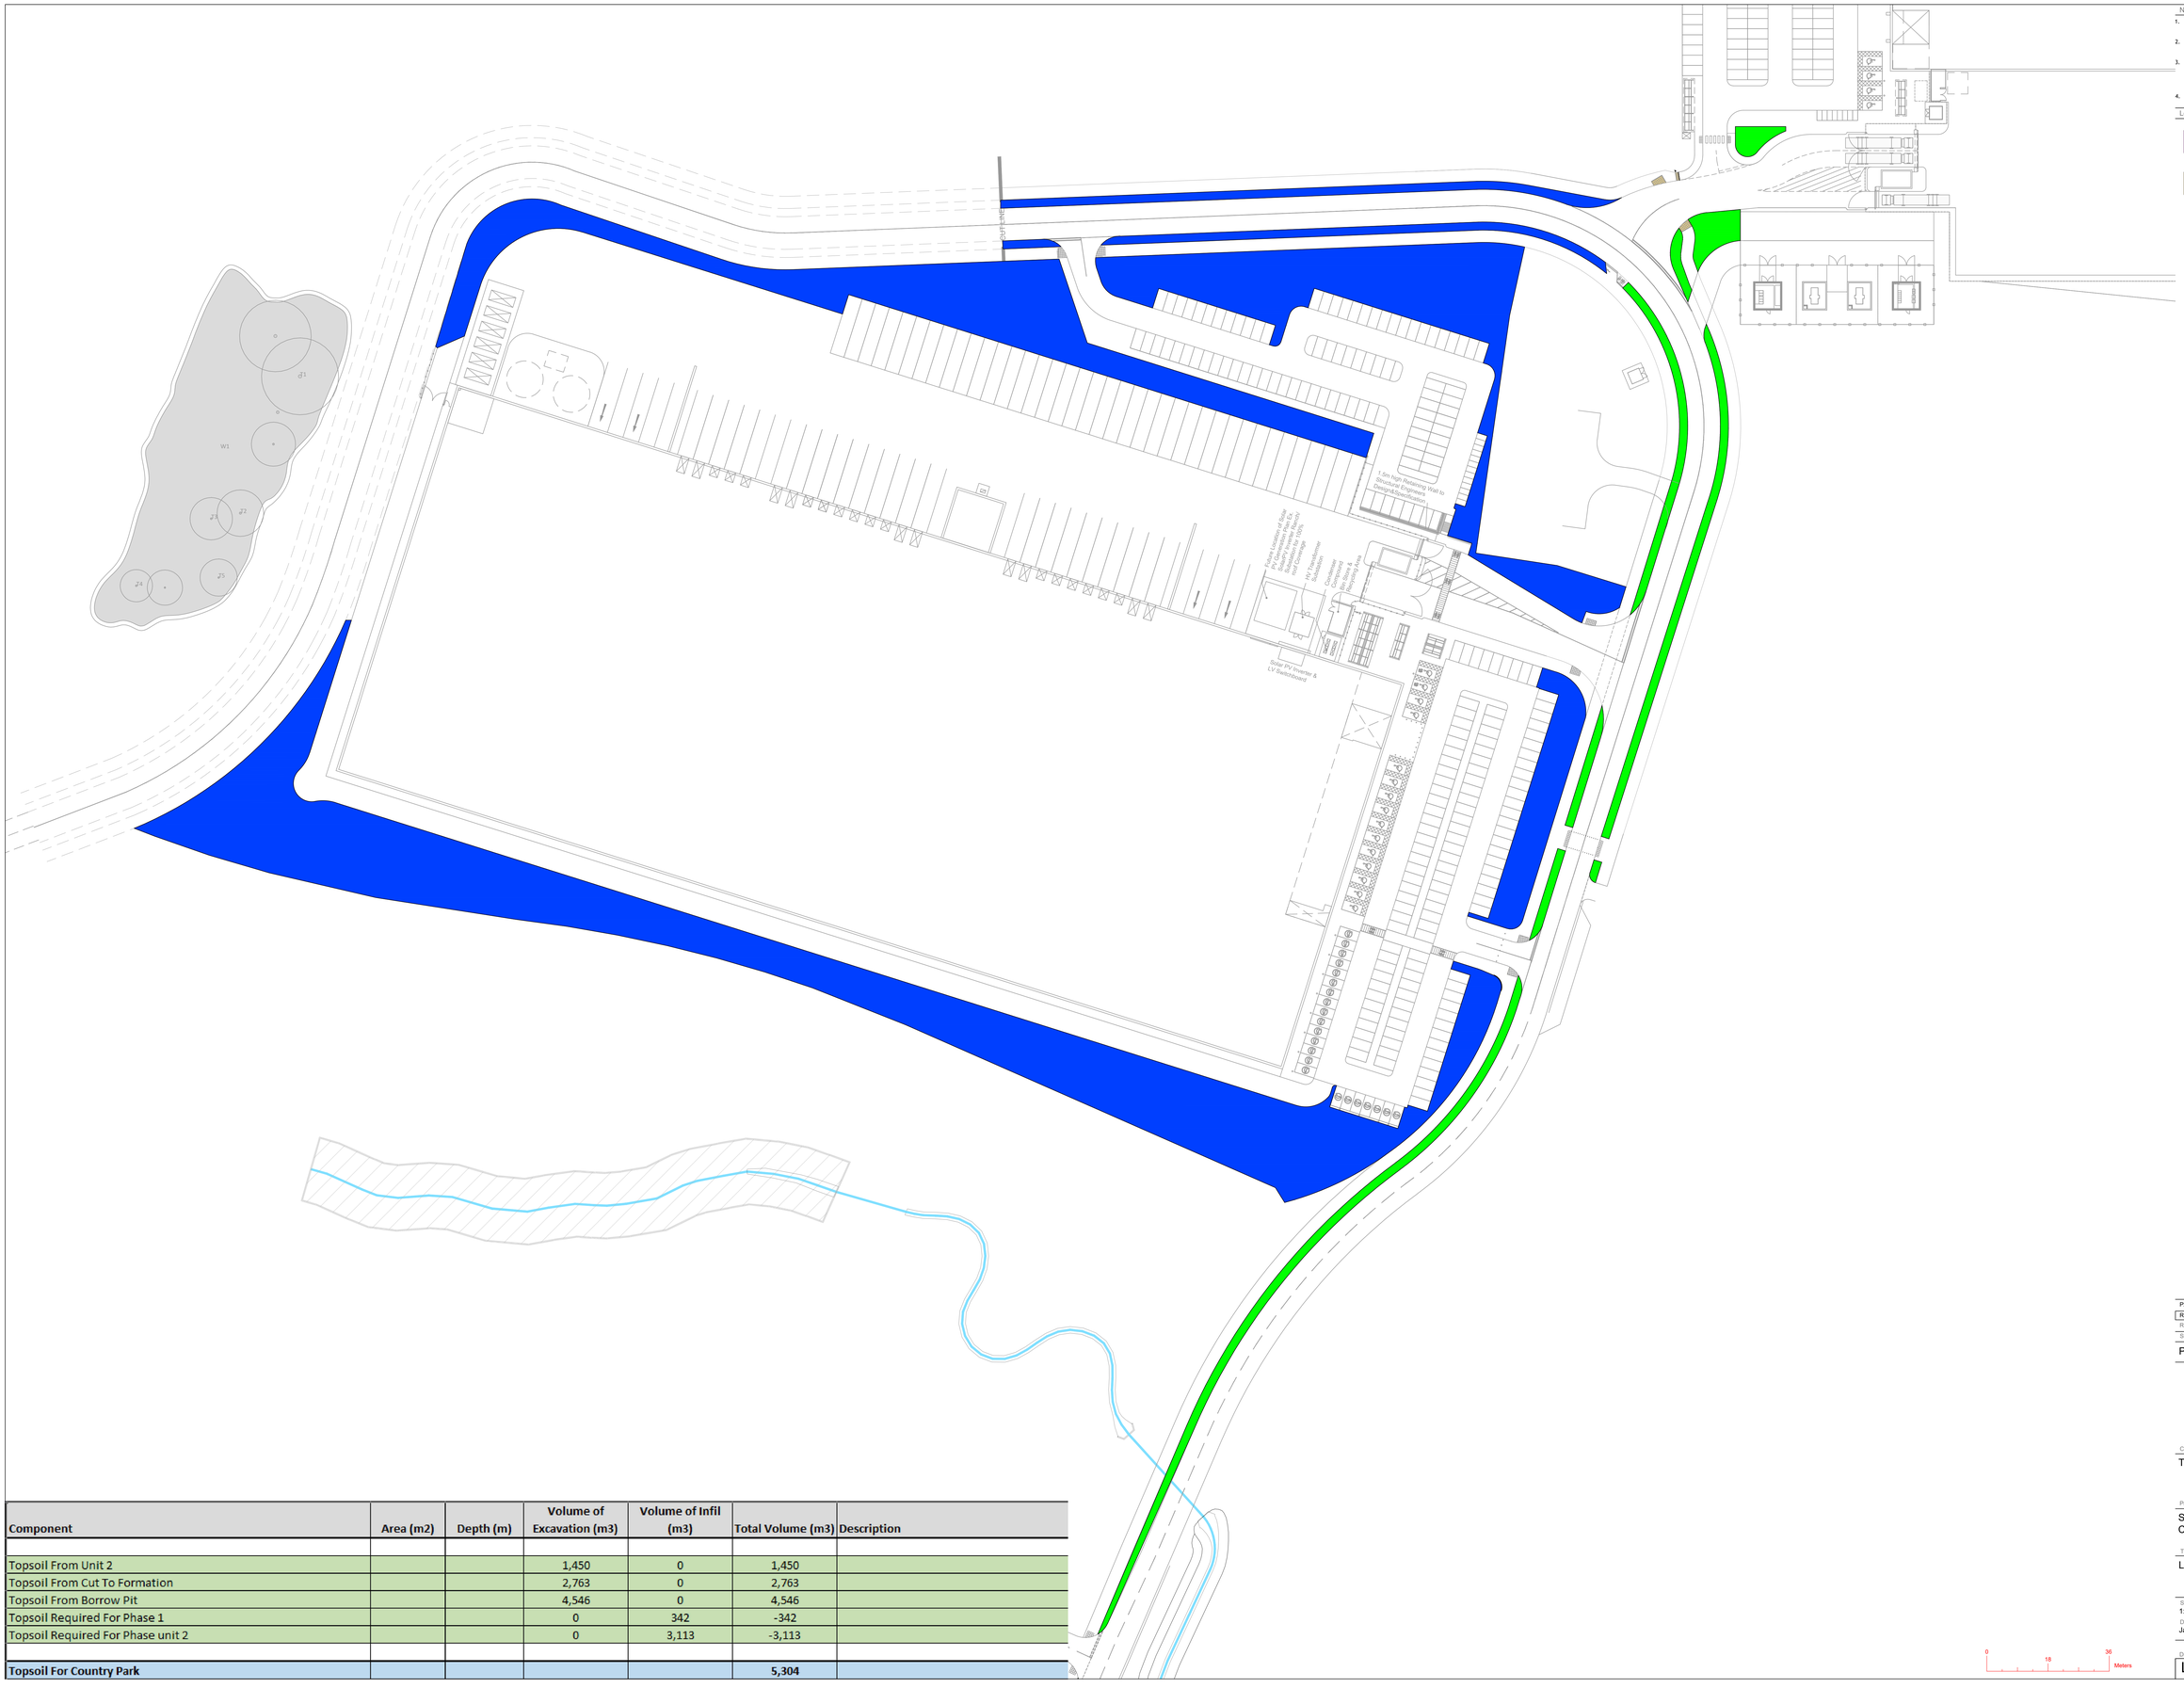


Notes

1. THIS DRAWING IS THE COPYRIGHT OF TIER CONSULT LTD AND CANNOT BE REPRODUCED IN ANY FORM WITHOUT WRITTEN CONSENT FROM THE COMPANY.
2. THIS DRAWING IS TO BE READ IN CONJUNCTION WITH ALL OTHER RELEVANT ARCHITECTS, ENGINEERS AND SPECIALISTS DRAWINGS TOGETHER WITH THE APPROPRIATE SPECIFICATION.
3. ALL DIMENSIONS ARE IN MILLIMETRES UNO, FOR THE PURPOSES OF CONSTRUCTION THIS DRAWING MUST NOT BE SCALED AND ONLY WRITTEN DIMENSIONS USED. IT IS THE CONTRACTOR'S RESPONSIBILITY TO CHECK ALL DIMENSIONS ON SITE PRIOR TO CONSTRUCTION AND ANY DISCREPANCIES TO BE BROUGHT TO THE IMMEDIATE ATTENTION OF THE ENGINEER IN WRITING.
4. ALL LEVELS ARE IN METRES UNO & TO OS DATUM.

Legend

PHASE 1 LANDSCAPE AREA.
AREA = 1142m²
DEPTH = 0.3m
VOLUME = 342m³

PHASE 2 LANDSCAPE AREA.
AREA = 10378m²
DEPTH = 0.3m
VOLUME = 3113m³

Component	Area (m2)	Depth (m)	Volume of Excavation (m3)	Volume of Infil (m3)	Total Volume (m3)	Description
Topsoil From Unit 2			1,450	0	1,450	
Topsoil From Cut To Formation			2,763	0	2,763	
Topsoil From Borrow Pit			4,546	0	4,546	
Topsoil Required For Phase 1			0	342	-342	
Topsoil Required For Phase unit 2			0	3,113	-3,113	
Topsoil For Country Park					**5,304**	

0 18 36 Meters

Rev	Date	By	Description	Appd
P2	05.07.23	JCB	Issued for Information	WNL

Revisions

Status

PRELIMINARY

Tier Consult Ltd.
Richmond House
Sandpiper Court
Chester Business Park
Chester | CH4 9QZ
t: 01244 684900

Client

TRITAX SYMMETRY HUYTON LIMITED

Project

SYMMETRY PARK
CRONTON

Title

LANDSCAPE VOLUMES

Scale	Drawn	Revision
1:750@A0	JCB	P1
Date	Checked	
Jan'21	WNL	

TIER Project No: T_18_2126

Drawing Ref : L005-TIE-ZZ-XX-DR-C-SK24