




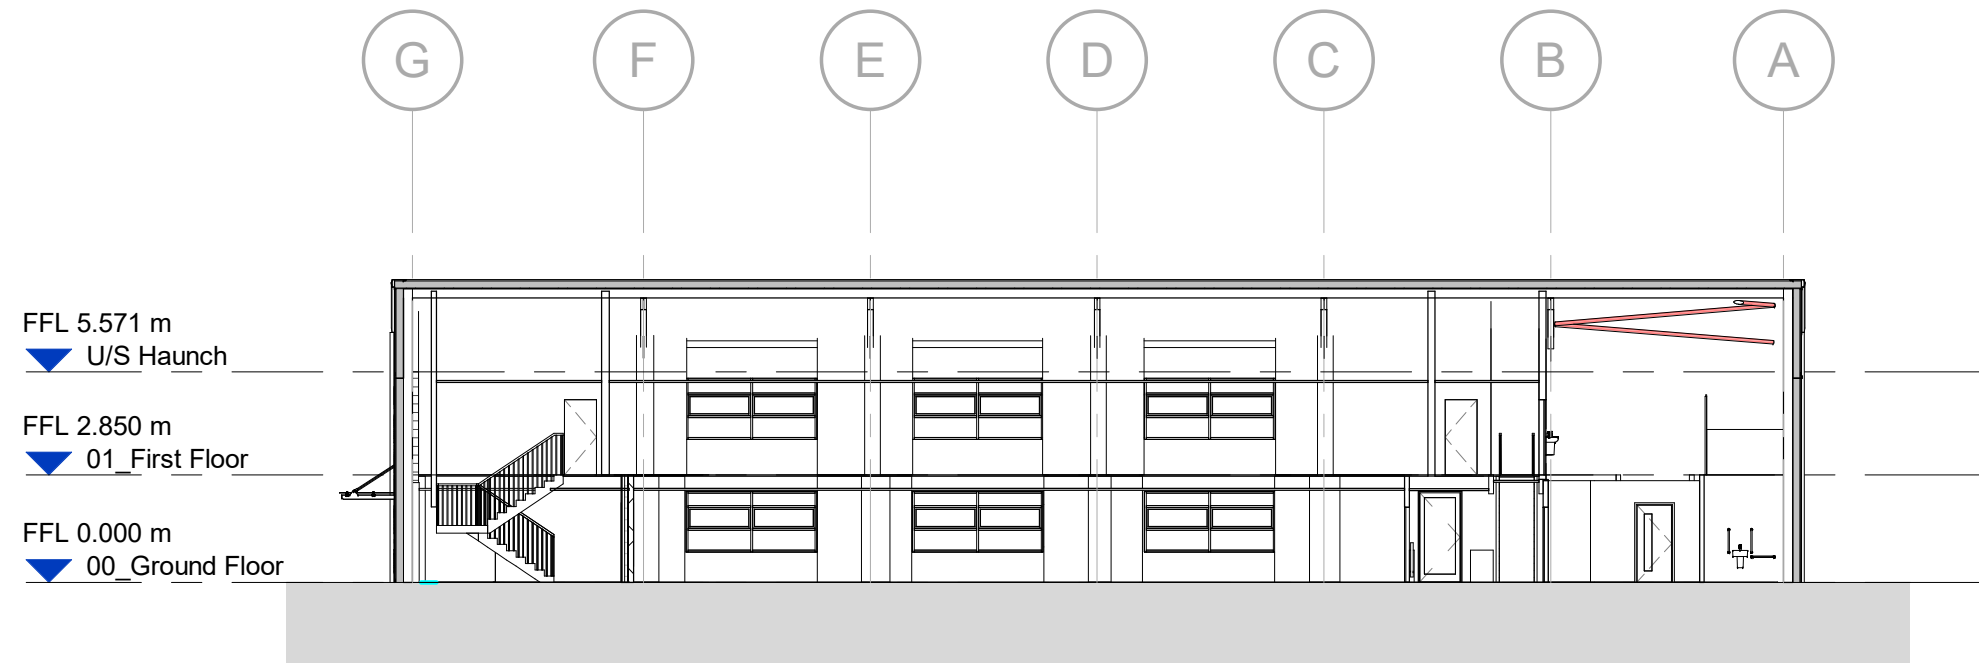


A Section A-A
Scale @ 1 : 200

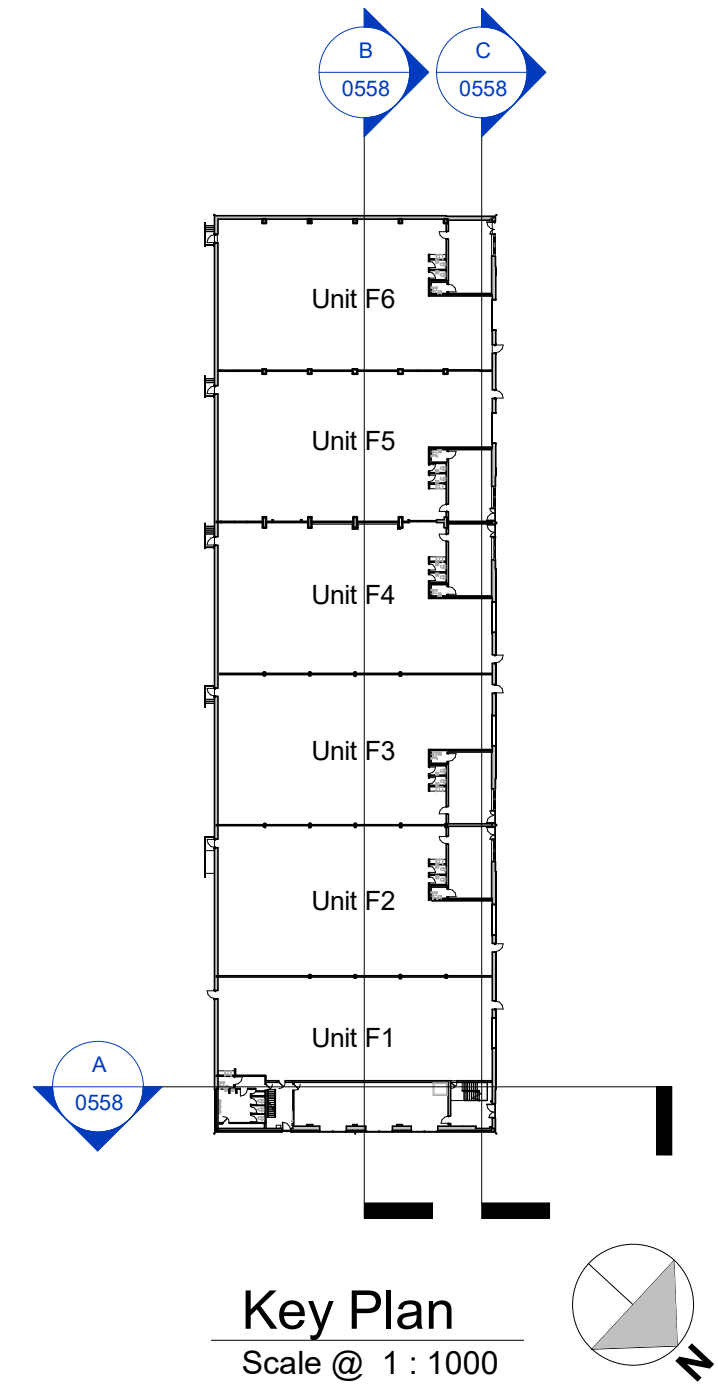

Key Plan
Scale @ 1 : 1000

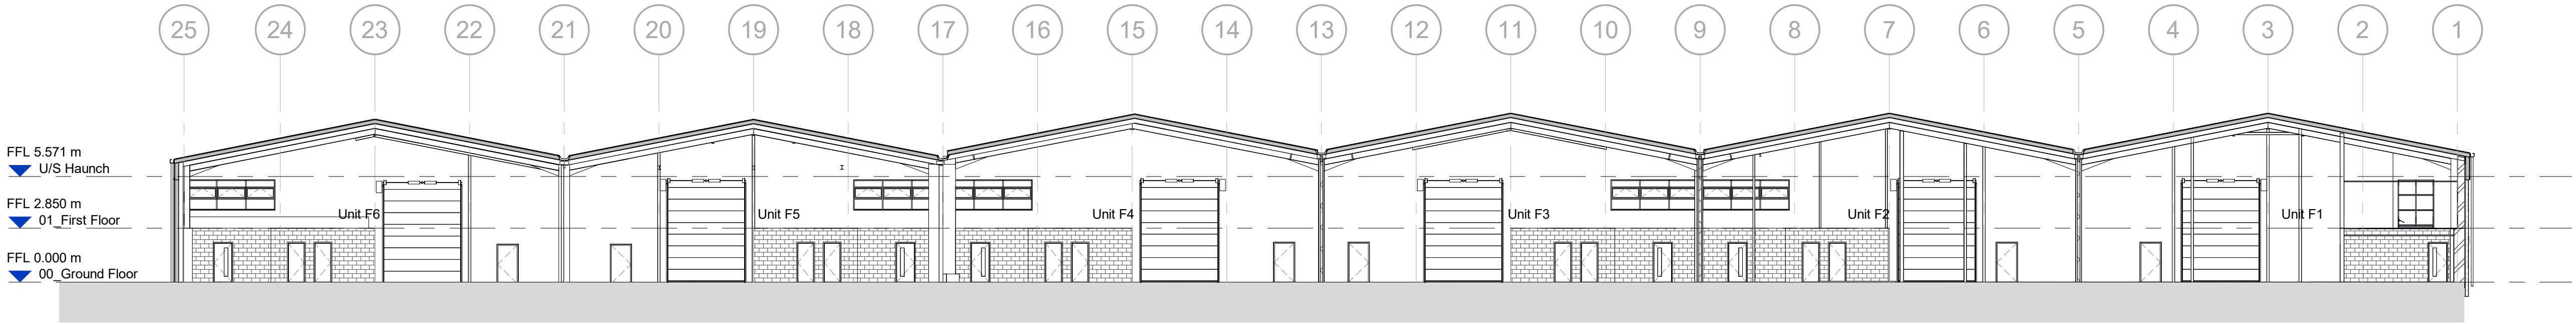

B Section B-B
Scale @ 1 : 200

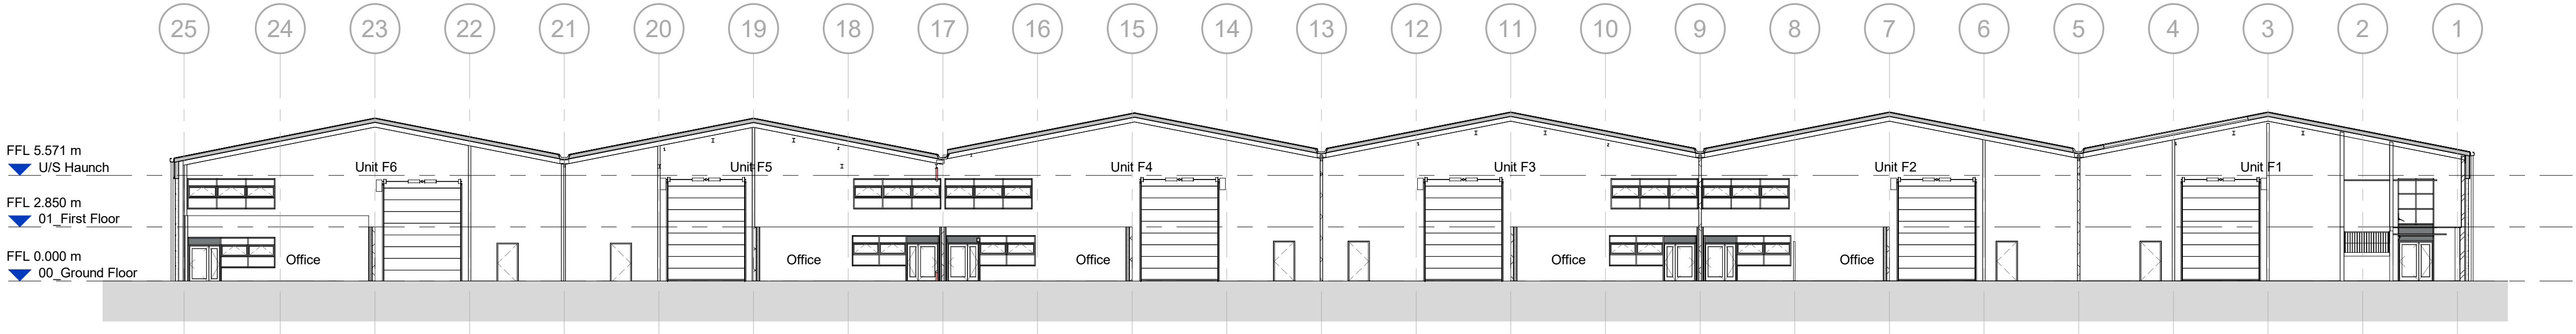

C Section C-C
Scale @ 1 : 200

Scale Bars		TO BE USED ONLY AS GUIDANCE	
1:100	mm	0 1000 2000 3000 4000 5000	
1:200	mm	0 1000 2000 3000 4000 5000	
1:500	M	0 5 10 15 20 25	
1:1250	M	0 10 20 30 40 50 60 70	

- NOTES**
- All dimensions and levels are to be checked on site.
 - Any discrepancies are to be reported to the architect before any work commences
 - This drawing shall not be scaled to ascertain any dimensions. Work to figured dimensions only.
 - This drawing shall not be reproduced without express written permission from AEW.
 - Title overlay drawings and ownership boundaries are produced using all reasonable endeavors. AEW cannot be responsible for the accuracy or scale discrepancy of base plans supplied to them.
 - All works are to be undertaken in accordance with Building Regulations and the latest British Standards.
 - All proprietary materials and products are to be used strictly in accordance with the manufacturers recommendations.
- This drawing contains the following model files: -
- 12211-AEW-BF-XX-M3-A-0005

CDM 2015

Client notified of duties: **14/06/21**

Principal Designer: **Nationwide CDM**

Unless noted below, all known hazards have been highlighted on the drawing.

P04	17/05/22	General Update	DJS	DRS
P03	25/02/22	General Update	DJS	DRS
P02	11/02/22	Planning Issue	CF	DRS
P01	23/12/21	Initial Issue	EF	CF
Rev	Date	Description	Drawn by	Checked By
Status	Purpose of Issue			
S2	For Information			
drawing stage	Planning			
client	Network Space Land Limited			
project	Sovereign Business Park, Huyton			
drawing title	Unit F - Proposed GA Sections			
date	Dec 21	drawn	EF	
scale @ A1	As indicated	checked	CF	