




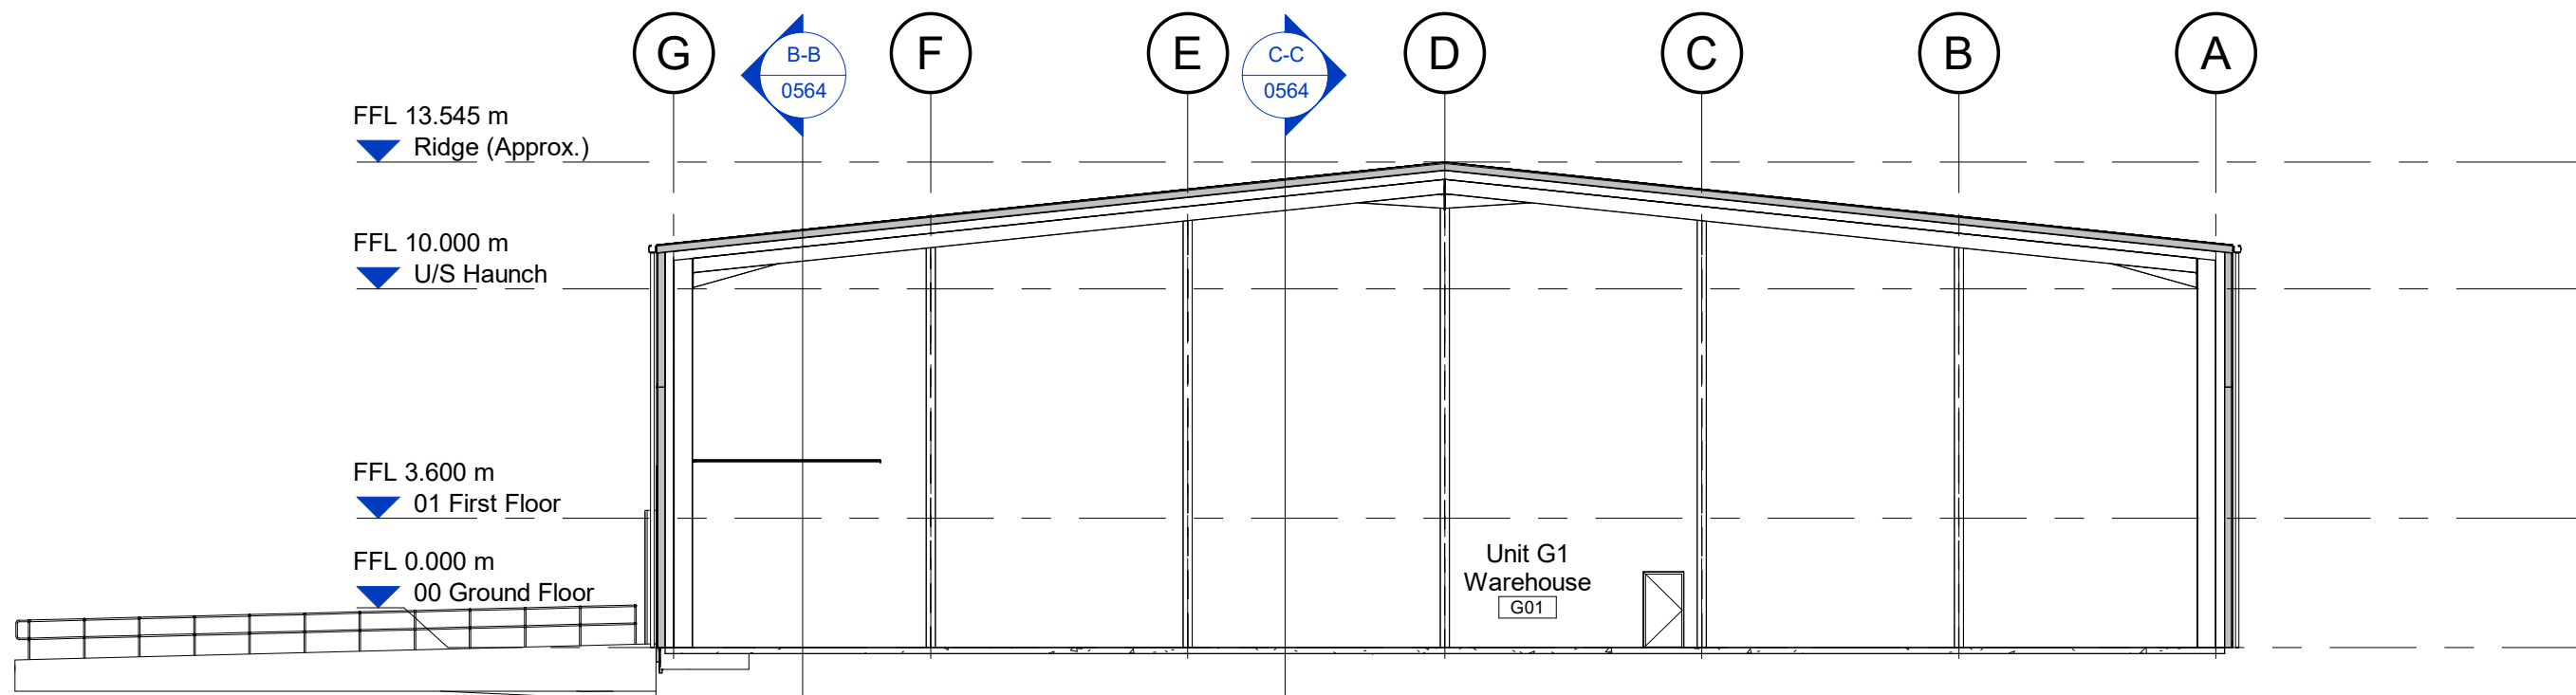


Proposed Section A-A
Scale @ 1 : 200

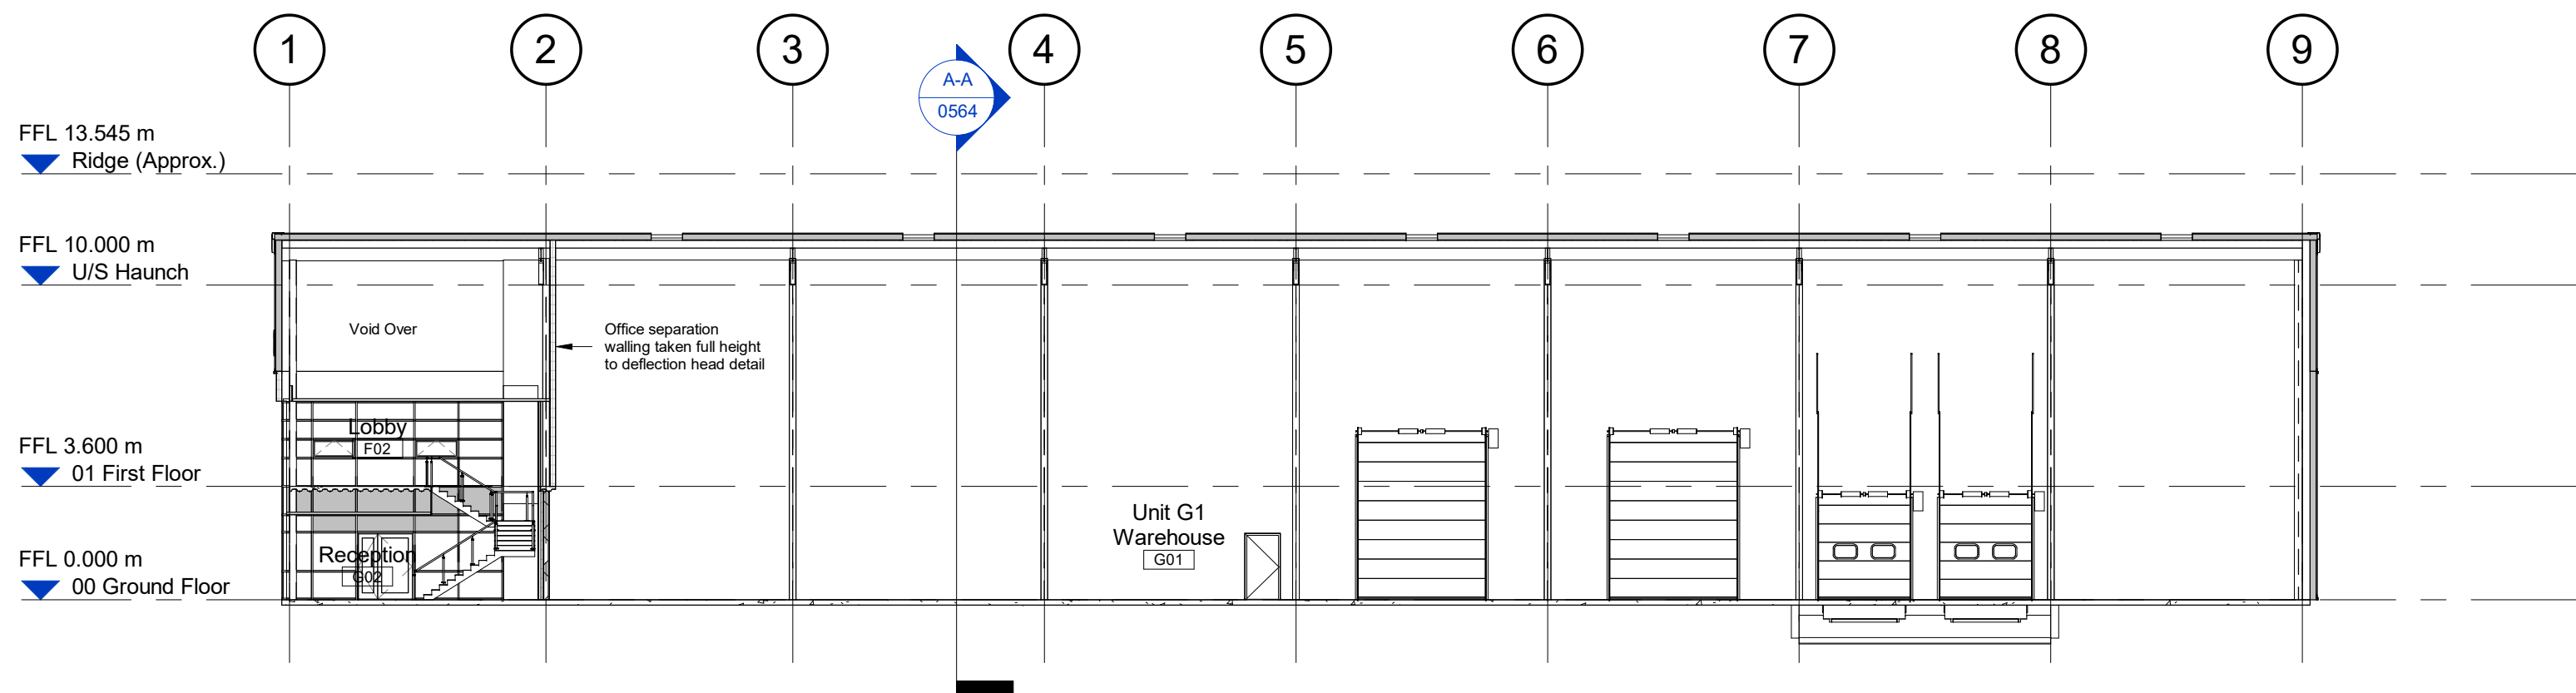

Proposed Section B-B
Scale @ 1 : 200

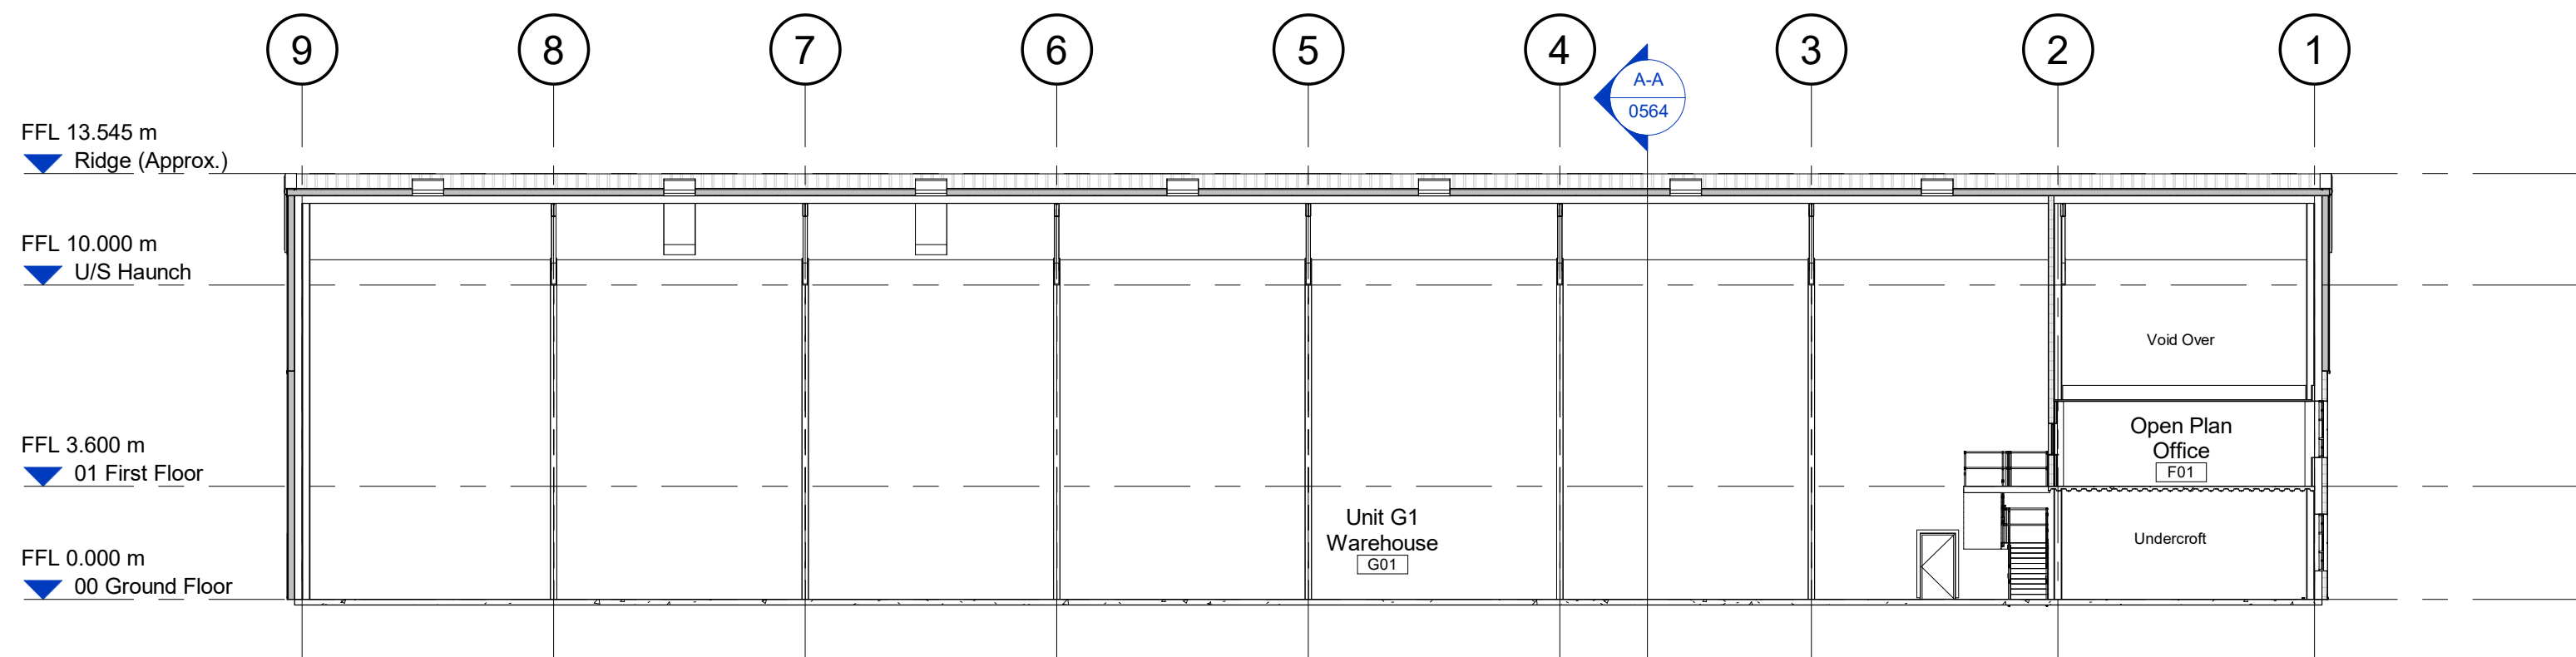

Proposed Section C-C
Scale @ 1 : 200

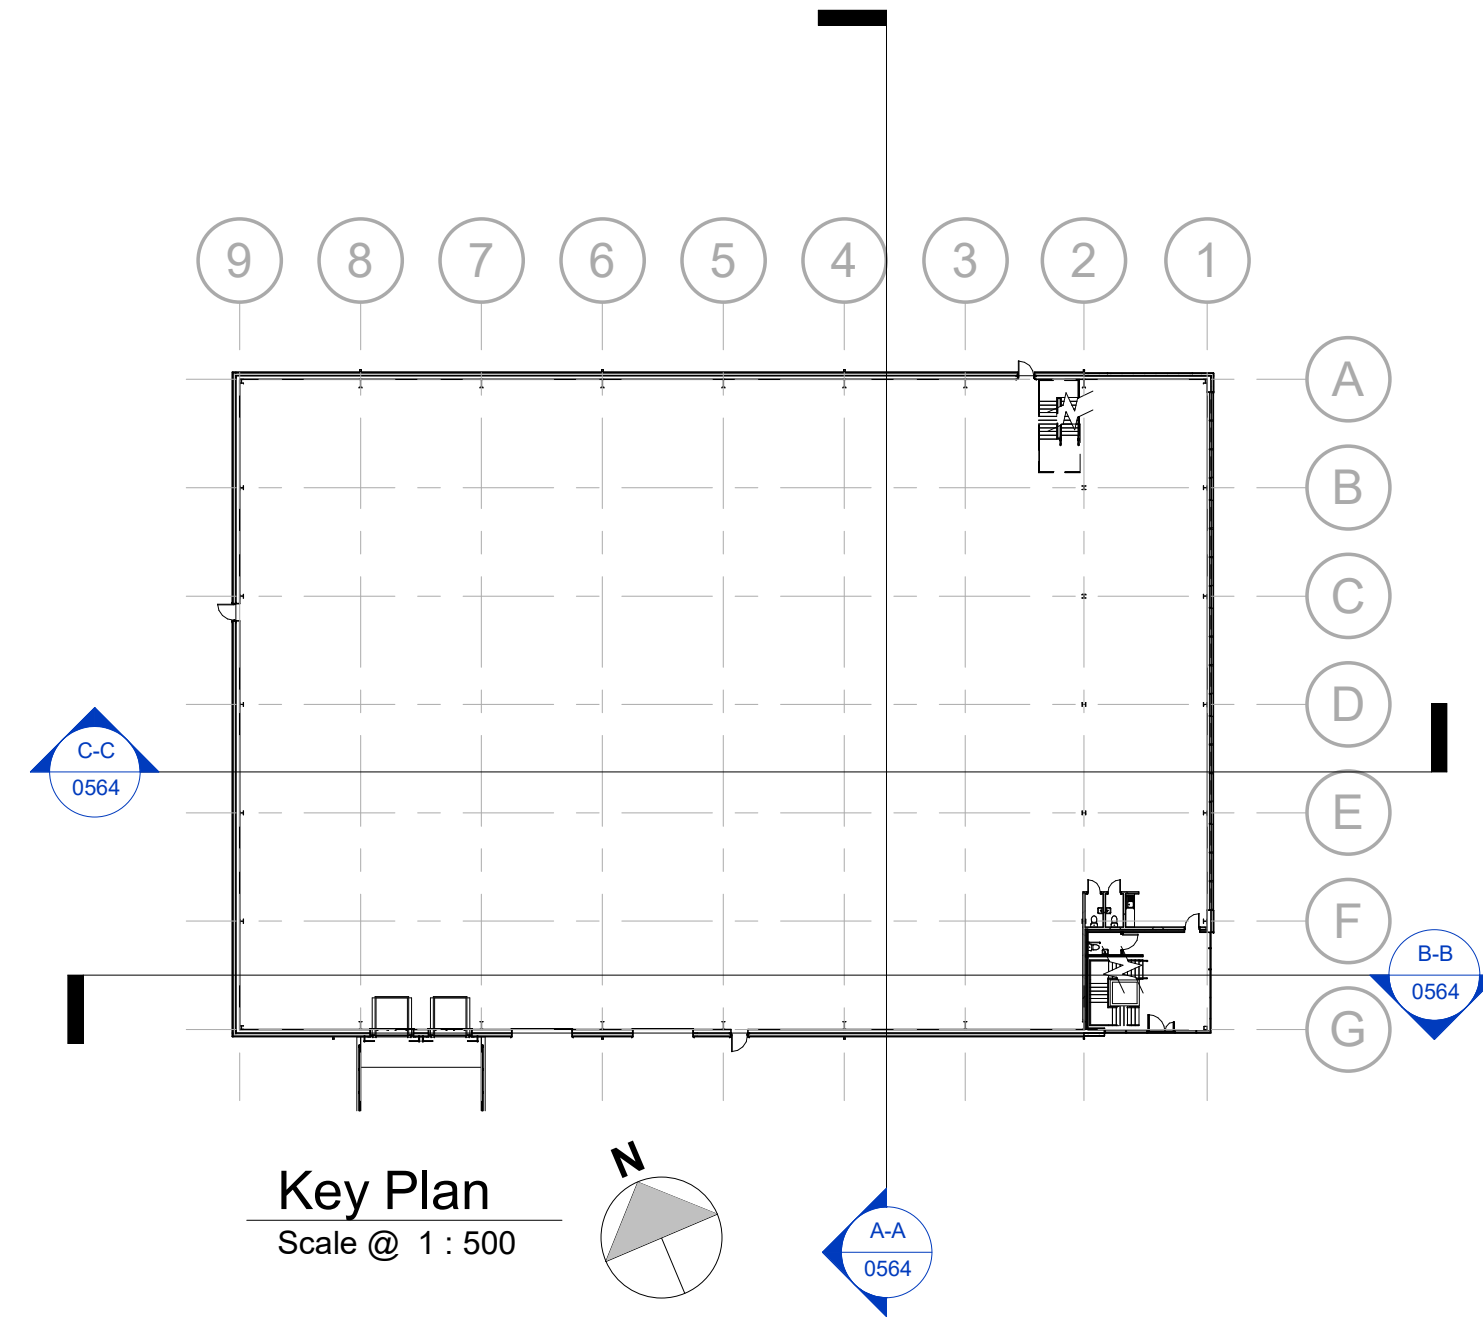

Key Plan
Scale @ 1 : 500

Scale Bars		TO BE USED ONLY AS GUIDANCE			
1:100	mm	0	1000	2000	3000
1:200	mm	0	1000	2000	3000
1:500	M	0	5	10	25
1:1250	M	0	10	30	50

NOTES

- All dimensions and levels are to be checked on site.
- Any discrepancies are to be reported to the architect before any work commences.
- This drawing shall not be scaled to ascertain any dimensions. Work to figured dimensions only.
- This drawing shall not be reproduced without express written permission from AEW.
- Title overlay drawings and ownership boundaries are produced using all reasonable endeavors. AEW cannot be responsible for the accuracy or scale discrepancy of base plans supplied to them.
- All works are to be undertaken in accordance with Building Regulations and the latest British Standards.
- All proprietary materials and products are to be used strictly in accordance with the manufacturers recommendations.

This drawing contains the following model files: -

12211-AEW-G1-XX-M3-A-0001

CDM 2015

Client notified of duties: 14/06/21
Principal Designer: Nationwide CDM

Unless noted below, all known hazards have been highlighted on the drawing.

Rev	Date	Description	Drawn by	Checked By
P03	17/05/22	General Update	DJS	DRS
P02	11/02/22	Planning Issue	CF	DRS
P01	02/12/21	Initial Issue	EF	CF

Status	Purpose of Issue
S2	For Information

drawing stage **Tender**

client

Network Space Land Limited

project

Sovereign Business Park, Huyton

drawing title

Unit G1 - Proposed GA Sections

date	30/11/21	drawn	EF
scale @ A1	As indicated	checked	CF

Rev
P03

12211-AEW-G1-XX-DR-A-0564

aew architects
0161 214 4370
www.aewarchitects.com