



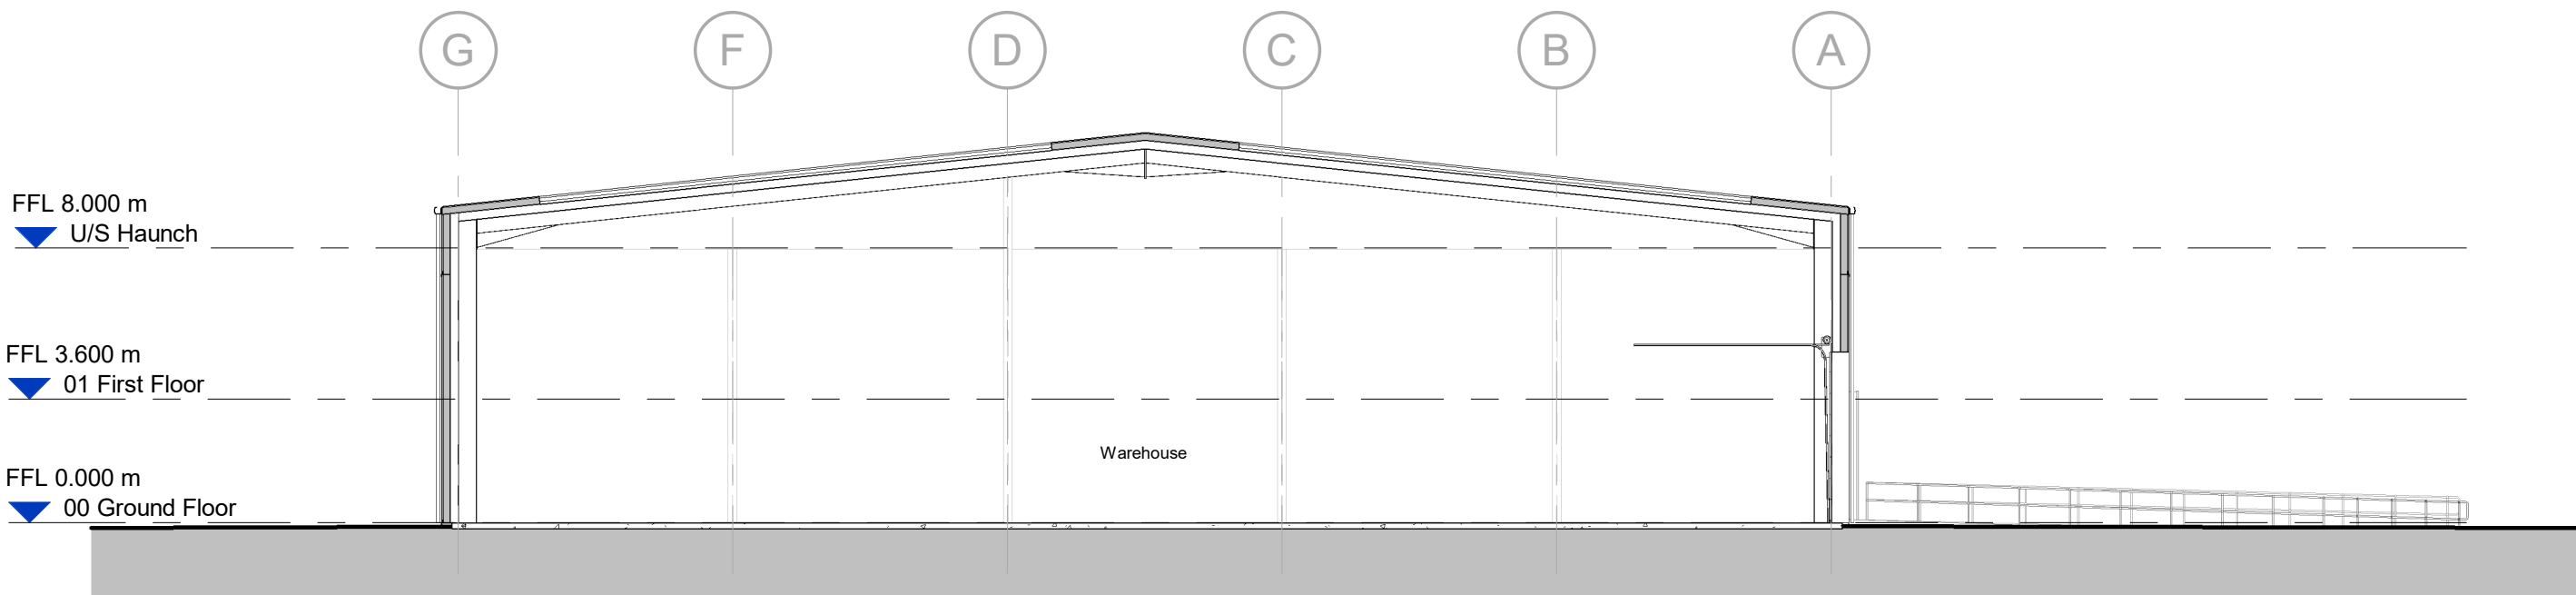


Section A-A

Scale @ 1 : 200

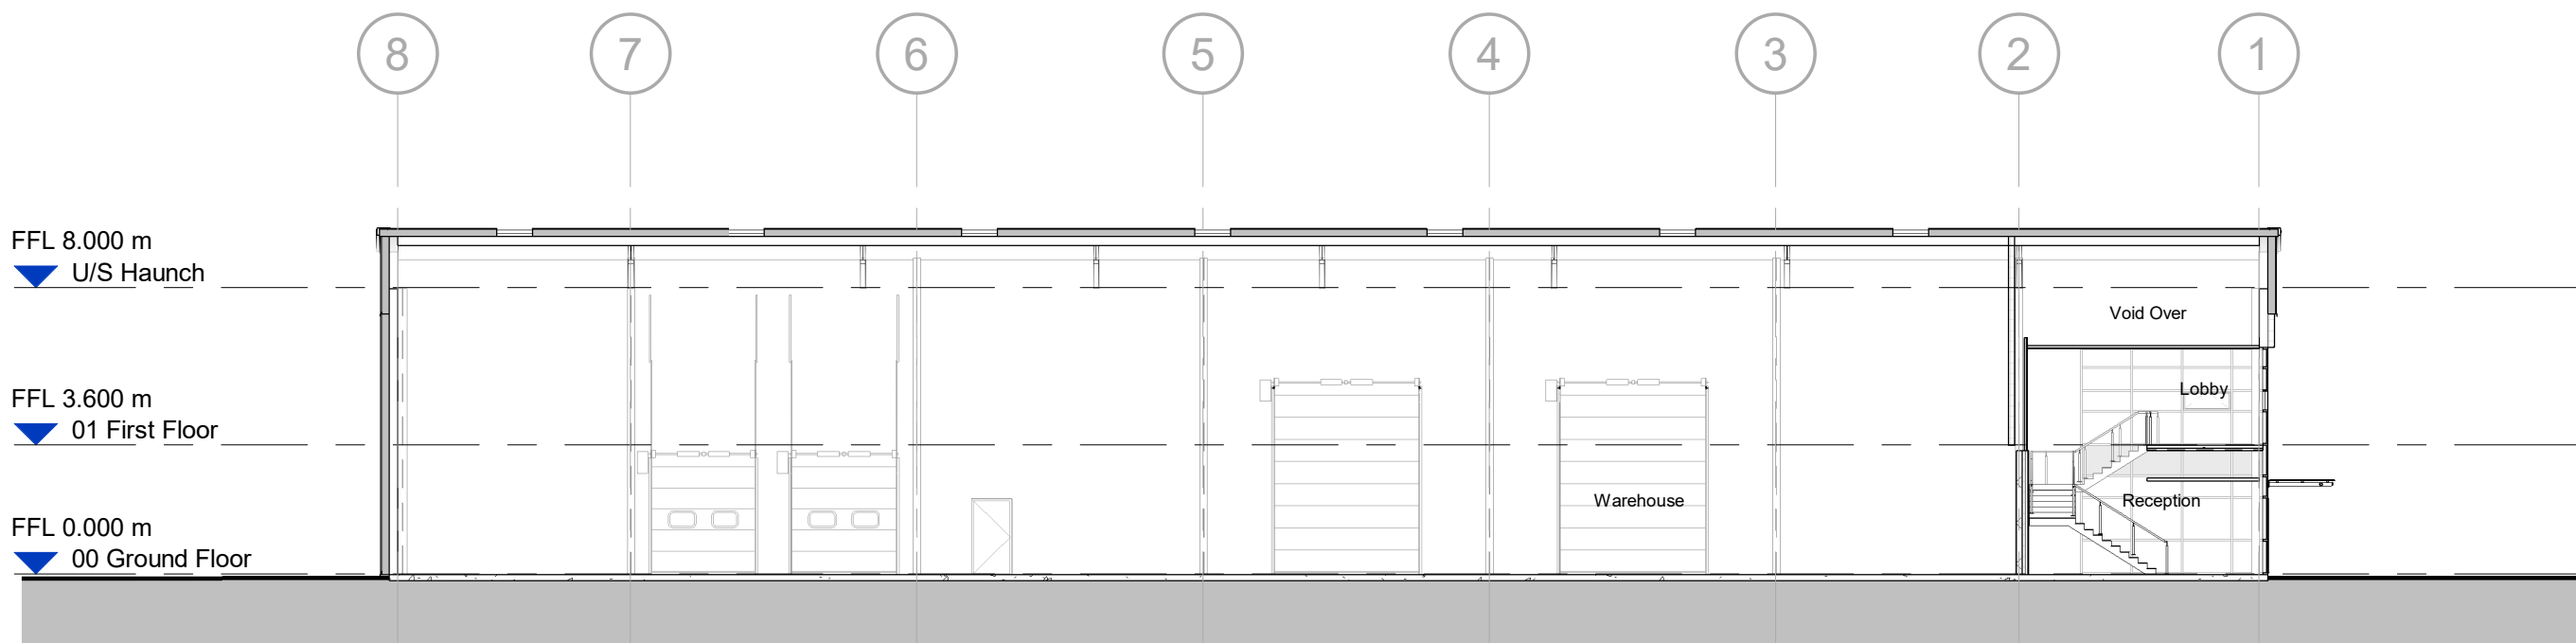


Section B-B

Scale @ 1 : 200

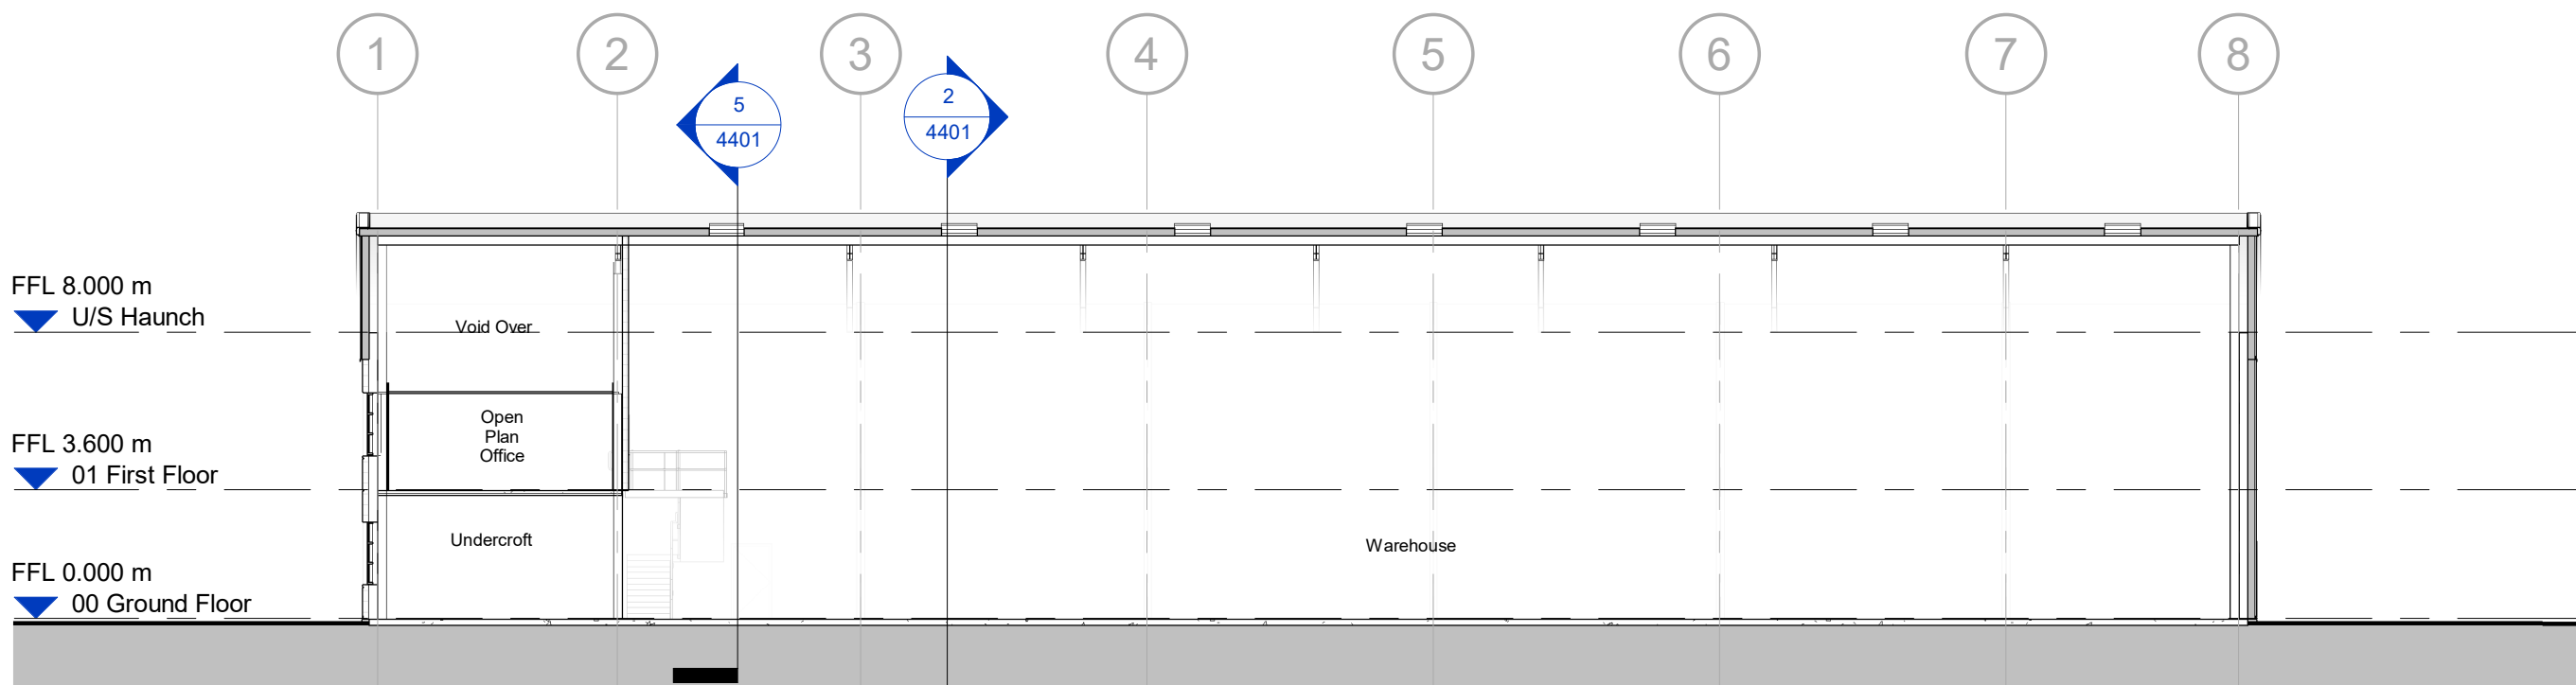

Section C-C

Scale @ 1 : 200

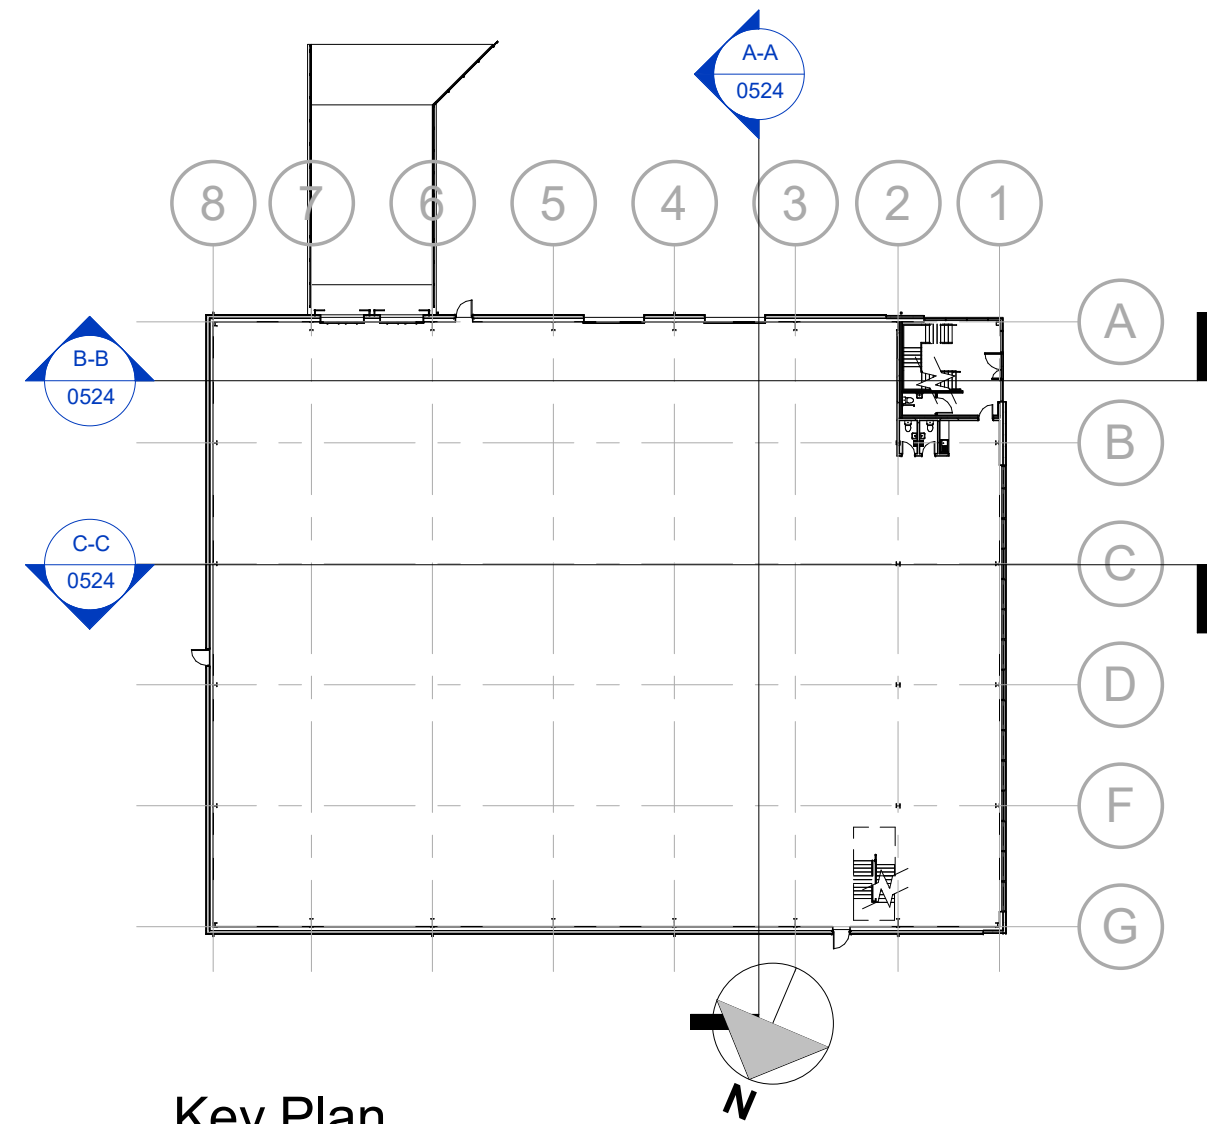

Key Plan

Scale @ 1 : 500

NOTES

- All dimensions and levels are to be checked on site.
- Any discrepancies are to be reported to the architect before any work commences
- This drawing shall not be scaled to ascertain any dimensions. Work to figured dimensions only.
- This drawing shall not be reproduced without express written permission from AEW.
- Title overlay drawings and ownership boundaries are produced using all reasonable endeavors. AEW cannot be responsible for the accuracy or scale discrepancy of base plans supplied to them.
- All works are to be undertaken in accordance with Building Regulations and the latest British Standards.
- All proprietary materials and products are to be used strictly in accordance with the manufacturers recommendations.

This drawing contains the following model files: -


12211-AEW-G2-XX-M3-A-0002_Unit G2

CDM 2015

Client notified of duties: 14/06/21

Principal Designer: Nationwide CDM

Unless noted below, all known hazards have been highlighted on the drawing:

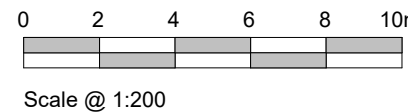

P04	17/05/22	General Update	DJS	DRS
P03	11/05/22	2no. Dock levellers added	DJS	DRS
P02	11/02/22	Planning Issue	DJS	DRS
P01	07/04/21	Initial Issue	MC	AL
Rev	Date	Description	Drawn by	Checked By

Status	Purpose of Issue
S2	For Comment

drawing stage **Planning**

client

Network Space Land Limited

project

Sovereign Business Park

drawing title

Unit G2 - Proposed GA Sections

date	Apr 21	drawn	MC
scale @ A1	As indicated	checked	AL

Rev
P04

Proj No
12211-AEW-G2-XX-DR-A-0524

aew architects
0161 214 4370
www.aewarchitects.com

aew