


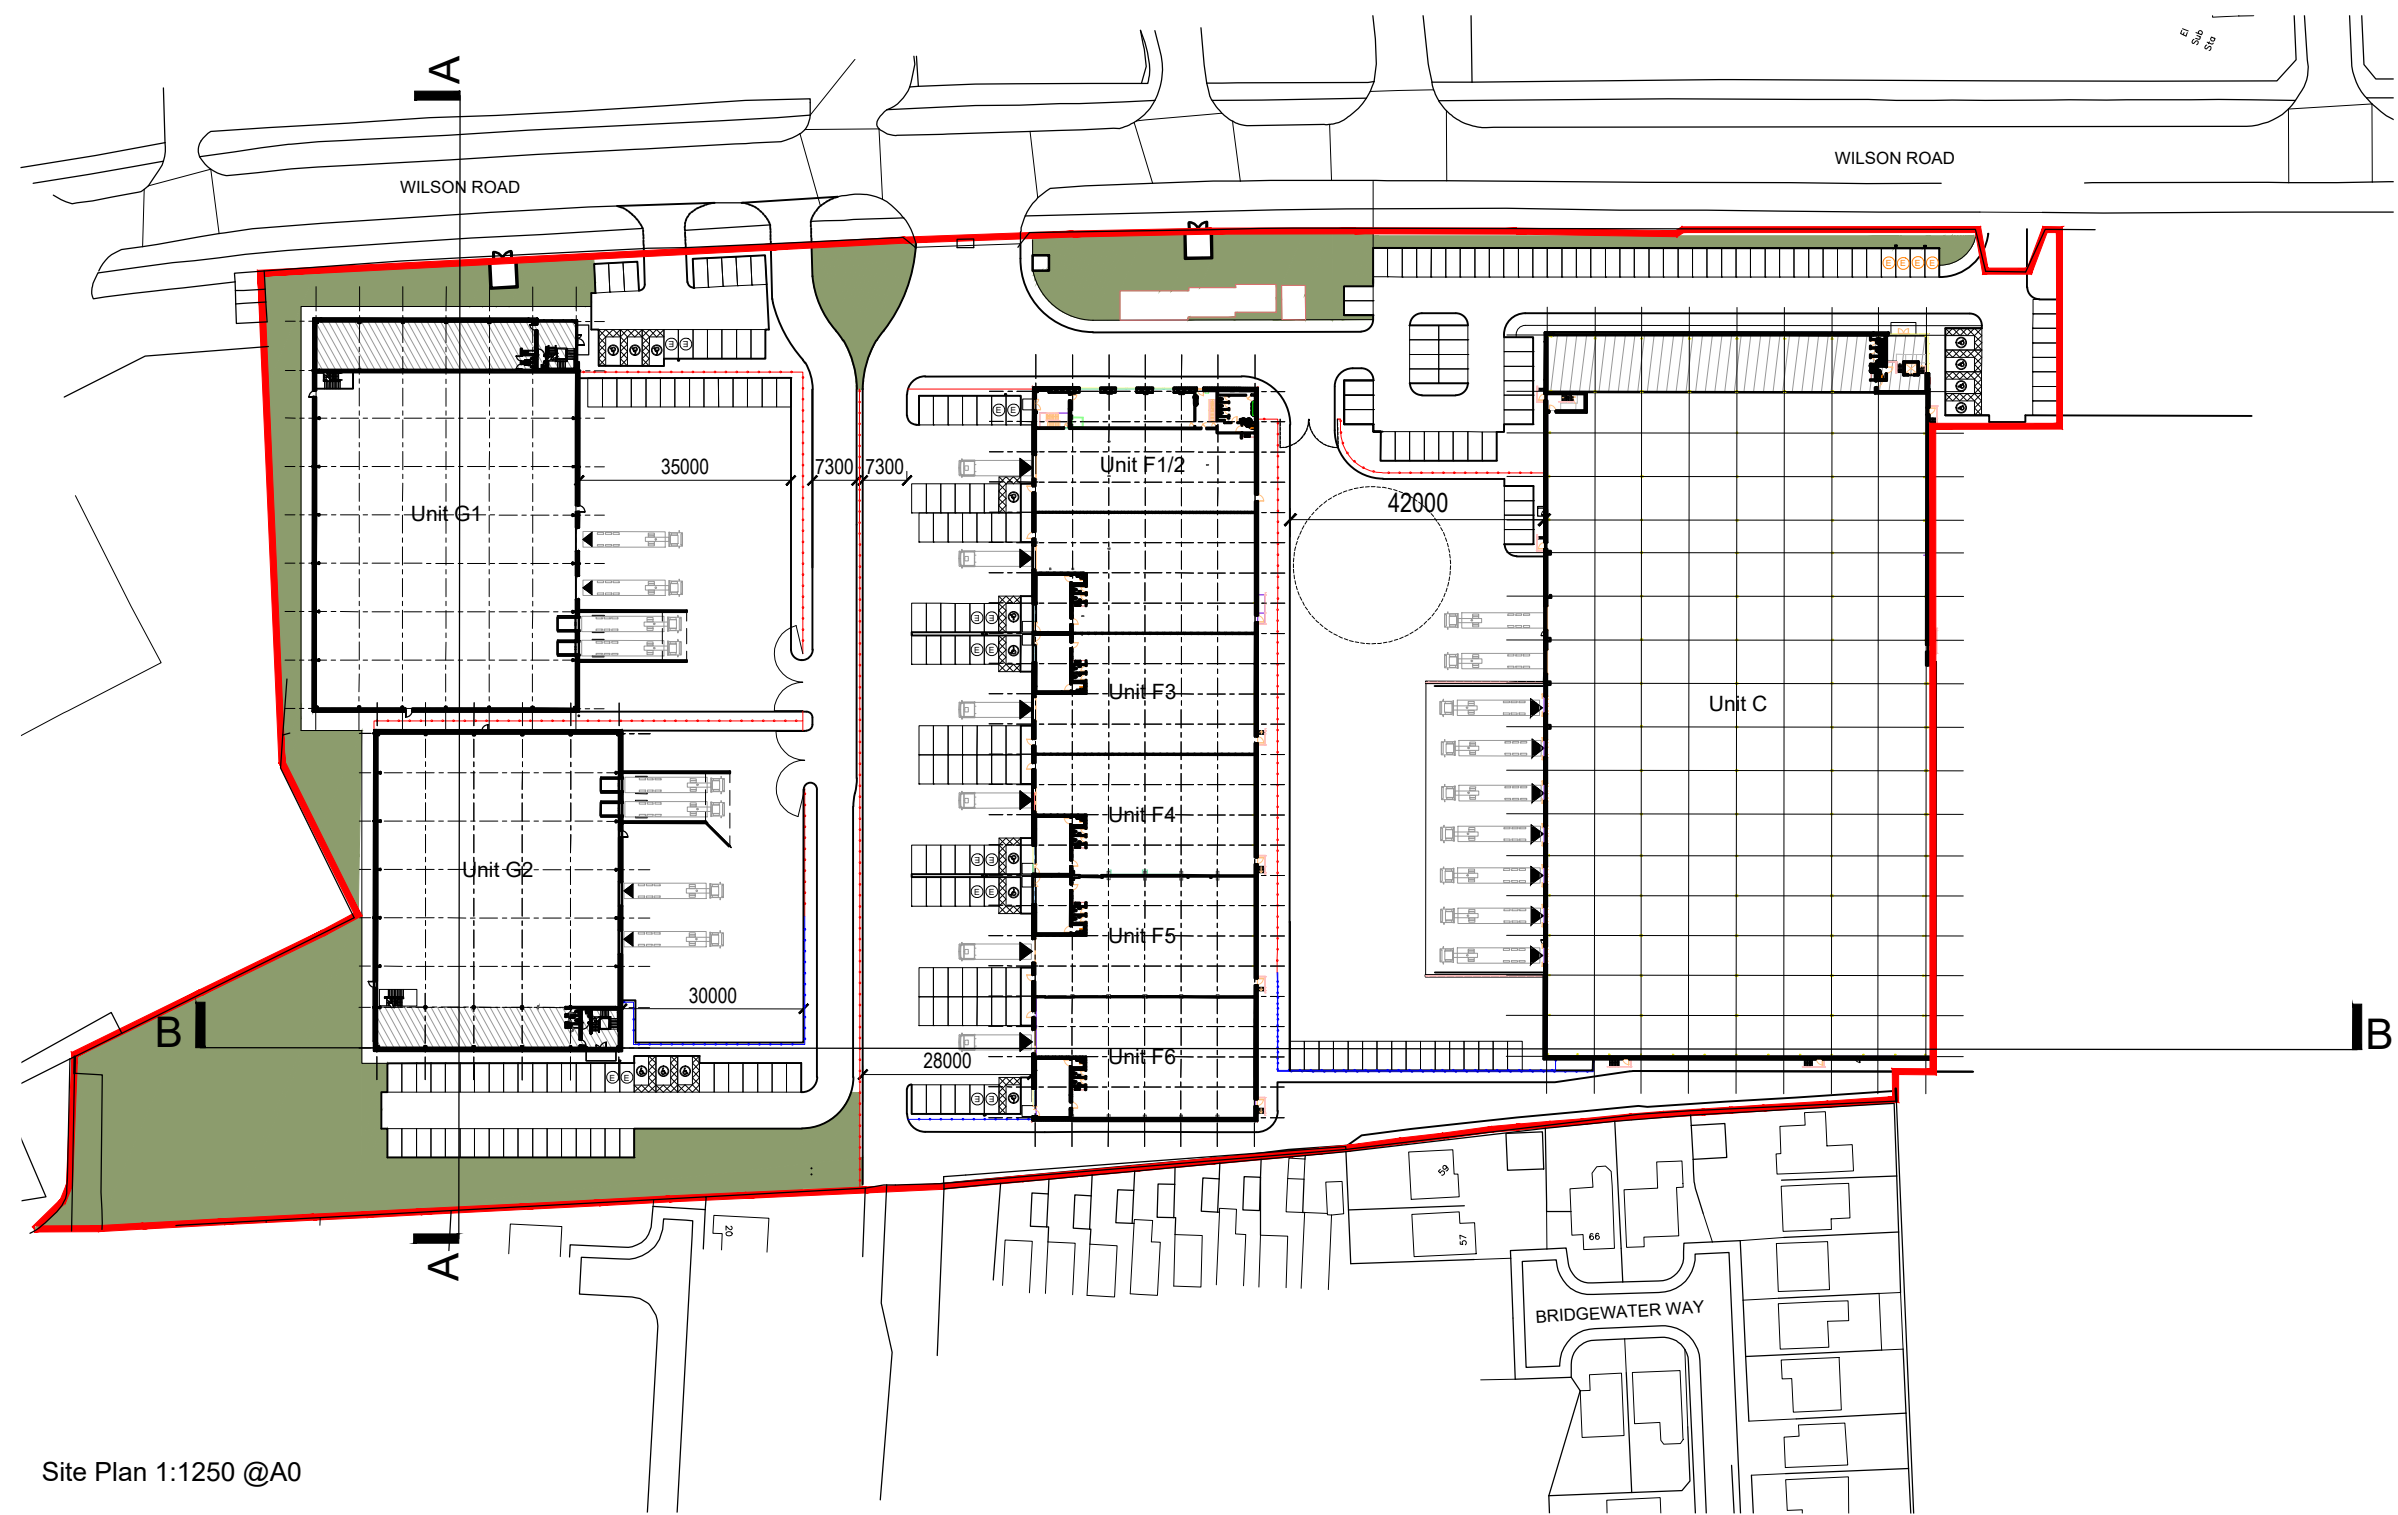

- NOTES**
- All dimensions and levels are to be checked on site.
 - Any discrepancies are to be reported to the architect before any work commences
 - This drawing shall not be scaled to ascertain any dimensions. Work to figured dimensions only.
 - This drawing shall not be reproduced without express written permission from AEW.
 - Title overlay drawings and ownership boundaries are produced using all reasonable endeavors. AEW cannot be responsible for the accuracy or scale discrepancy of base plans supplied to them.
 - All works are to be undertaken in accordance with Building Regulations and the latest British Standards.
 - All proprietary materials and products are to be used strictly in accordance with the manufacturers recommendations.


CDM 2015

Client notified of duties: **CDM_PD_Date**
Principal Designer: **CDM_PD_Name**


Unless noted below, all known hazards have been highlighted on the drawing:

Sections based on Topographical survey information provided by Greenhatch.
Drawing ref: 40493_T_REV0 dated 20.06.21

Proposed site level
Existing site level

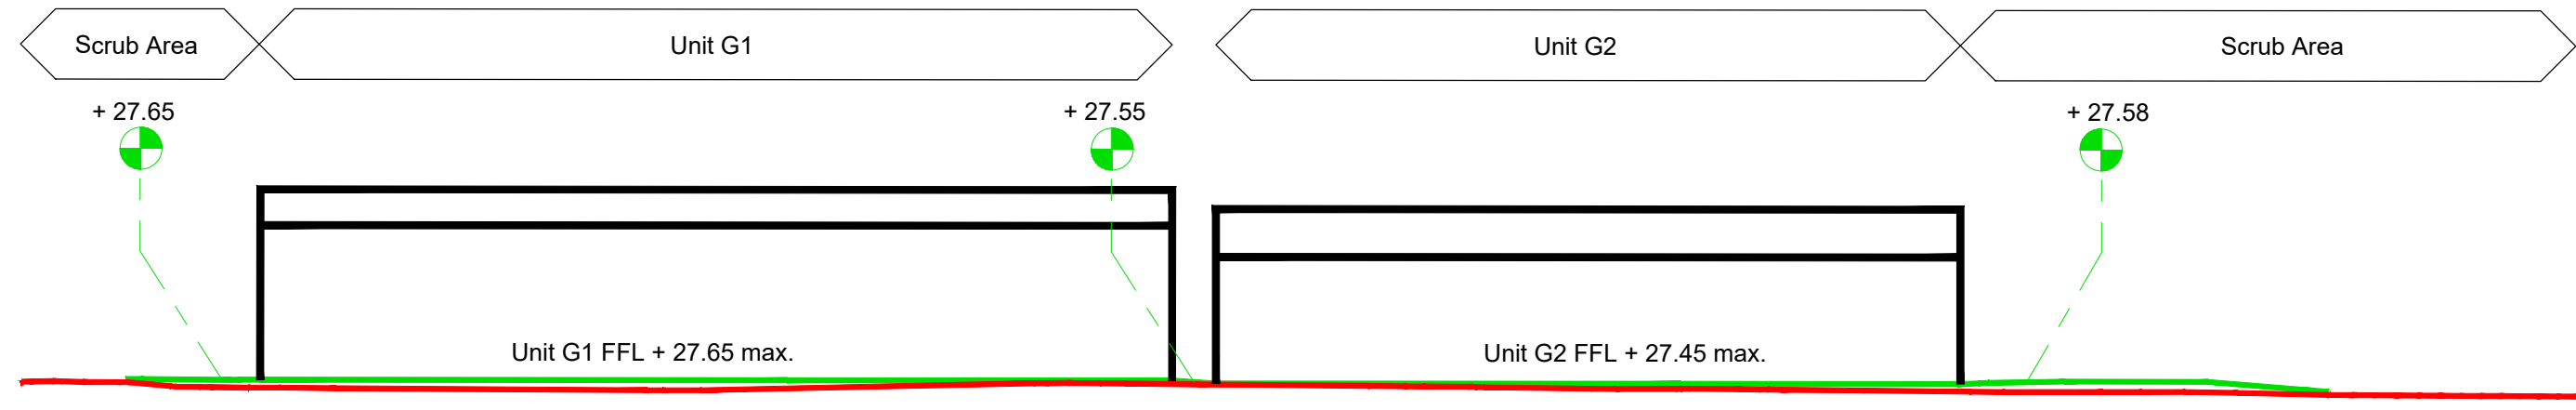

Section A-A 1:500 @A0

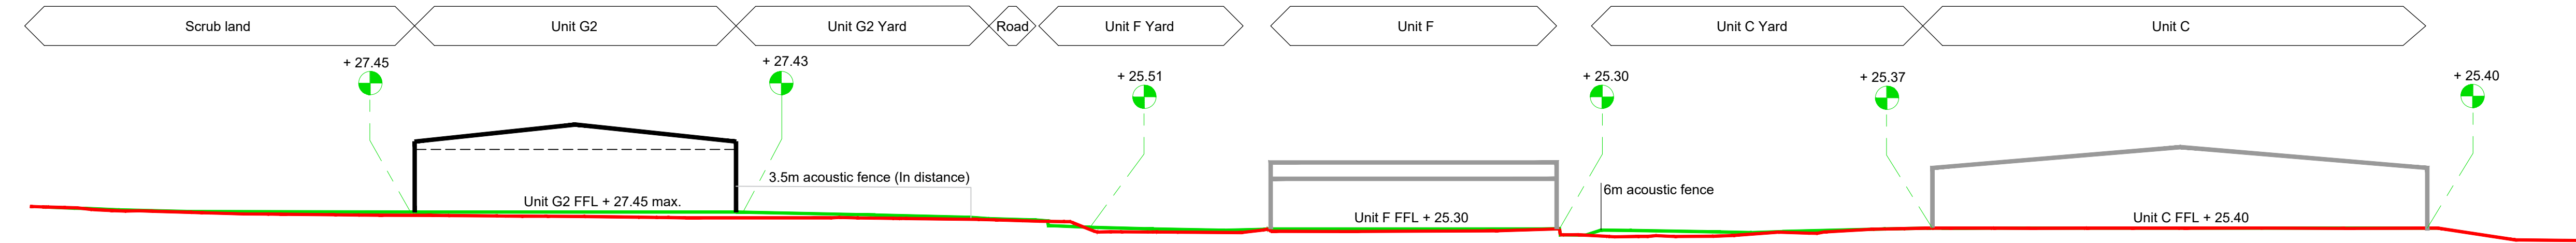

Section B-B 1:500 @A0

P02	17/05/22	DJS	DRS
General Update			
P01	31/03/22	DJS	DRS
Initial Issue			
REV	Date	Drawn by: -	Checked by: -
Status	Purpose of Issue		
S2	For Information		
drawing stage	Planning		
client			
Network Space			
project	Sovereign Business Park Huyton		
drawing title	Proposed Indicative Site Sections		
date	Mar 22	drawn	DJS
scale@A1	1:500	checked	DRS