

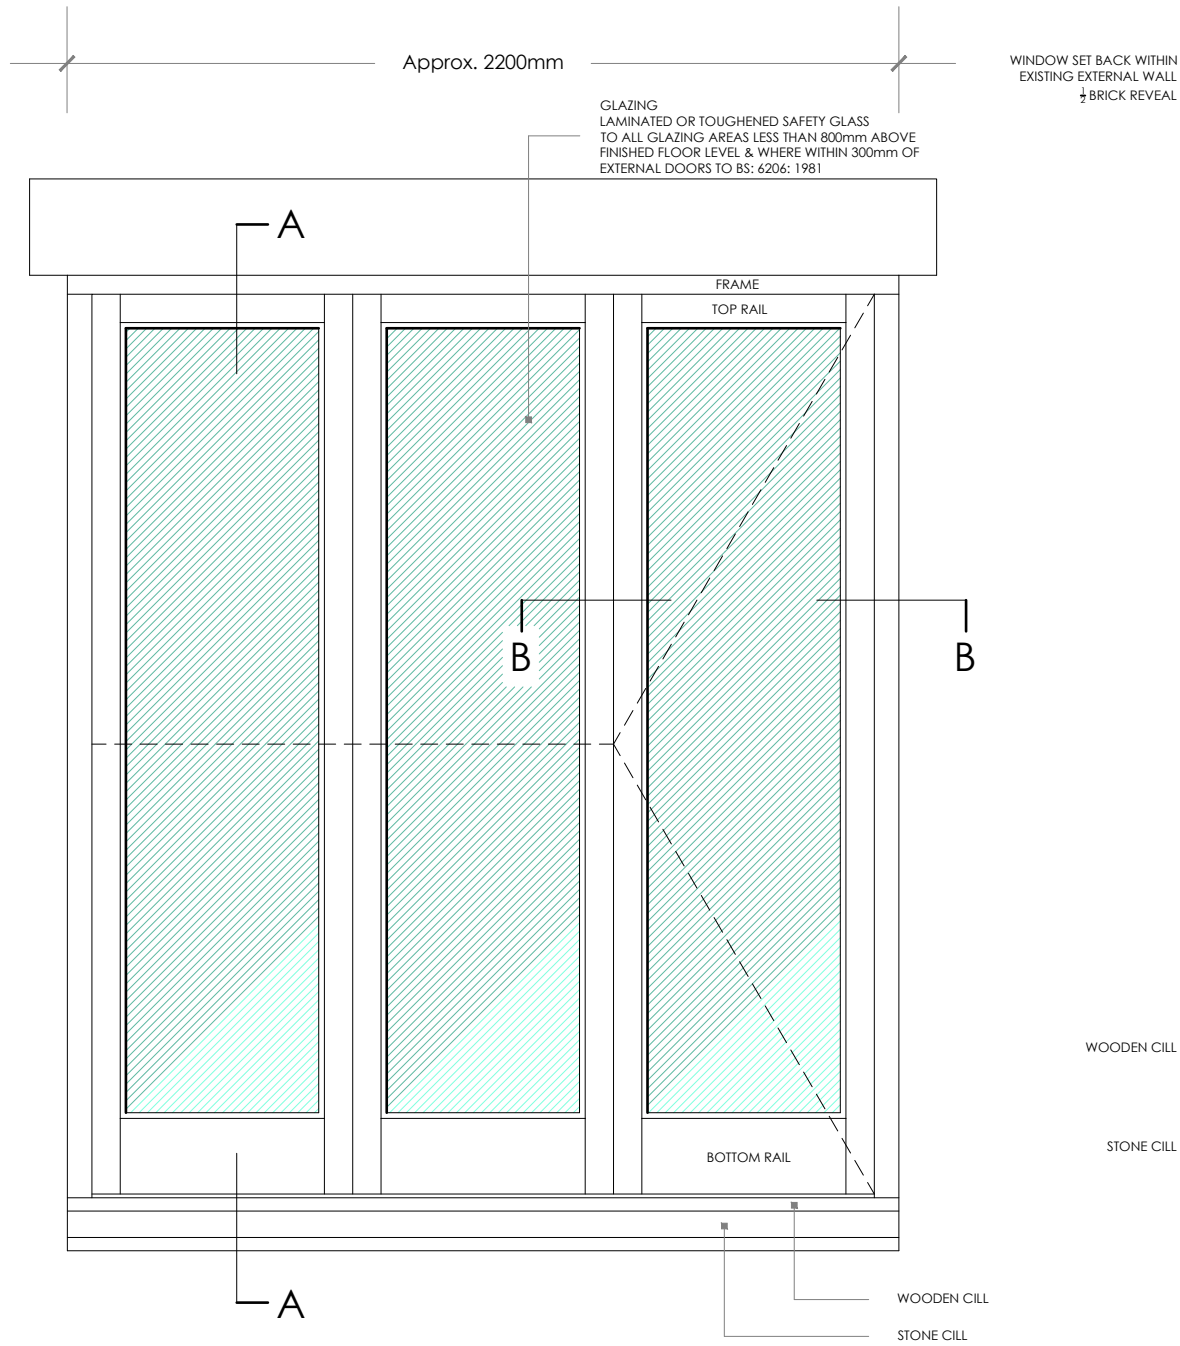


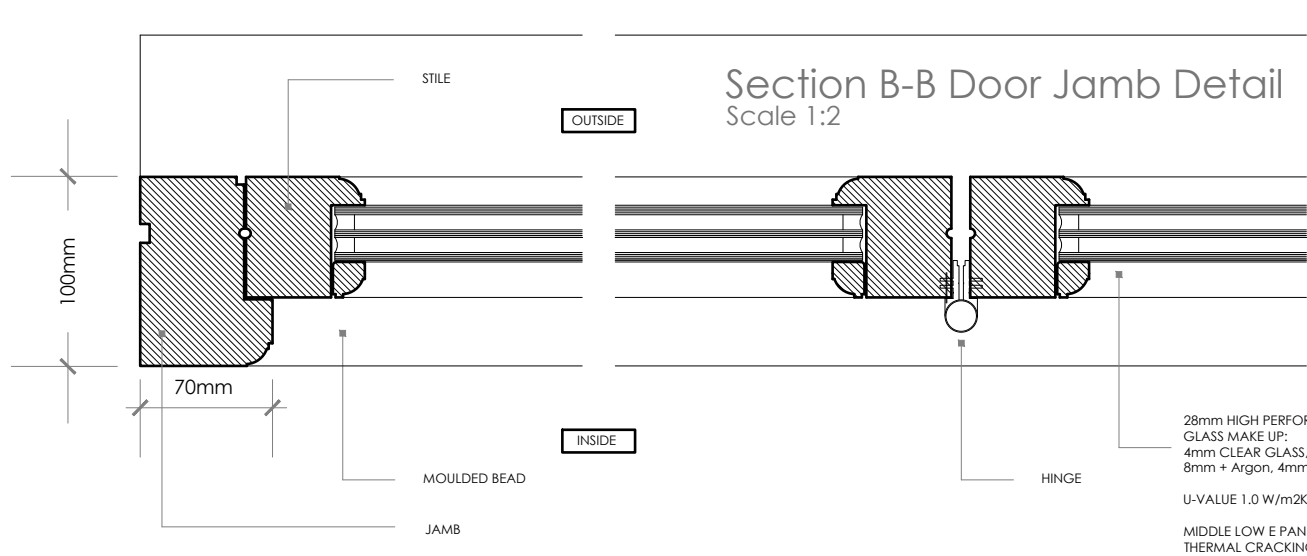

Elevation to Study Sliding Folding Window
Scale 1:10

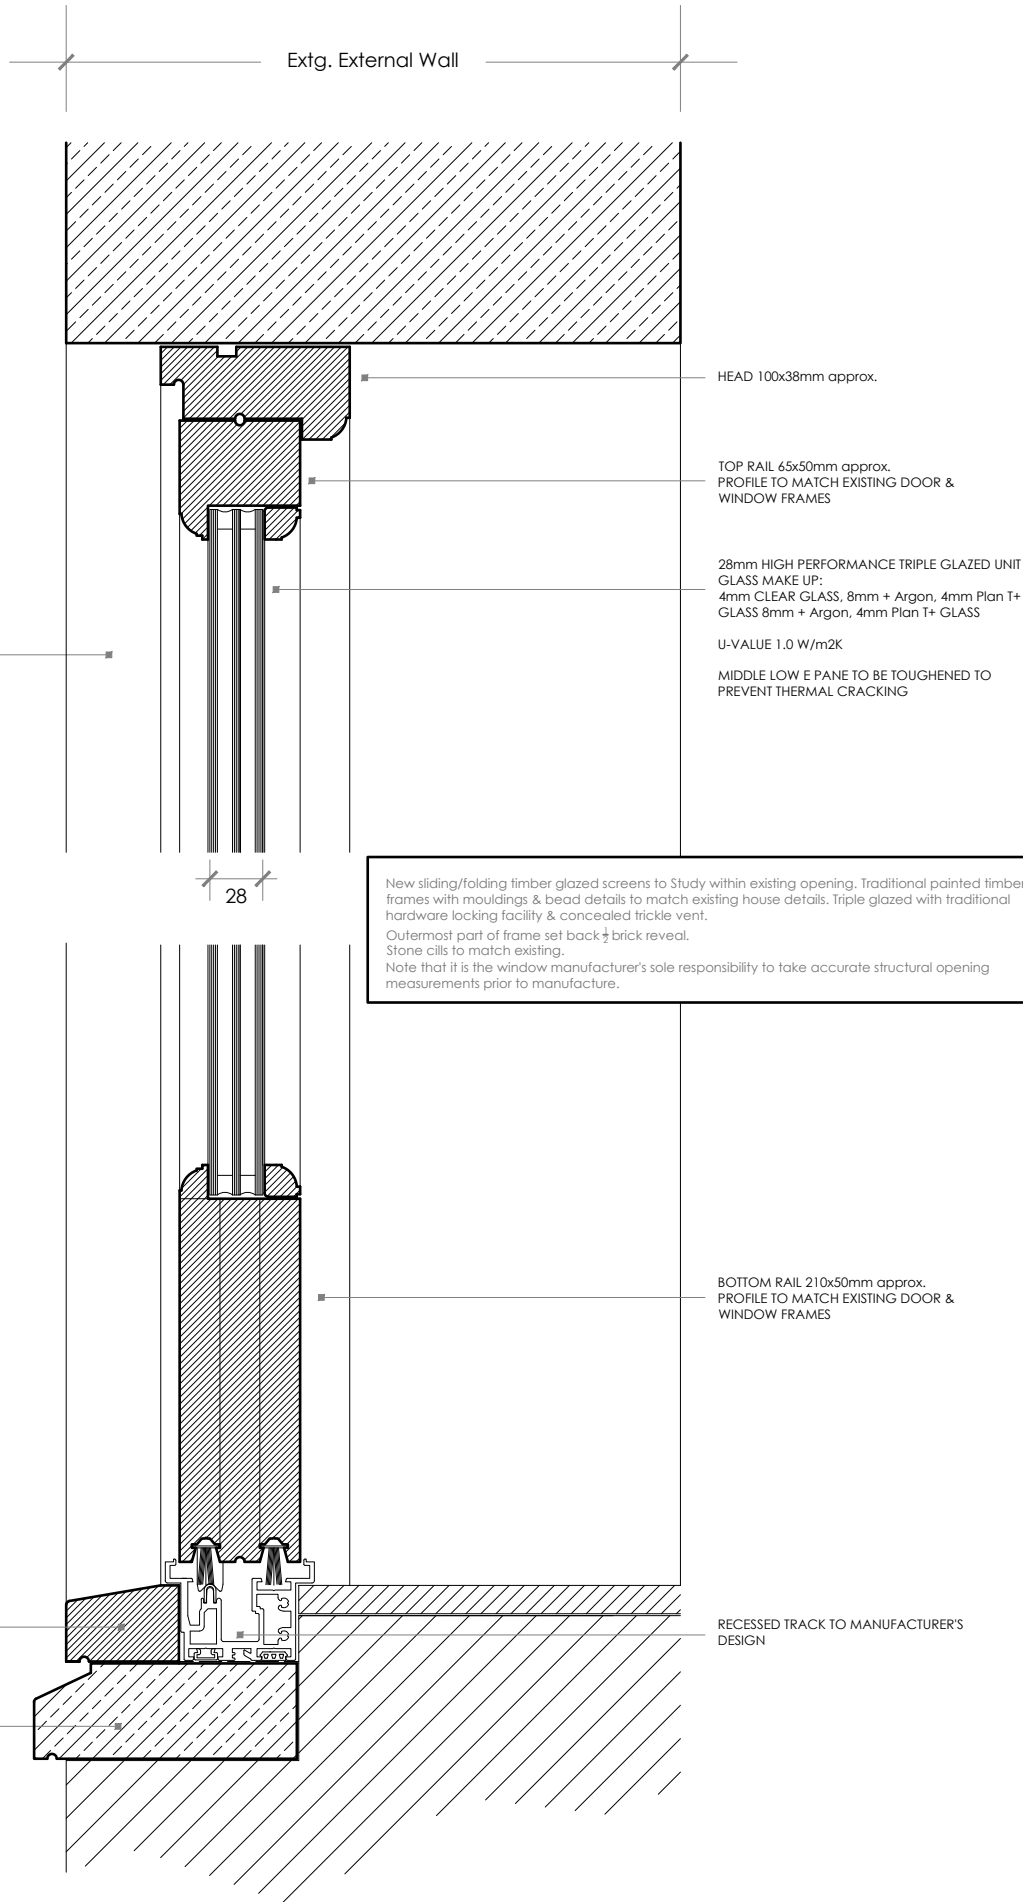

Section A-A Head & Cill Detail
Scale 1:2

LEGEND

- ELEVATION - DRAWING REFERENCE
- SECTION - DRAWING REFERENCE
- DETAIL LAYOUT - DRAWING REFERENCE
- ASSEMBLY - DRAWING REFERENCE
- STORE 3B002
- ROOM NAME/ ROOM NO FOR FINISHES REFER TO SCHEDULE
- LEVEL
- DOOR NO. FOR TYPE/ DETAIL REFERENCE'S REFER SCHEDULE
- WINDOW NO. FOR TYPE/ DETAIL REFERENCE'S REFER SCHEDULE
- GRID LINE REFERENCE
- WALL TYPE/ DETAIL REFERENCE REFER TO SPECIFICATION
- WARGOBE NO. FOR TYPE/ DETAIL REFERENCE REFER SCHEDULE
- PANEL NO. FOR TYPE/ DETAIL REFERENCE'S REFER SCHEDULE
- HEAT DETECTOR
- SMOKE DETECTOR
- MANUS OPERATED SMOKE ALARMS & ALARM SYSTEM WITH A BATTERY BACK UP IS REQUIRED TO AT LEAST GRADE D CATEGORY L23 STANDARD IN ACCORDANCE WITH BS 5839 PART 6:2004
- NOTE:
ALL ELECTRICAL WORK COVERED BY PART P (ELECTRICAL SAFETY) MUST BE DESIGNED, INSTALLED, INSPECTED & TESTED BY A PERSON COMPETENT TO DO SO.
THIS PERSON MUST BE REGISTERED WITH AN AUTHORIZED SELF-CERTIFICATION SCHEME (eg BRE CERTIFICATION, BS, ELECSA, NICEIC OR NAPT CERTIFICATION). PRIOR TO COMPLETION AN APPROPRIATE BS7671 ELECTRICAL INSTALLATION CERTIFICATE MUST BE PROVIDED BY THE COMPETENT PERSON.

