


# LOCATION PLAN

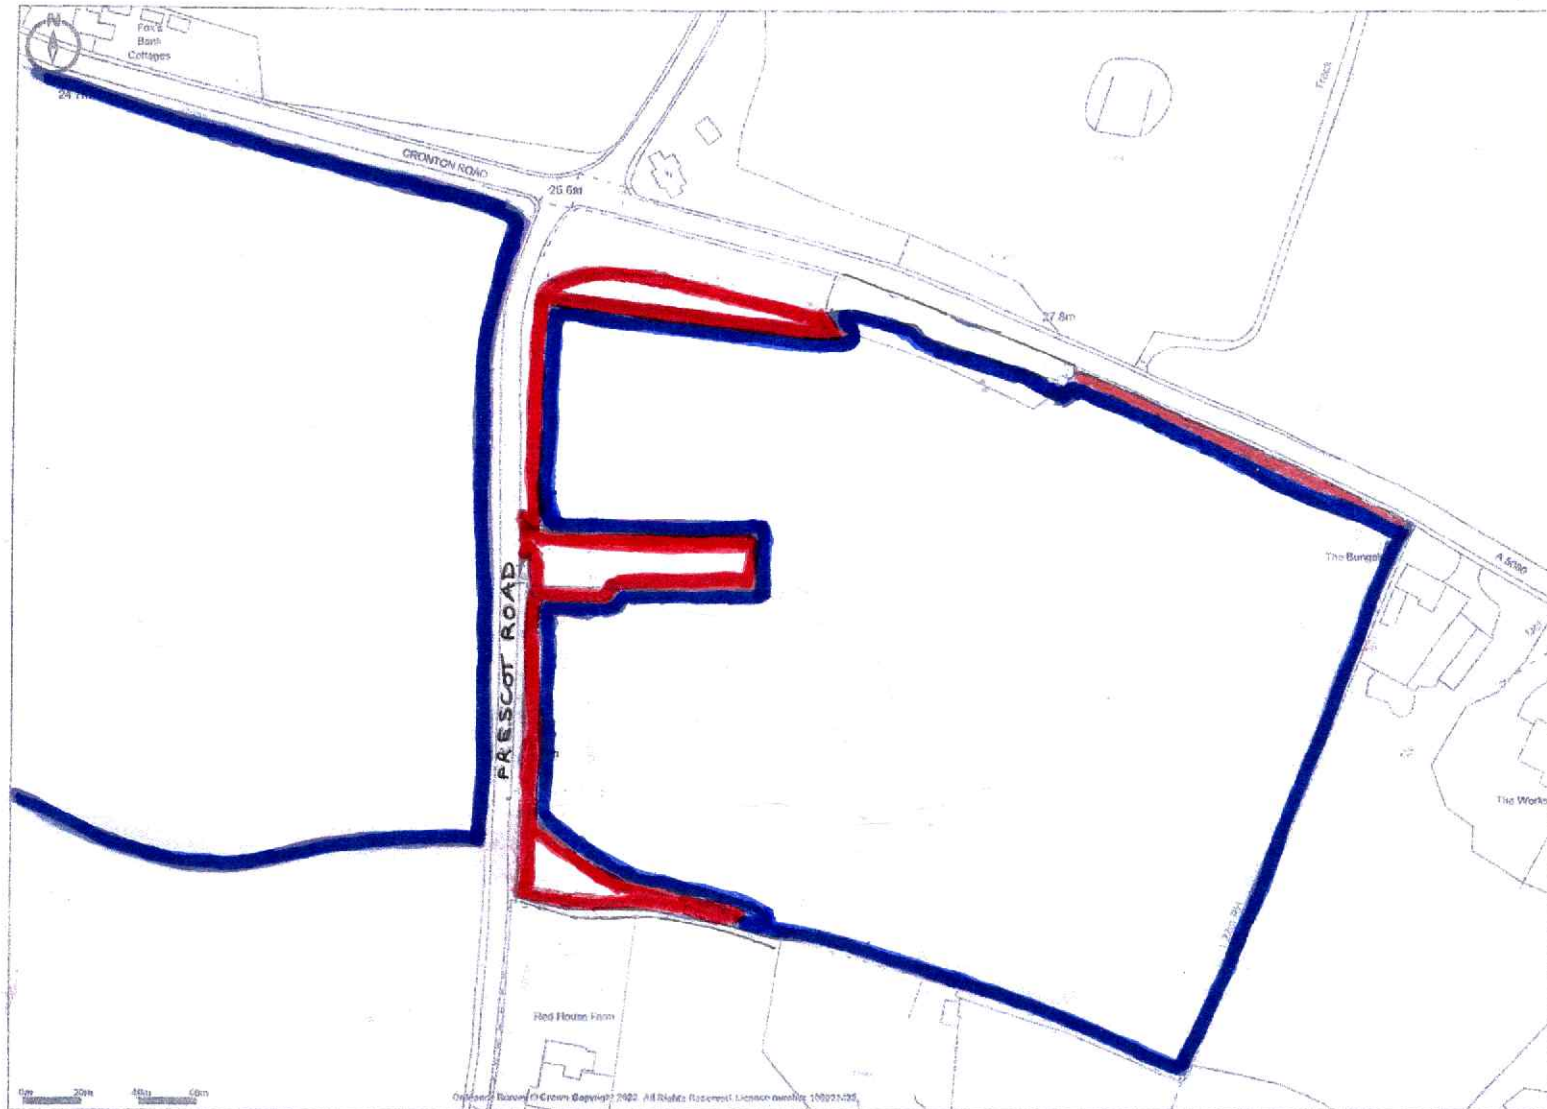

**Promap**  
LANDMARK INFORMATION

Ordnance Survey © Crown Copyright 2022. All Rights Reserved.  
Licence number 100022432  
Plotted Scale - 1:2500, Paper Size - A4

SCALE 1:2500@A4

REVISED 10/6/24