


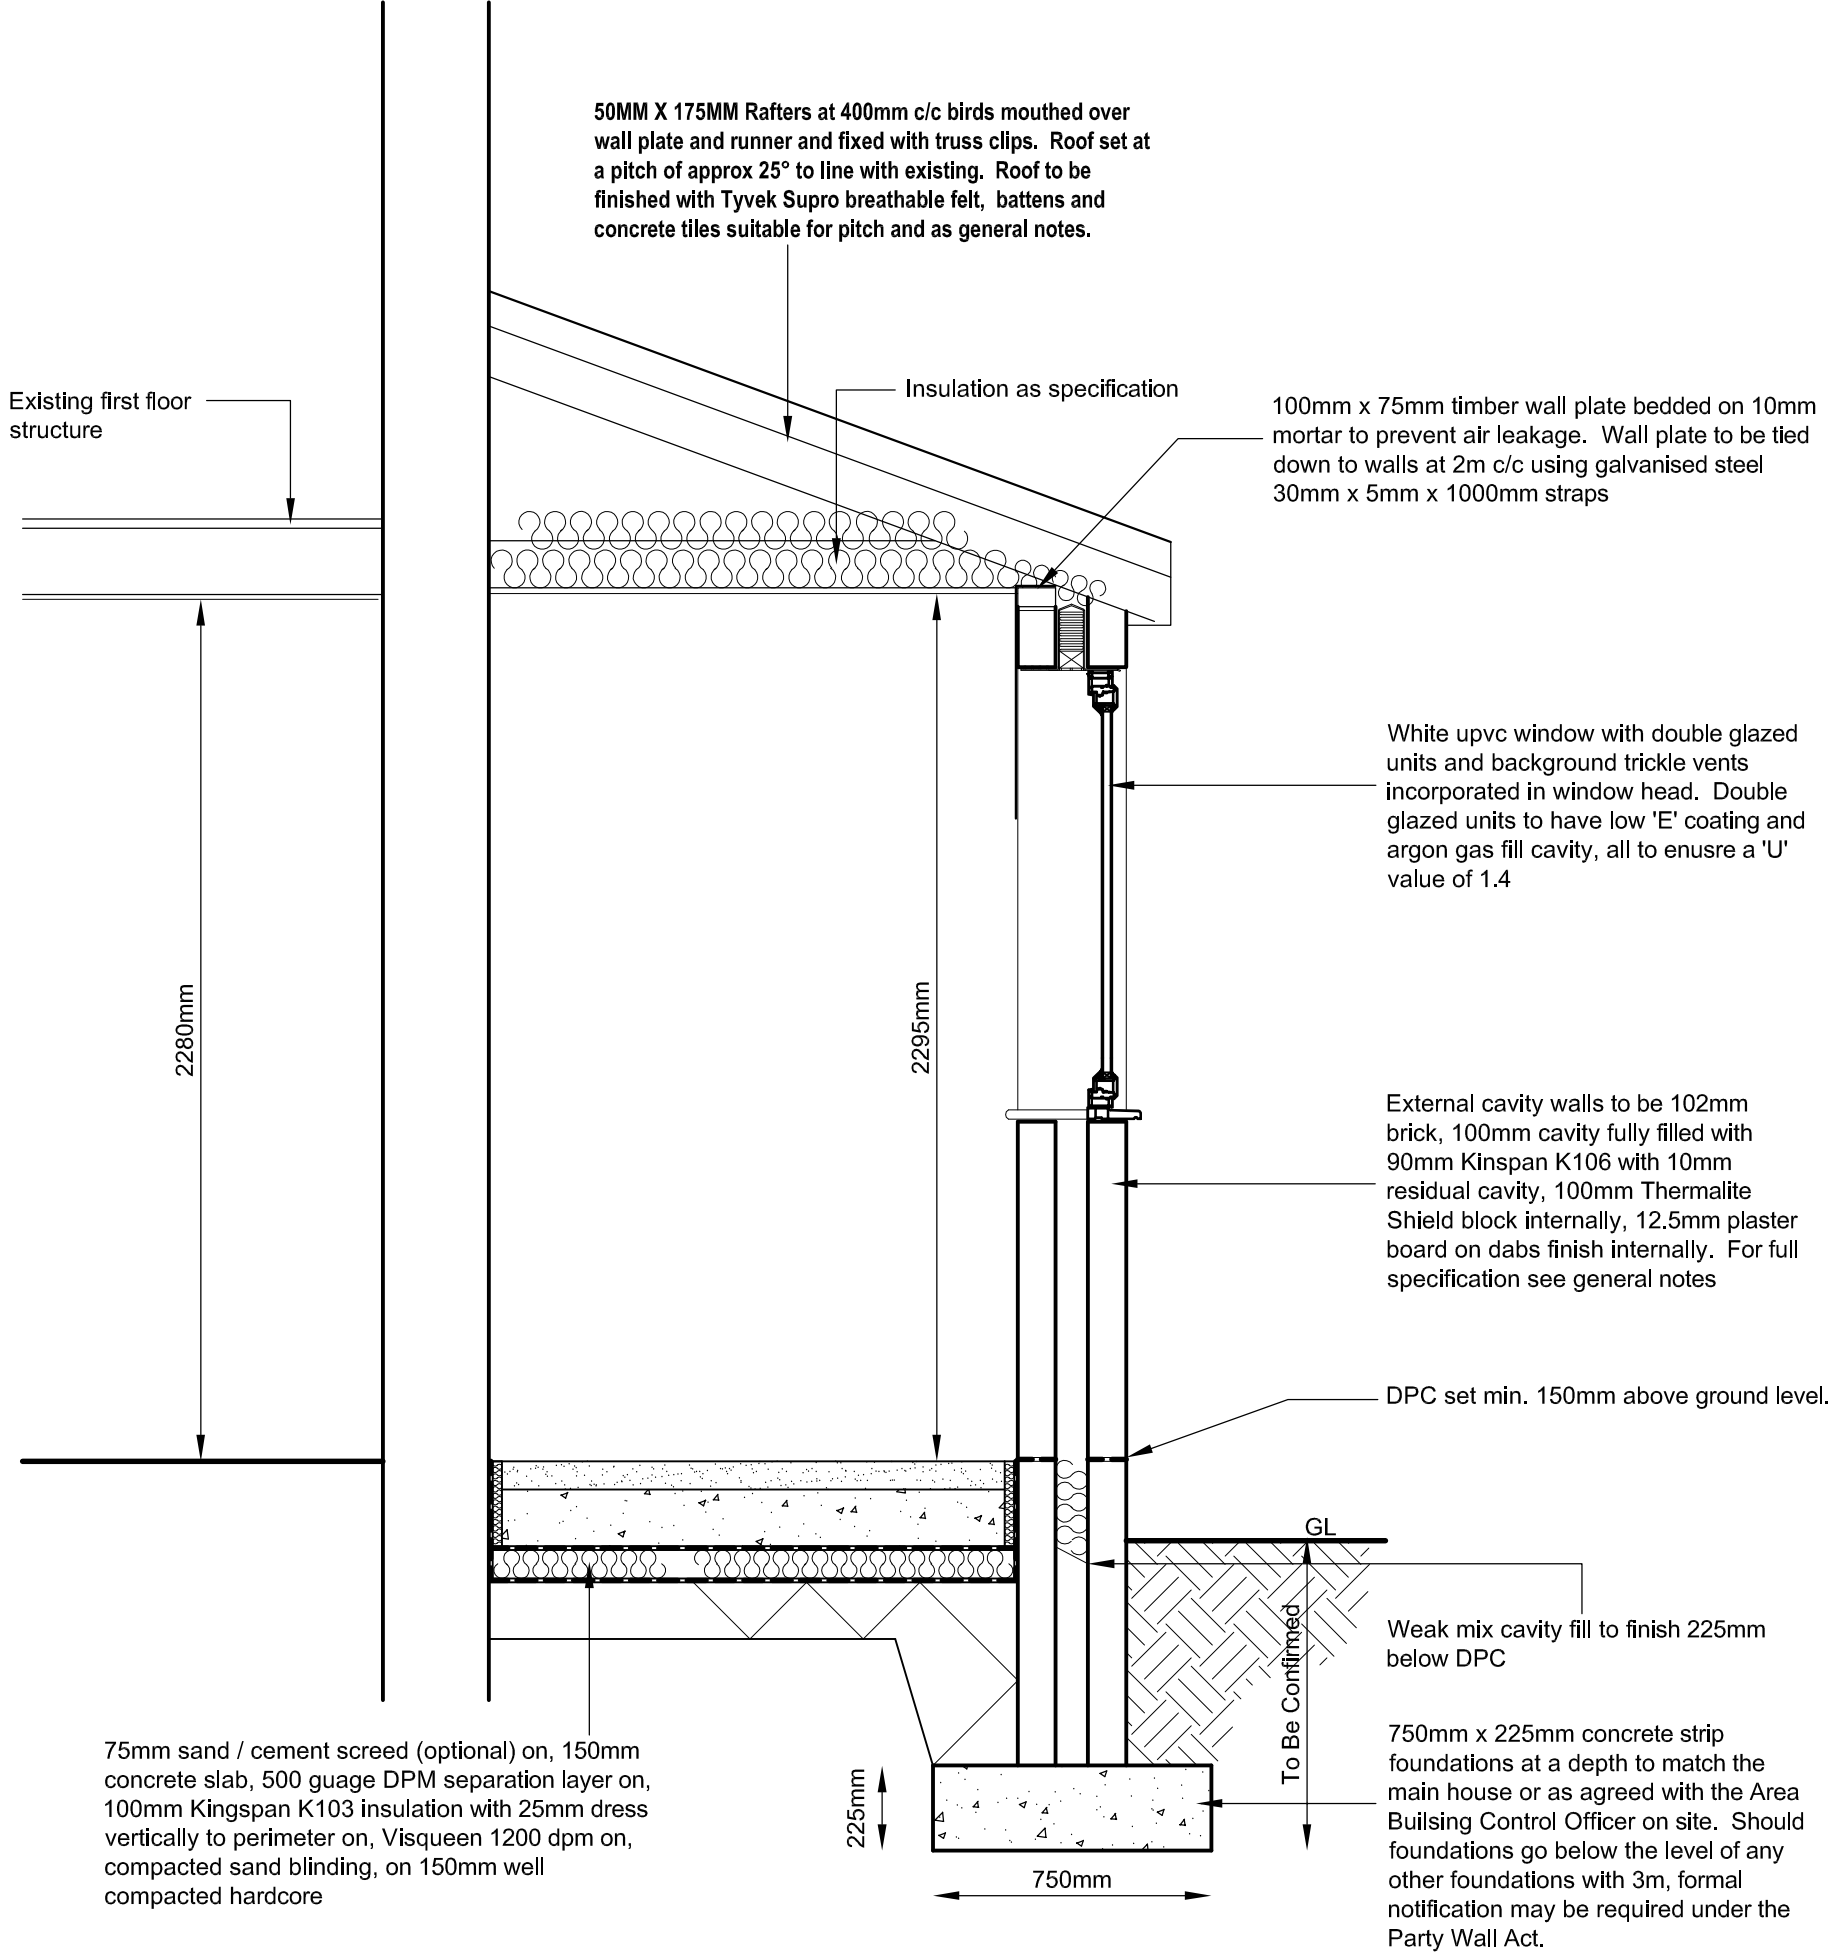

75mm sand / cement screed (optional) on, 150mm concrete slab, 500 gauge DPM separation layer on, 100mm Kingspan K103 insulation with 25mm dress vertically to perimeter on, Visqueen 1200 dpm on, compacted sand blinding, on 150mm well compacted hardcore