



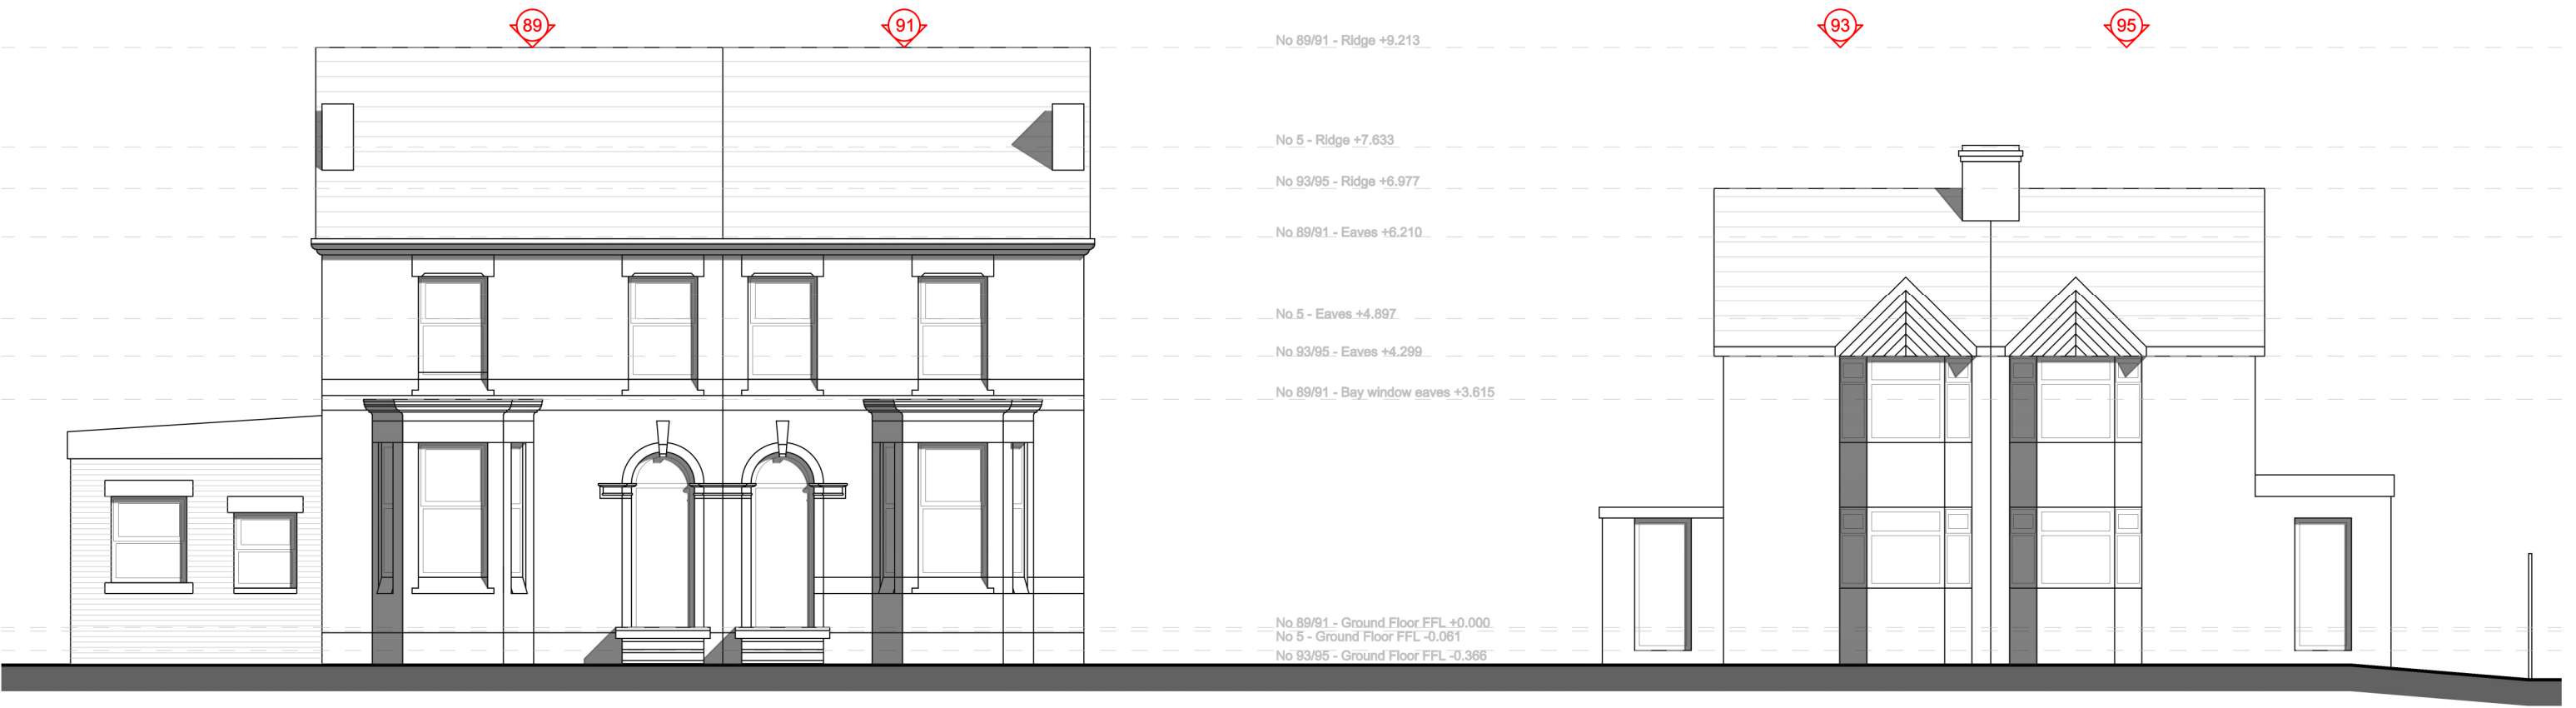

STREET ELEVATIONS
WARRINGTON ROAD

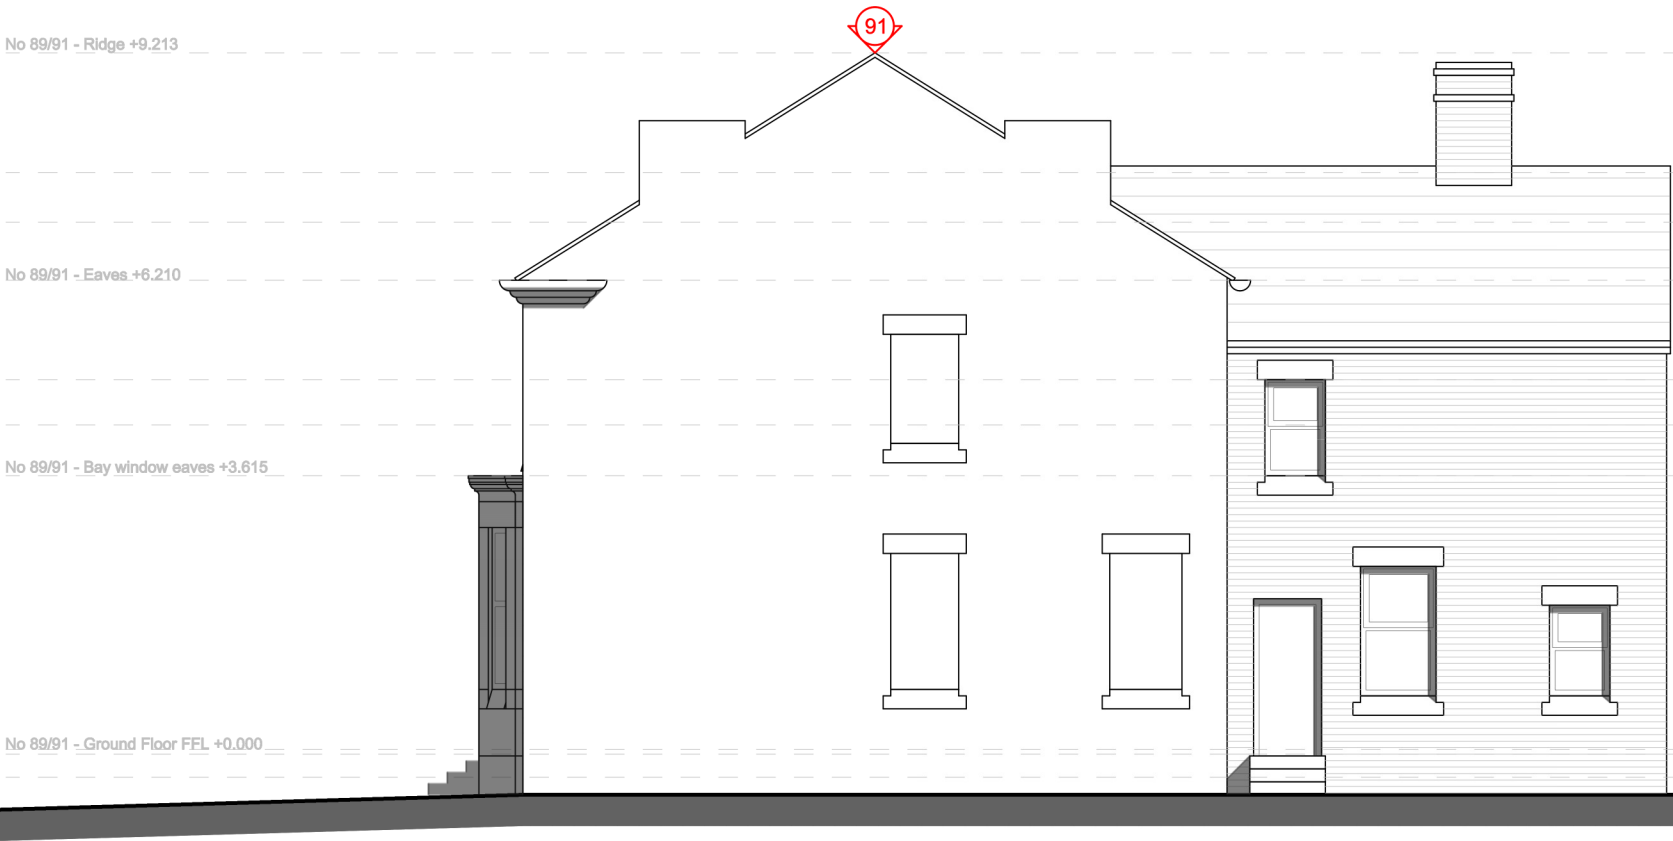

SIDE



STREET ELEVATIONS
ST JAMES ROAD



NOTES		REVISION / DESCRIPTION	DRAWN	CHECKED	DATE	PROJECT TITLE	
GRANT ERSKINE ARCHITECTS LTD SHALL HAVE NO RESPONSIBILITY FOR ANY USE MADE OF THIS DOCUMENT OTHER THAN FOR THAT WHICH IT WAS PREPARED AND ISSUED.						NEW BUILD HMO AT 91 WARRINGTON ROAD PRESCOT	
ALL DIMENSIONS SHOULD BE CHECKED ON SITE.						PROJECT NUMBER 20202011	
DO NOT SCALE FROM THIS DRAWING.						DRAWING TITLE EXISTING STREET AND SIDE ELEVATIONS	SCALE 1/100 @A2
ANY DRAWING ERRORS OR DIVERGENCES SHOULD BE BROUGHT TO THE ATTENTION OF GRANT ERSKINE ARCHITECTS LTD AT THE ADDRESS SHOWN BELOW.							DATE 17.06.2020
						DRAWING No. (-9)A002	REVISION -