



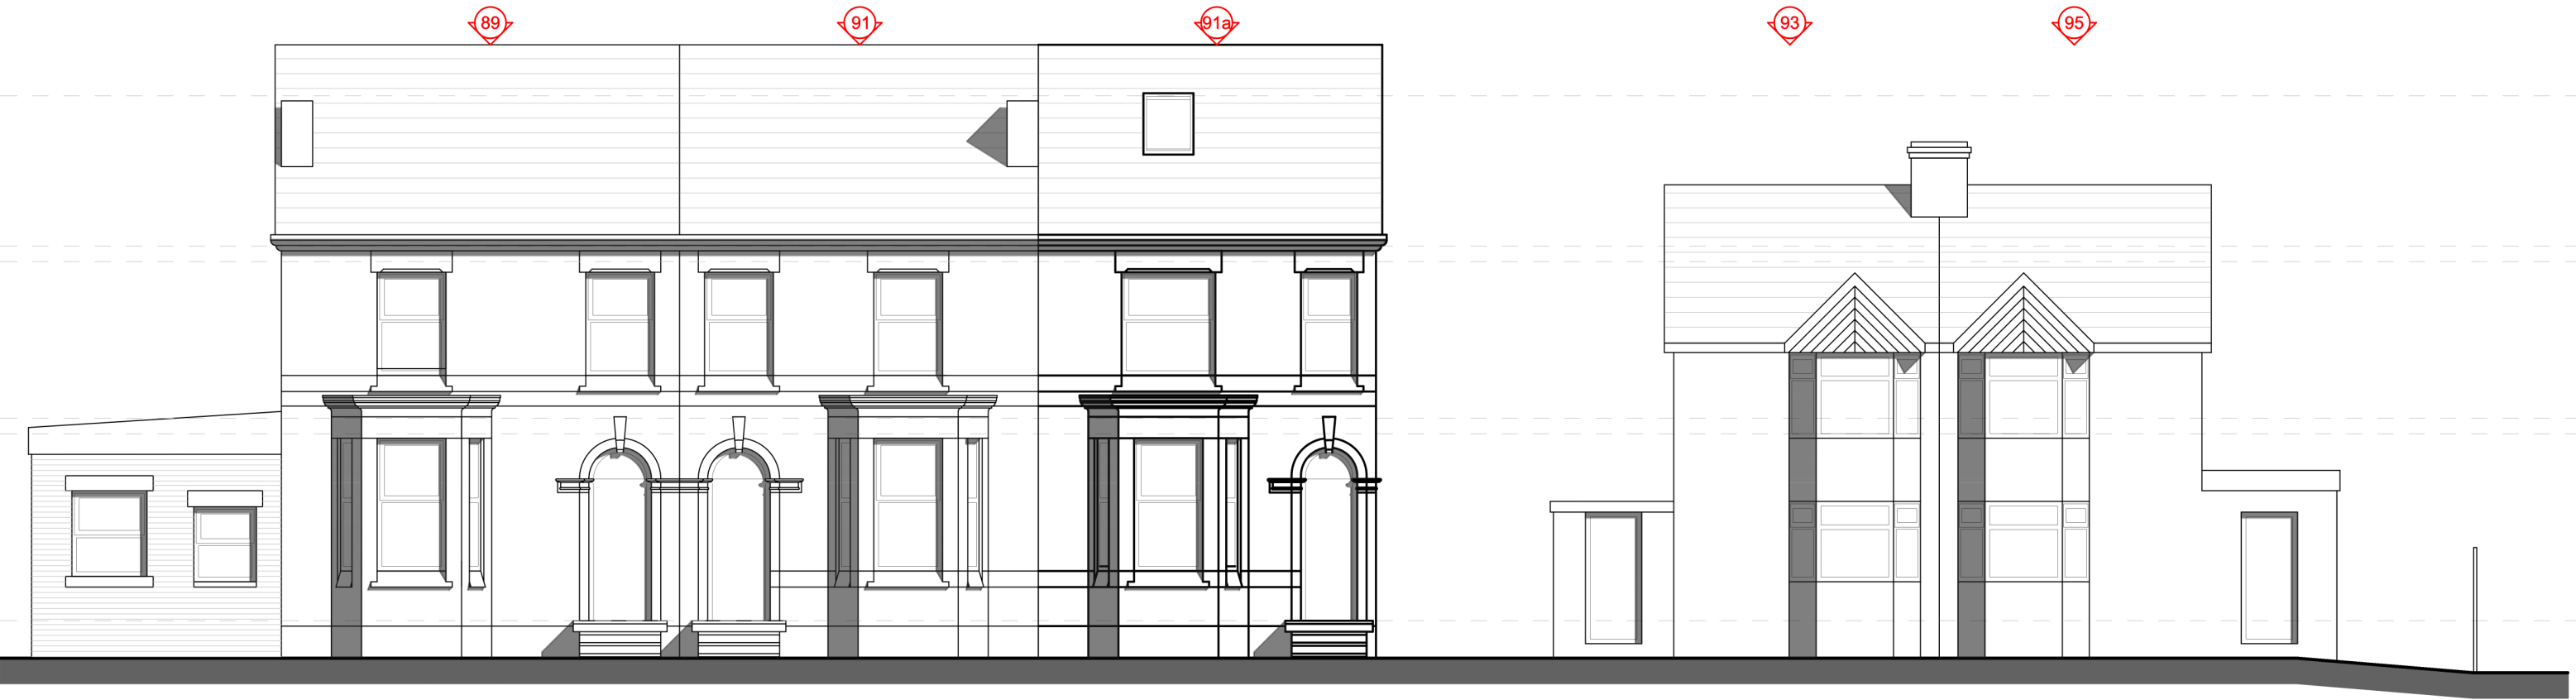

STREET ELEVATIONS
WARRINGTON ROAD

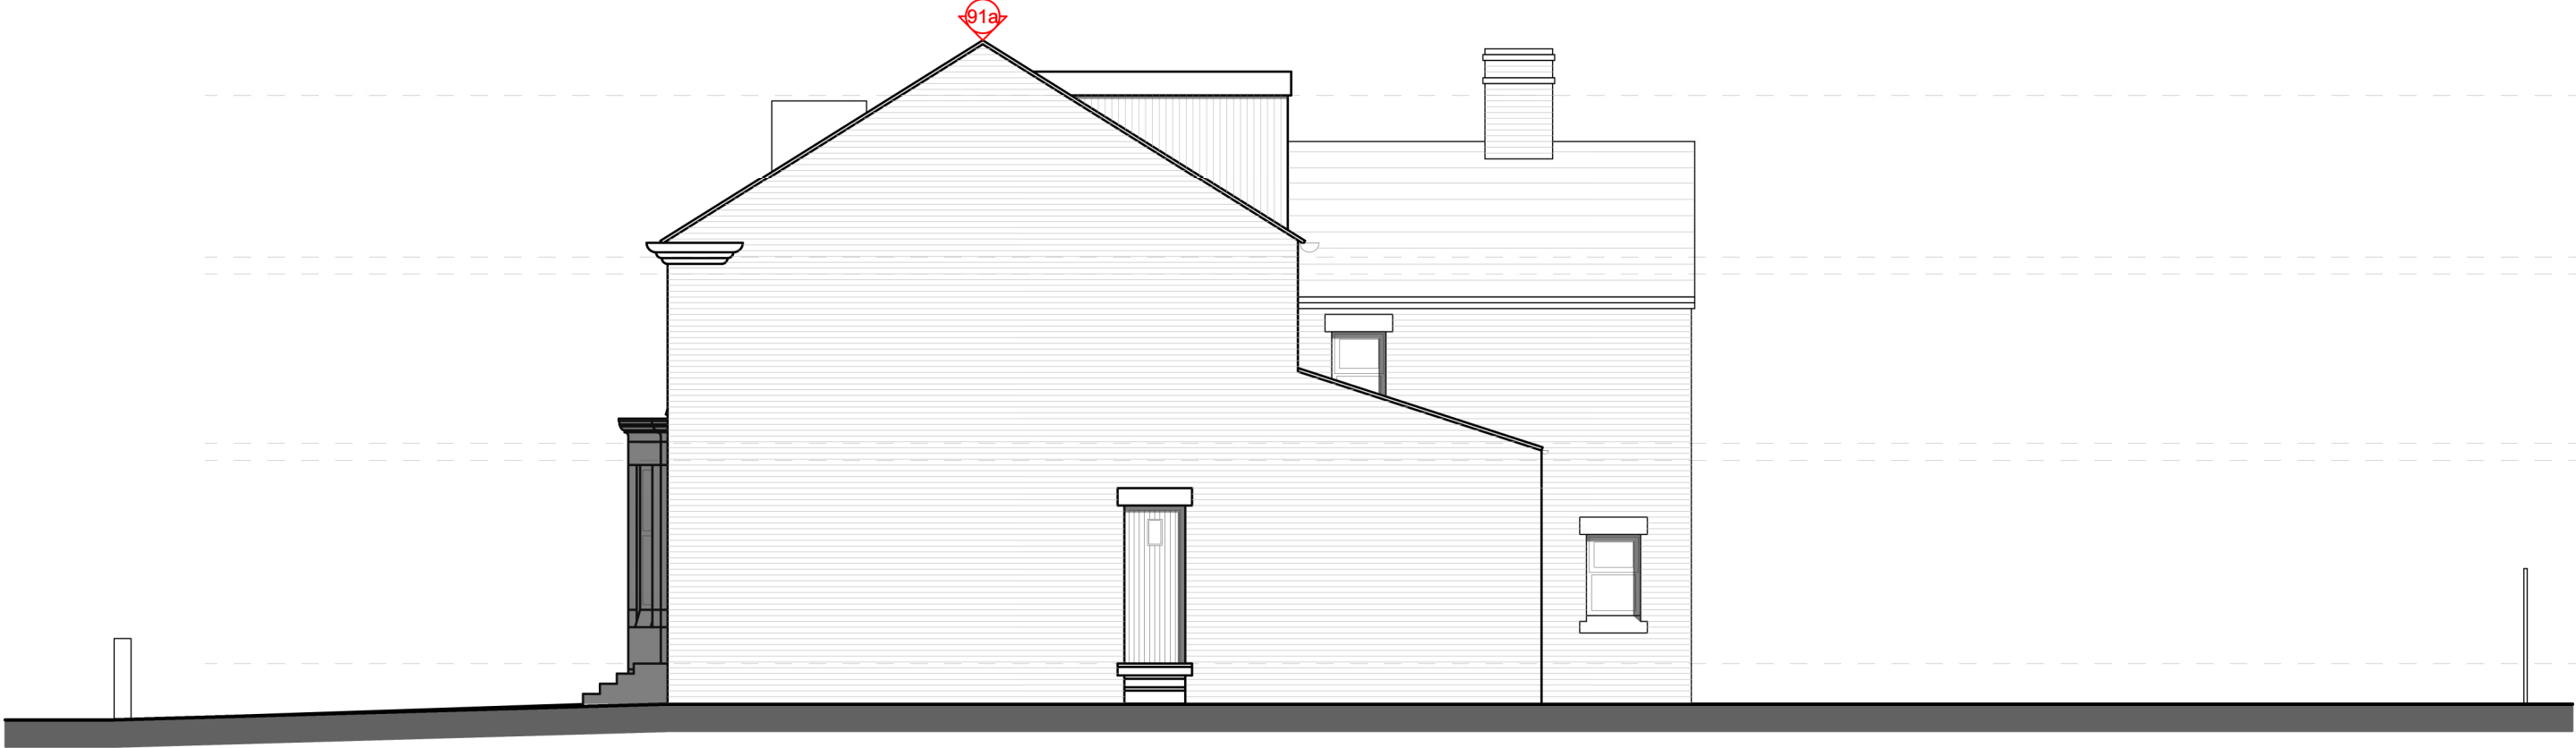


SIDE




STREET ELEVATIONS
ST JAMES ROAD

REAR

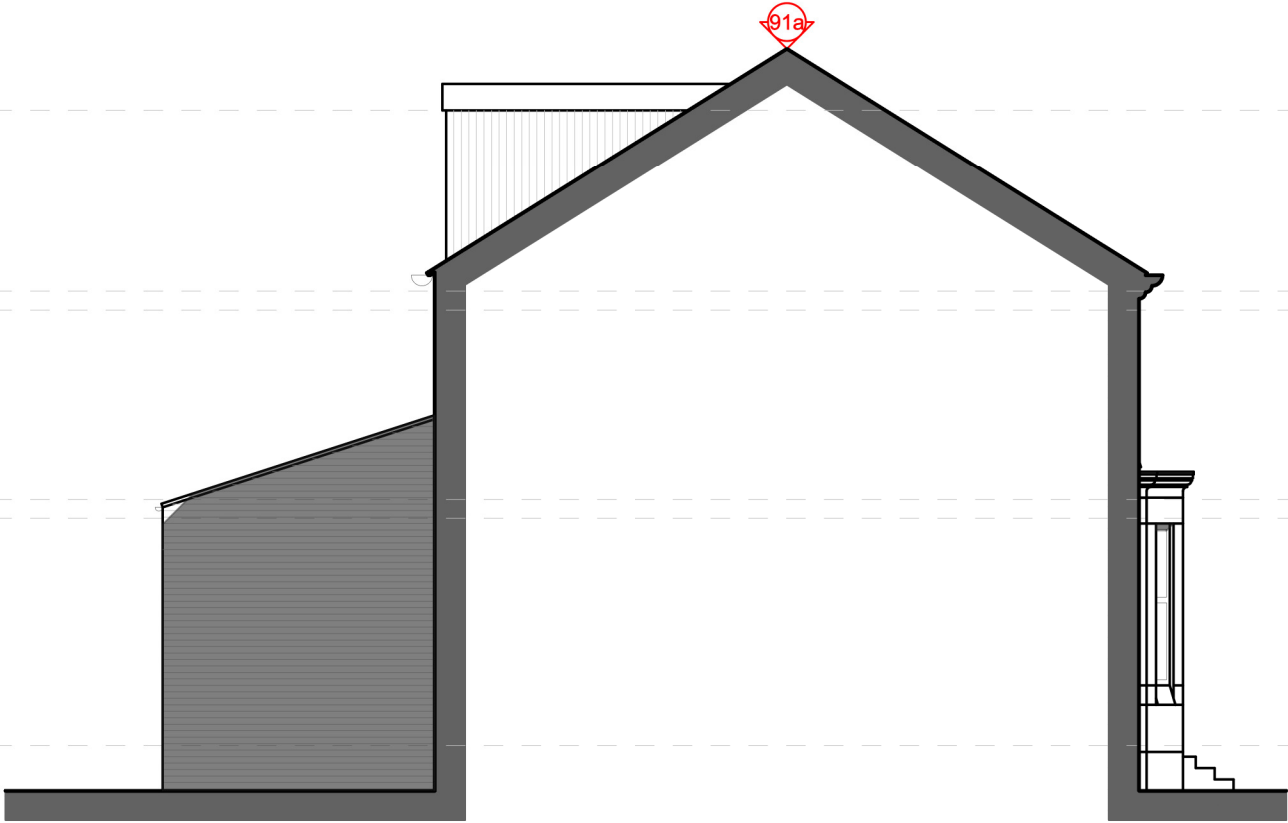

SIDE

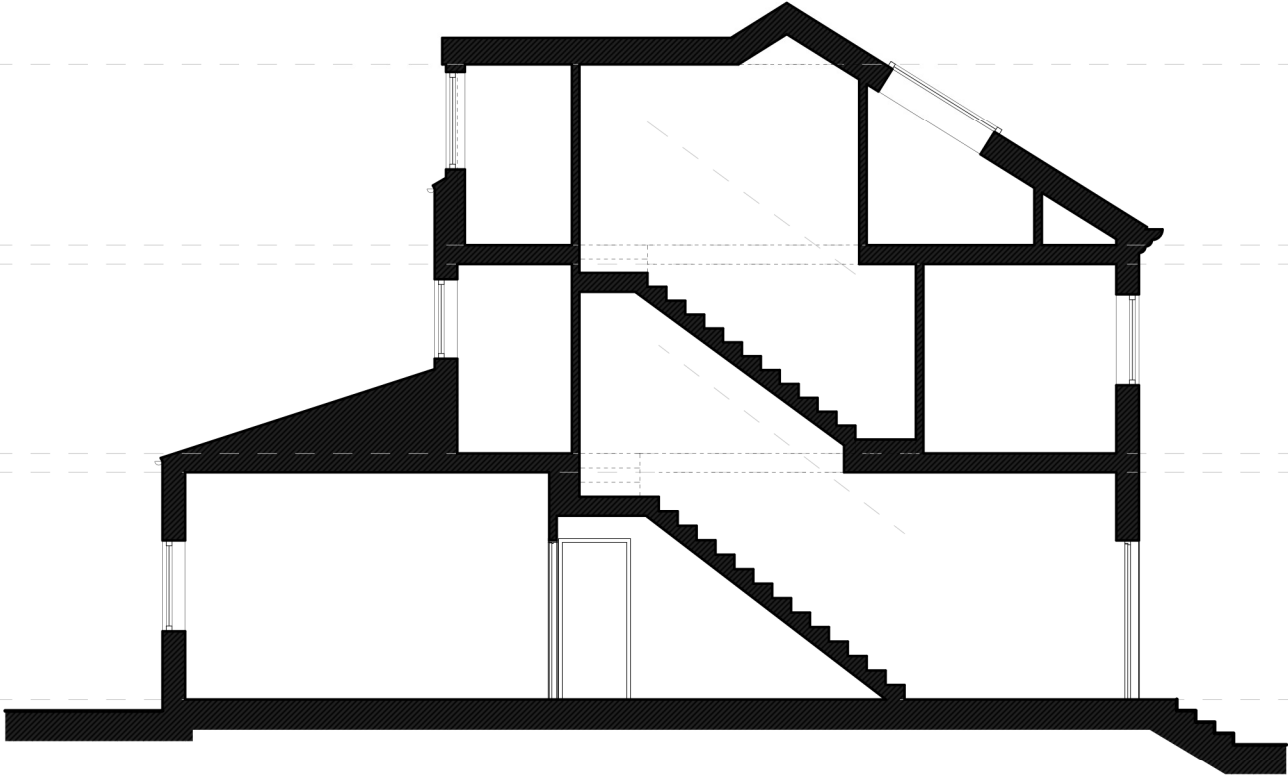

SECTION

NOTES

GRANT ERSKINE ARCHITECTS LTD SHALL HAVE NO RESPONSIBILITY FOR ANY USE MADE OF THIS DOCUMENT OTHER THAN FOR THAT WHICH IT WAS PREPARED AND ISSUED.
ALL DIMENSIONS SHOULD BE CHECKED ON SITE.
DO NOT SCALE FROM THIS DRAWING.
ANY DRAWING ERRORS OR DIVERGENCES SHOULD BE BROUGHT TO THE ATTENTION OF GRANT ERSKINE ARCHITECTS LTD AT THE ADDRESS SHOWN BELOW.

REVISION / DESCRIPTION	DRAWN	CHECKED	DATE
PROJECT TITLE NEW BUILD HMO AT 91 WARRINGTON ROAD PRESCOT			
PROJECT NUMBER 20202011			
DRAWING TITLE PROPOSED STREET AND SIDE ELEVATIONS			SCALE 1/100 @A2
			DATE 17.06.2020
DRAWING No. (20)A005			REVISION =

GRANT
ERSKINE
ARCHITECTS

Suite 5, 3rd Floor
61 Mosley Street
Manchester
M2 3HZ
07974 099796
0161 236 9761
info@granterskinearchitects.com
www.granterskinearchitects.com
Grant Erskine Architects Limited Reg. No. 07477118