


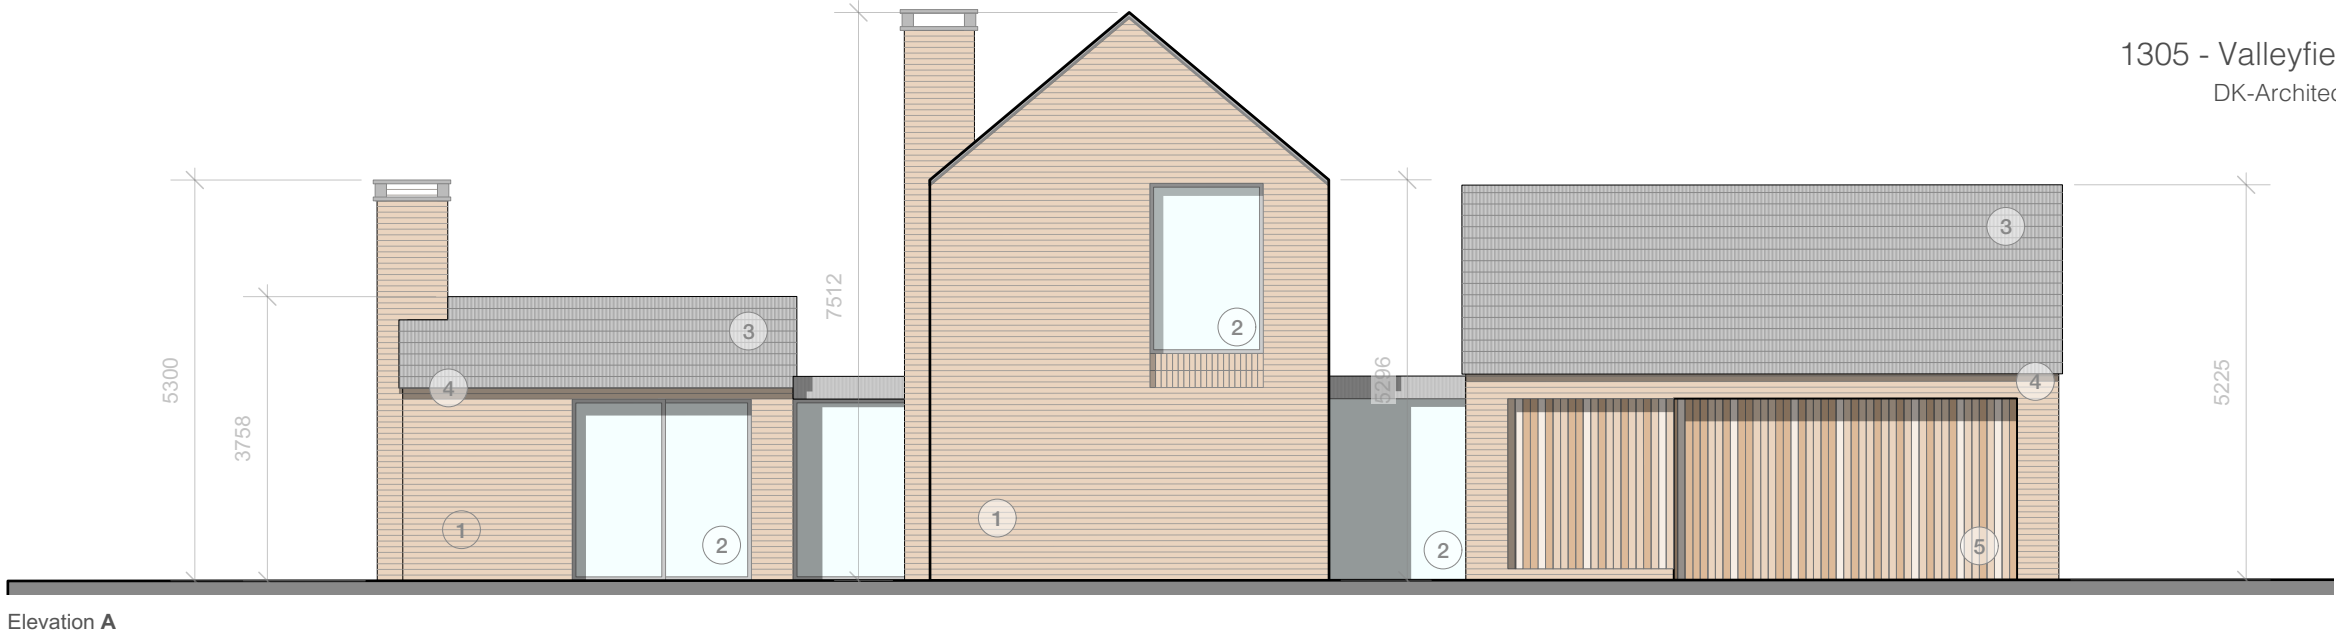

PROPOSED MATERIAL SPECIFICATION

1 - Red Multi Facing Brickwork

Wienerberger Olde Cheshire Red Multi
(or equal and approved)

2 - Aluminium Windows and Doors

IdealCombi - Jet Black RAL 9005
(or equal and approved)

3 - Roof Tiles

Cedral Rivendale - Cromleigh Graphite
(or equal and approved)

4 - Rainwater Goods

Galvanised aluminium rainwater goods and Rise
and Fall brackets
(or equal and approved)

5 - Timber Cladding / Garage Door


Iroko
(or equal and approved)

6 - Sky Lights

Velux Conservation Centre Pivot - Black
(or equal and approved)

7 - Standing Seam Cladding


Aluminium standing seam cladding and fascias
- Grey / Black
(or equal and approved)

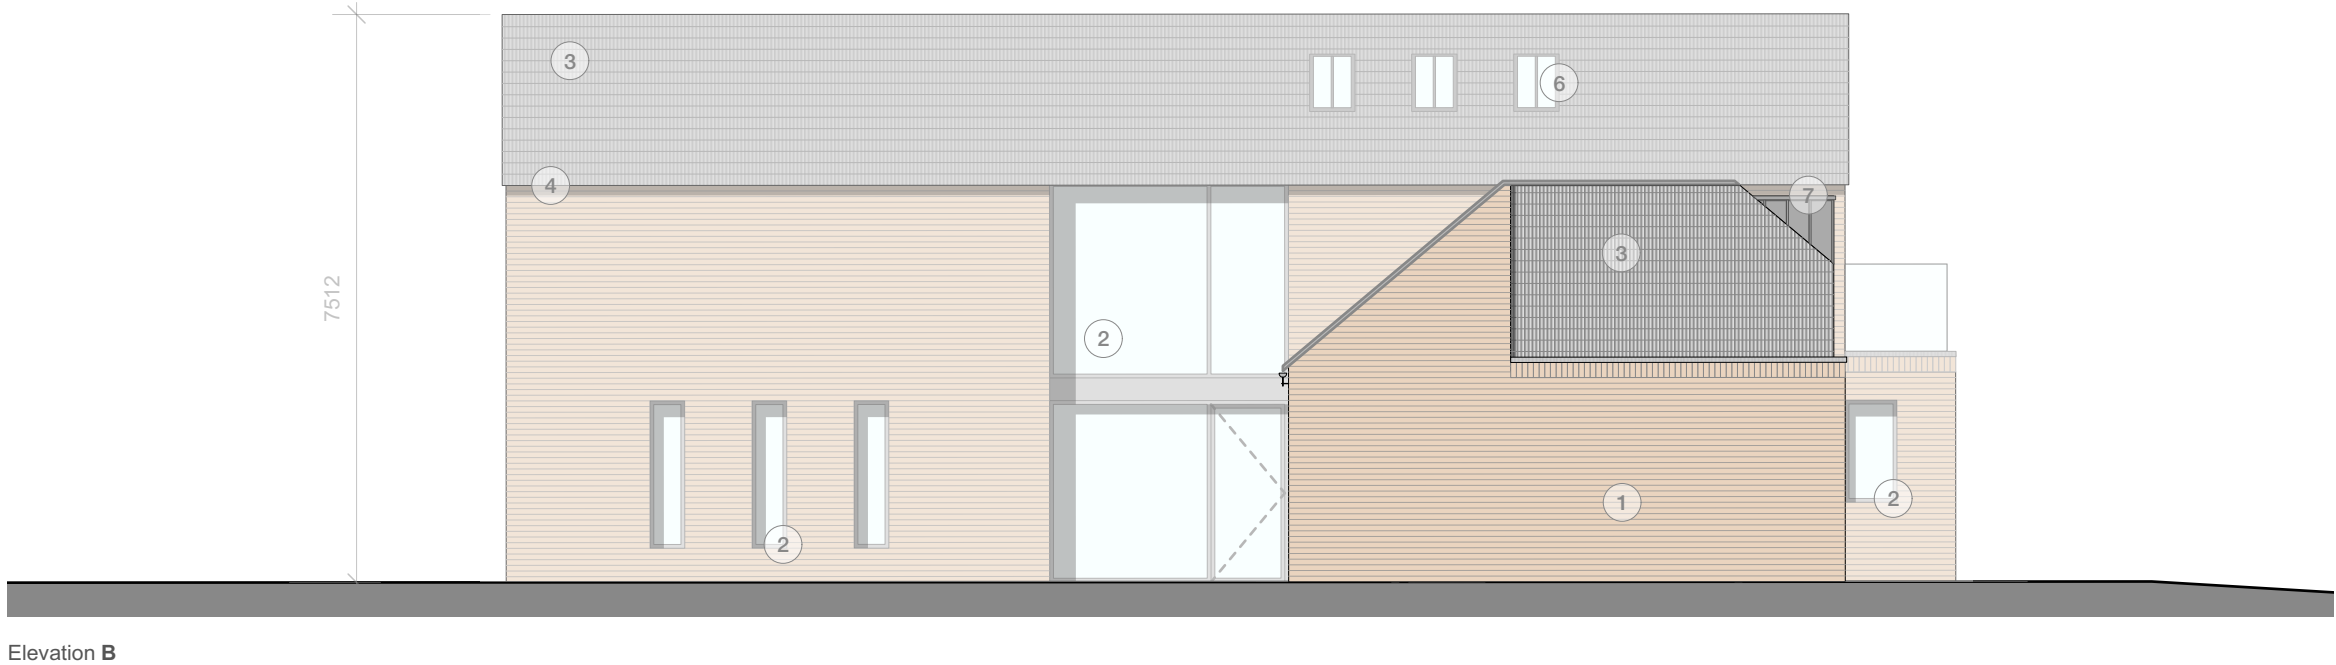

Elevation B1
(without garage - glass link shown dashed)

Drawing Title:	Proposed Elevations A and B	revision:	C
Date:	05.05.2022	revision notes:	B
Drawing no:	1305-210		A
Scale:	1:100 @ A3		
Drawn:	HB		

C	01/09/2022	Updated to shown garage side-elevation and introduce Elevation B1 cut through glass link
B	30/06/2022	Building heights and material key added
A	10/06/2022	Planning

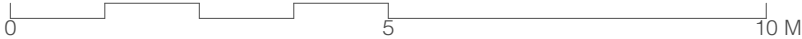

DK-Architects

26 Old Haymarket
Liverpool
L1 6ER
0151 231 1209 T
mail@dk-architects.com E
www.dk-architects.com W