



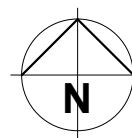

M.M. ARCHITECTURAL SERVICES
Planning And Regulations


Email: mmarchitectural@outlook.com Telephone: 07891348906

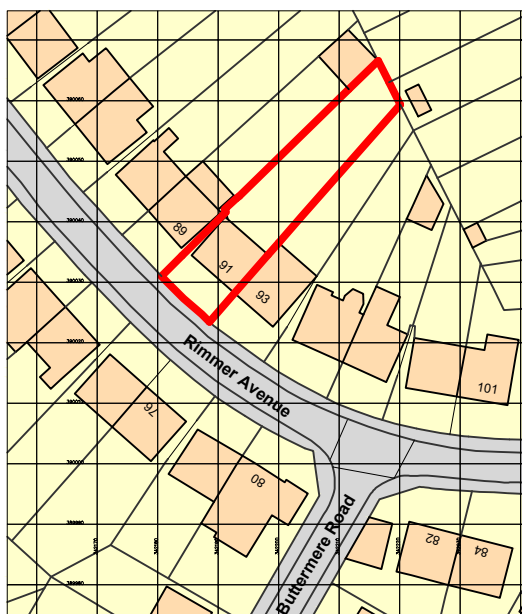

Ordnance Survey, (c) Crown Copyright 2024.
All rights reserved. Licence number 100022432

Location Plan

(Scale 1:1250)

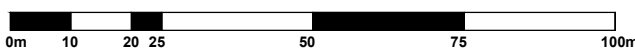

Scale Bar

Project
91 Rimmer Avenue
Liverpool, L16 2NF

Title
Location Plan

Drawn by
M.M.
Scale
1:1250 @ A4

Checked by
M.M.
Date
August 2024

Drawing Number
091-000

Rev.
P1