
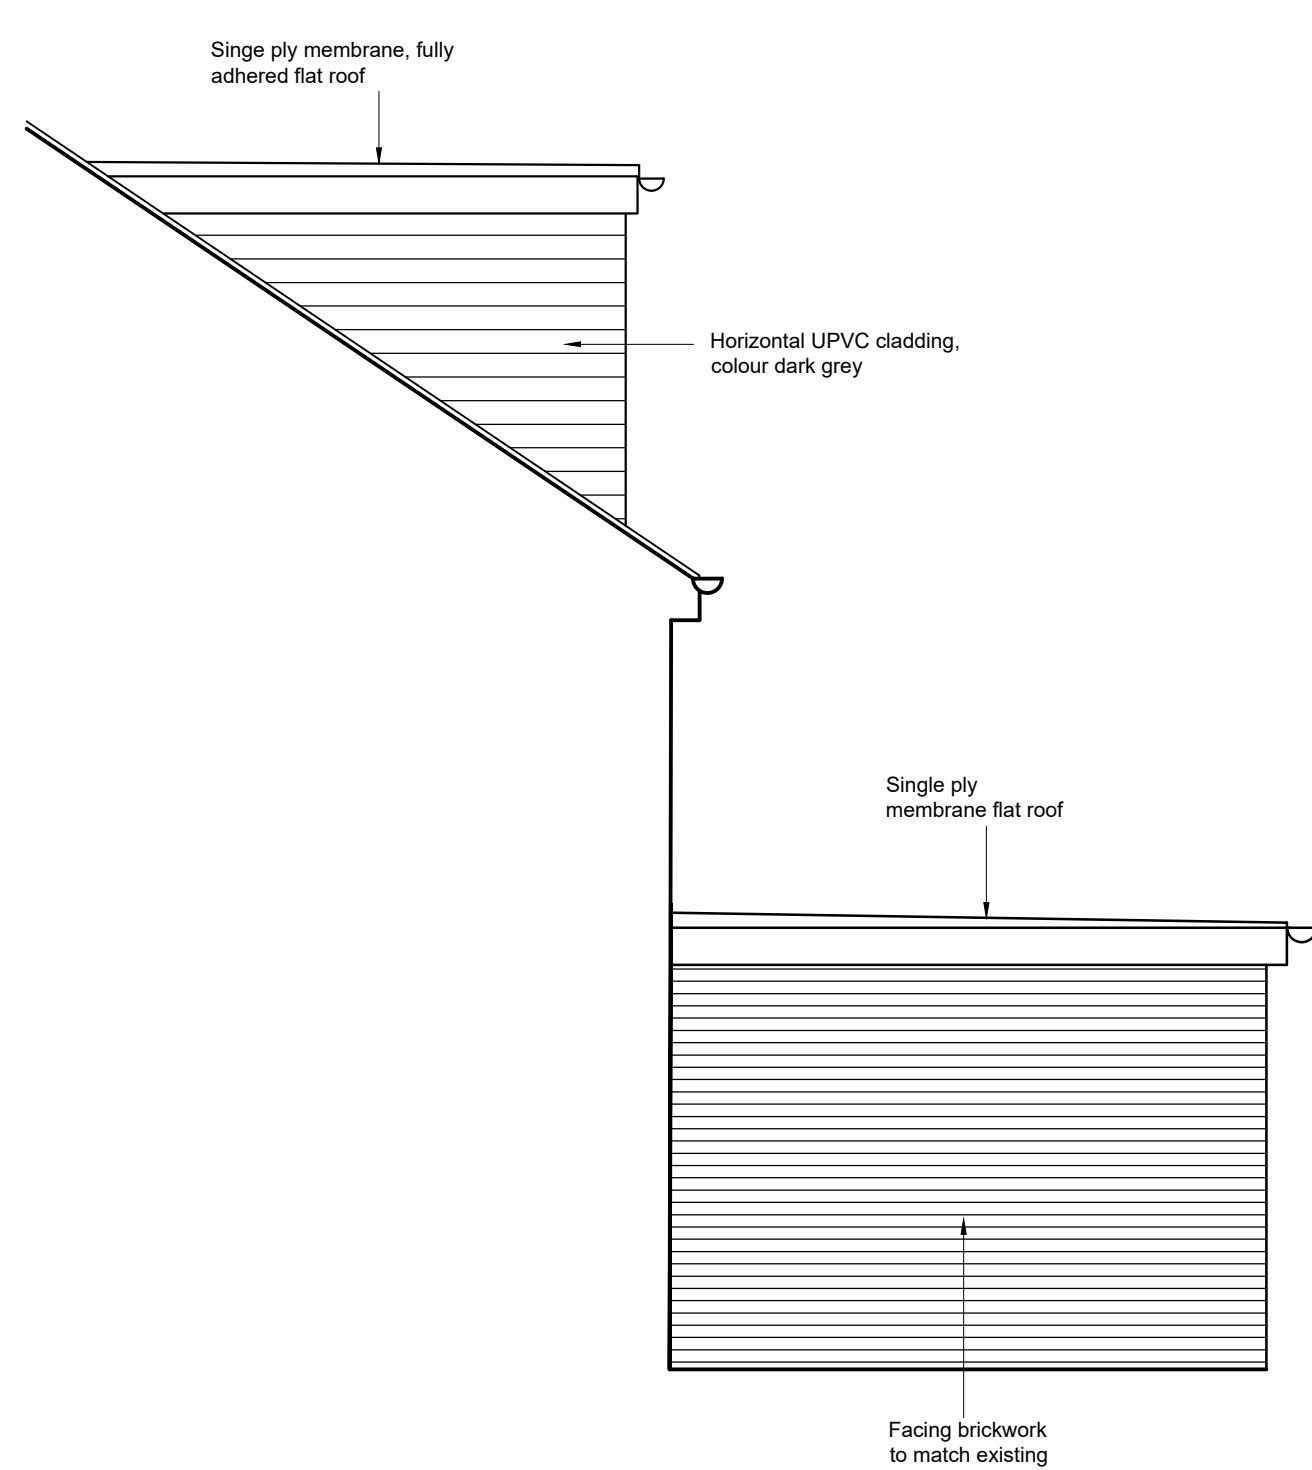
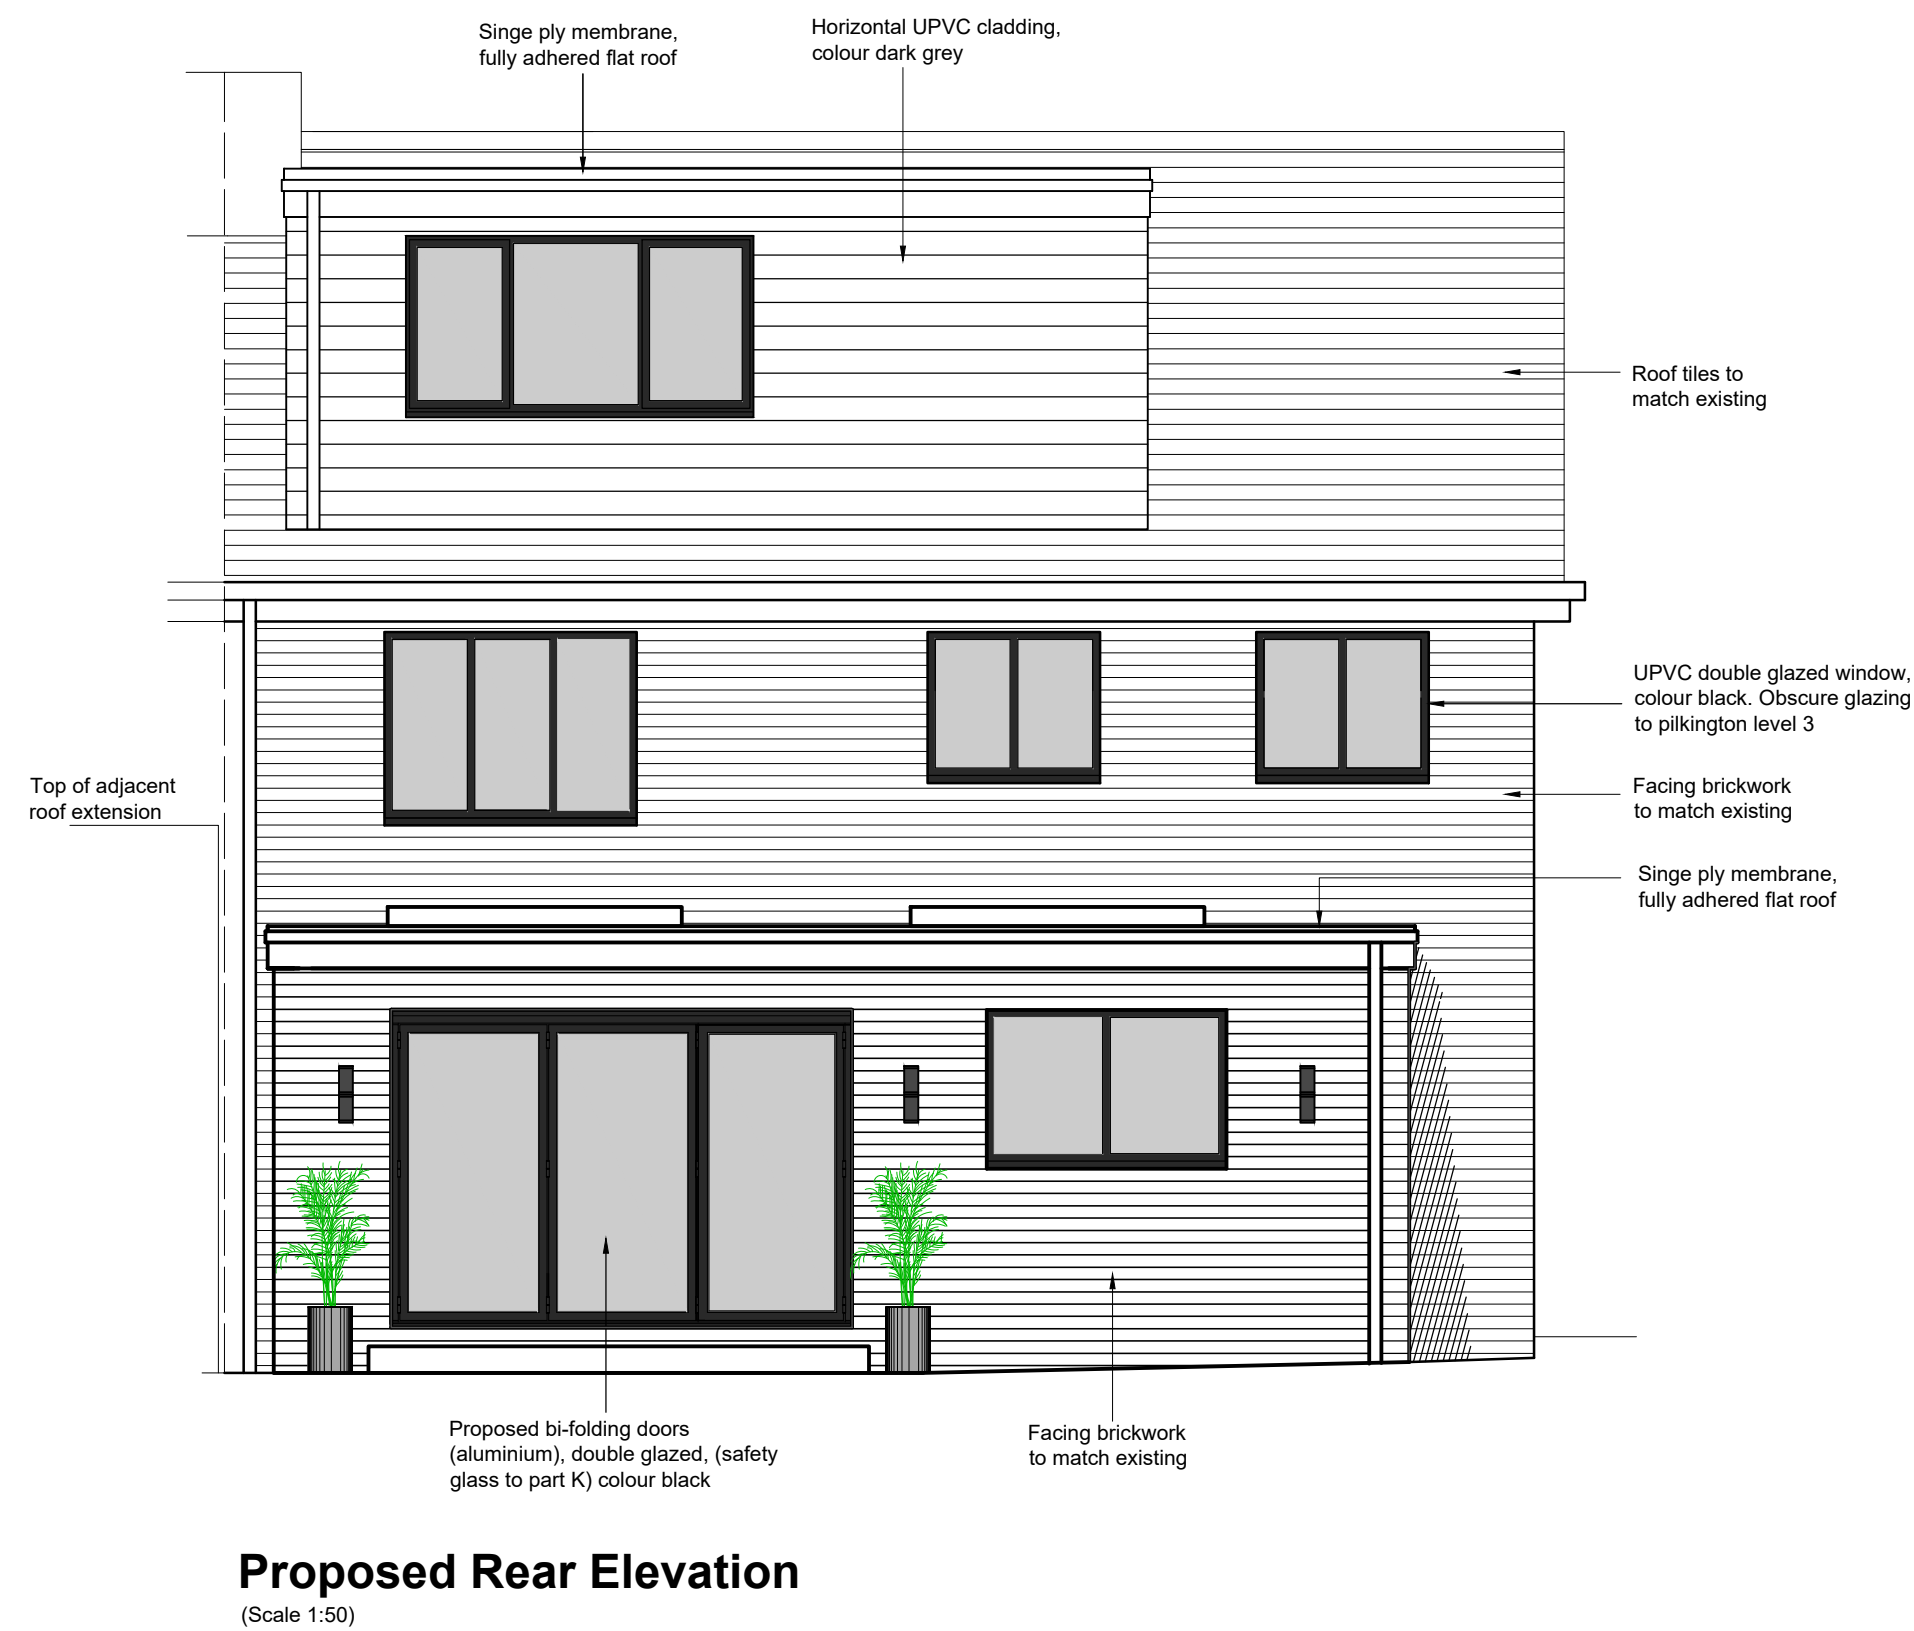


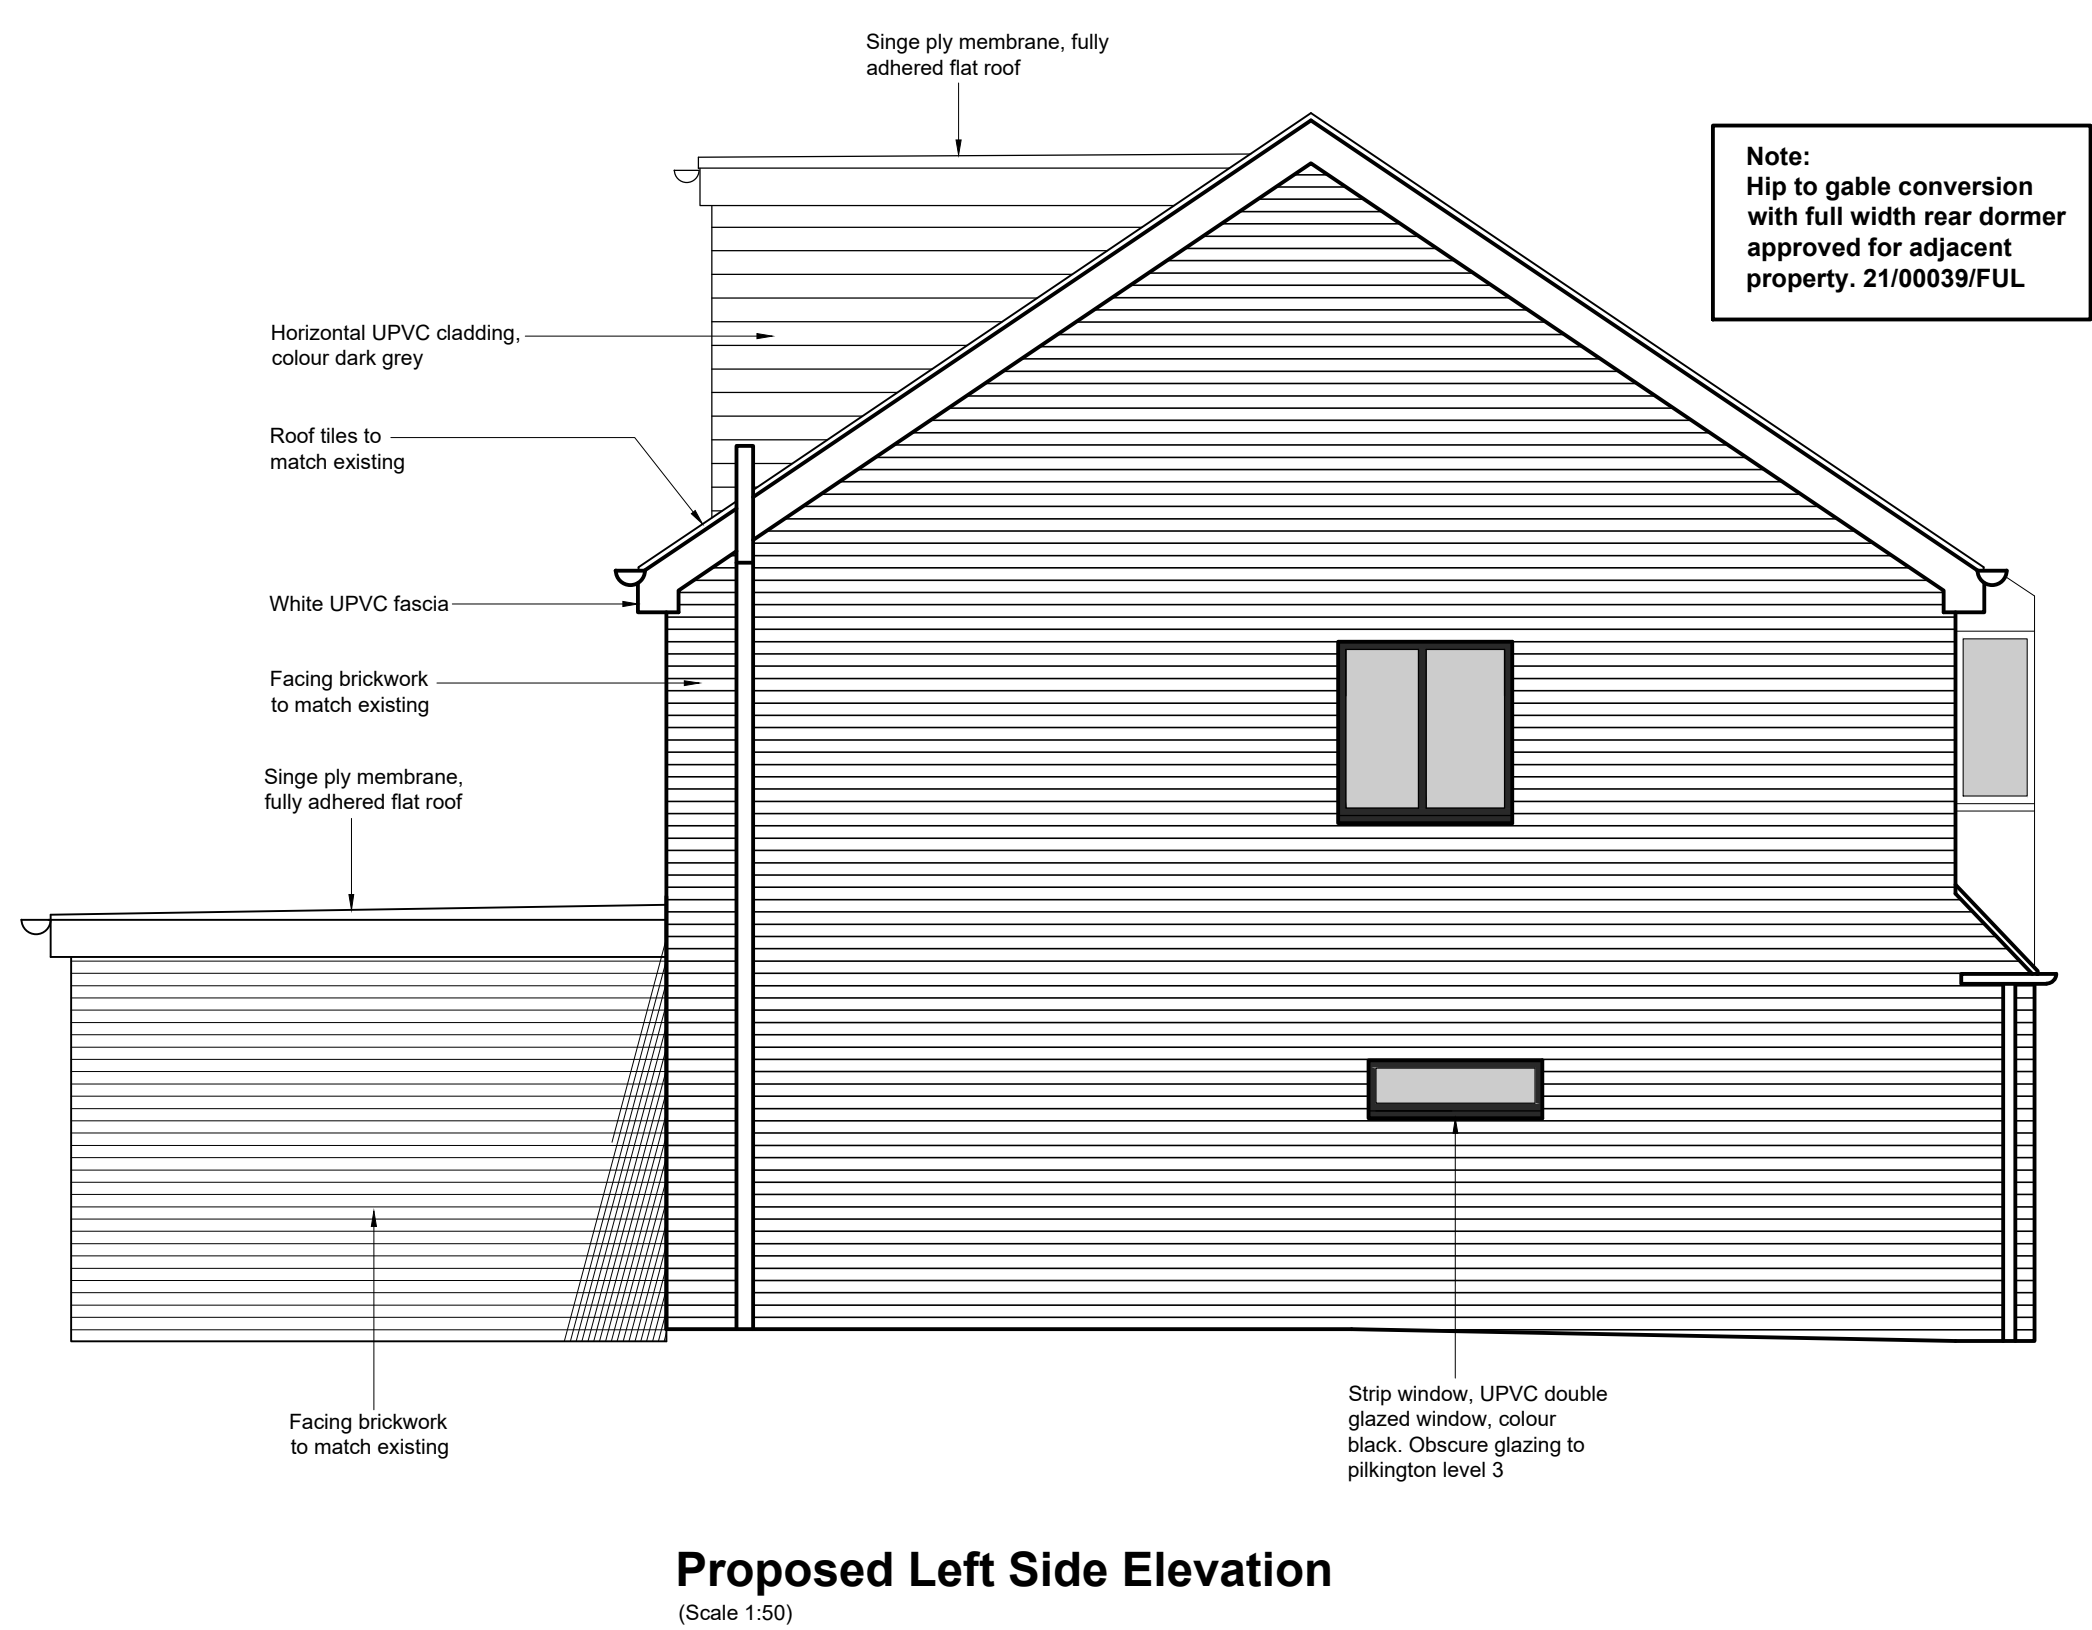

- GENERAL NOTES**
- This drawing to be read in conjunction with all relevant designers, specifications etc.
 - Any discrepancies, contradictions to be notified to project designer
 - All works to the approval of the Local Authority Building Control and Planning Officers
 - All works to comply with the current Building regulations and subsequent amendments whether detailed in these drawings or not.
 - All works to comply with the relevant codes of practice and British Standards and to be fitted in accordance with the manufactures instructions and recommendations.
 - Drawings are the copyright of MM Architectural Services Ltd and must not be reproduced or distributed without express permission

Issued				
P1	06.08.24	First Issue	Planning	M
Rev.	Date	Description	Status	Rev. by
Project 91 Rimmer Avenue Liverpool L16 2NF				
Title Proposed Elevations				
Client				
Drawn by M.Matthews				
Checked by				
Drawing Number				
Rev.				
Scale 1:50 @ A1				
Date August 2024				
091-005				
P1				