




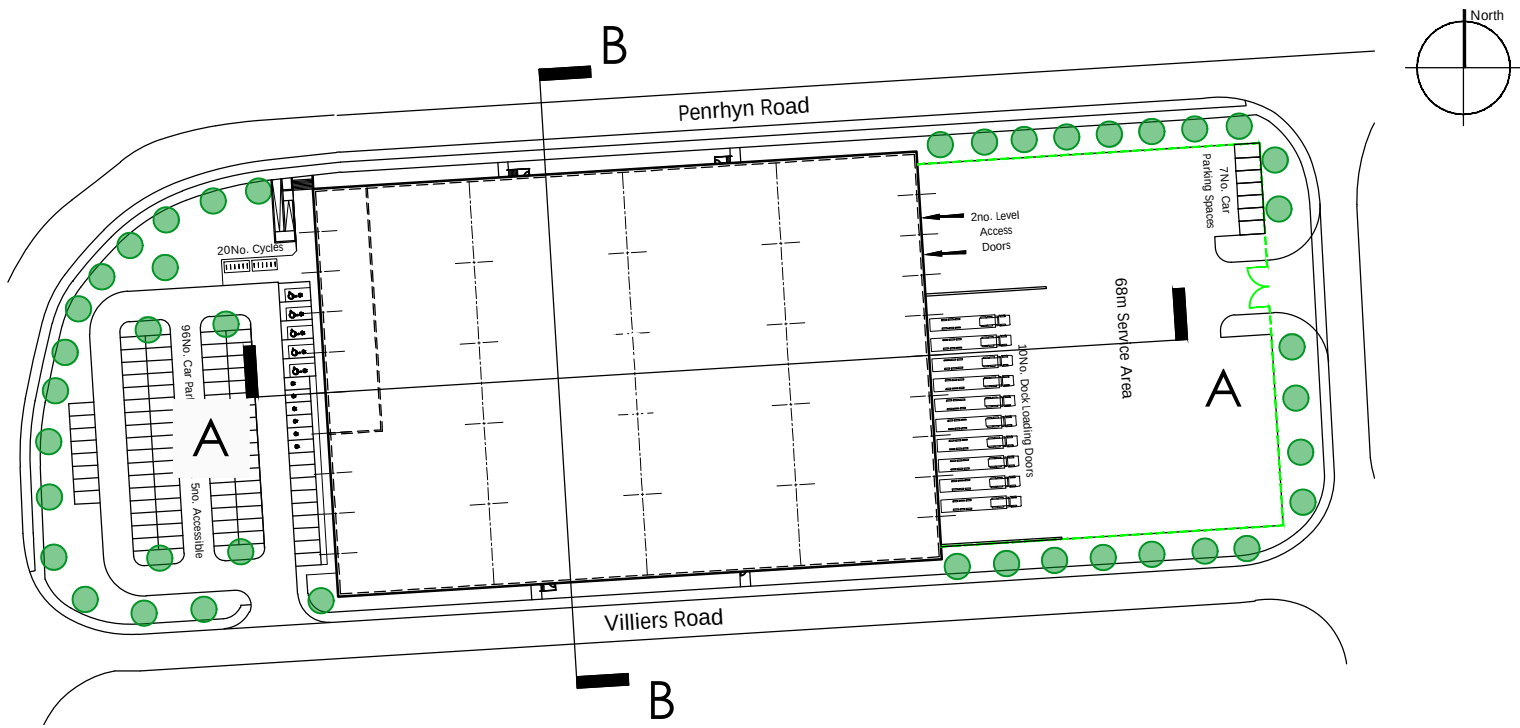

Key Plan
Scale 1:1500

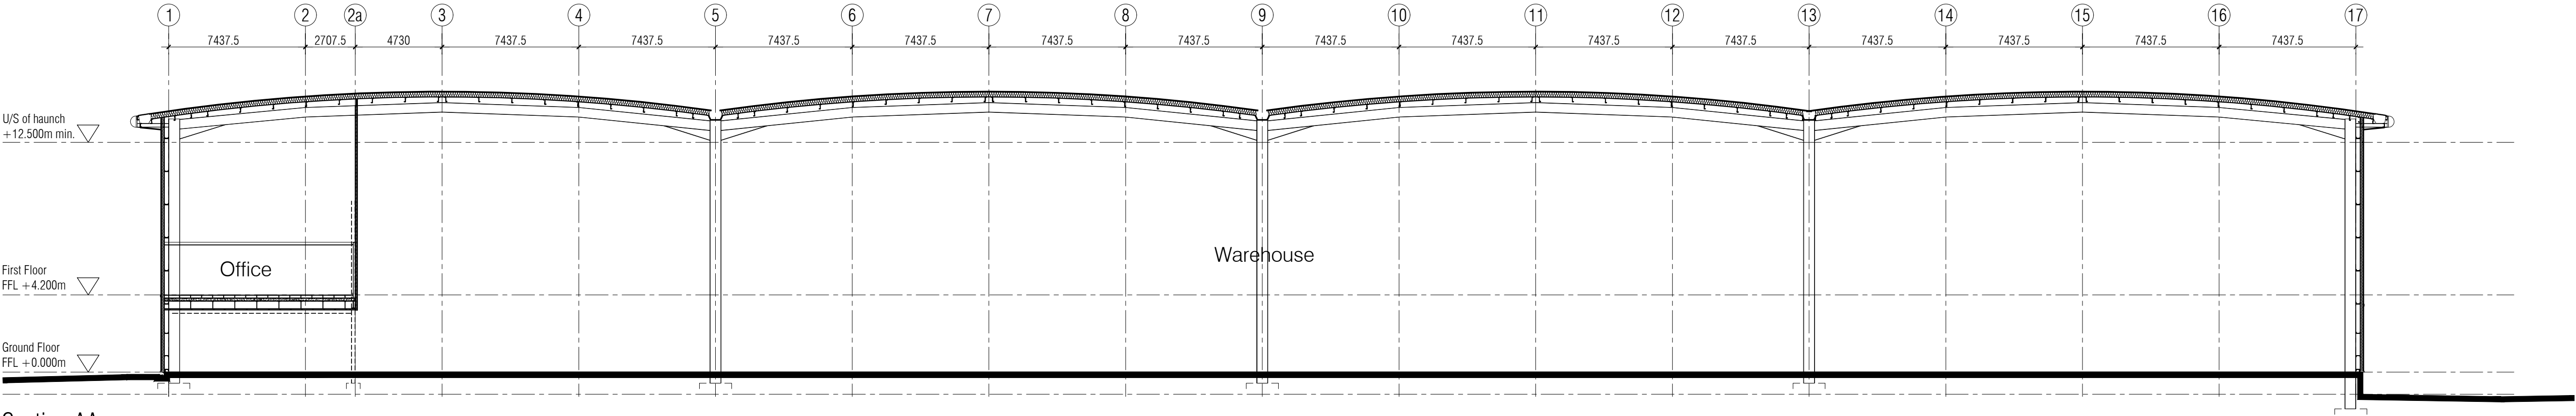

Section AA

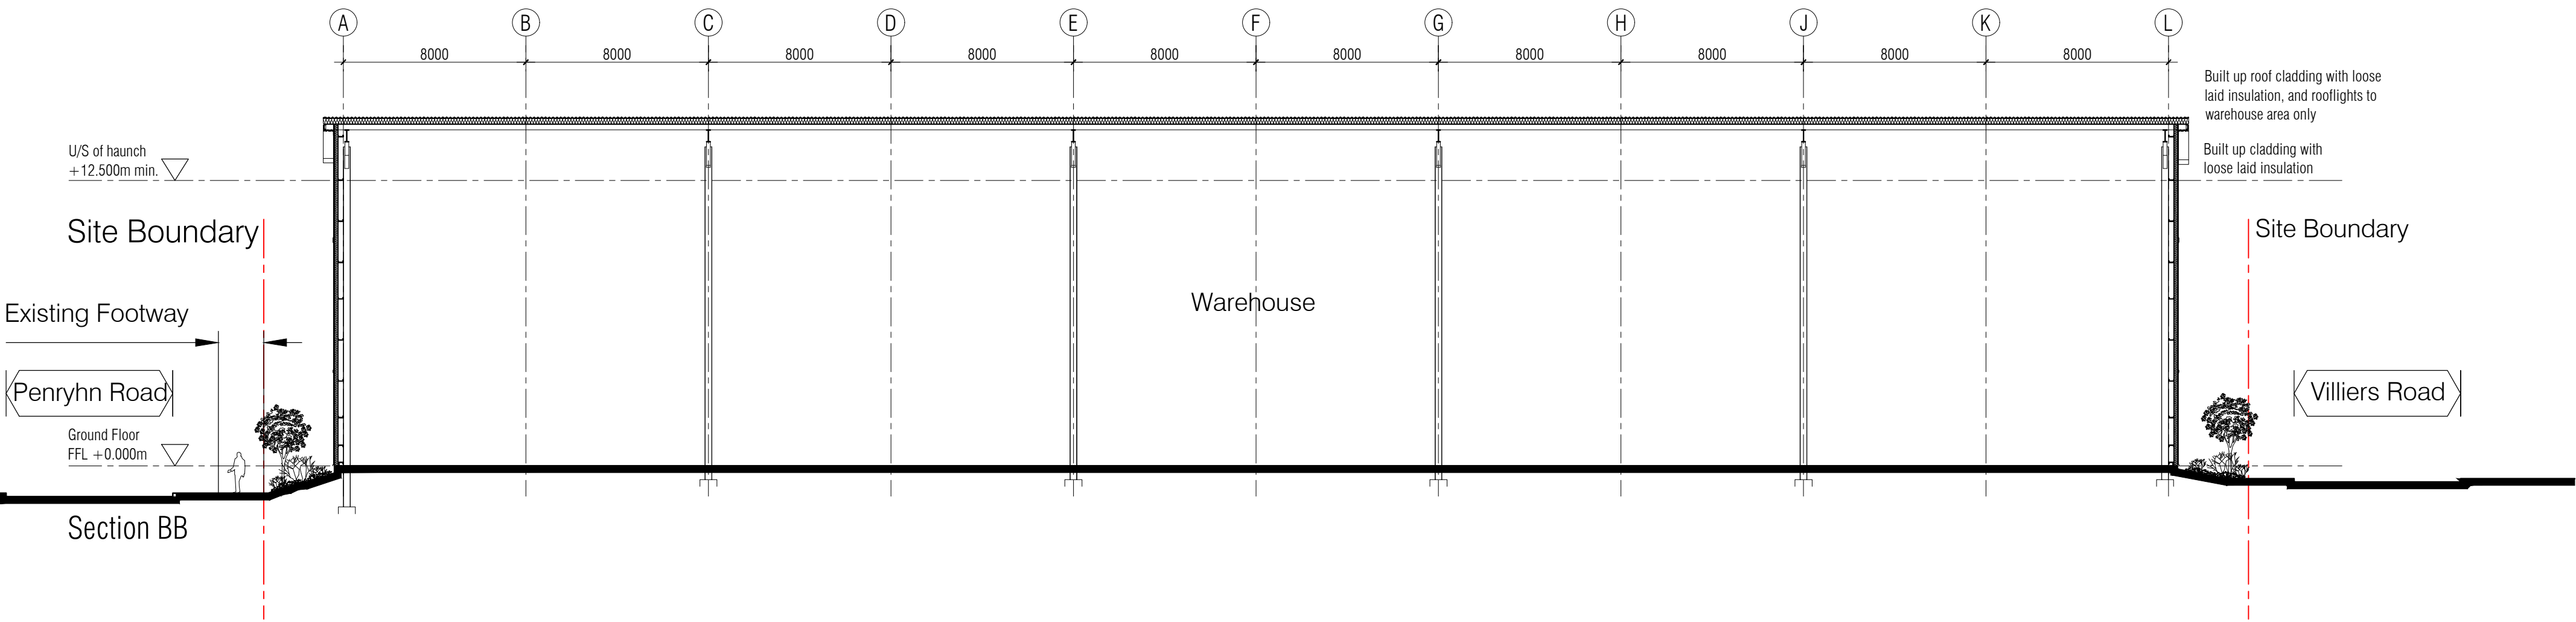

Section BB

notes

this drawing and design is the copyright of aja architects llp and must not be reproduced in part or in whole without prior written consent. contractors must verify all dimensions on site before commencing work or preparing shop drawings if in doubt ASK.

Where this drawing contains any Ordnance Survey mapping material, it has been reproduced under license number 100052276.
Ordnance Survey © Crown copyright

C	20/04/22	External levels amended.	sih
B	03/02/22	Titleblock amended.	sih
A	21/01/22	Building proportions reverted to original scheme.	sih



aja architects llp
1170 Elliott Court
Herald Avenue
Coventry Business Park
COVENTRY CV5 6UB

T: 024 7625 3200
F: 024 7625 3210
E: aja@aja-architects.com
W: www.aja-architects.com

aja architects llp is a limited liability partnership registered in England No. OC336721
client

Pembury Developments Ltd.

project

Penrhyn Road
Knowsley

drawing

Proposed Sections

scale 1:200 @ a1 drawn sih

checked mjl date 19/01/22

no

6982 - 16 Rev C

PLANNING

