

Notes


Jennings Design Associates take no responsibility for any dimensions obtained by scaling from this drawing. If no dimension is shown the recipient must ascertain the dimension specifically from the Architect or by site measurement. Supplying this drawing in digital form is solely for convenience and no reliance may be placed on digital data. All data must be checked against hard copy. Dimensions must be checked on site. Any discrepancies must be reported to the Architect immediately. This drawing is copyright of Jennings Design Associates



BLOCK 43

House Types: A (73m²) & B (71m²)
Plot numbers: 83 & 84

MJ----- Proposed Movement Joint position -
to be agreed with Structural Engineer

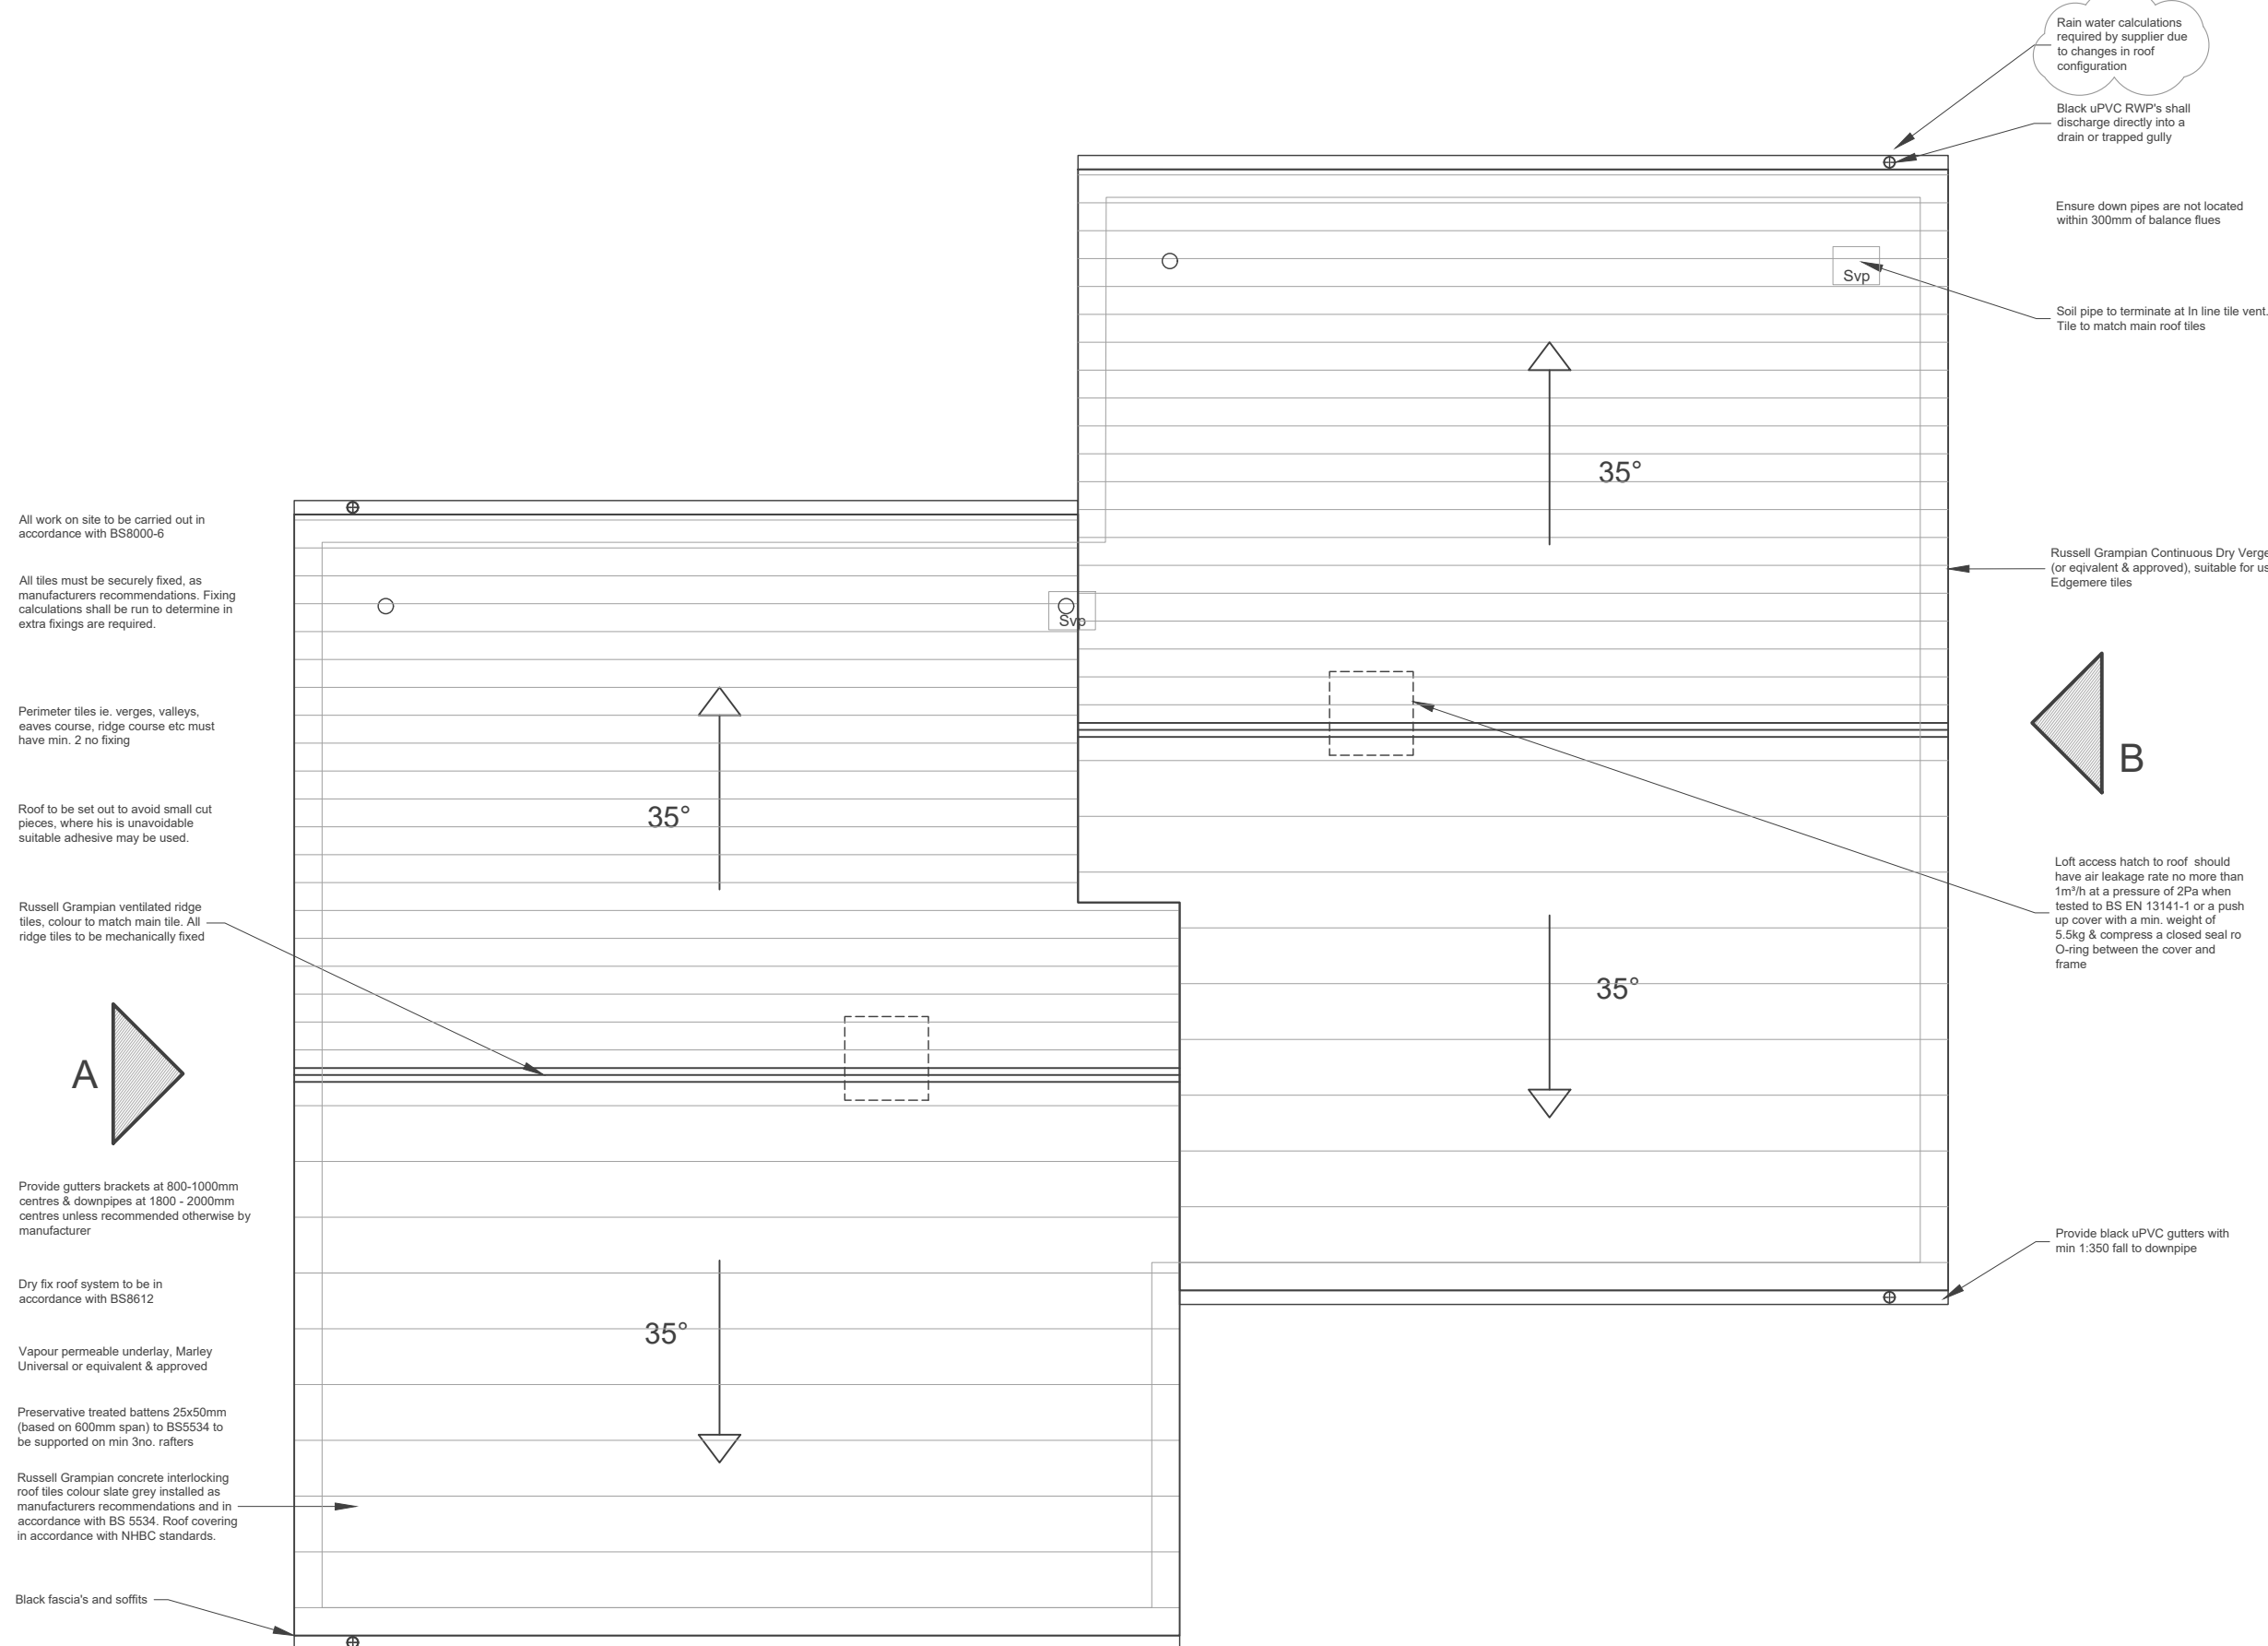

Proposed Roof Plan (1:50)

