



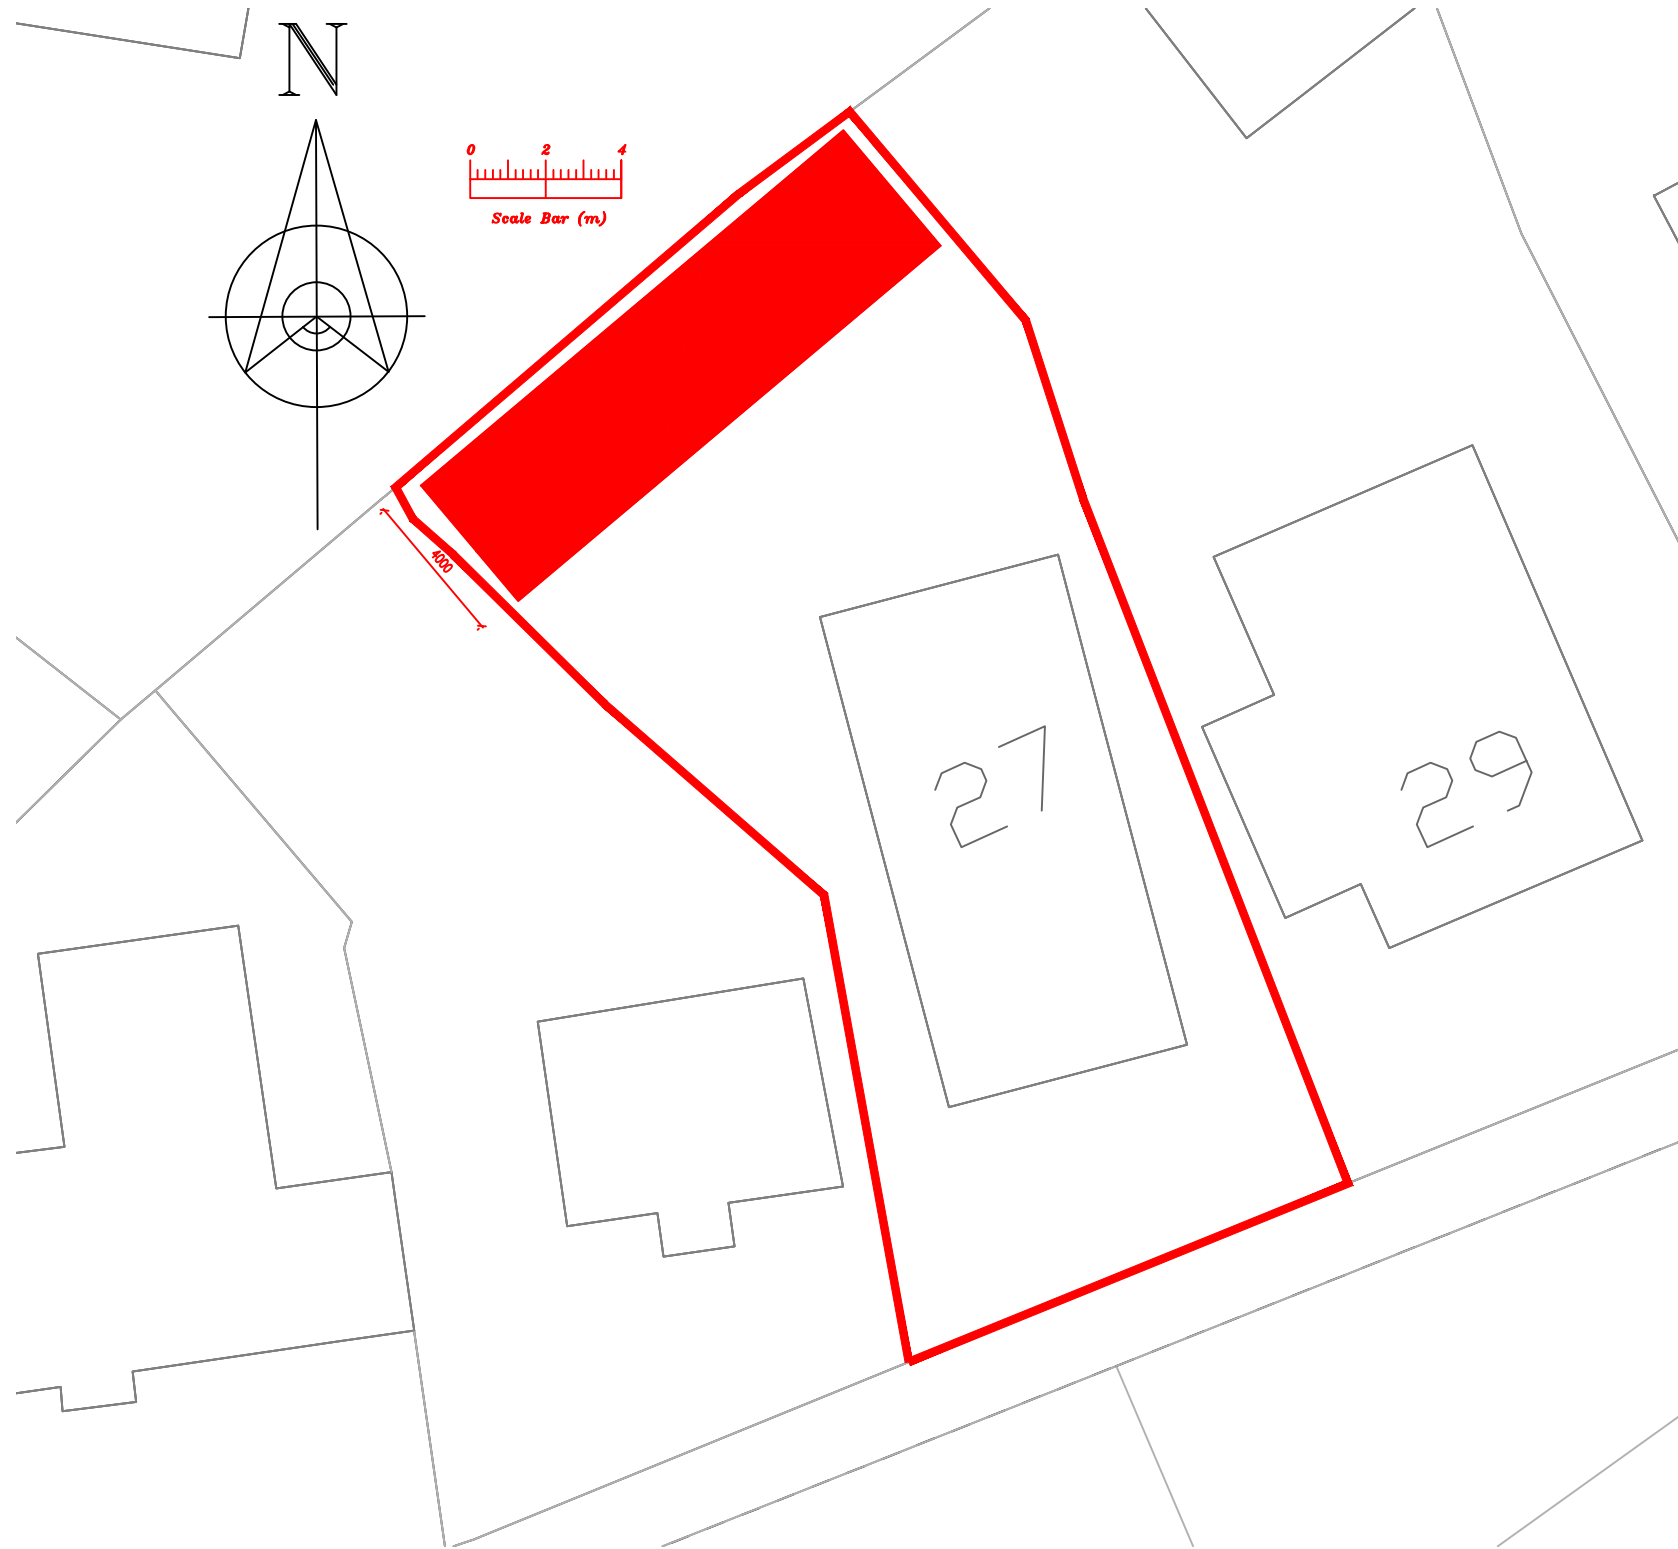

Proposed Block Plan Scale 1:200

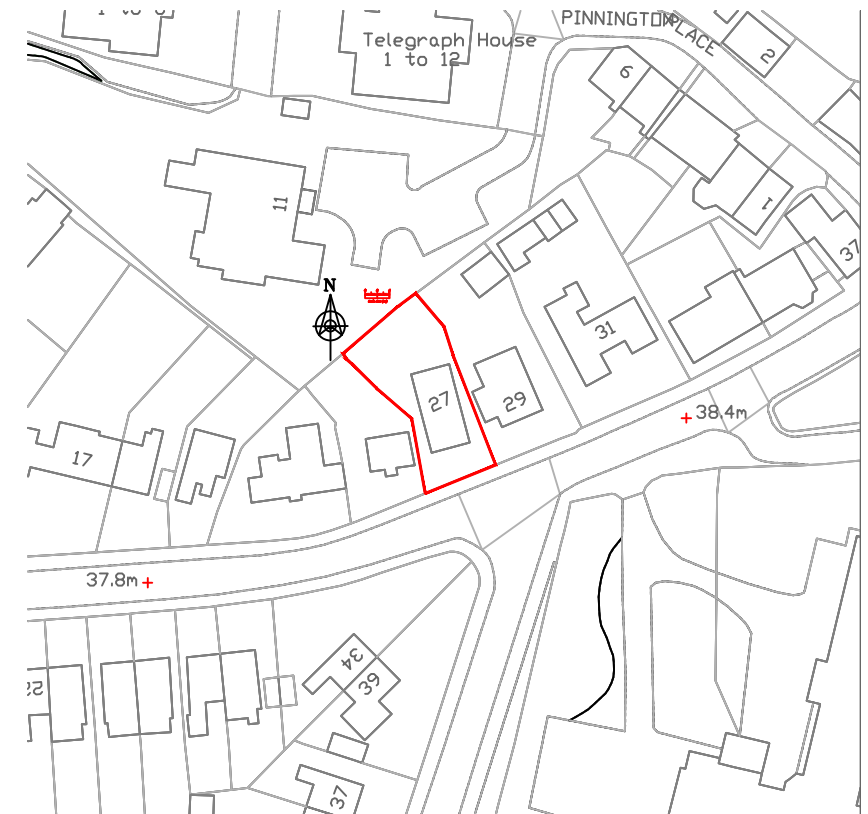

Scale 1:1250

Address 27 Blacklow Brow, L36		
Job Title Proposed summer house to rear of garden		
Drawing title Site Location Plans		
date Mar '21	scale 1:200/1:1250 @ A3	Dwg No. 001