
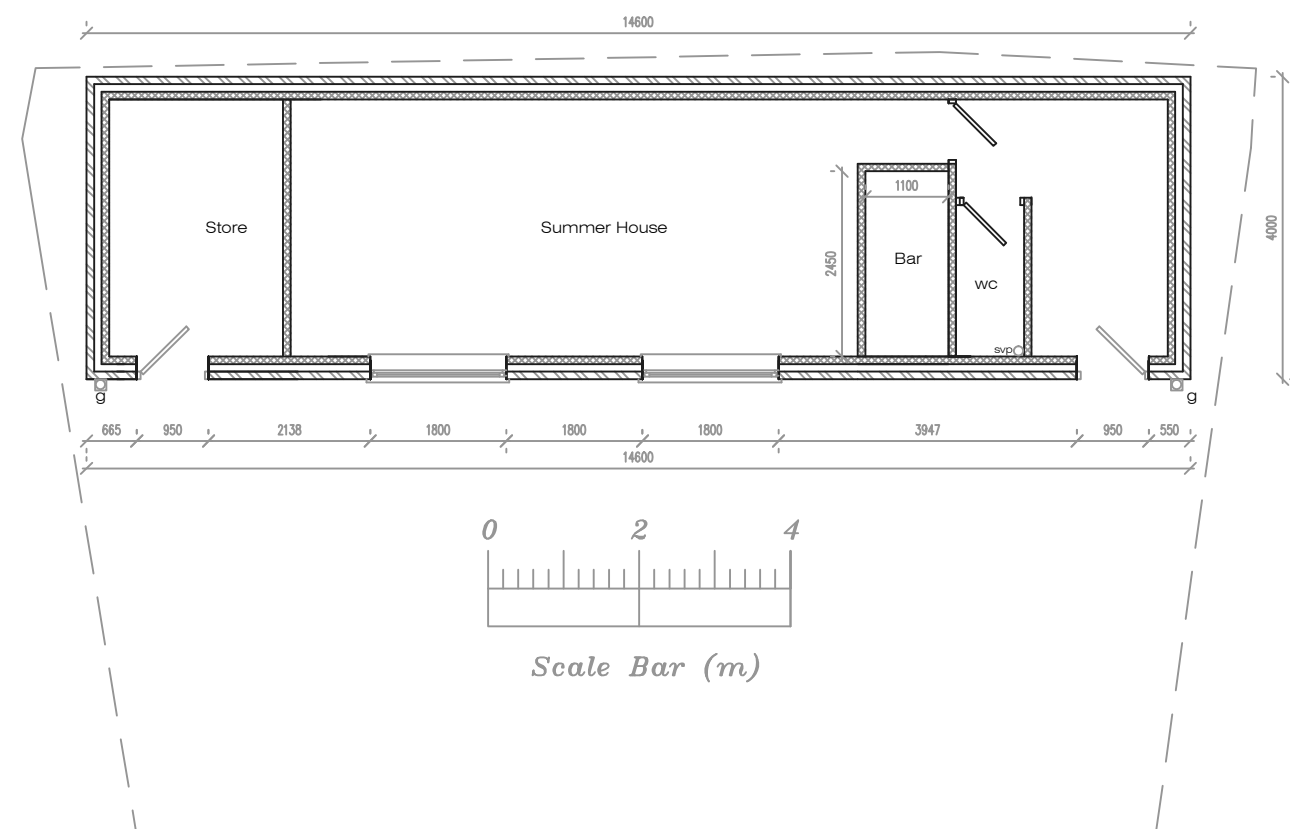
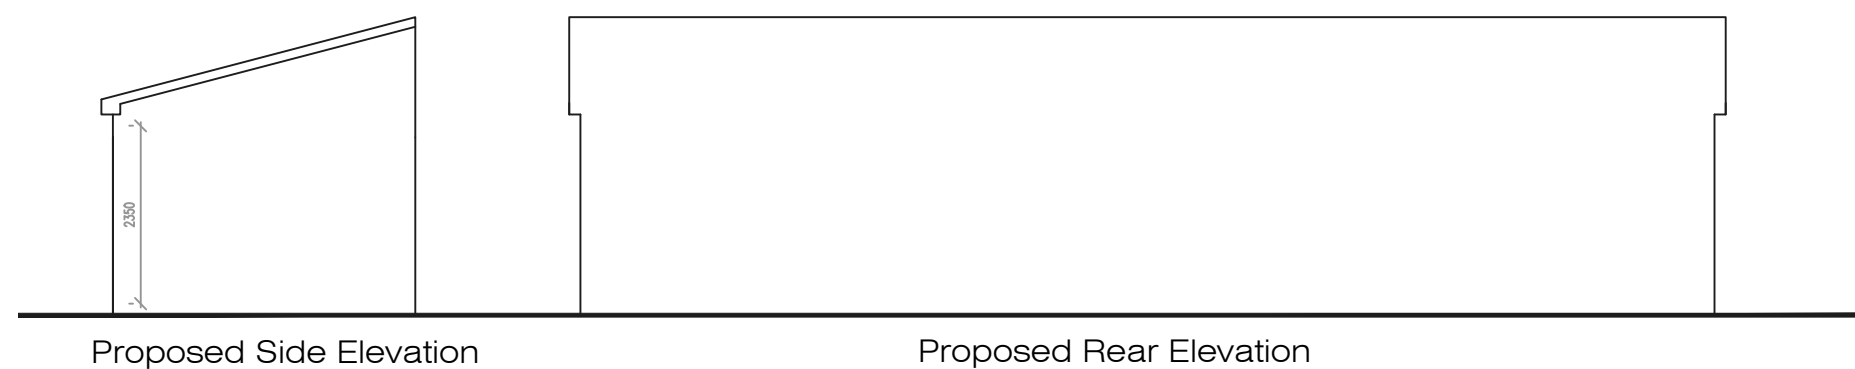


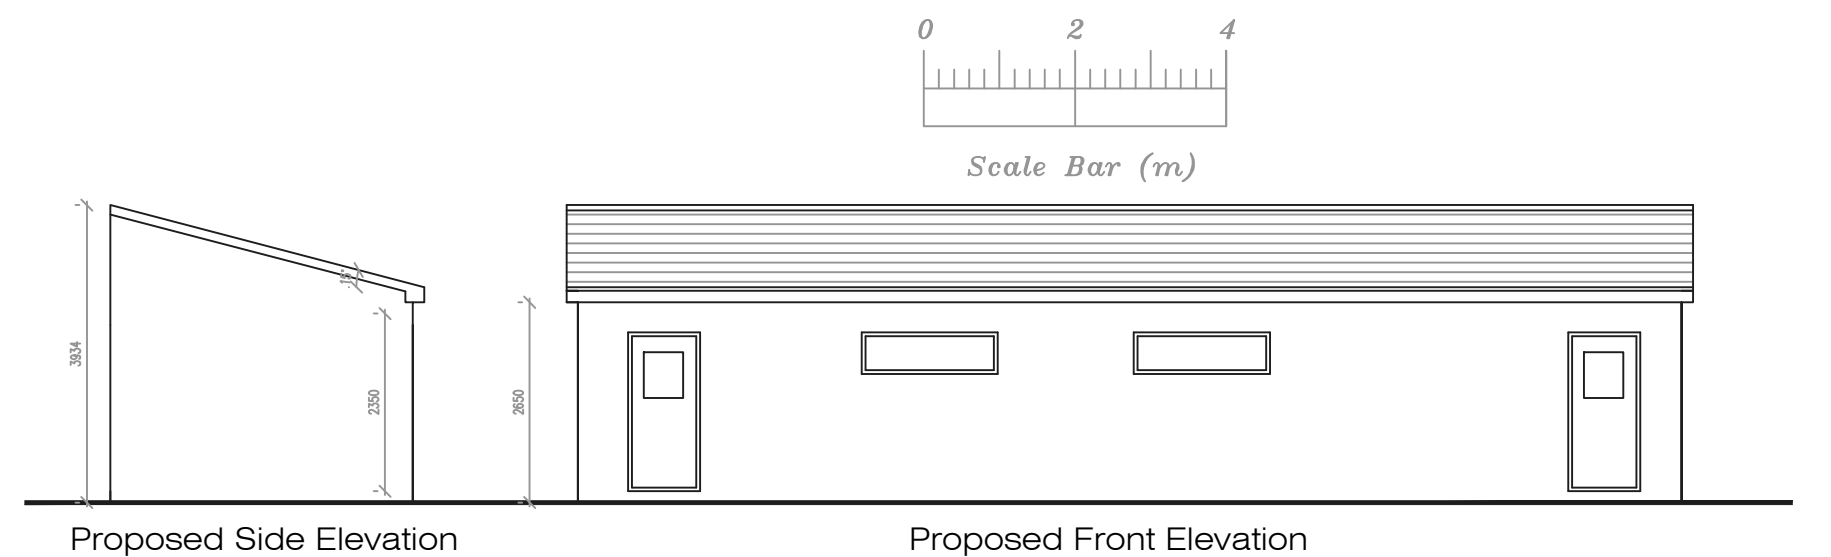

Address
27 Blacklow Brow, L36

Job Title
Proposed summer house
to rear of garden

date Mar '21	scale 1:100 @ A3	Dwg No. 002
-----------------	---------------------	----------------