


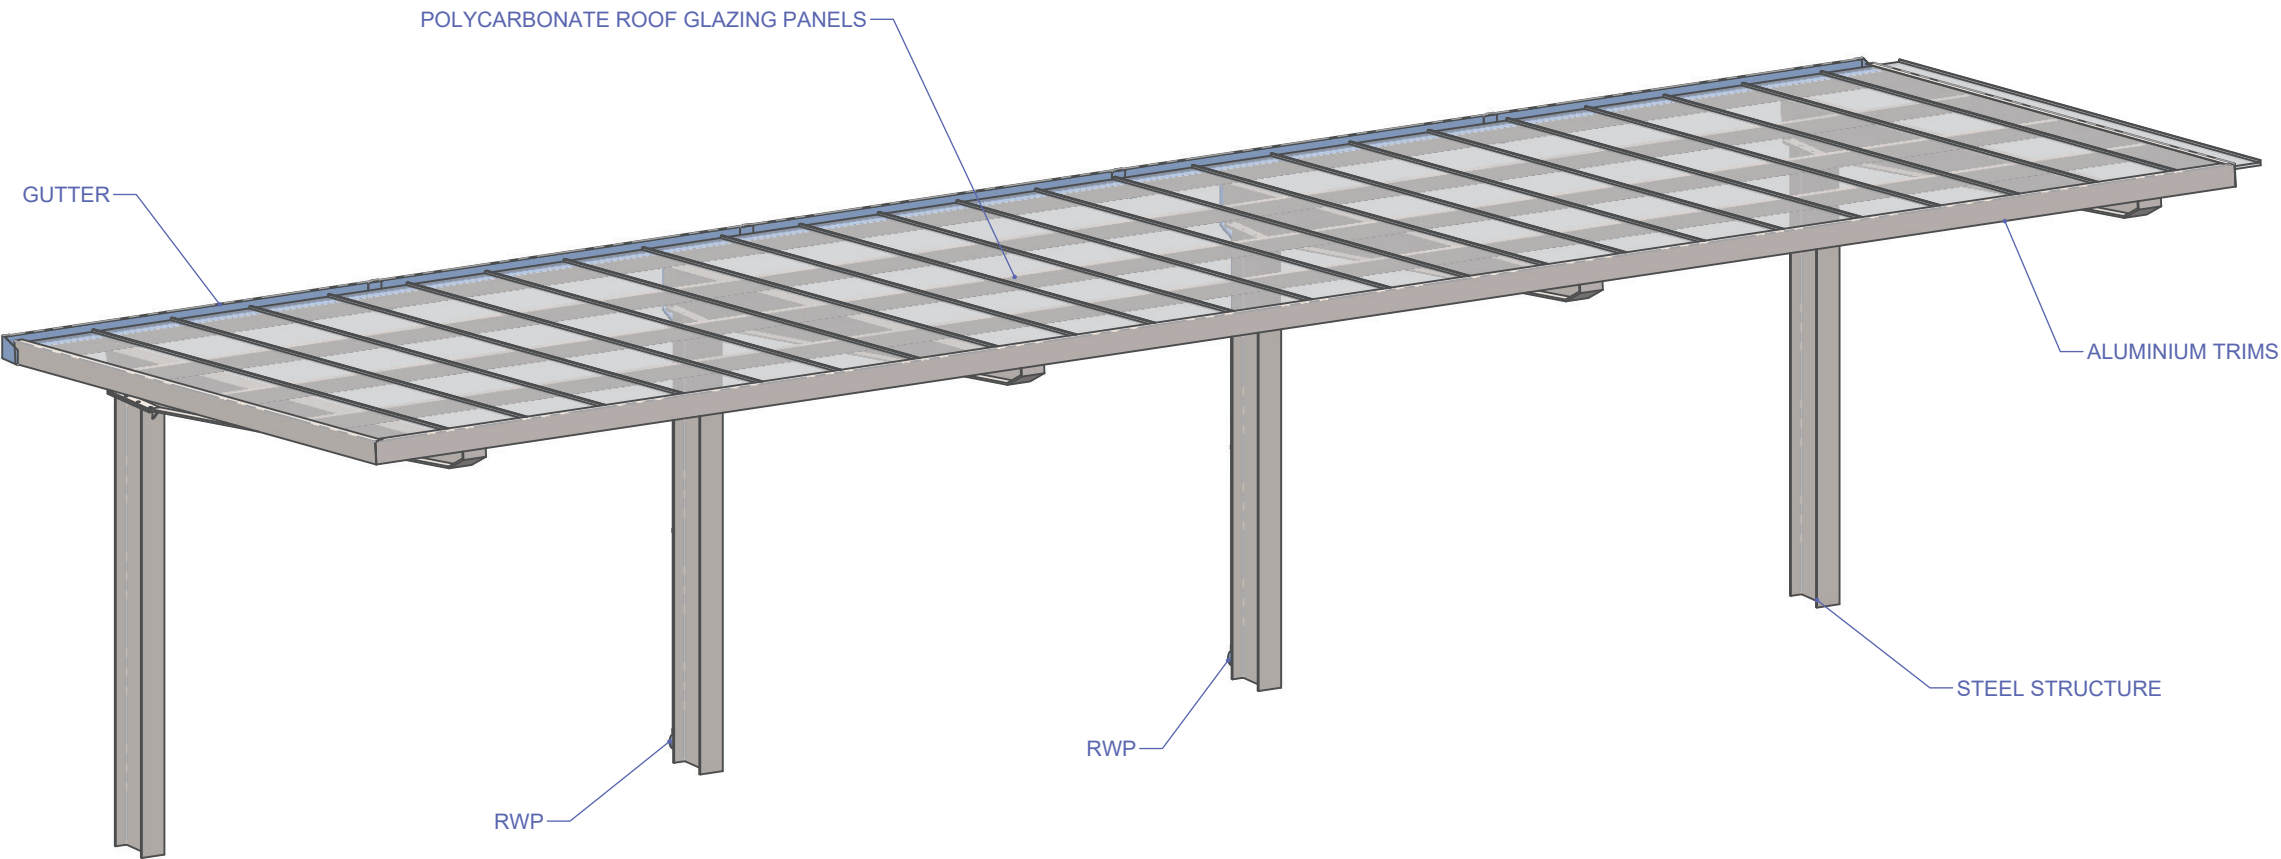


COLOURS:
STEEL STRUCTURE - RAL 6005 MOSS GREEN
ALUMINIUM TRIMS AND GUTTER - RAL 6005 MOSS GREEN
ROOF GLAZING PANELS - MOONDUST

General Notes:
All Dimensions in mm - Do not scale from drawing - If in doubt ASK!
This drawing is not to be used for set out without specific instructions from A & S.
All foundations are indicative only and will depend on site conditions.
Datum is normally inside floor level but this should be checked.

Project Huyton Ambulance Station		
Date Issued 01/04/2025	Drawn By RJ	Ch'd By RP
Drg No. HUY2865-001A	Issue. B2	Scale NTS



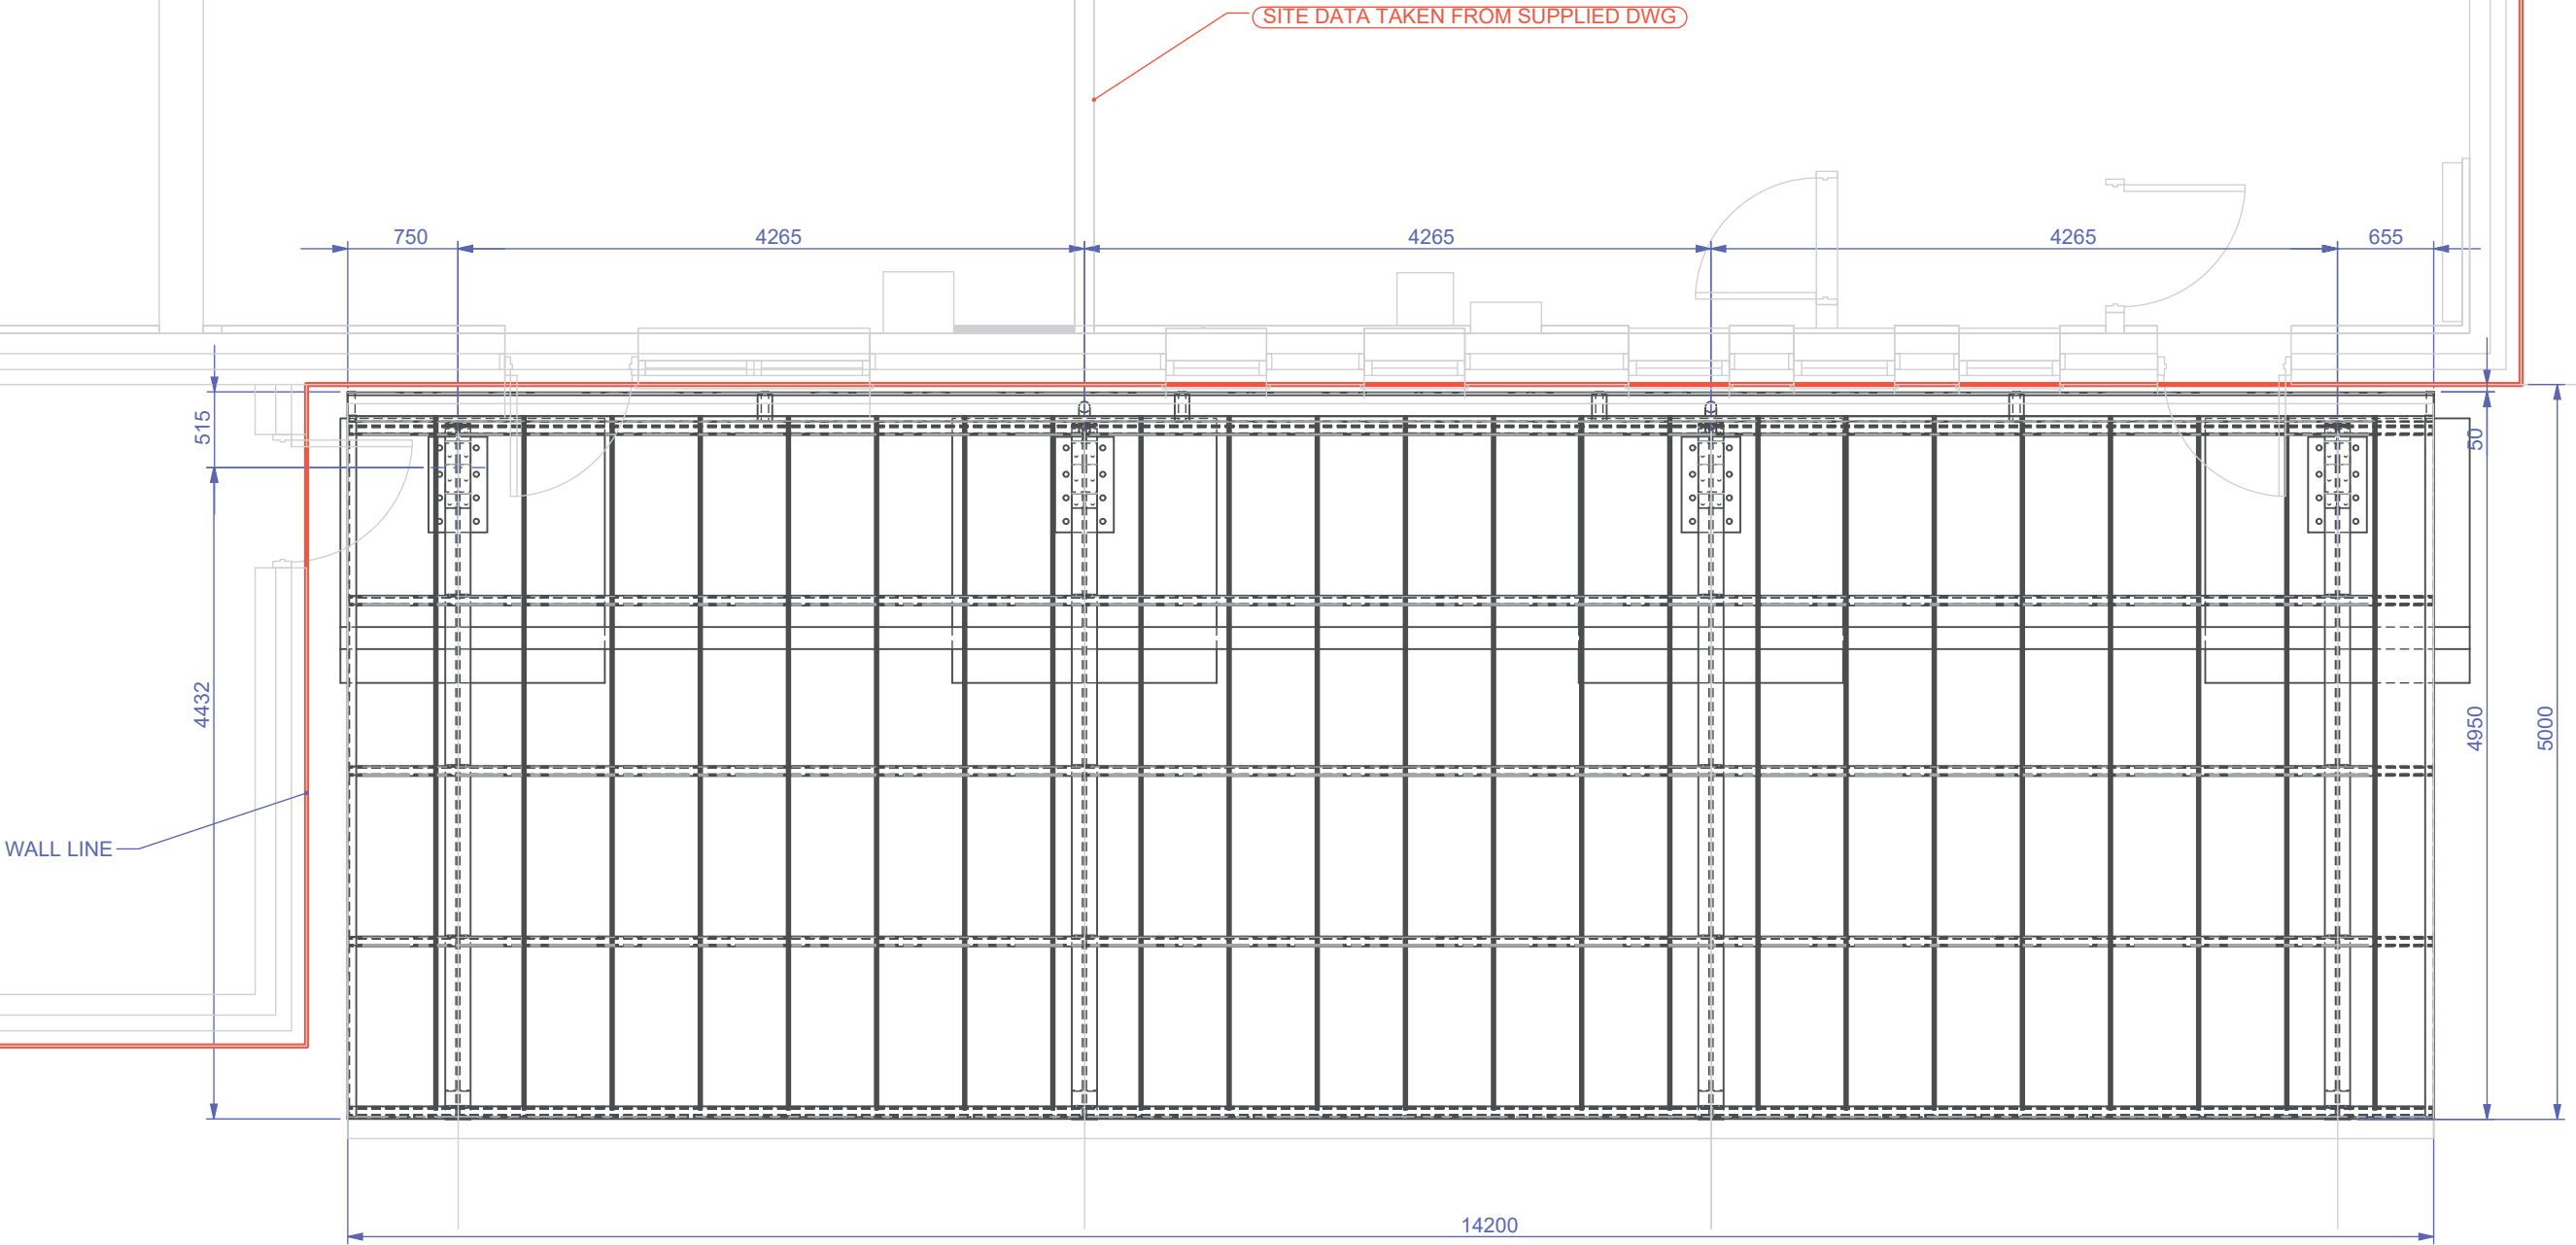


ELEVATION A

ELEVATION B


General Notes:
All Dimensions in mm - Do not scale from drawing - If in doubt ASK!
This drawing is not to be used for set out without specific instructions from A & S.
All foundations are indicative only and will depend on site conditions.
Datum is normally inside floor level but this should be checked.

Project Huyton Ambulance Station		
Date Issued 01/04/2025	Drawn By RJ	Ch'd By RP
Drg No. HUY2865-002A	Issue. B2	Scale 1:50



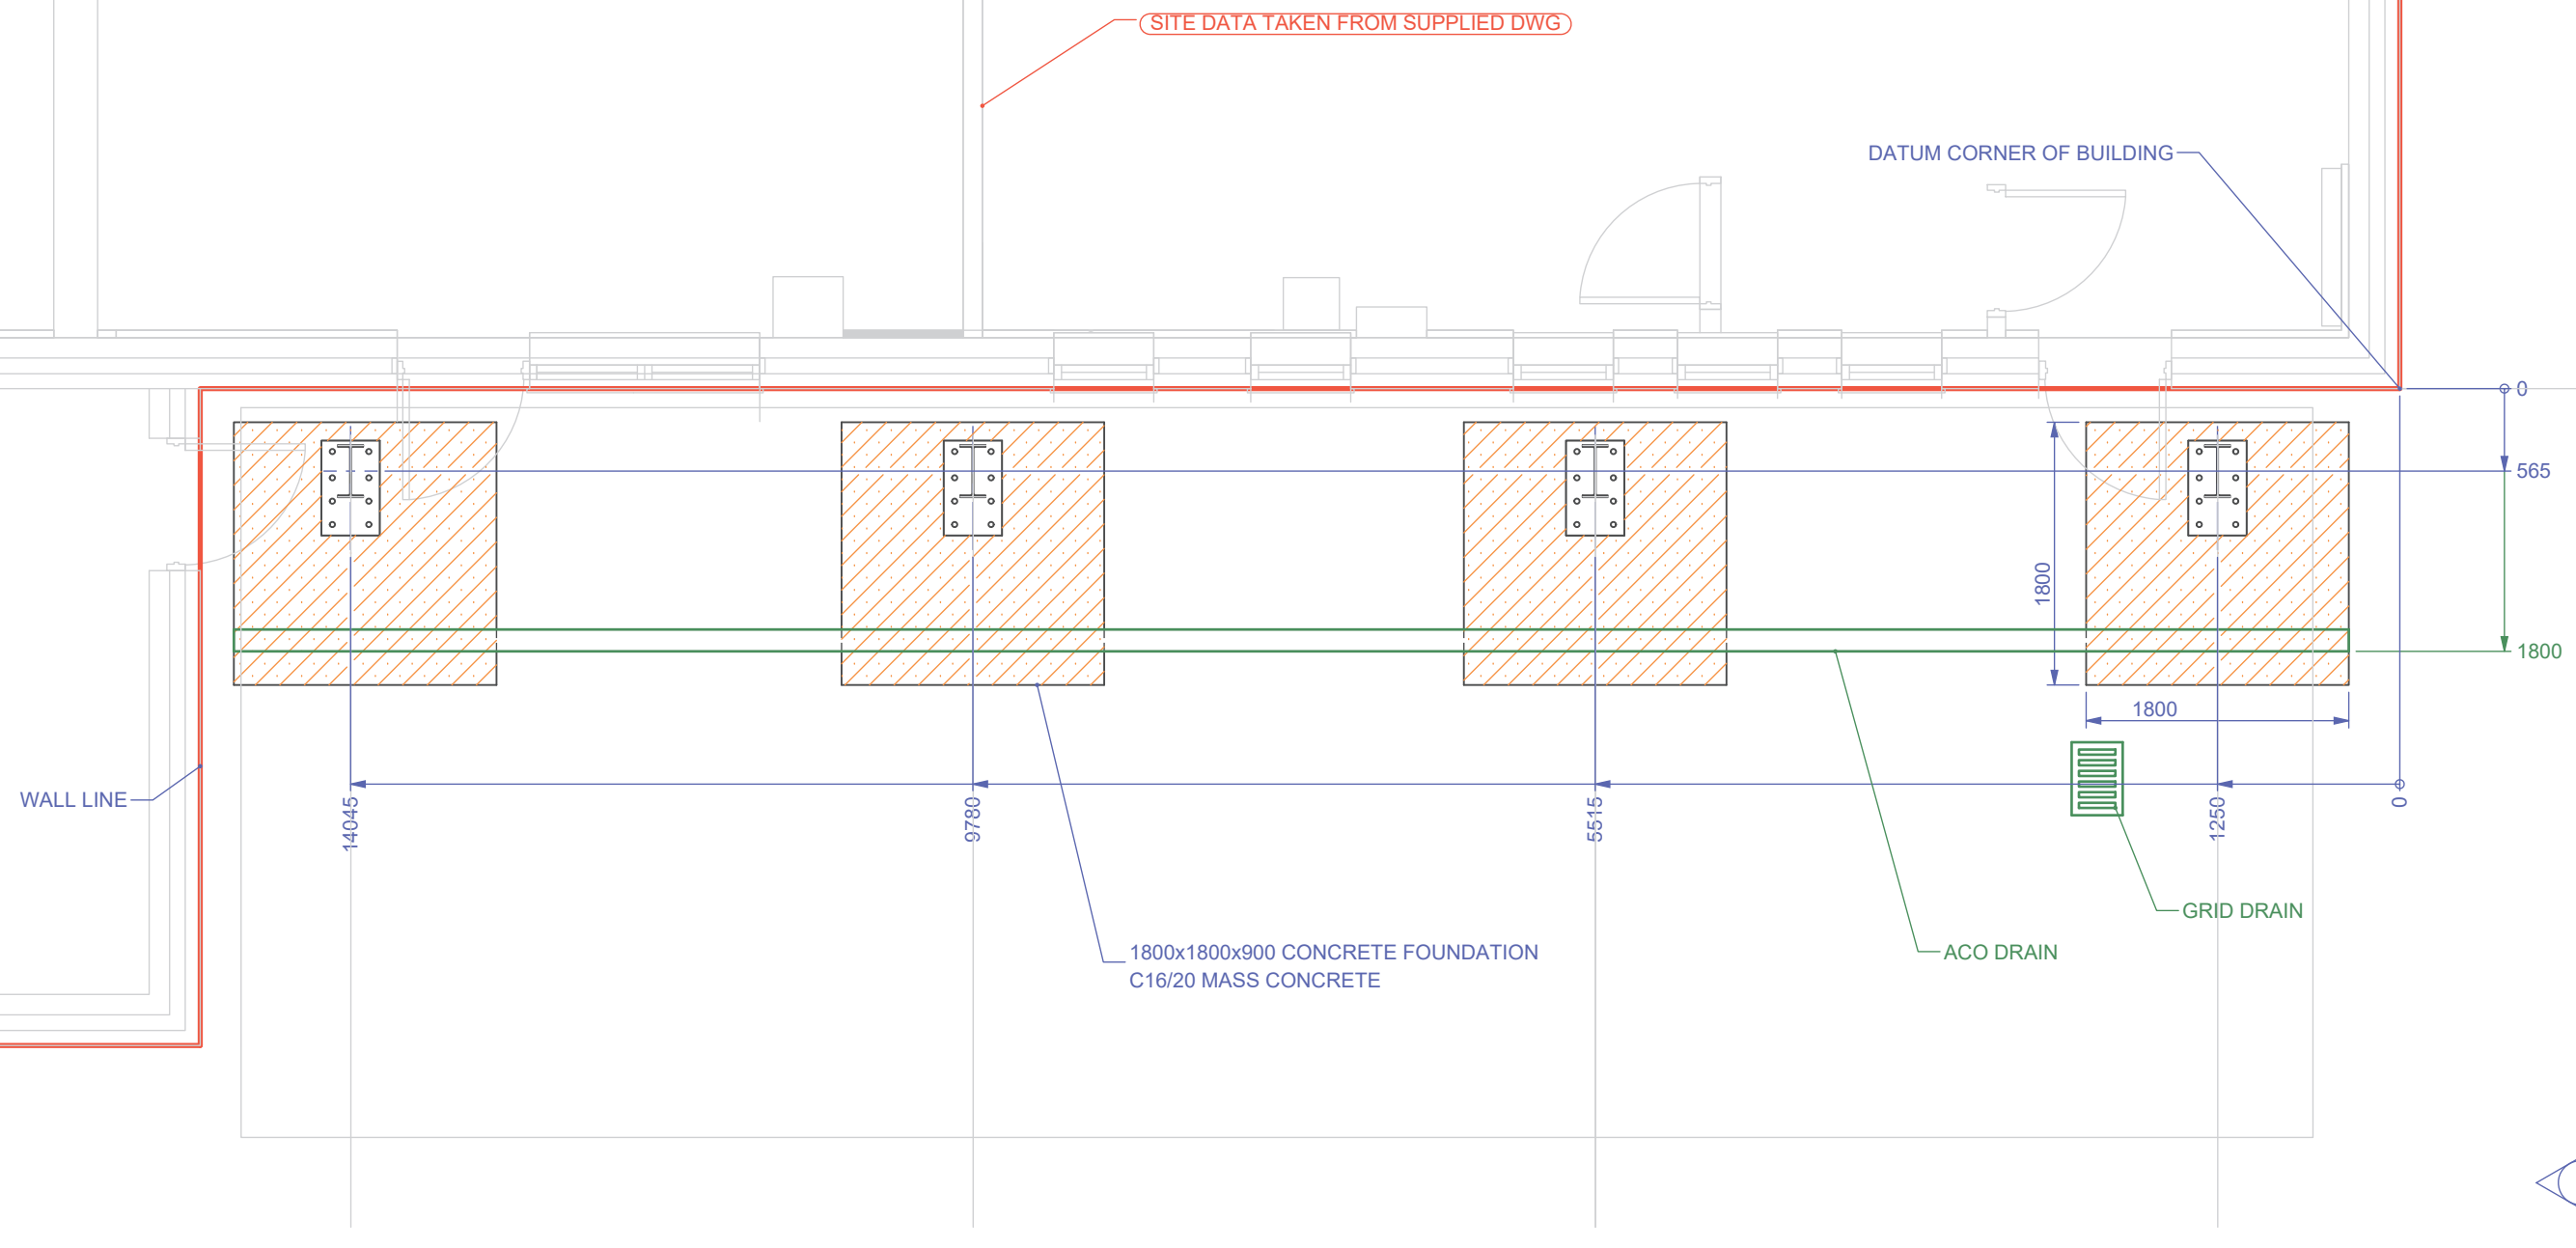

TOP OF FIRST POUR CONCRETE FOUNDATION
BACKFILL IS ALSO WITH CONCRETE TO 70MM OFF FFL
50MM TARMAC BASE COURSE
20MM TARMAC SURFACE COURSE

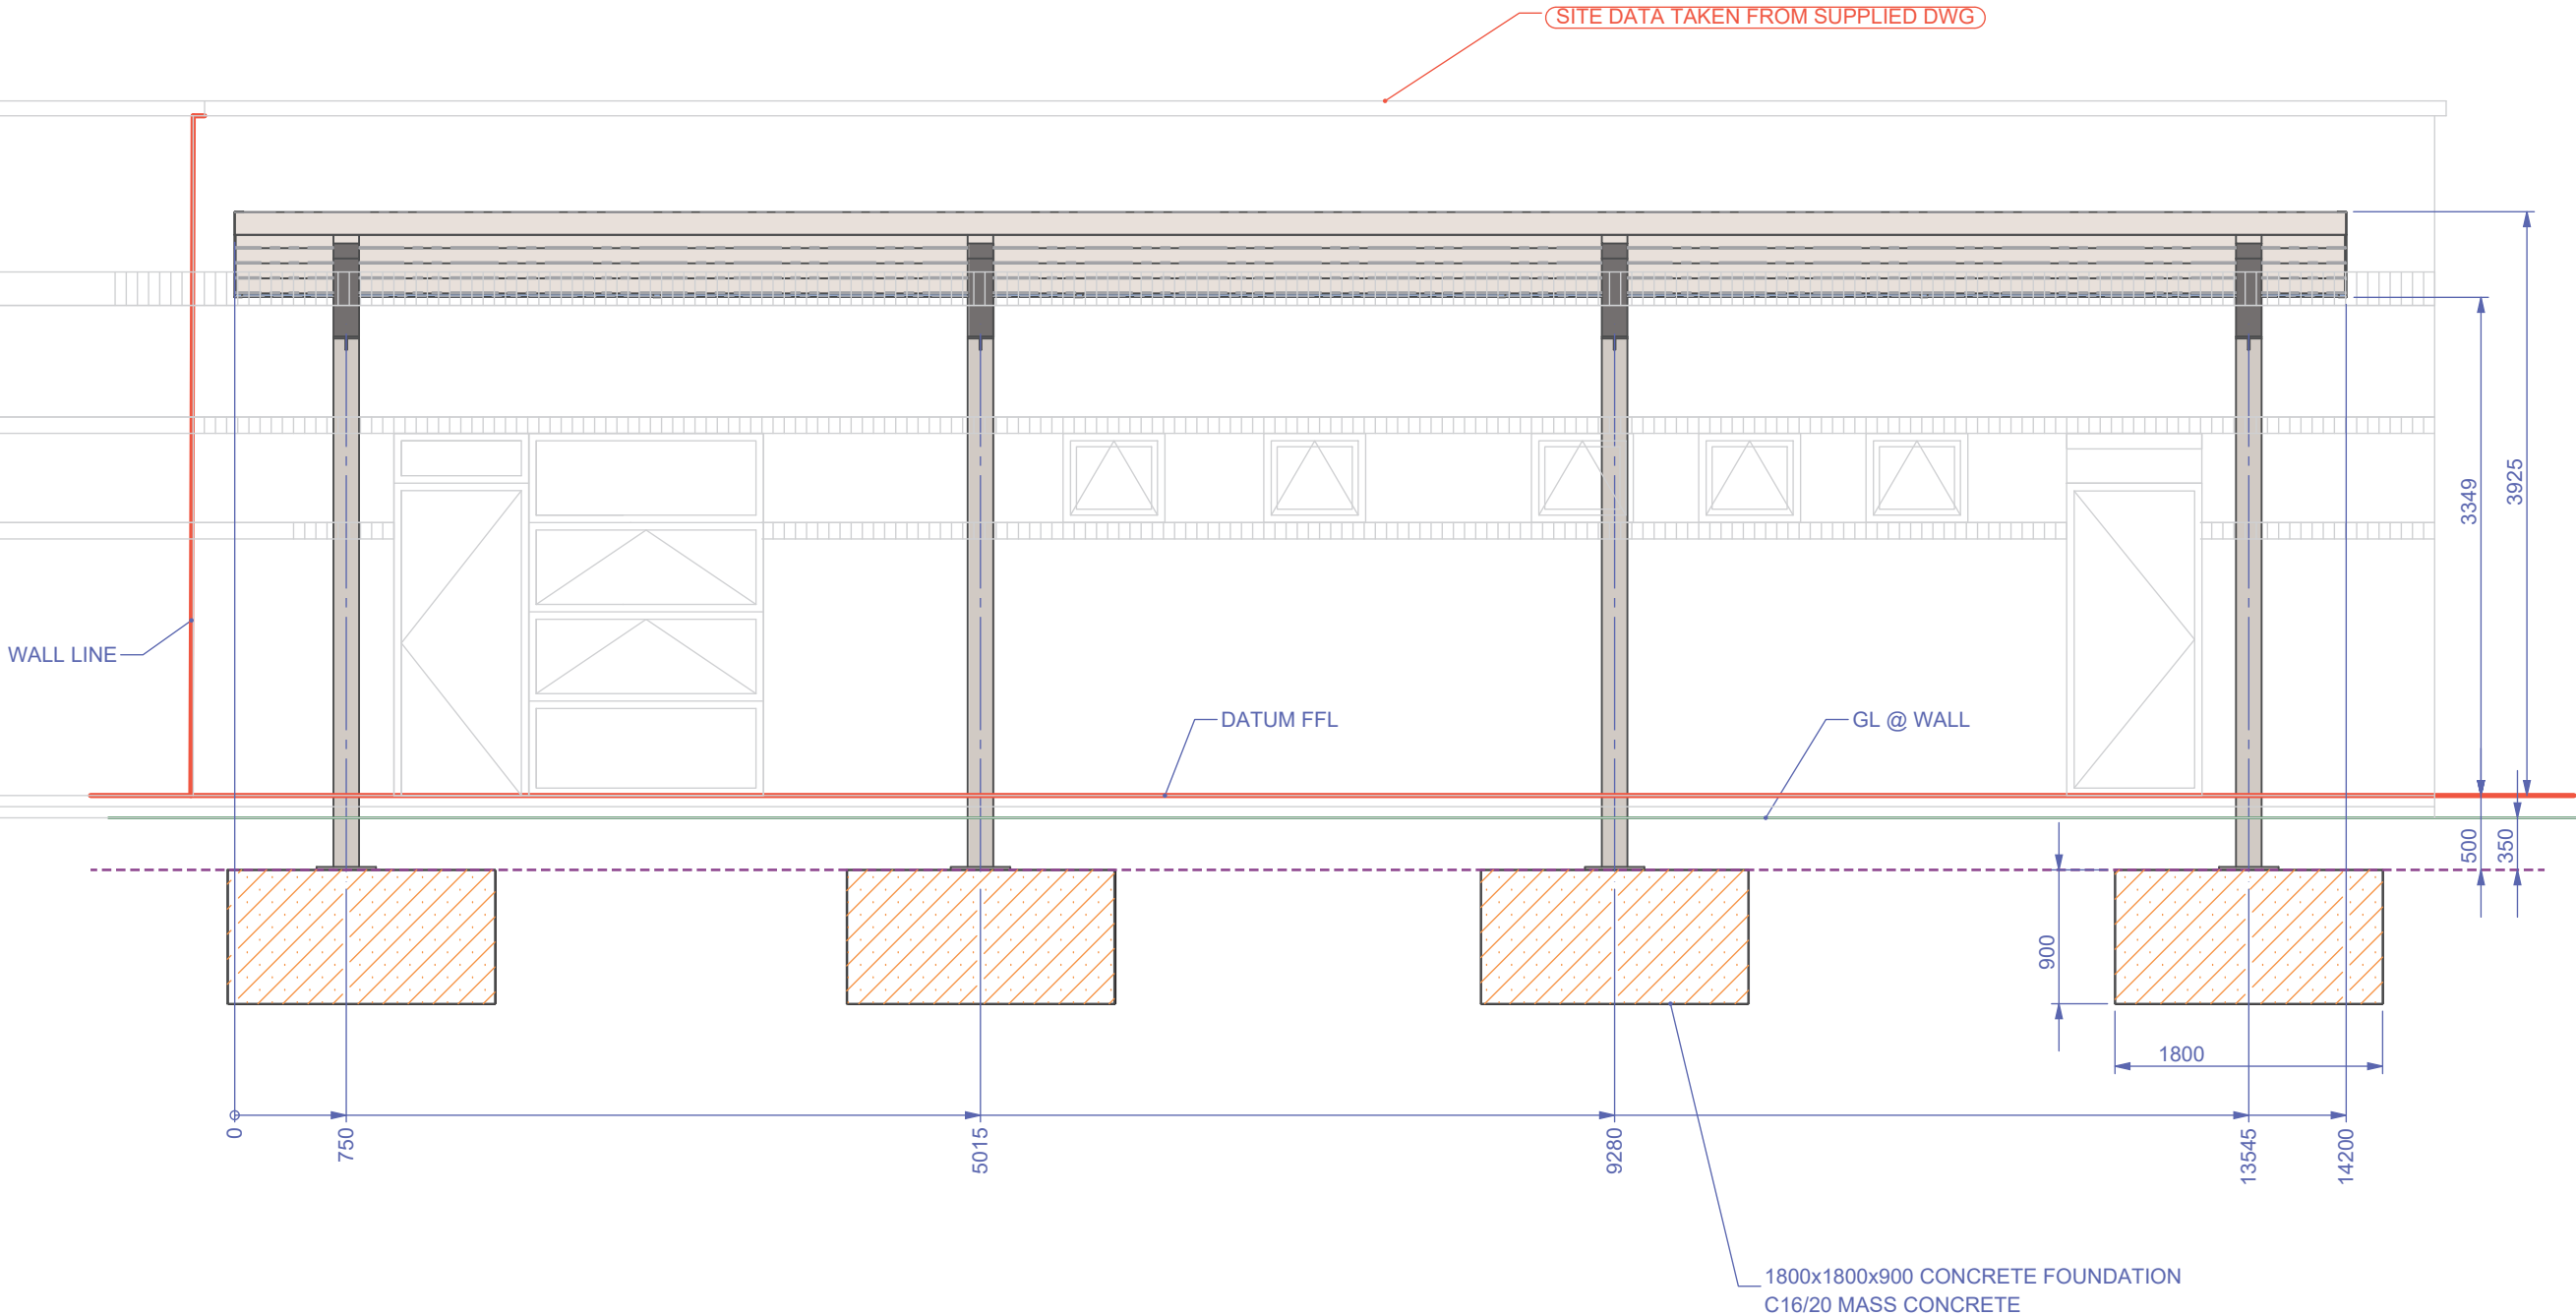


TOP OF FIRST POUR CONCRETE FOUNDATION
BACKFILL IS ALSO WITH CONCRETE TO 70MM OFF FFL
50MM TARMAC BASE COURSE
20MM TARMAC SURFACE COURSE

General Notes:
All Dimensions in mm - Do not scale from drawing - If in doubt ASK!
This drawing is not to be used for set out without specific instructions from A & S.
All foundations are indicative only and will depend on site conditions.
Datum is normally inside floor level but this should be checked.

Project Huyton Ambulance Station		
Date Issued 01/04/2025	Drawn By RJ	Ch'd By RP
Drg No. HUY2865-003	Issue. B2	Scale 1:50



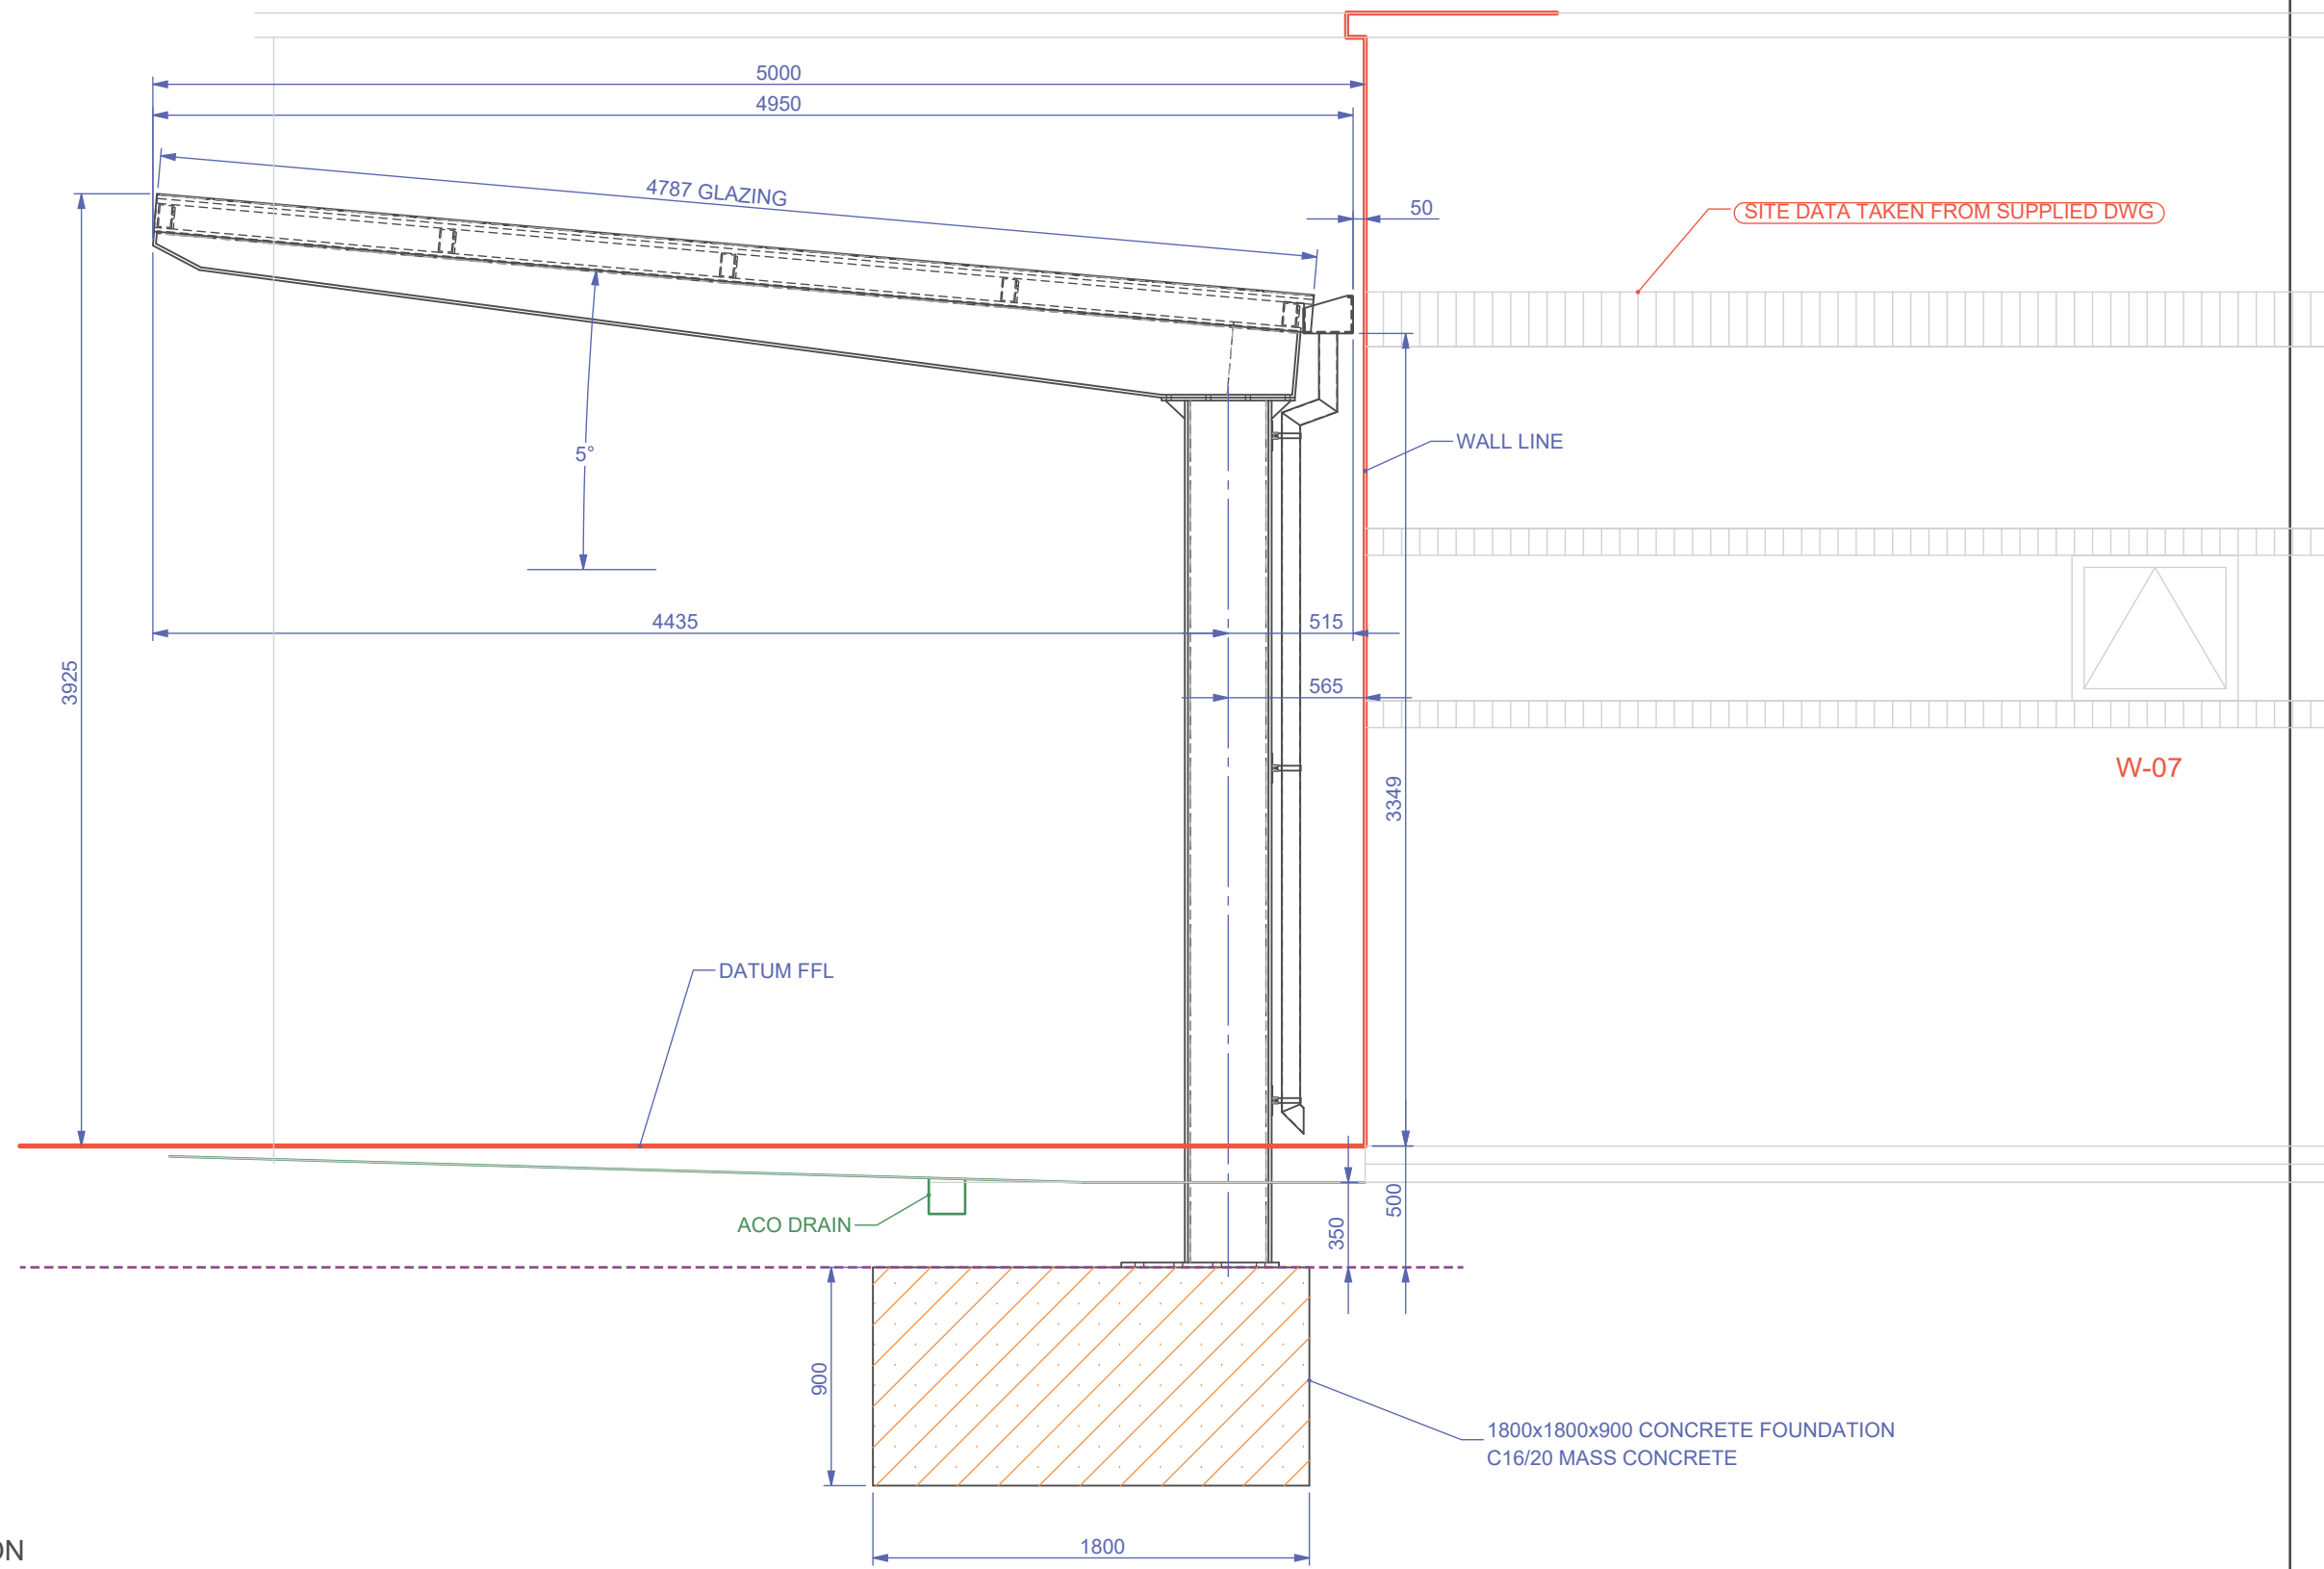

TOP OF FIRST POUR CONCRETE FOUNDATION
BACKFILL IS ALSO WITH CONCRETE TO 70MM OFF FFL
50MM TARMAC BASE COURSE
20MM TARMAC SURFACE COURSE

General Notes:
All Dimensions in mm - Do not scale from drawing - If in doubt ASK!
This drawing is not to be used for set out without specific instructions from A & S.
All foundations are indicative only and will depend on site conditions.
Datum is normally inside floor level but this should be checked.

Project Huyton Ambulance Station		
Date Issued 01/04/2025	Drawn By RJ	Ch'd By RP
Drg No. HUY2865-004	Issue. B2	Scale 1:30

