


CAR PARKING 14 SPACES

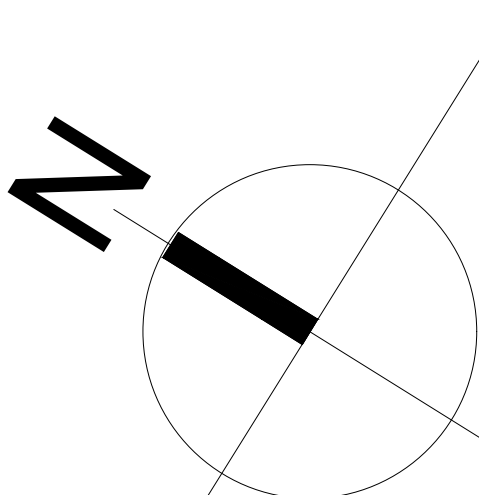


SITE AREA- 2658 M2

TARMAC


ENTRANCE

2 NO LORRY BAYS

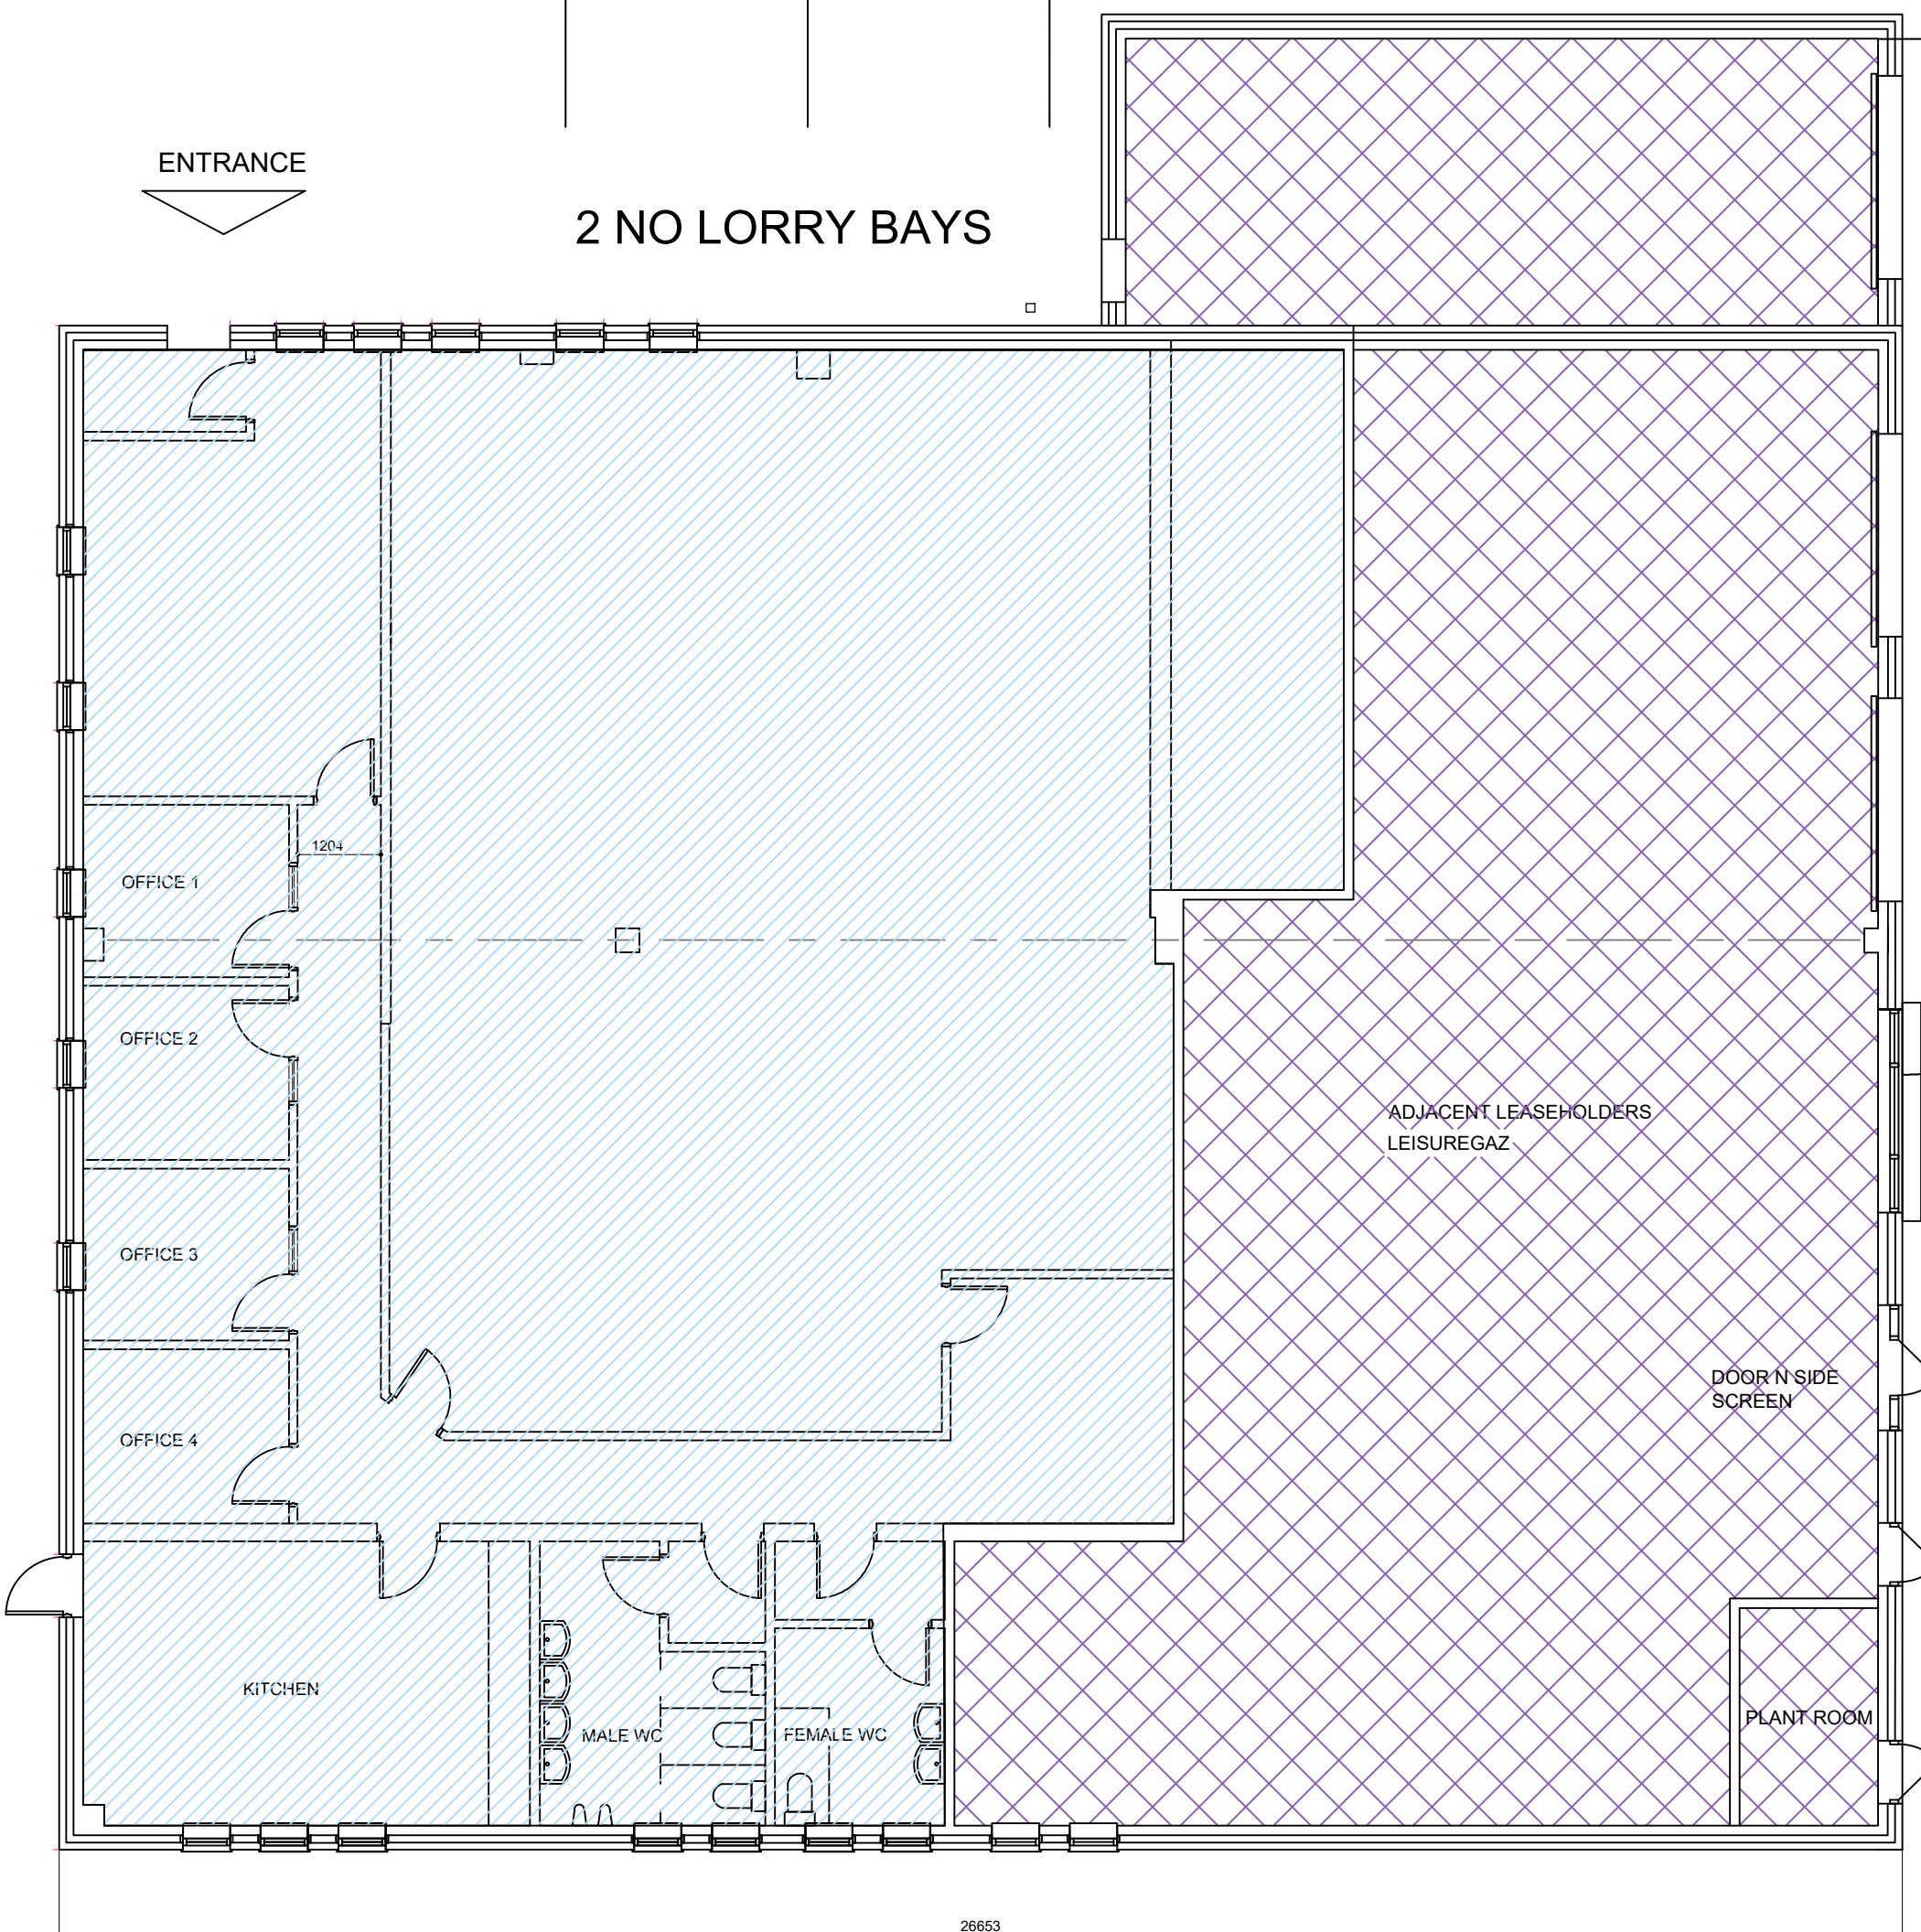

STRETTON WAY

scale bar 1:100 @ A1

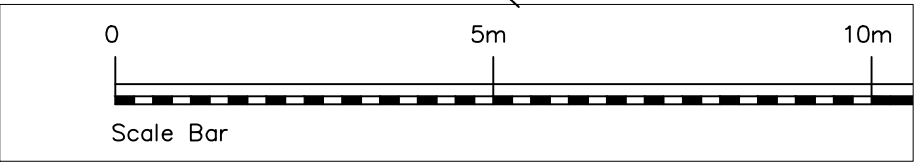

rev	date	name	chk	note
-----	------	------	-----	------

A: MAC Design Consultancy Services Ltd.
7 Harp Lane, 7th Floor
London, EC2R 4DP

A: MAC Design Consultancy Services Ltd.
Bell House
Sheepscote Place, Knowlhill
Milton Keynes MK5 8FR
T: 01908 231297

W: www.macconsultingtd.com
E: contact@macconsultingtd.com

© MAC DESIGN CONSULTANCY SERVICE LTD.

A1

Original Sheet Size

STATUS

PLANNING

HUYTON AMBULANCE STATION

1-2 STRETTON WAY, HUYTON, LIVERPOOL

NORTH WEST AMBULANCE SERVICE NHS TRUST

DRAWING TITLE

GA PLAN AS EXISTING

SCALE	DATE	DRAWN	CHK
1: 100 @ A1	January 2025	ss	nm

DRAWING NUMBER	REVISION
58020-PL -101	-

© COPYRIGHT