



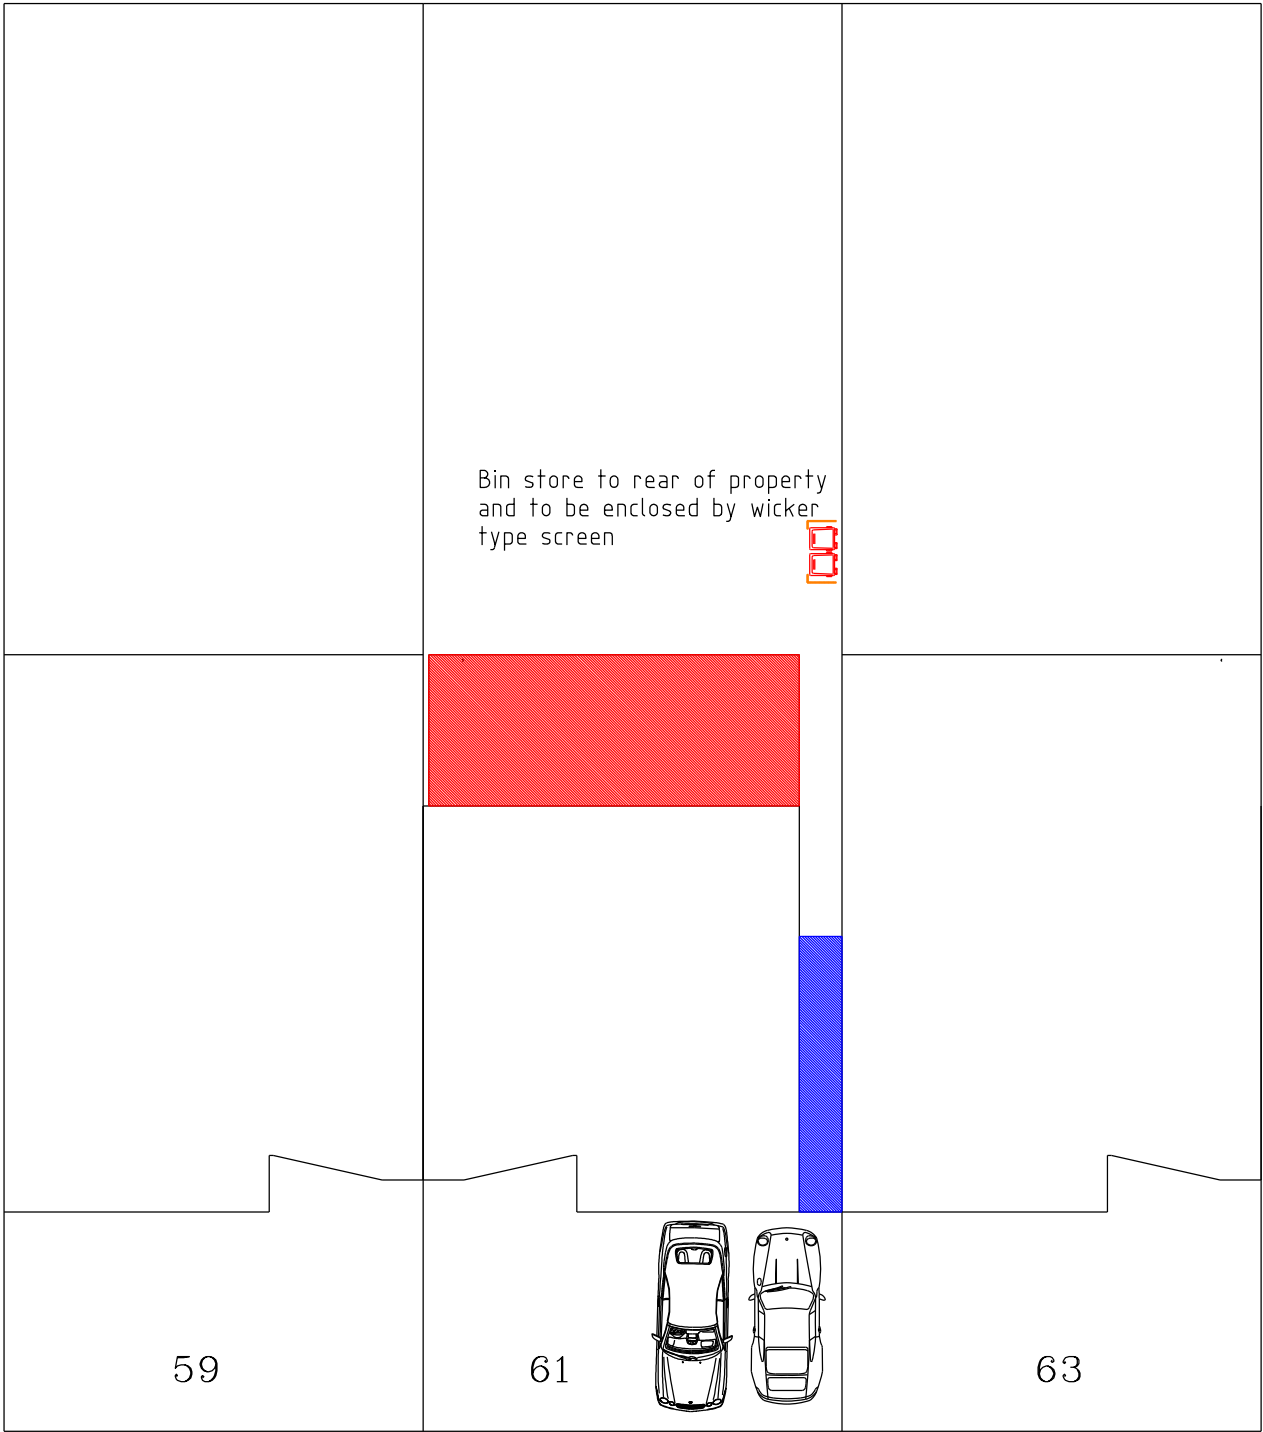

Bin store to rear of property  
and to be enclosed by wicker  
type screen

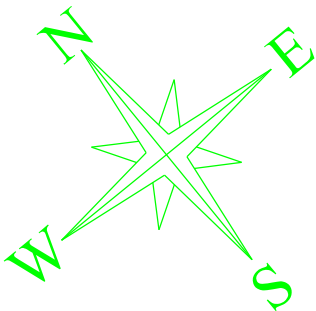

© Copyright Designs In C.A.D.  
This drawing and any of the details thereon remain at all times the  
property of Designs In C.A.D. and must not be copied  
in whole or part without the written permission of the company

| Rev | Amendment | Date |
|-----|-----------|------|
|-----|-----------|------|

**Designs in C. A. D.**  
**0151 548 9078**  
**07740 174377**  
**tony@designsincad.co.uk**

CLIENT  
Mrs Adele Roby  
61 Tithebarn Road  
Prescot  
Merseyside  
L34 0EU

PROJECT  
Street View

| DATE      | SCALE   | DWG No |
|-----------|---------|--------|
| 03-06-21  | 1:200   | 543/A4 |
| DRAWN     | CHECKED | REV    |
| T. Davies |         |        |



SCALE 1:200

Tithebarn Road