



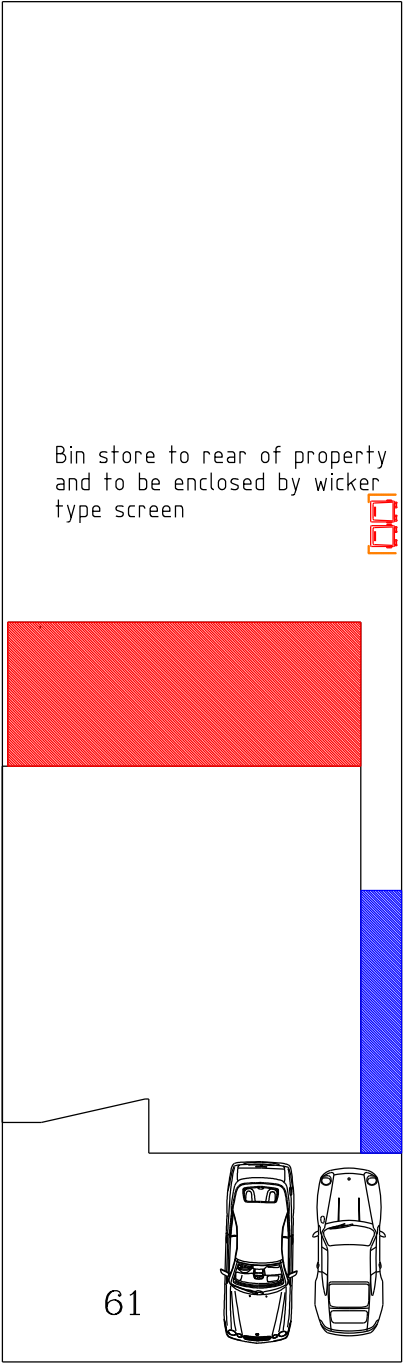

Tithebarn Road

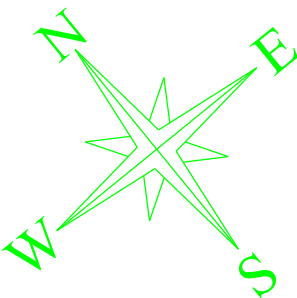

SCALE 1:200

|   |           |        |
|---|-----------|--------|
| <div>©<br/>Copyright Designs In C.A.D.<br/>This drawing and any of the detail thereon remain at all times the<br/>property of Designs in C.A.D. and must not be copied<br/>In whole or part without the written permission of the company</div> |           |        |
|   |           |        |
| Rev   | Amendment | Date   |
| <div>Designs in C. A. D.<br/>0151 548 9078<br/>07740 174377<br/>tony@designsincad.co.uk</div>   |           |        |
| <div>CLIENT<br/>Mrs Adele Roby<br/>61 Tithebarn Road<br/>Prescot<br/>Merseyside<br/>L34 0EU</div>   |           |        |
| <div>PROJECT<br/>Street View</div>   |           |        |
| DATE   | SCALE     | DWG No |
| 03-06-21   | 1:200     | 543/A4 |
| DRAWN   | CHECKED   | REV    |
| T. Davies   |           |        |