



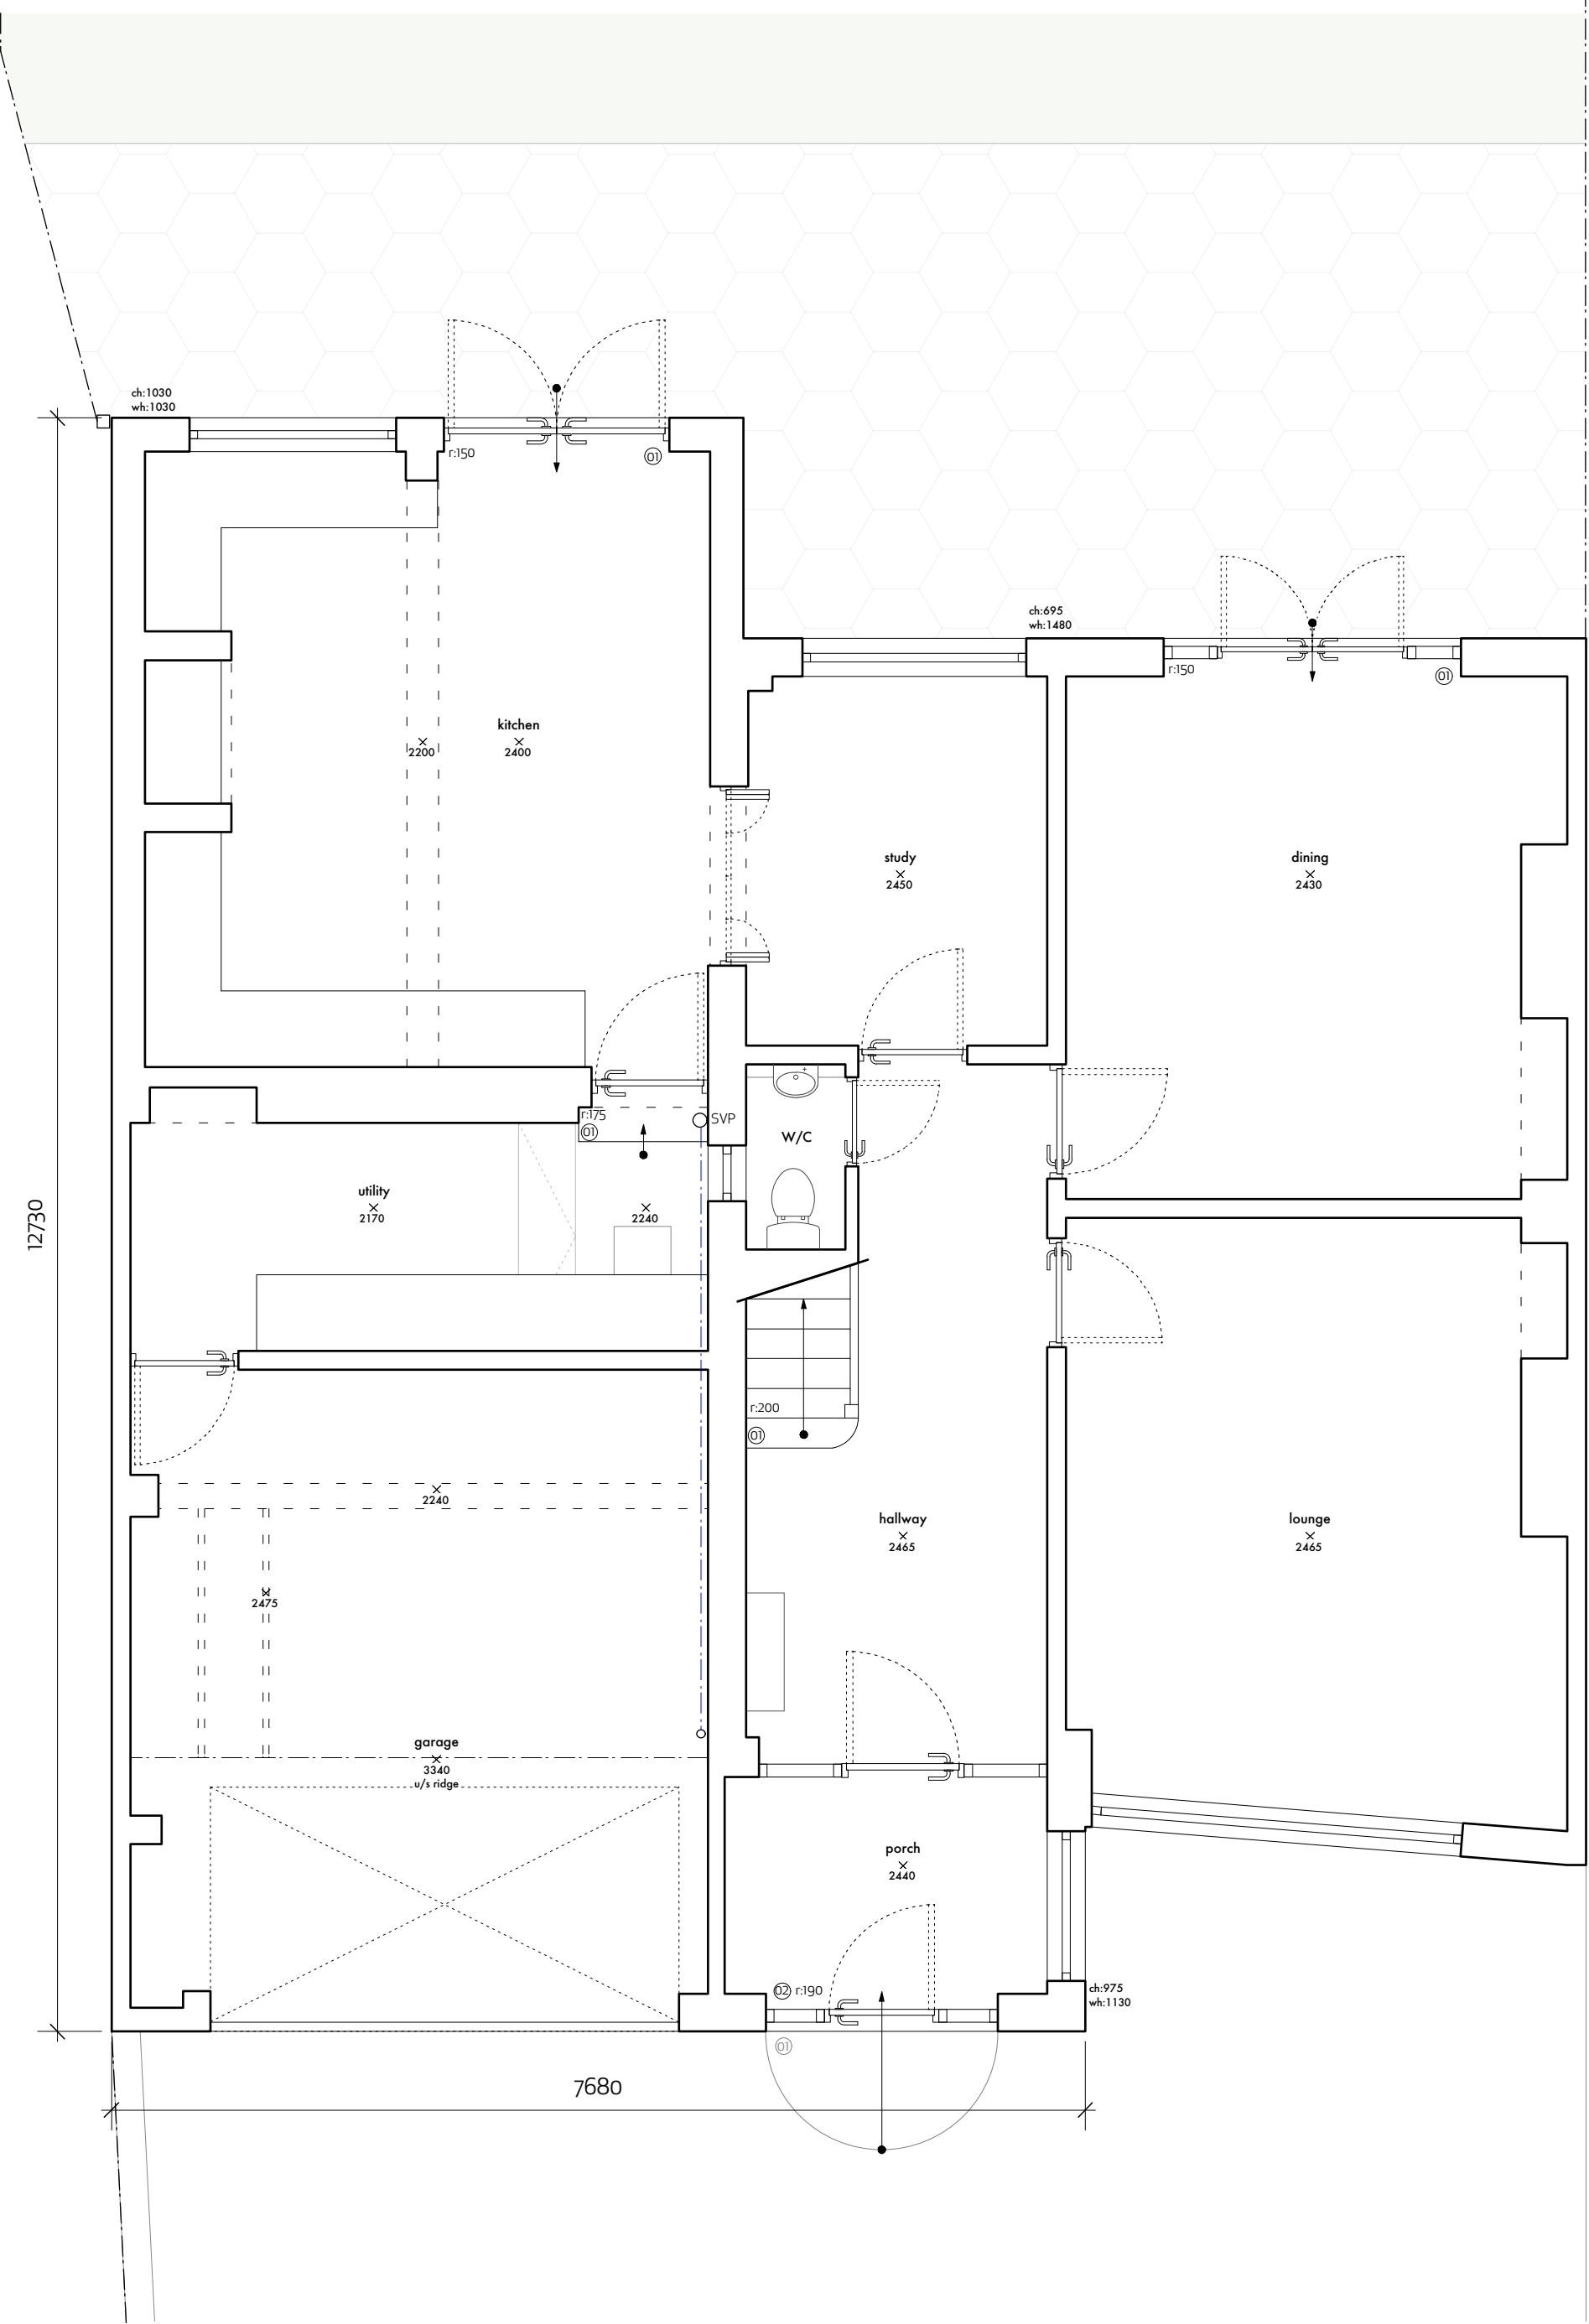


ground floor plan

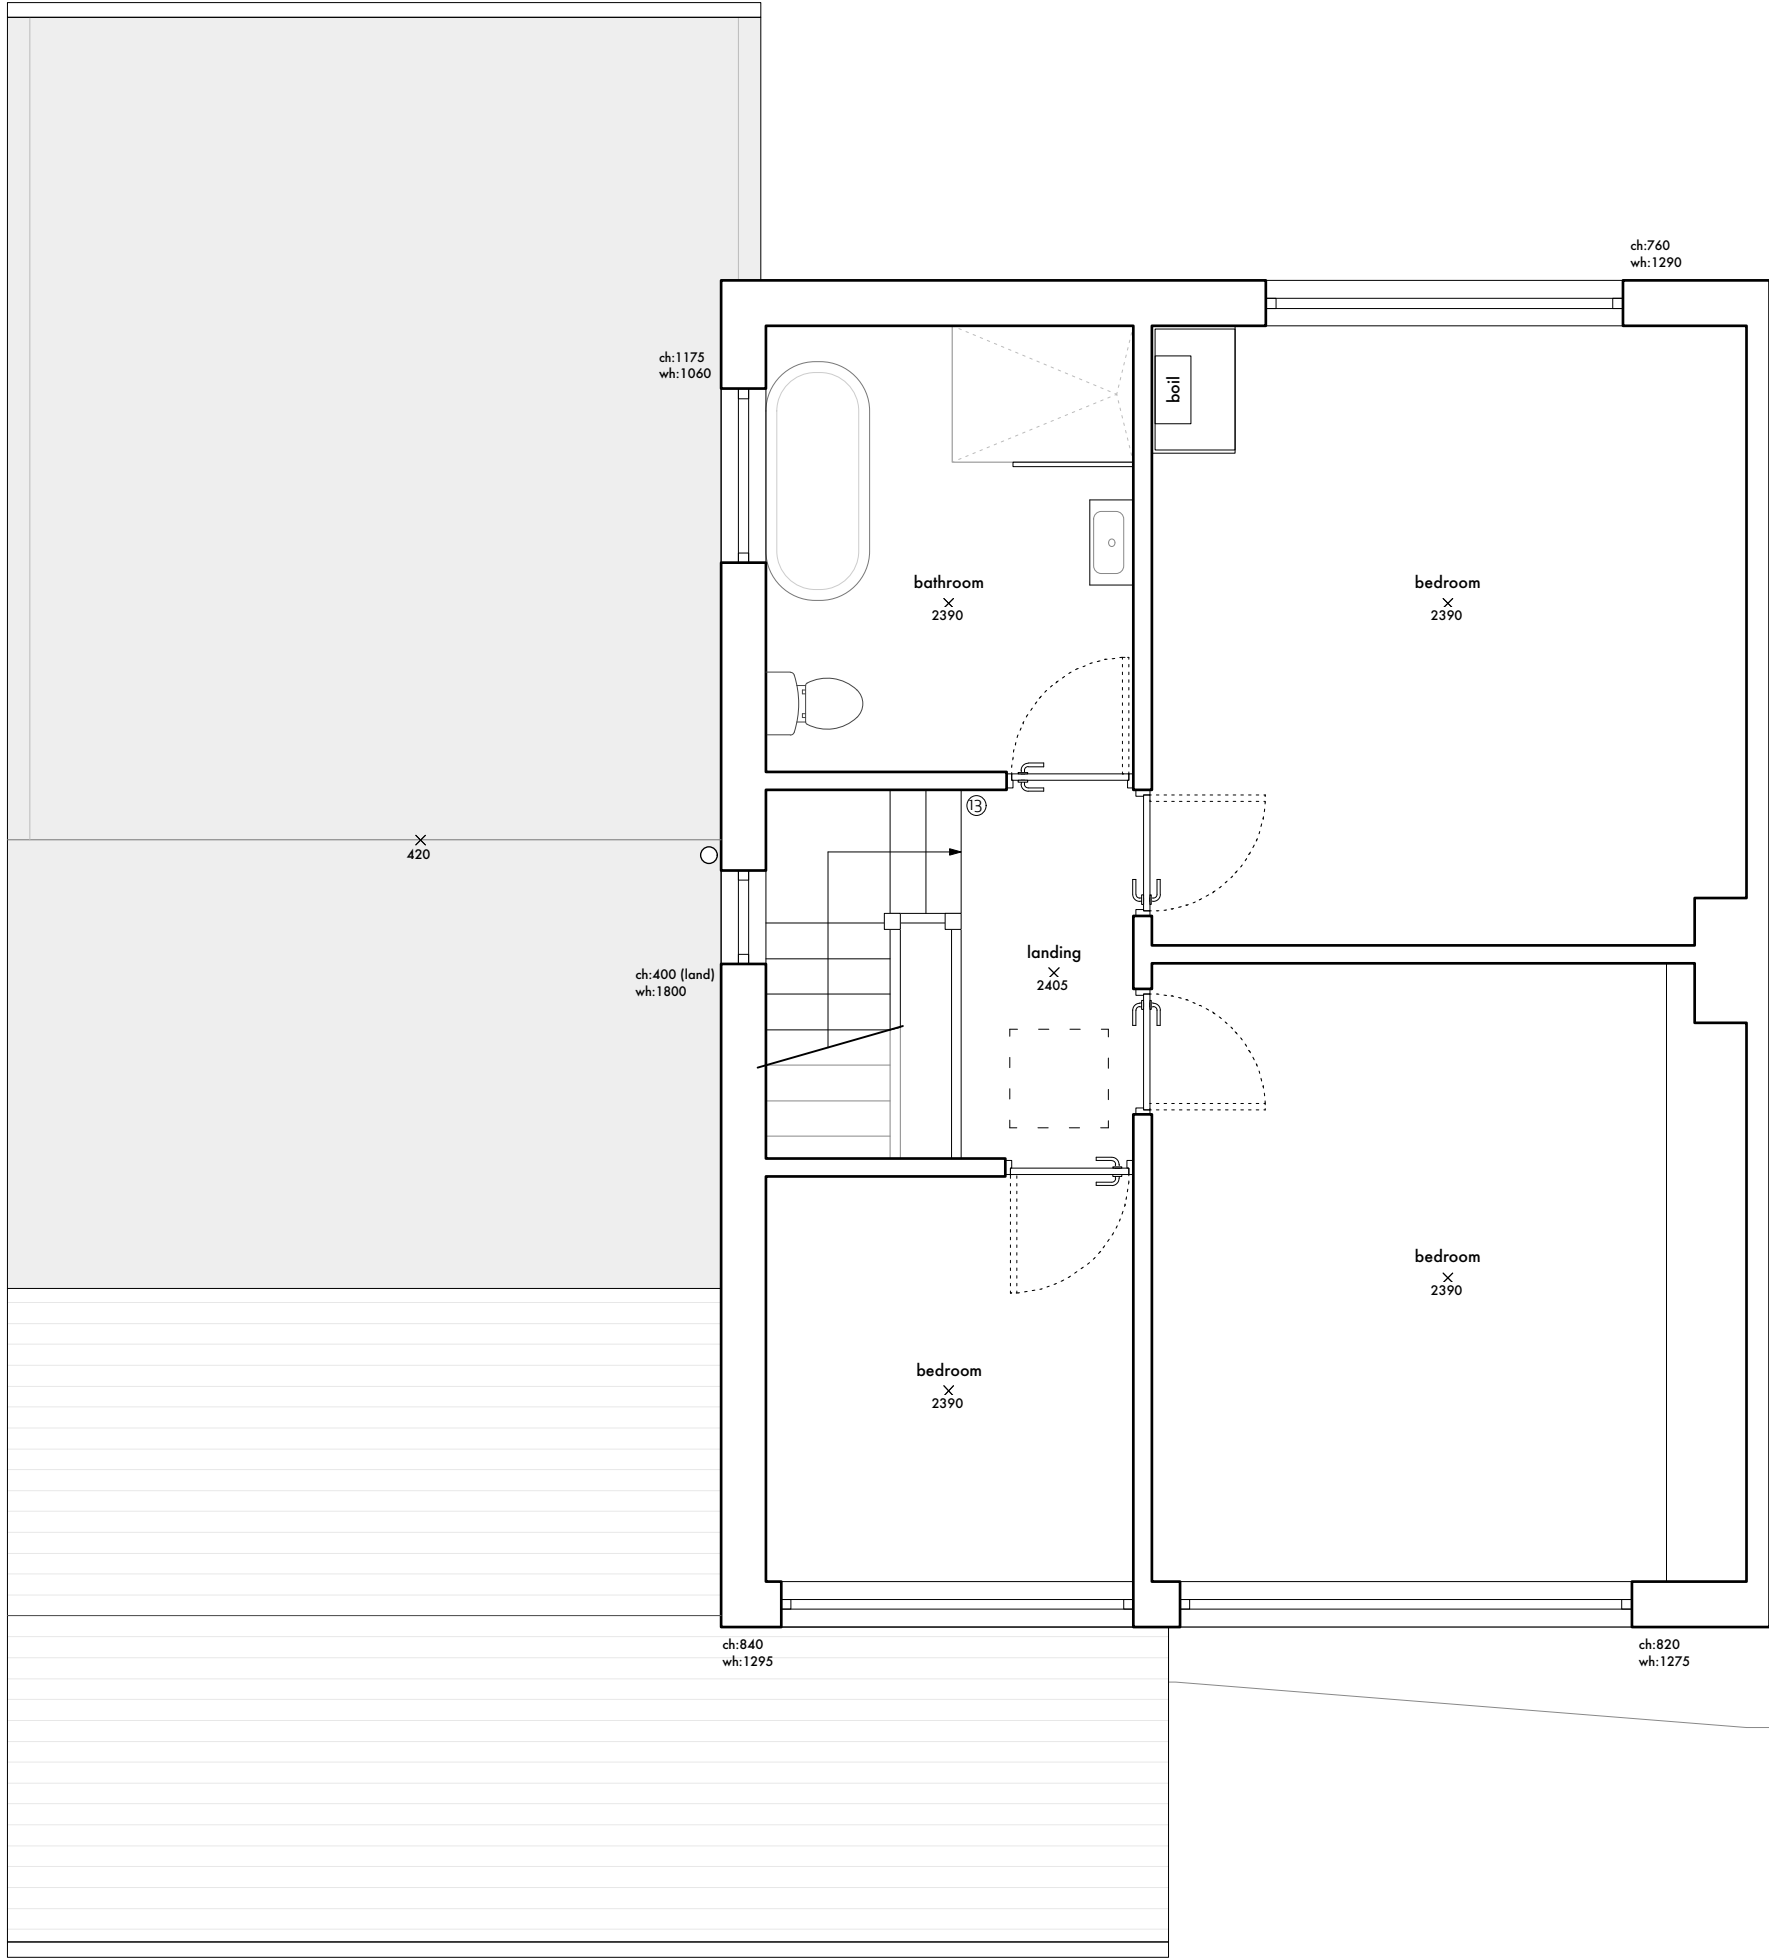

first floor plan

side elevation

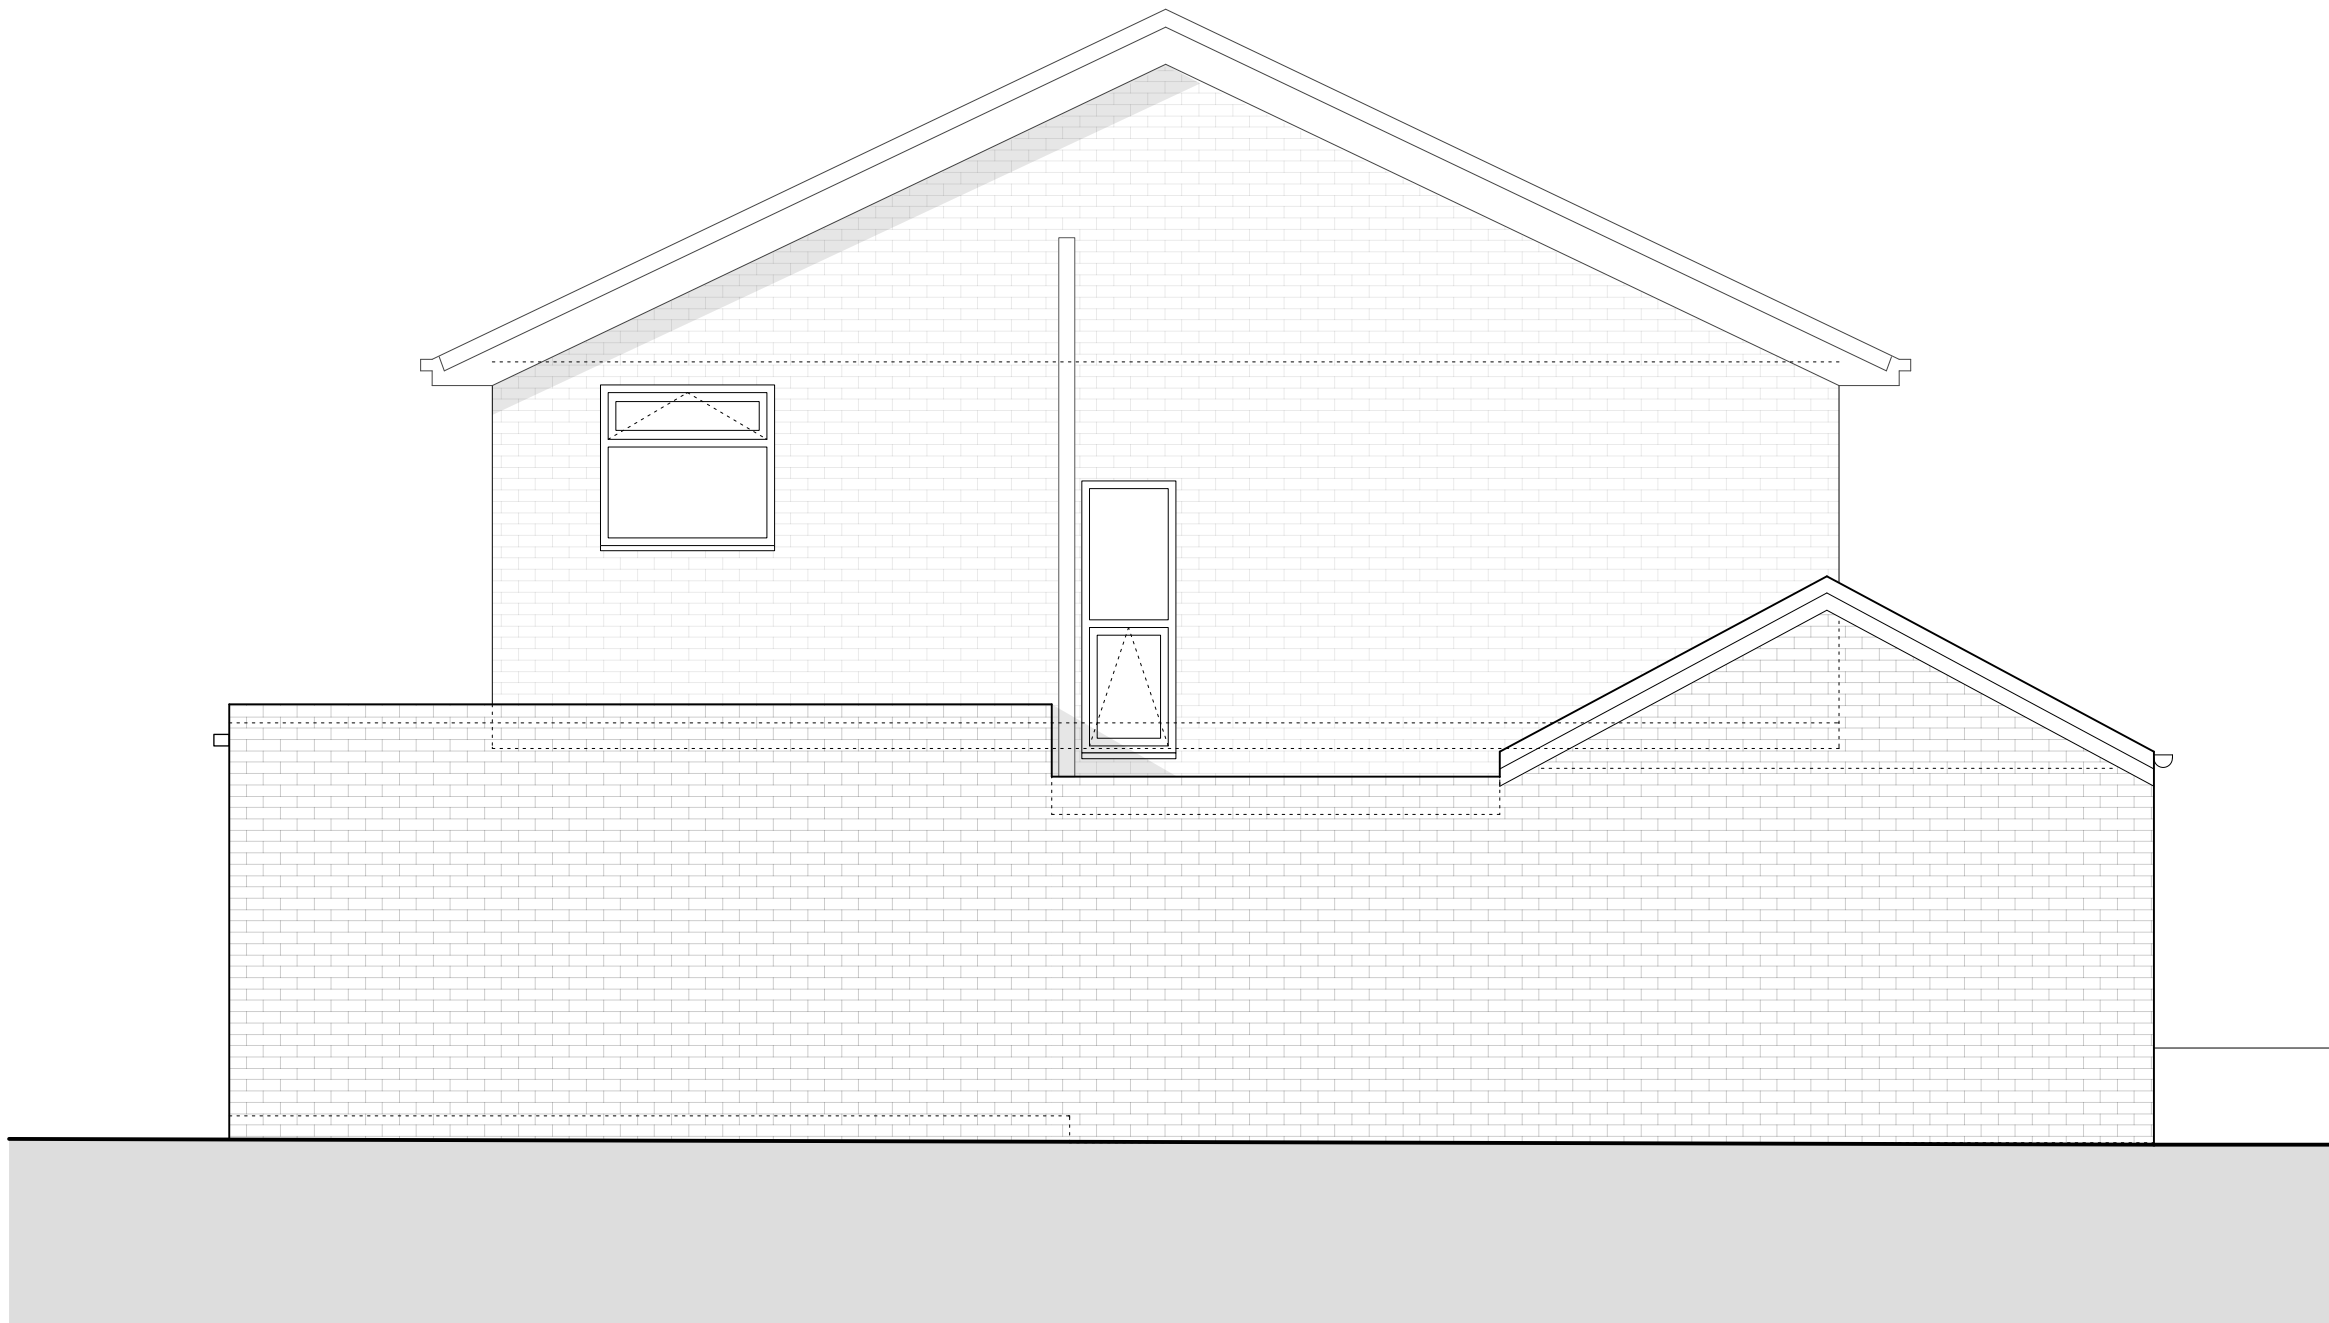

front elevation

rear elevation



ac

LONGMEADOW RD
001. exist plans/eles 1:50 @ A1

Do not scale from this drawing
All dimensions are to be checked on site
prior to commencing works on site.
Discrepancy found between information
given on this drawing and that given
elsewhere or recorded on site shall be
notified immediately to the project
architect in writing.