



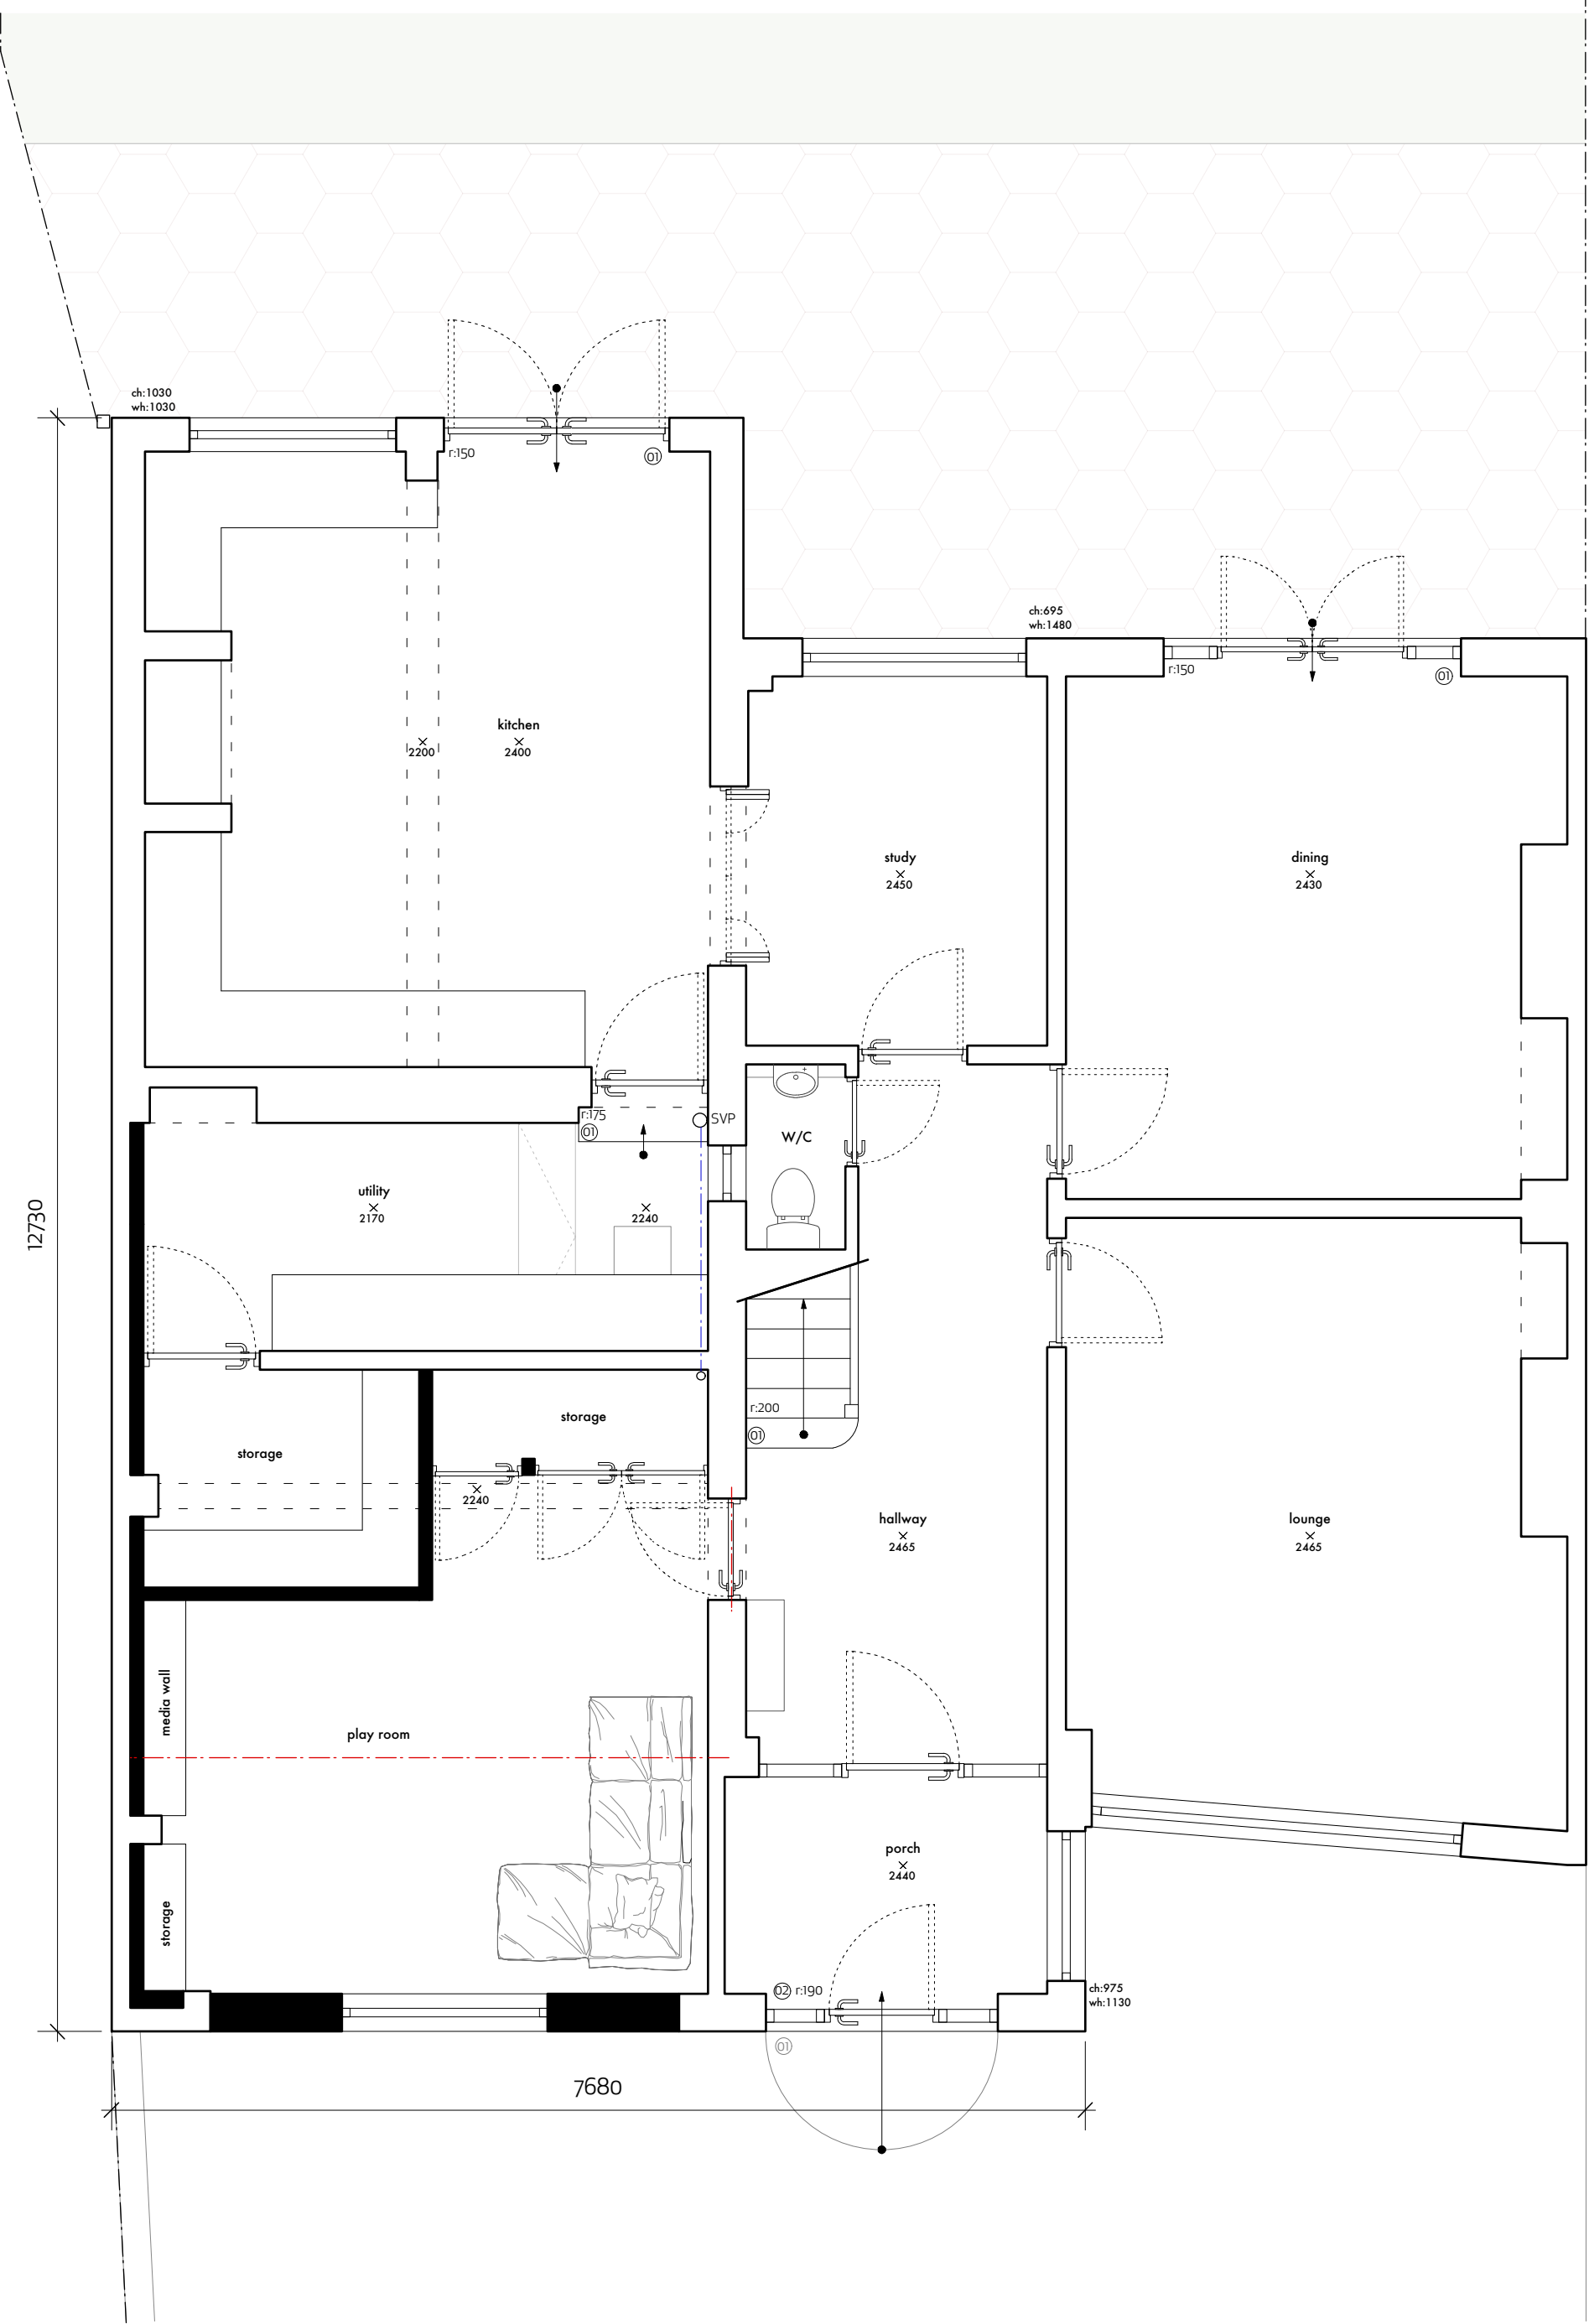


ground floor plan

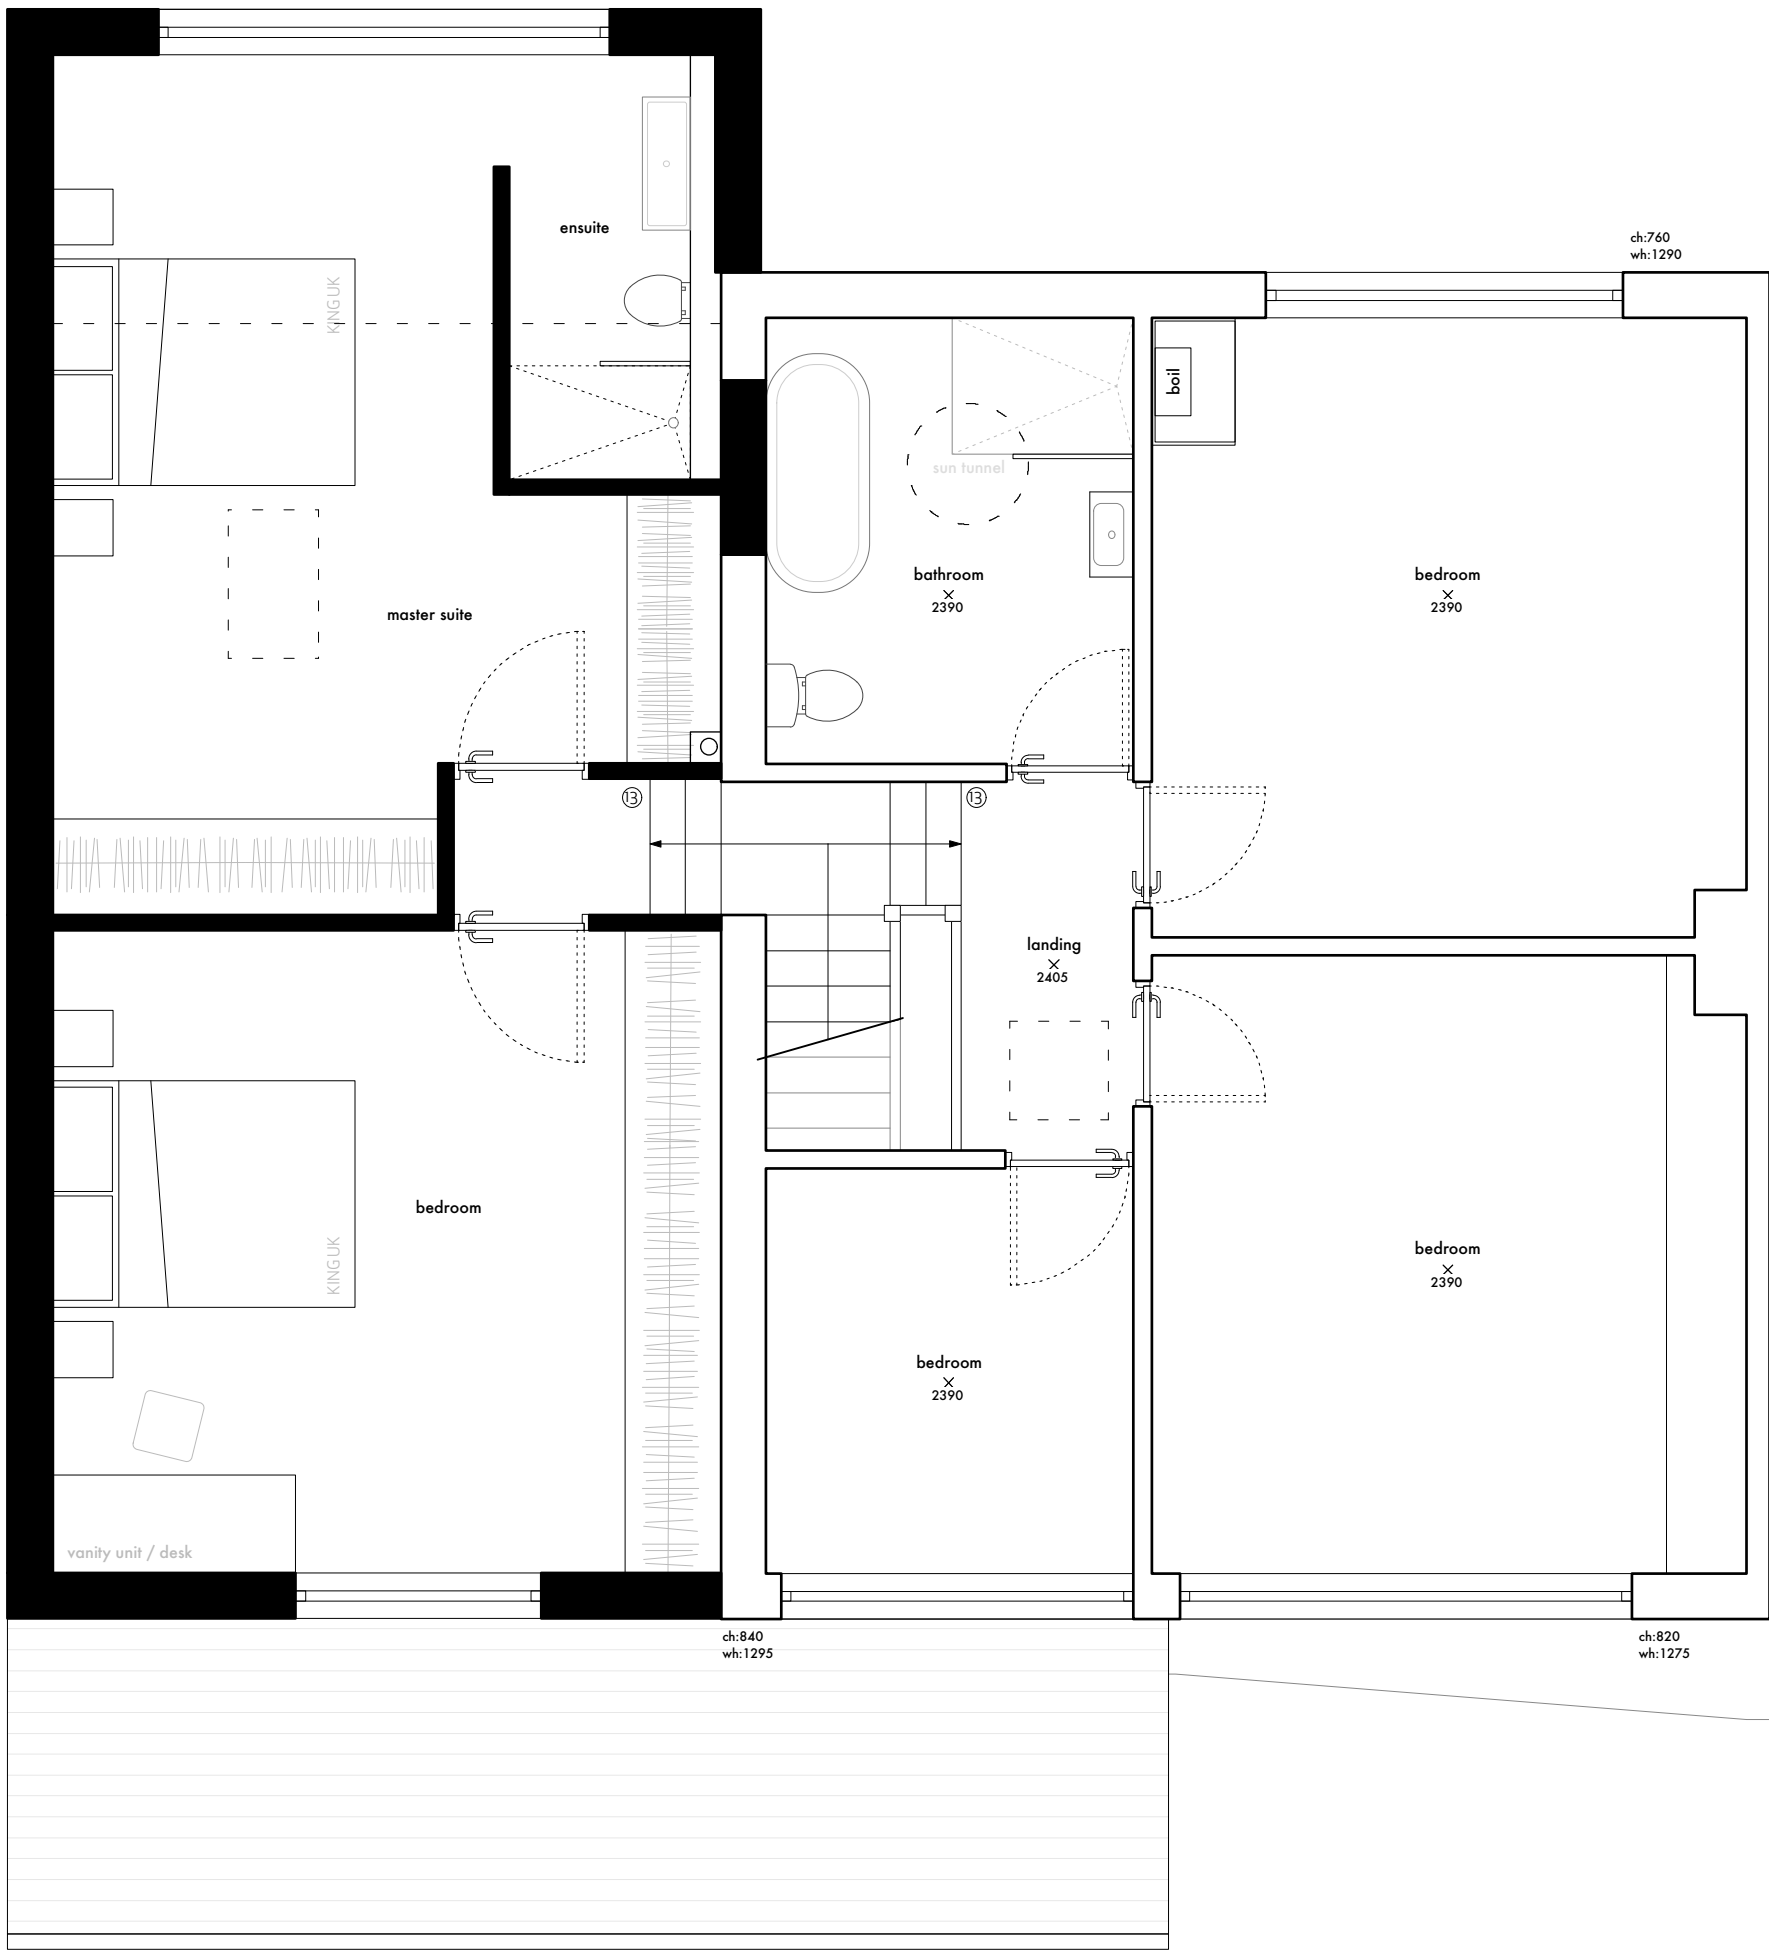

first floor plan

side elevation

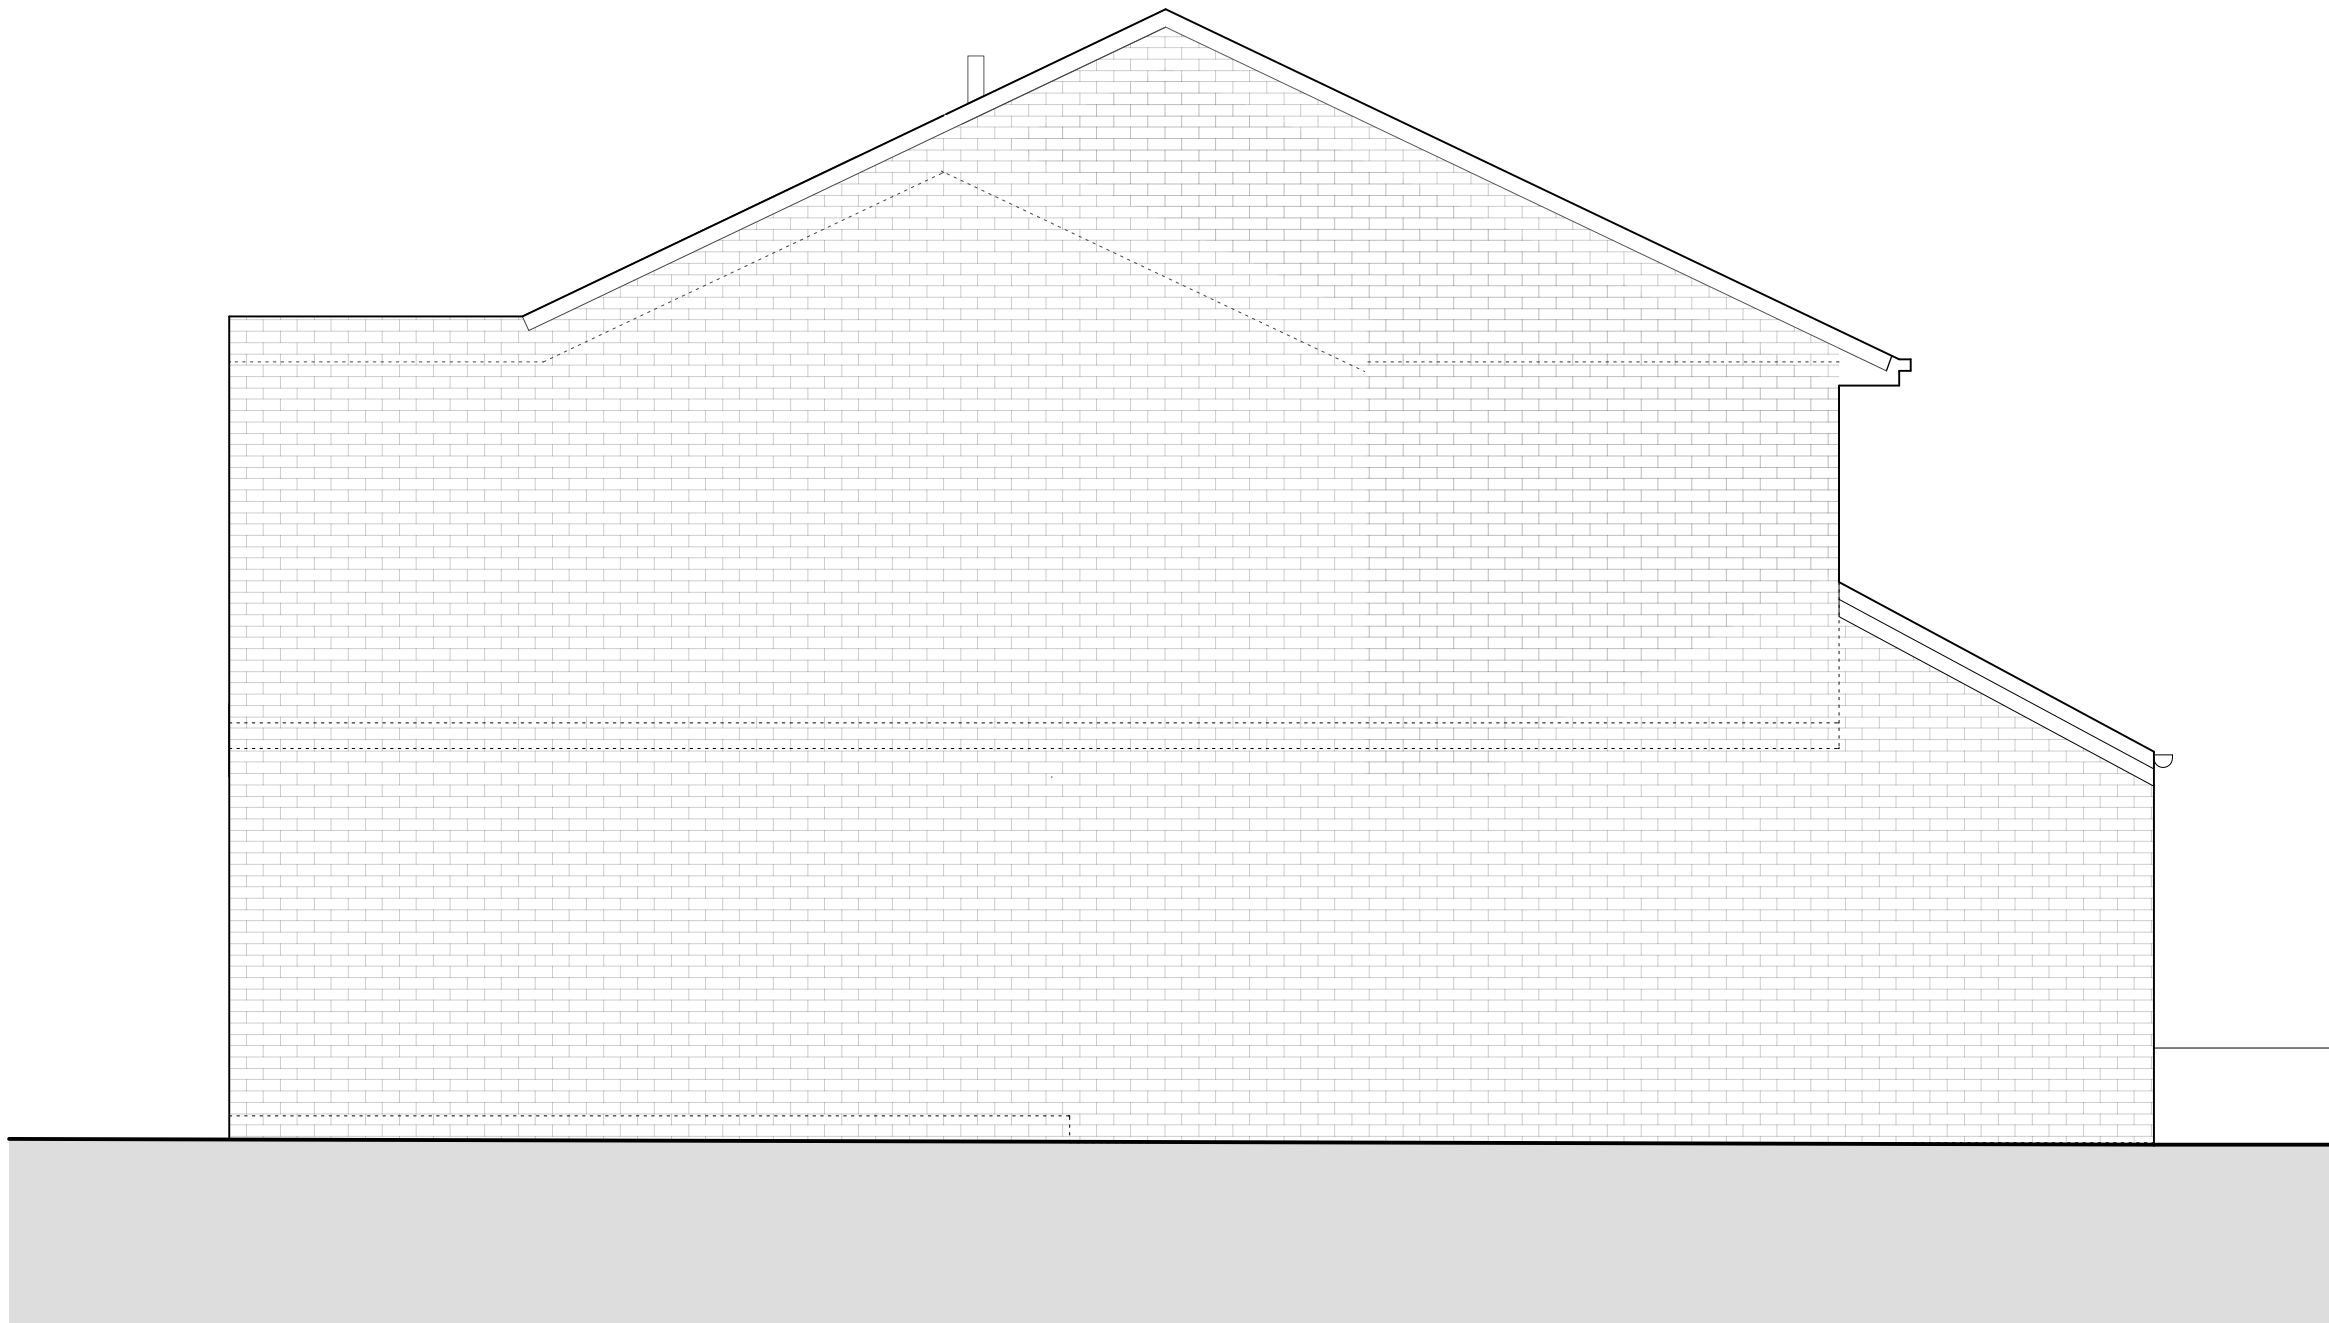

front elevation

rear elevation



ac

LONGMEADOW RD
002.proposed plans 1:50 @ A1

Do not scale from this drawing
All dimensions are to be checked on site prior to commencing works on site. Discrepancy found between information given on this drawing and that given elsewhere or recorded on site shall be notified immediately to the project architect in writing.