



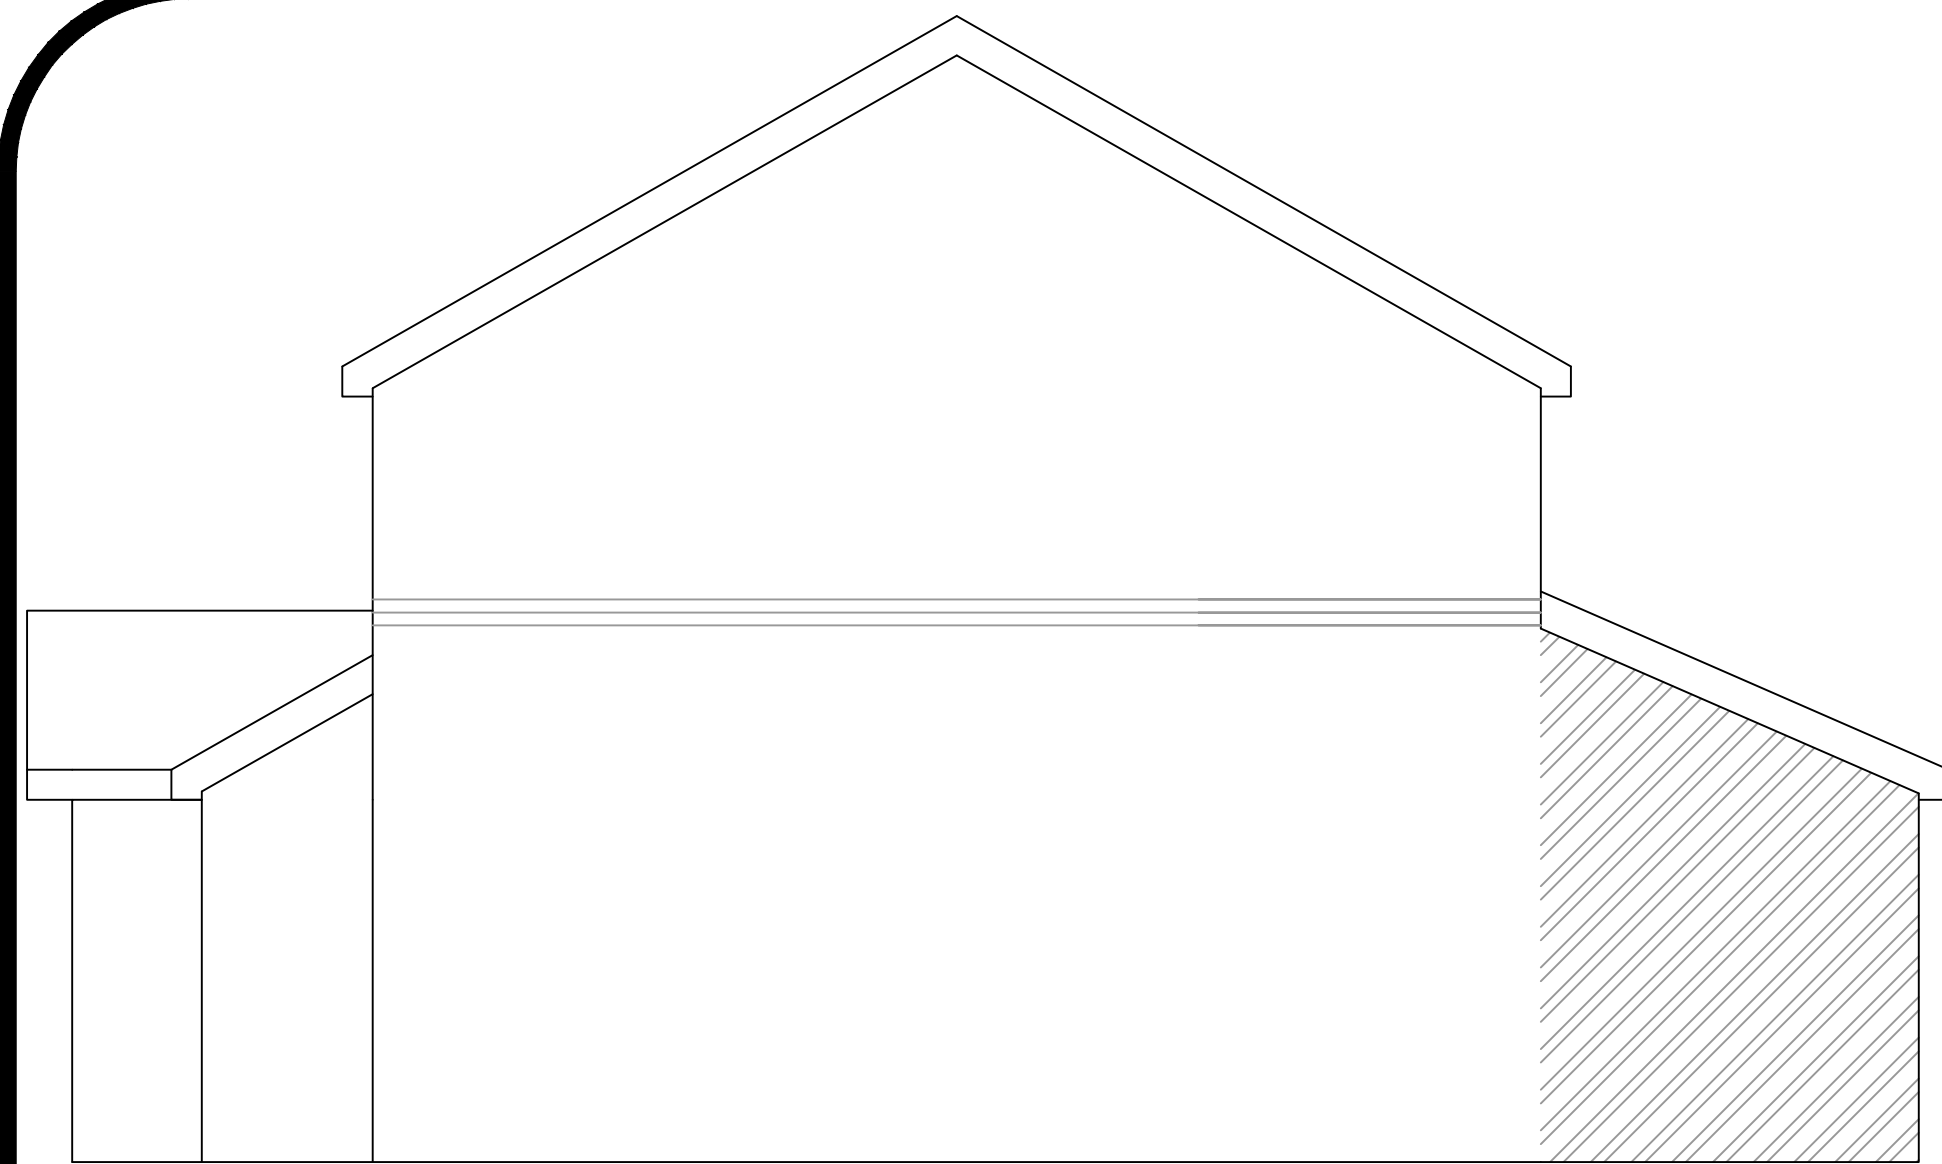


PROPOSED GABLE ELEVATION 1:50



PROPOSED GABLE ELEVATION 1:50

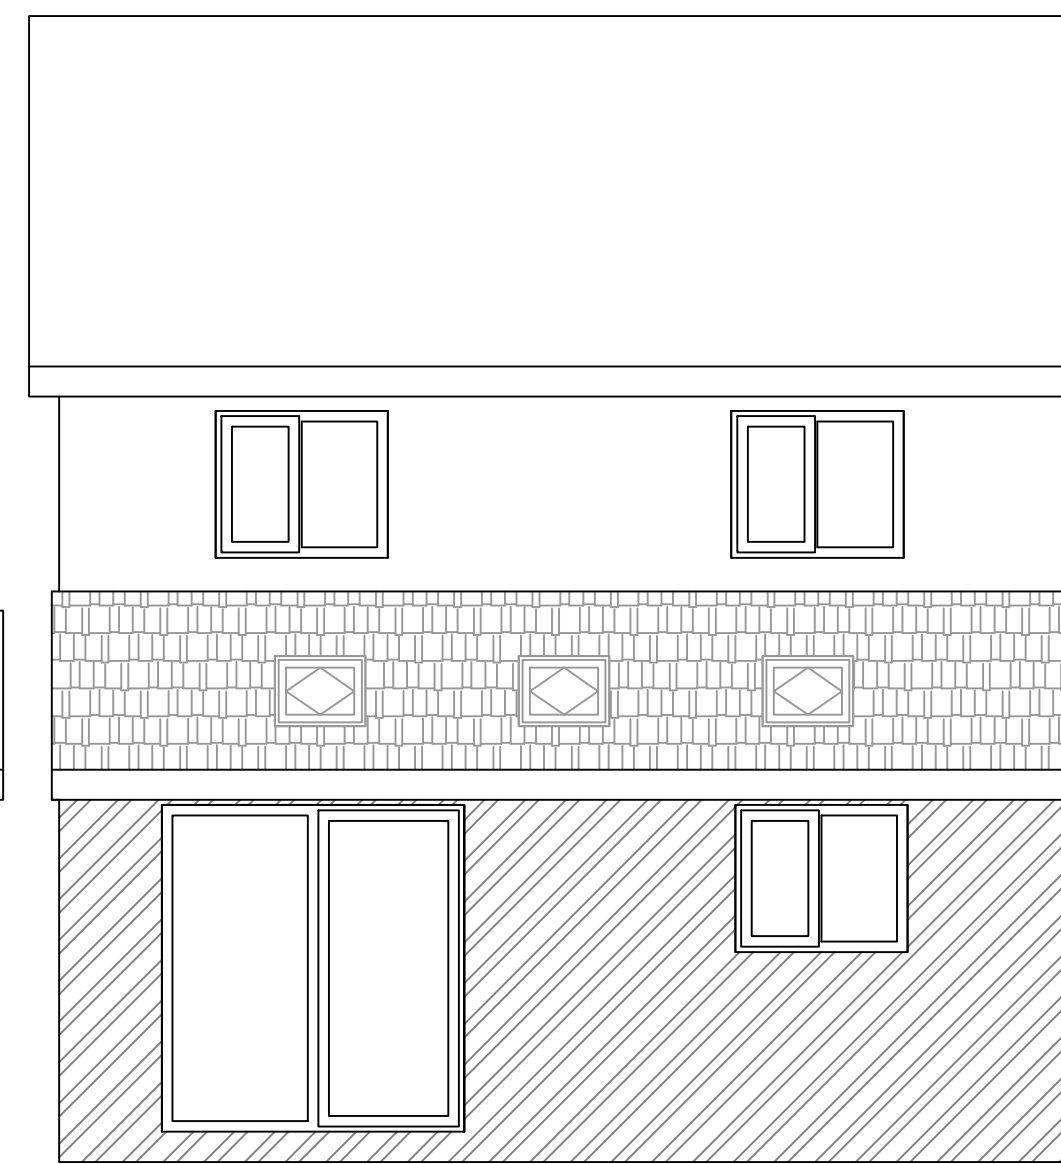


PROPOSED REAR ELEVATION 1:50

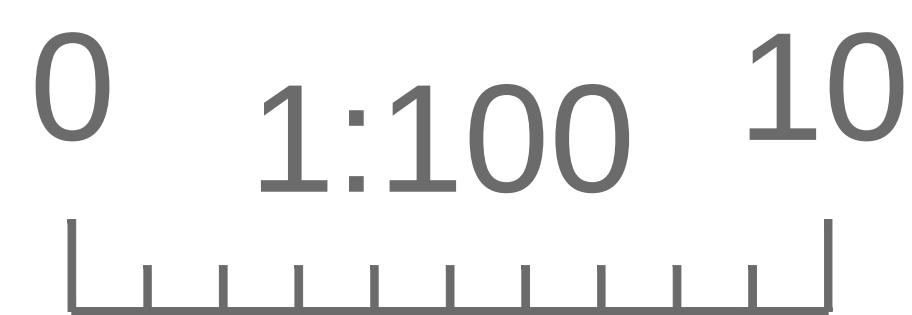


metres

SCALE BAR

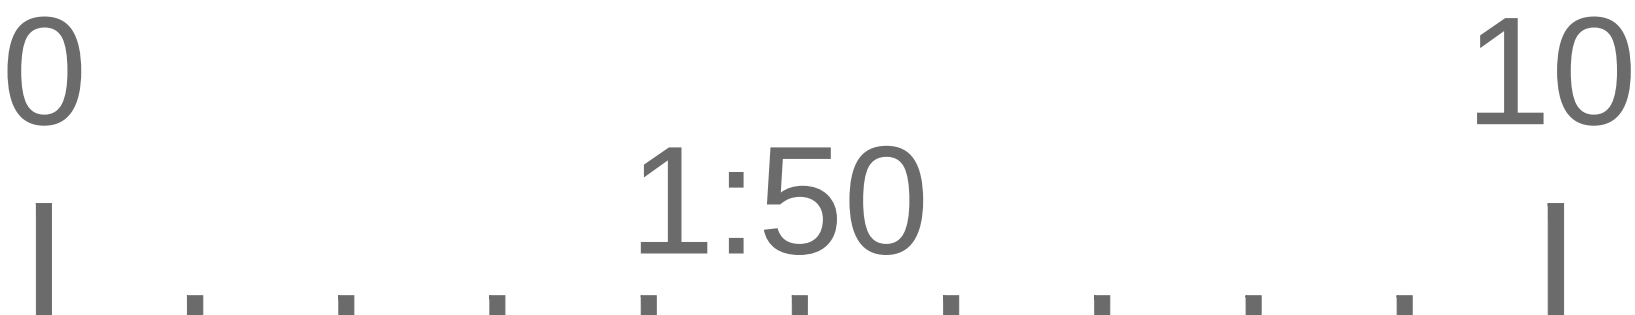


metres


SCALE BAR

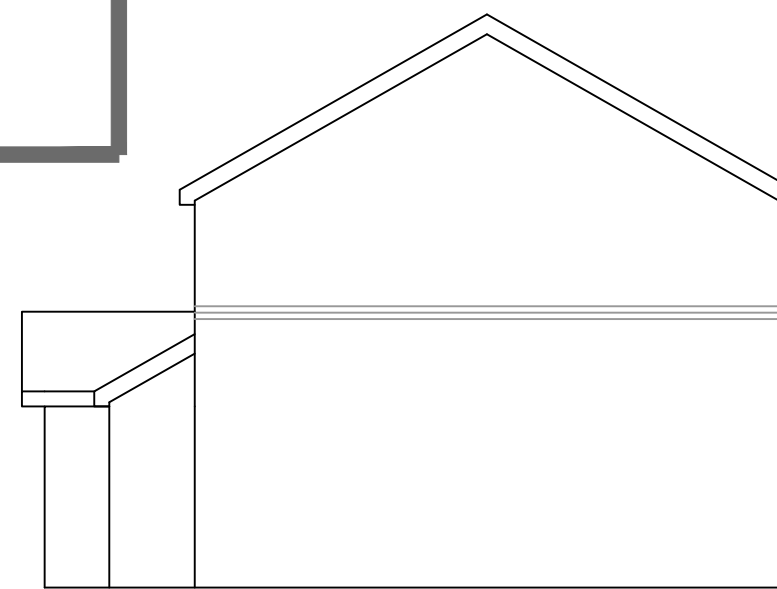


EXISTING GABLE ELEVATION 1:100

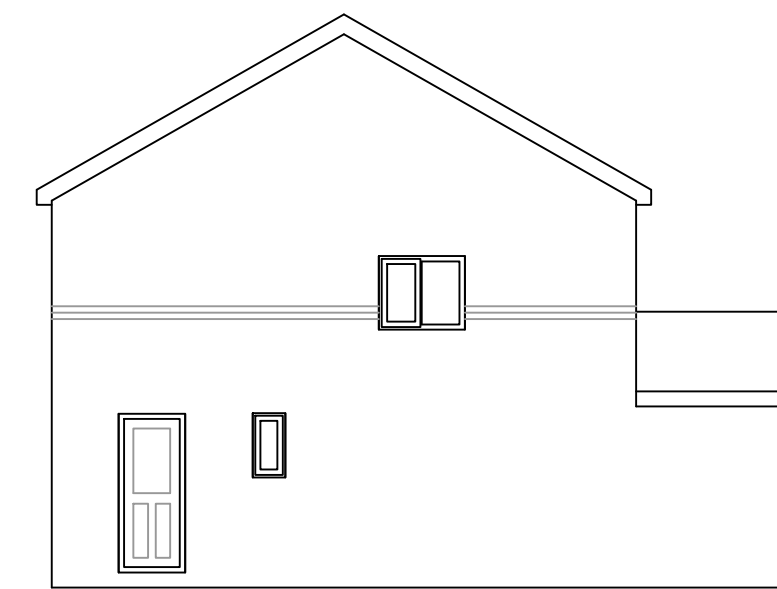


EXISTING GABLE ELEVATION 1:100

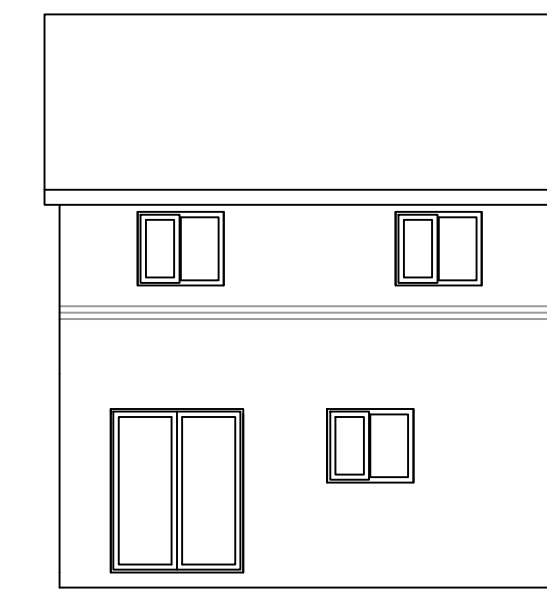


EXISTING REAR ELEVATION 1:100

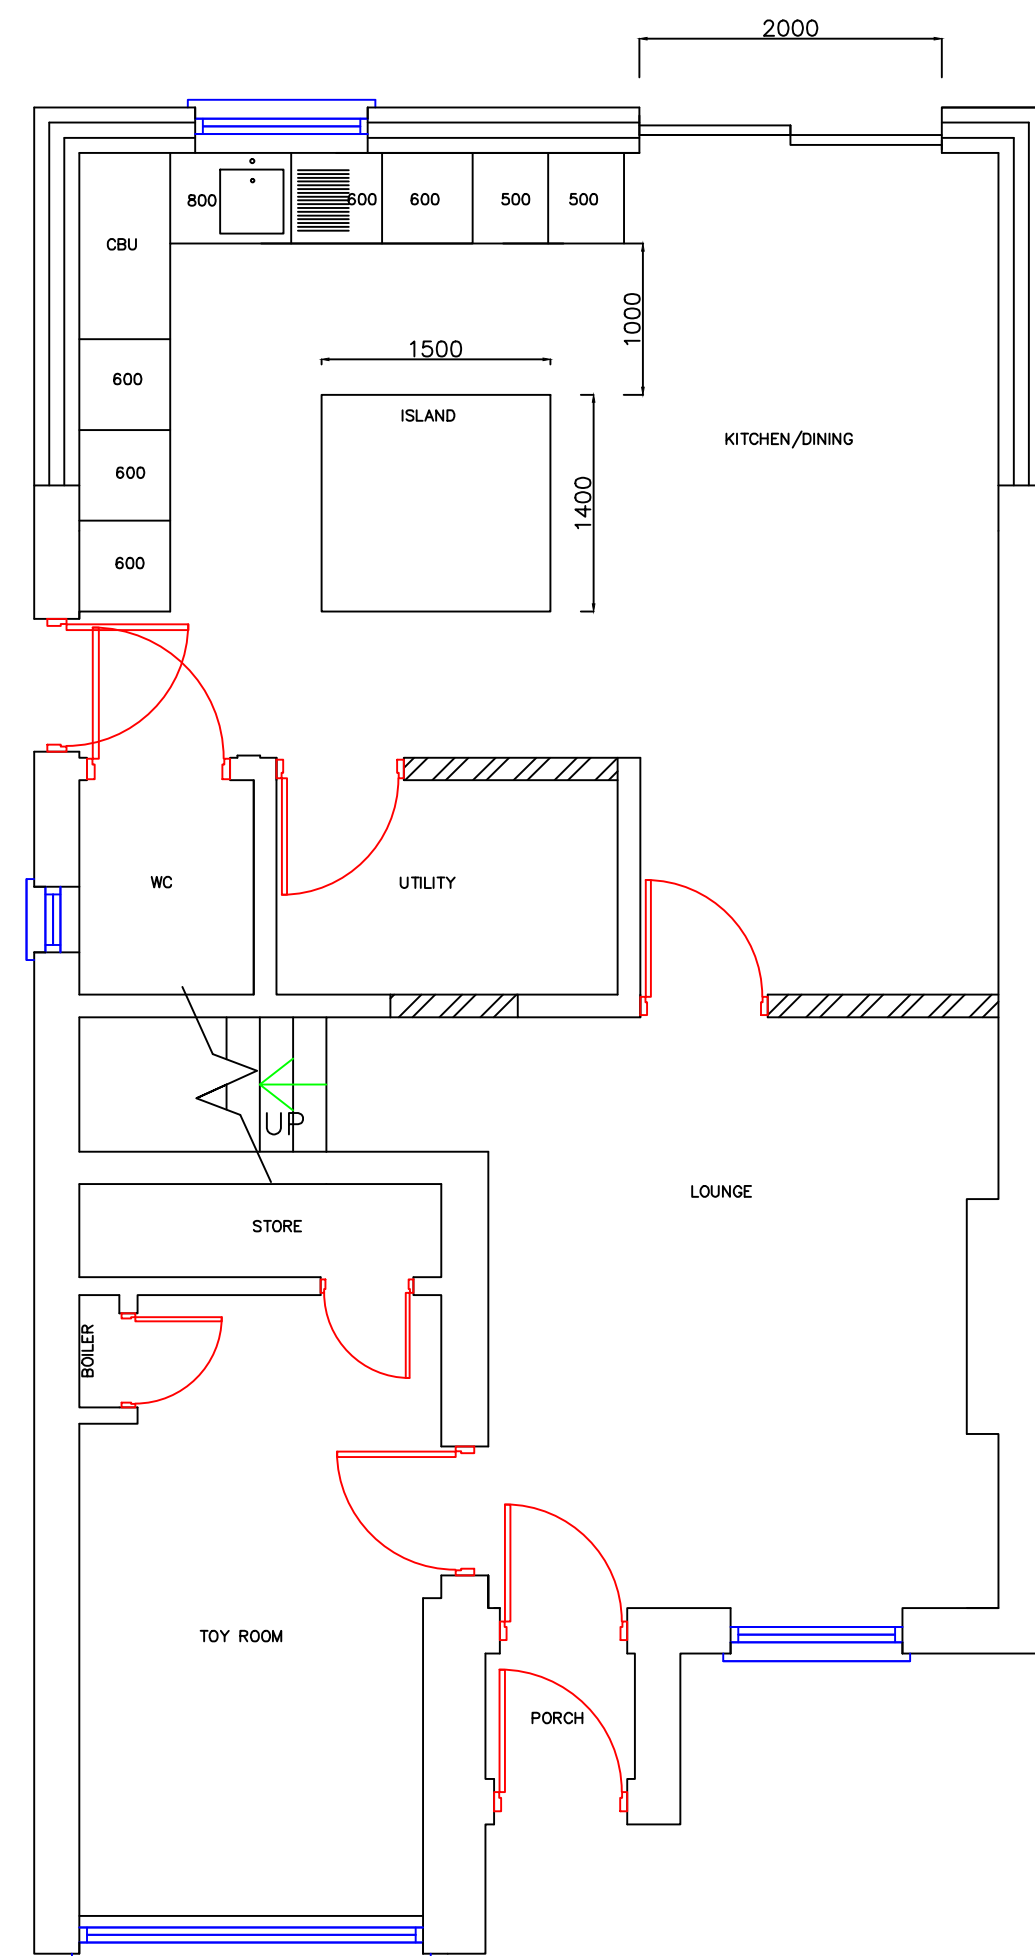

PROPOSED GROUND FLOOR PLAN 1:50

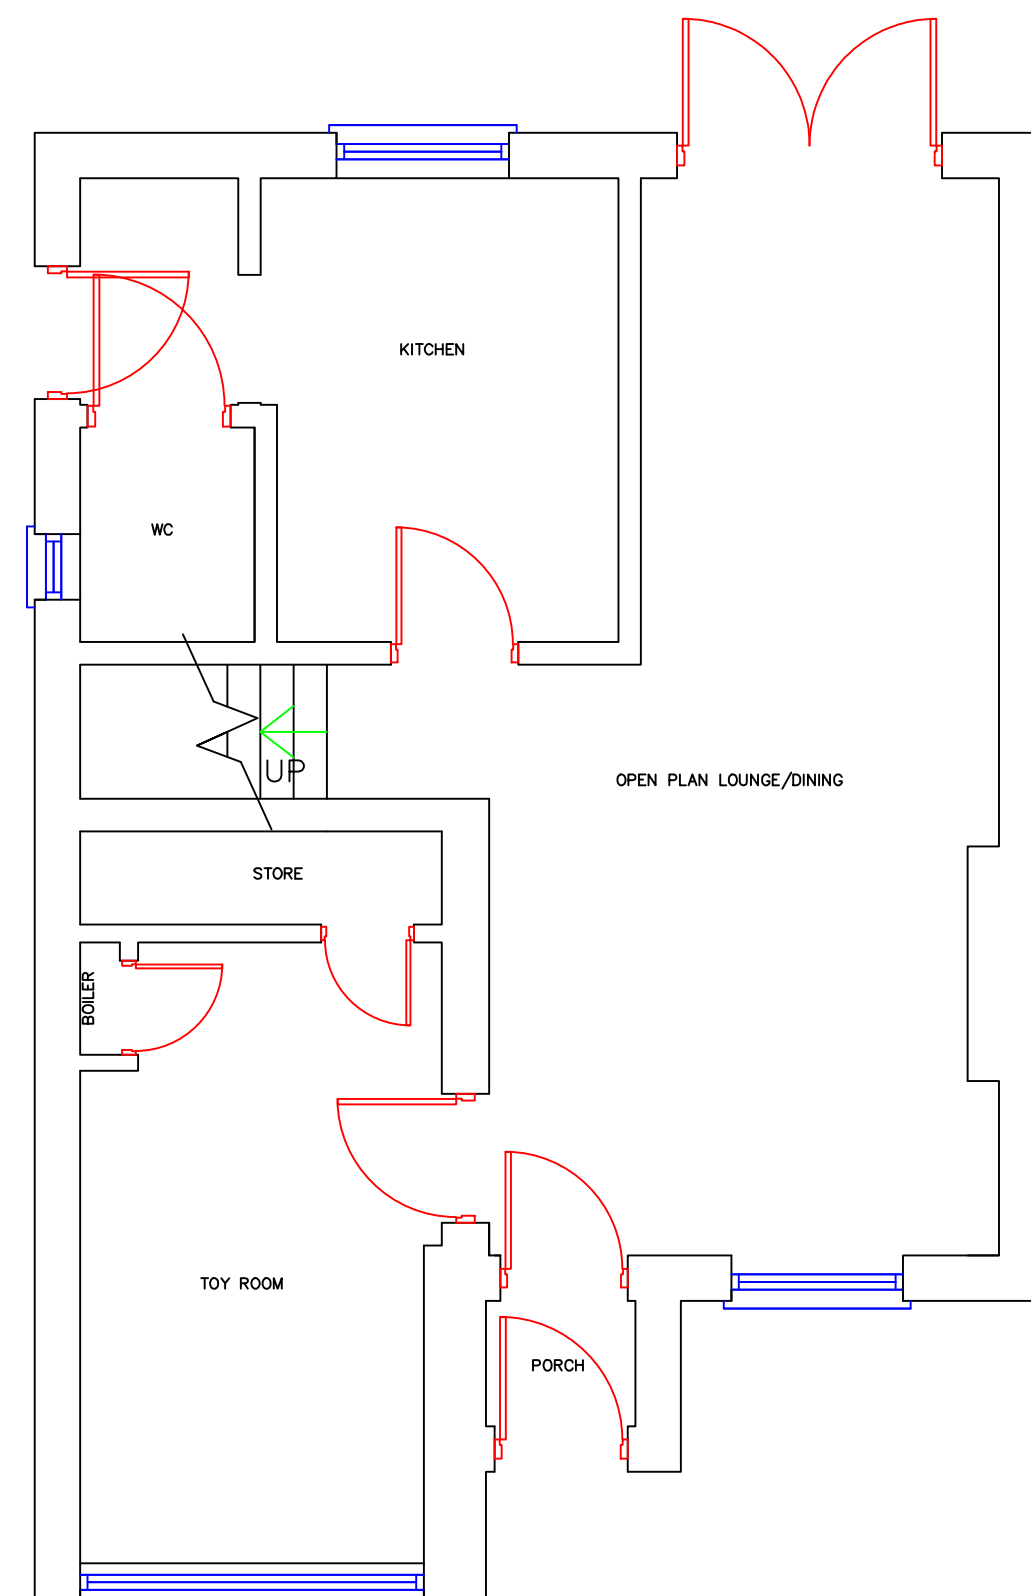

EXISTING GROUND FLOOR PLAN 1:50

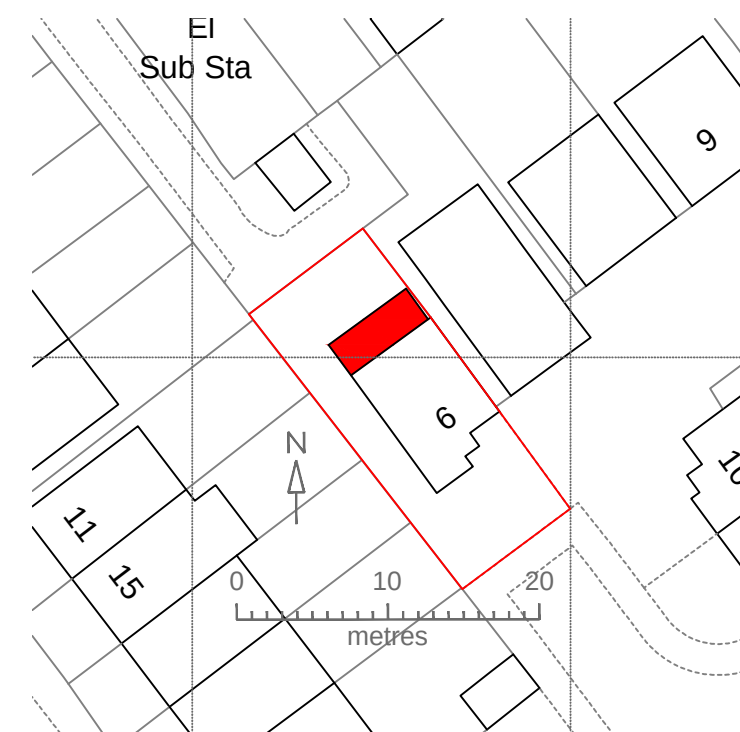

BLOCK PLAN 1:500



LOCATION PLAN 1:1250

General Notes

No.	Revision/Issue	Date
-----	----------------	------

Firm Name and Address

SINGLE STOREY
EXTENSION TO REAR

Project Name and Address

6 ROSE CLOSE
HALEWOOD
L26 9SA

Project

ROSE

Date

NOV 23

Scale

1:50,1:100,1:1250, 1:500

Sheet

2