
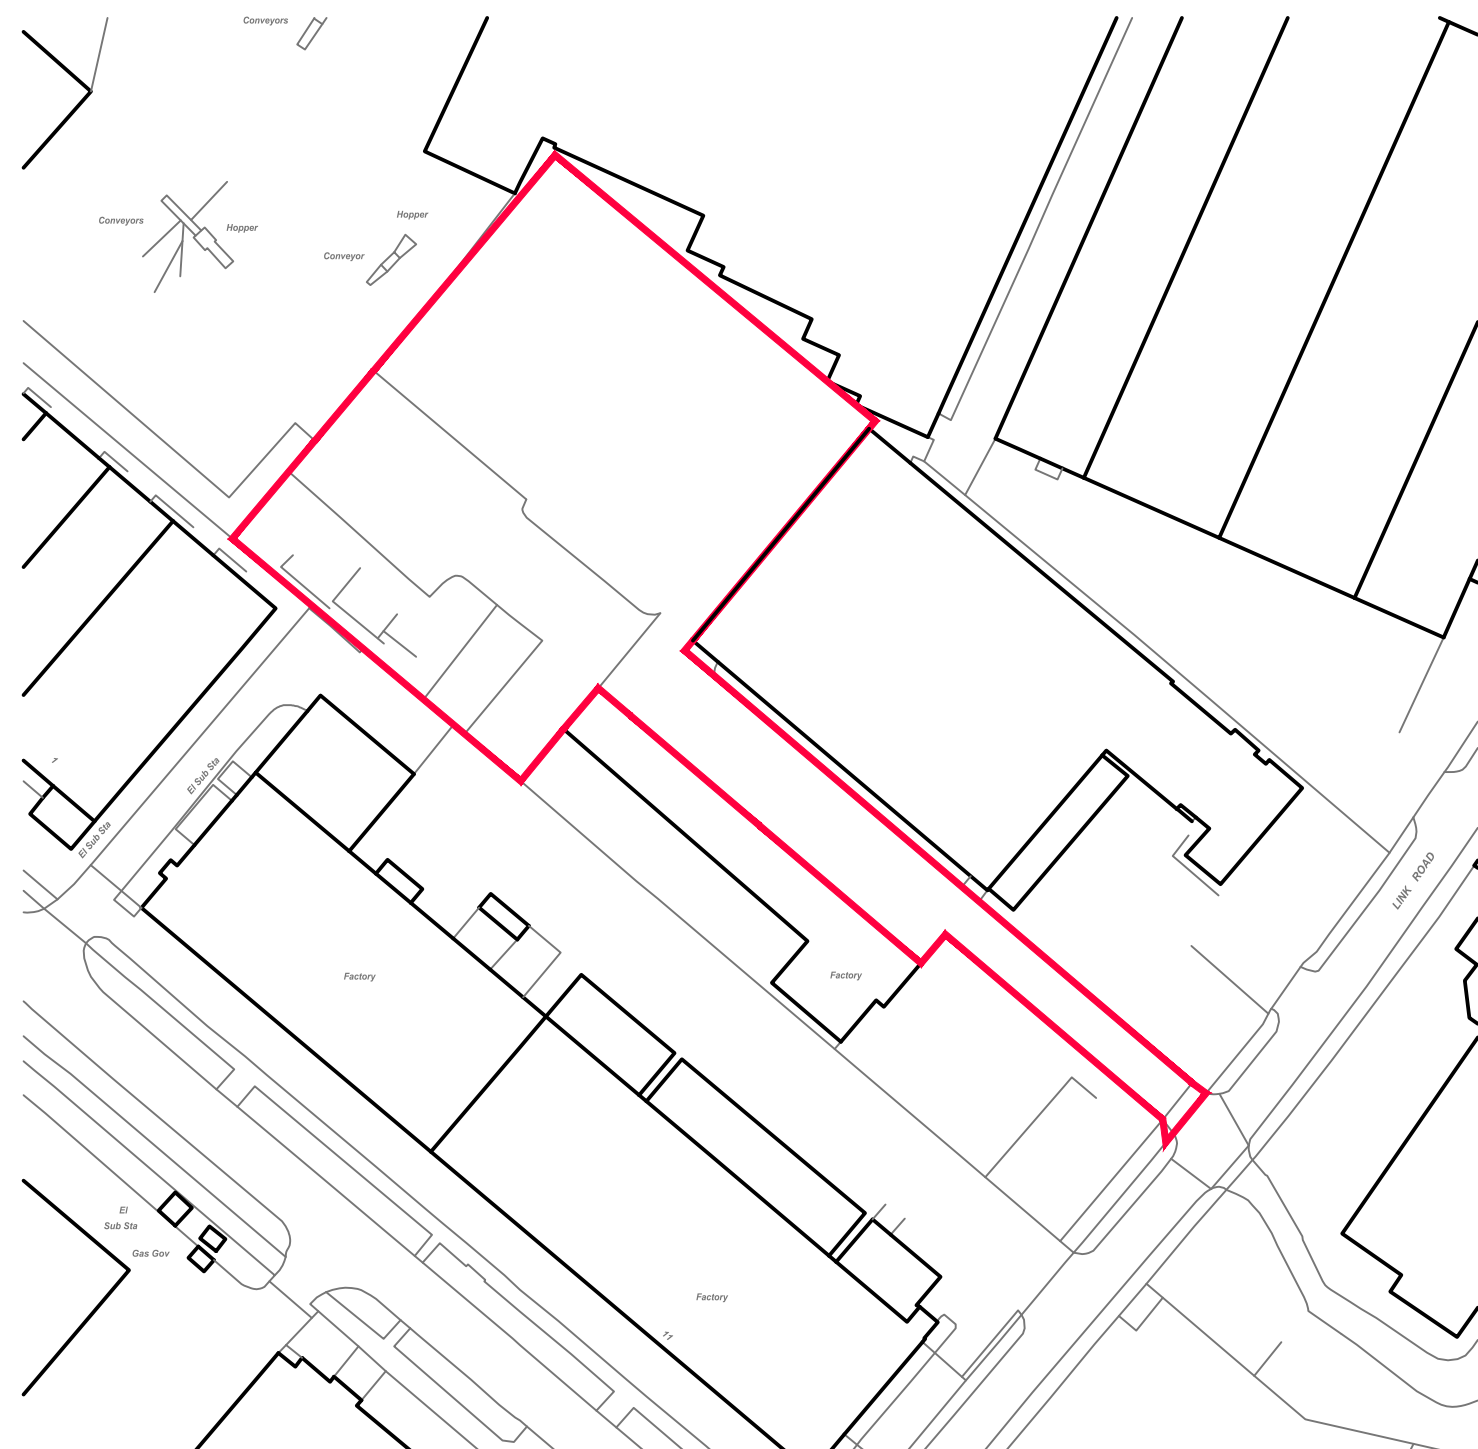


NOTES	
1.	Do not scale this drawing.
2.	All dimensions to be checked on Site.
3.	Final postions of all equipment to be agreed on Site.
4.	This drawing is subject to Copyright and is not to be reproduced in part or whole without approval.

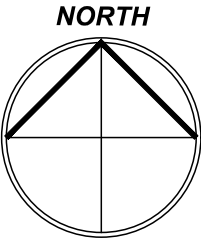

0	TS	16.07.2025	First issue.
Rev.	By	Date	Description

Client

Green Recovery Southwest Ltd.

Project

Former Waste Site
Land off Link Road
Huyton
L36 6AP

Drawing Title

Location Plan

Drawn By	TS	Date	July 2025
Job No.	P499	Status	Planning
Dwg No. L01	Rev. 0	Scale@A3	1:1250

ARCHITECTURE WORKS

RESIDENTIALCOMMERCIALINDUSTRIAL

The Coach House
Warrington Road
Mickle Trafford
Chester
CH2 4EA

Tel: 01244 300199
Mobile: 07974 674674
Email: toby@architecture.works