


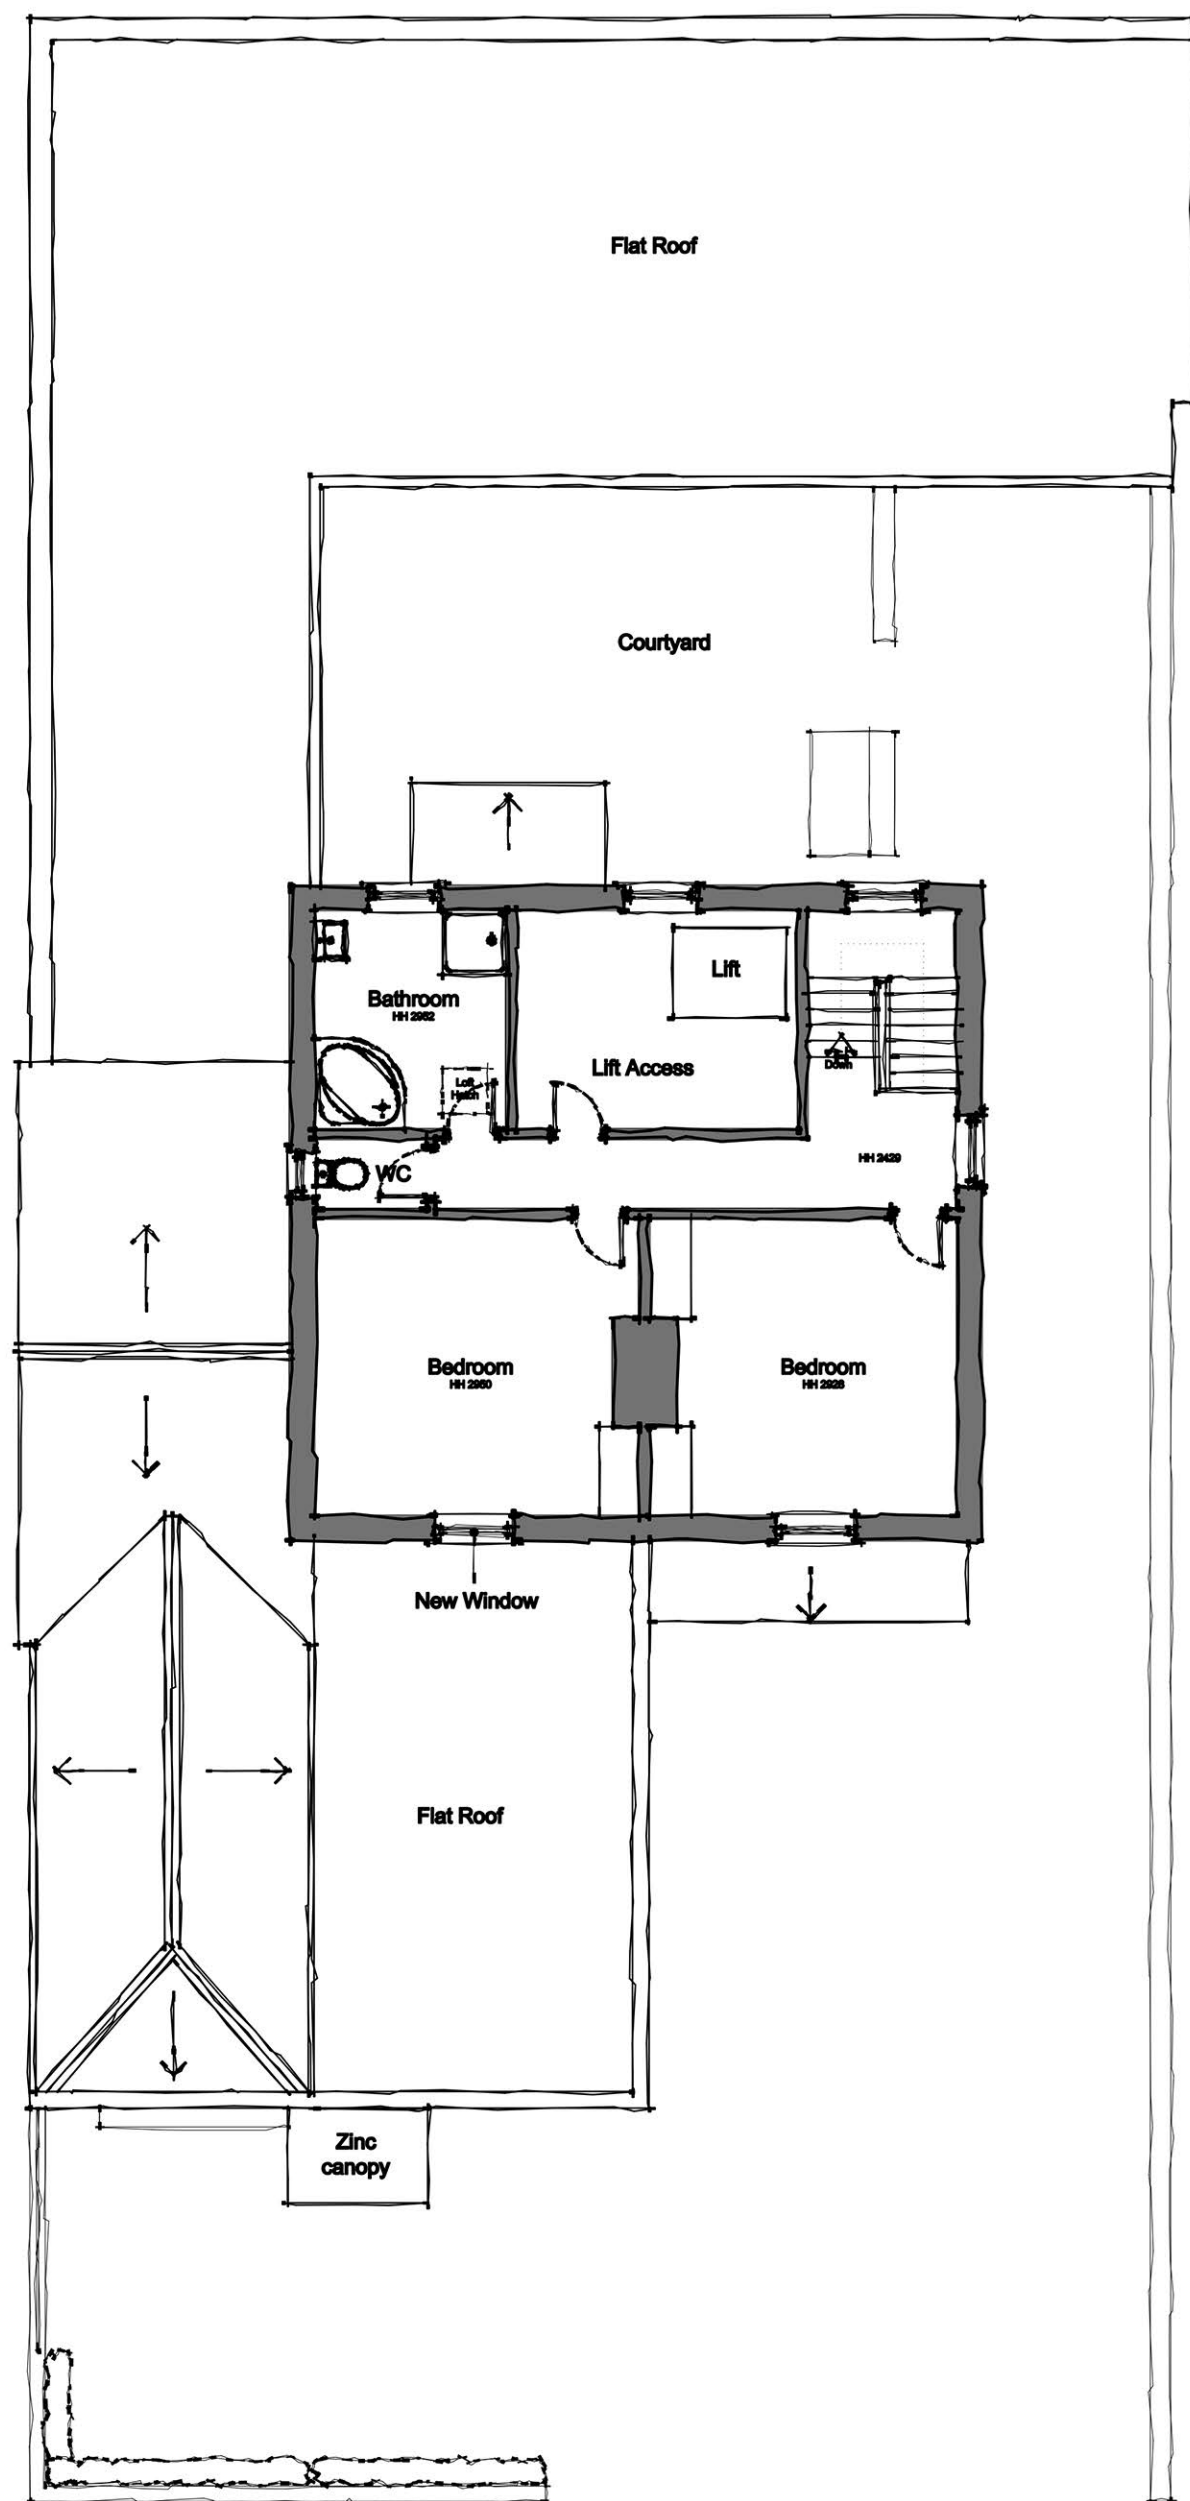
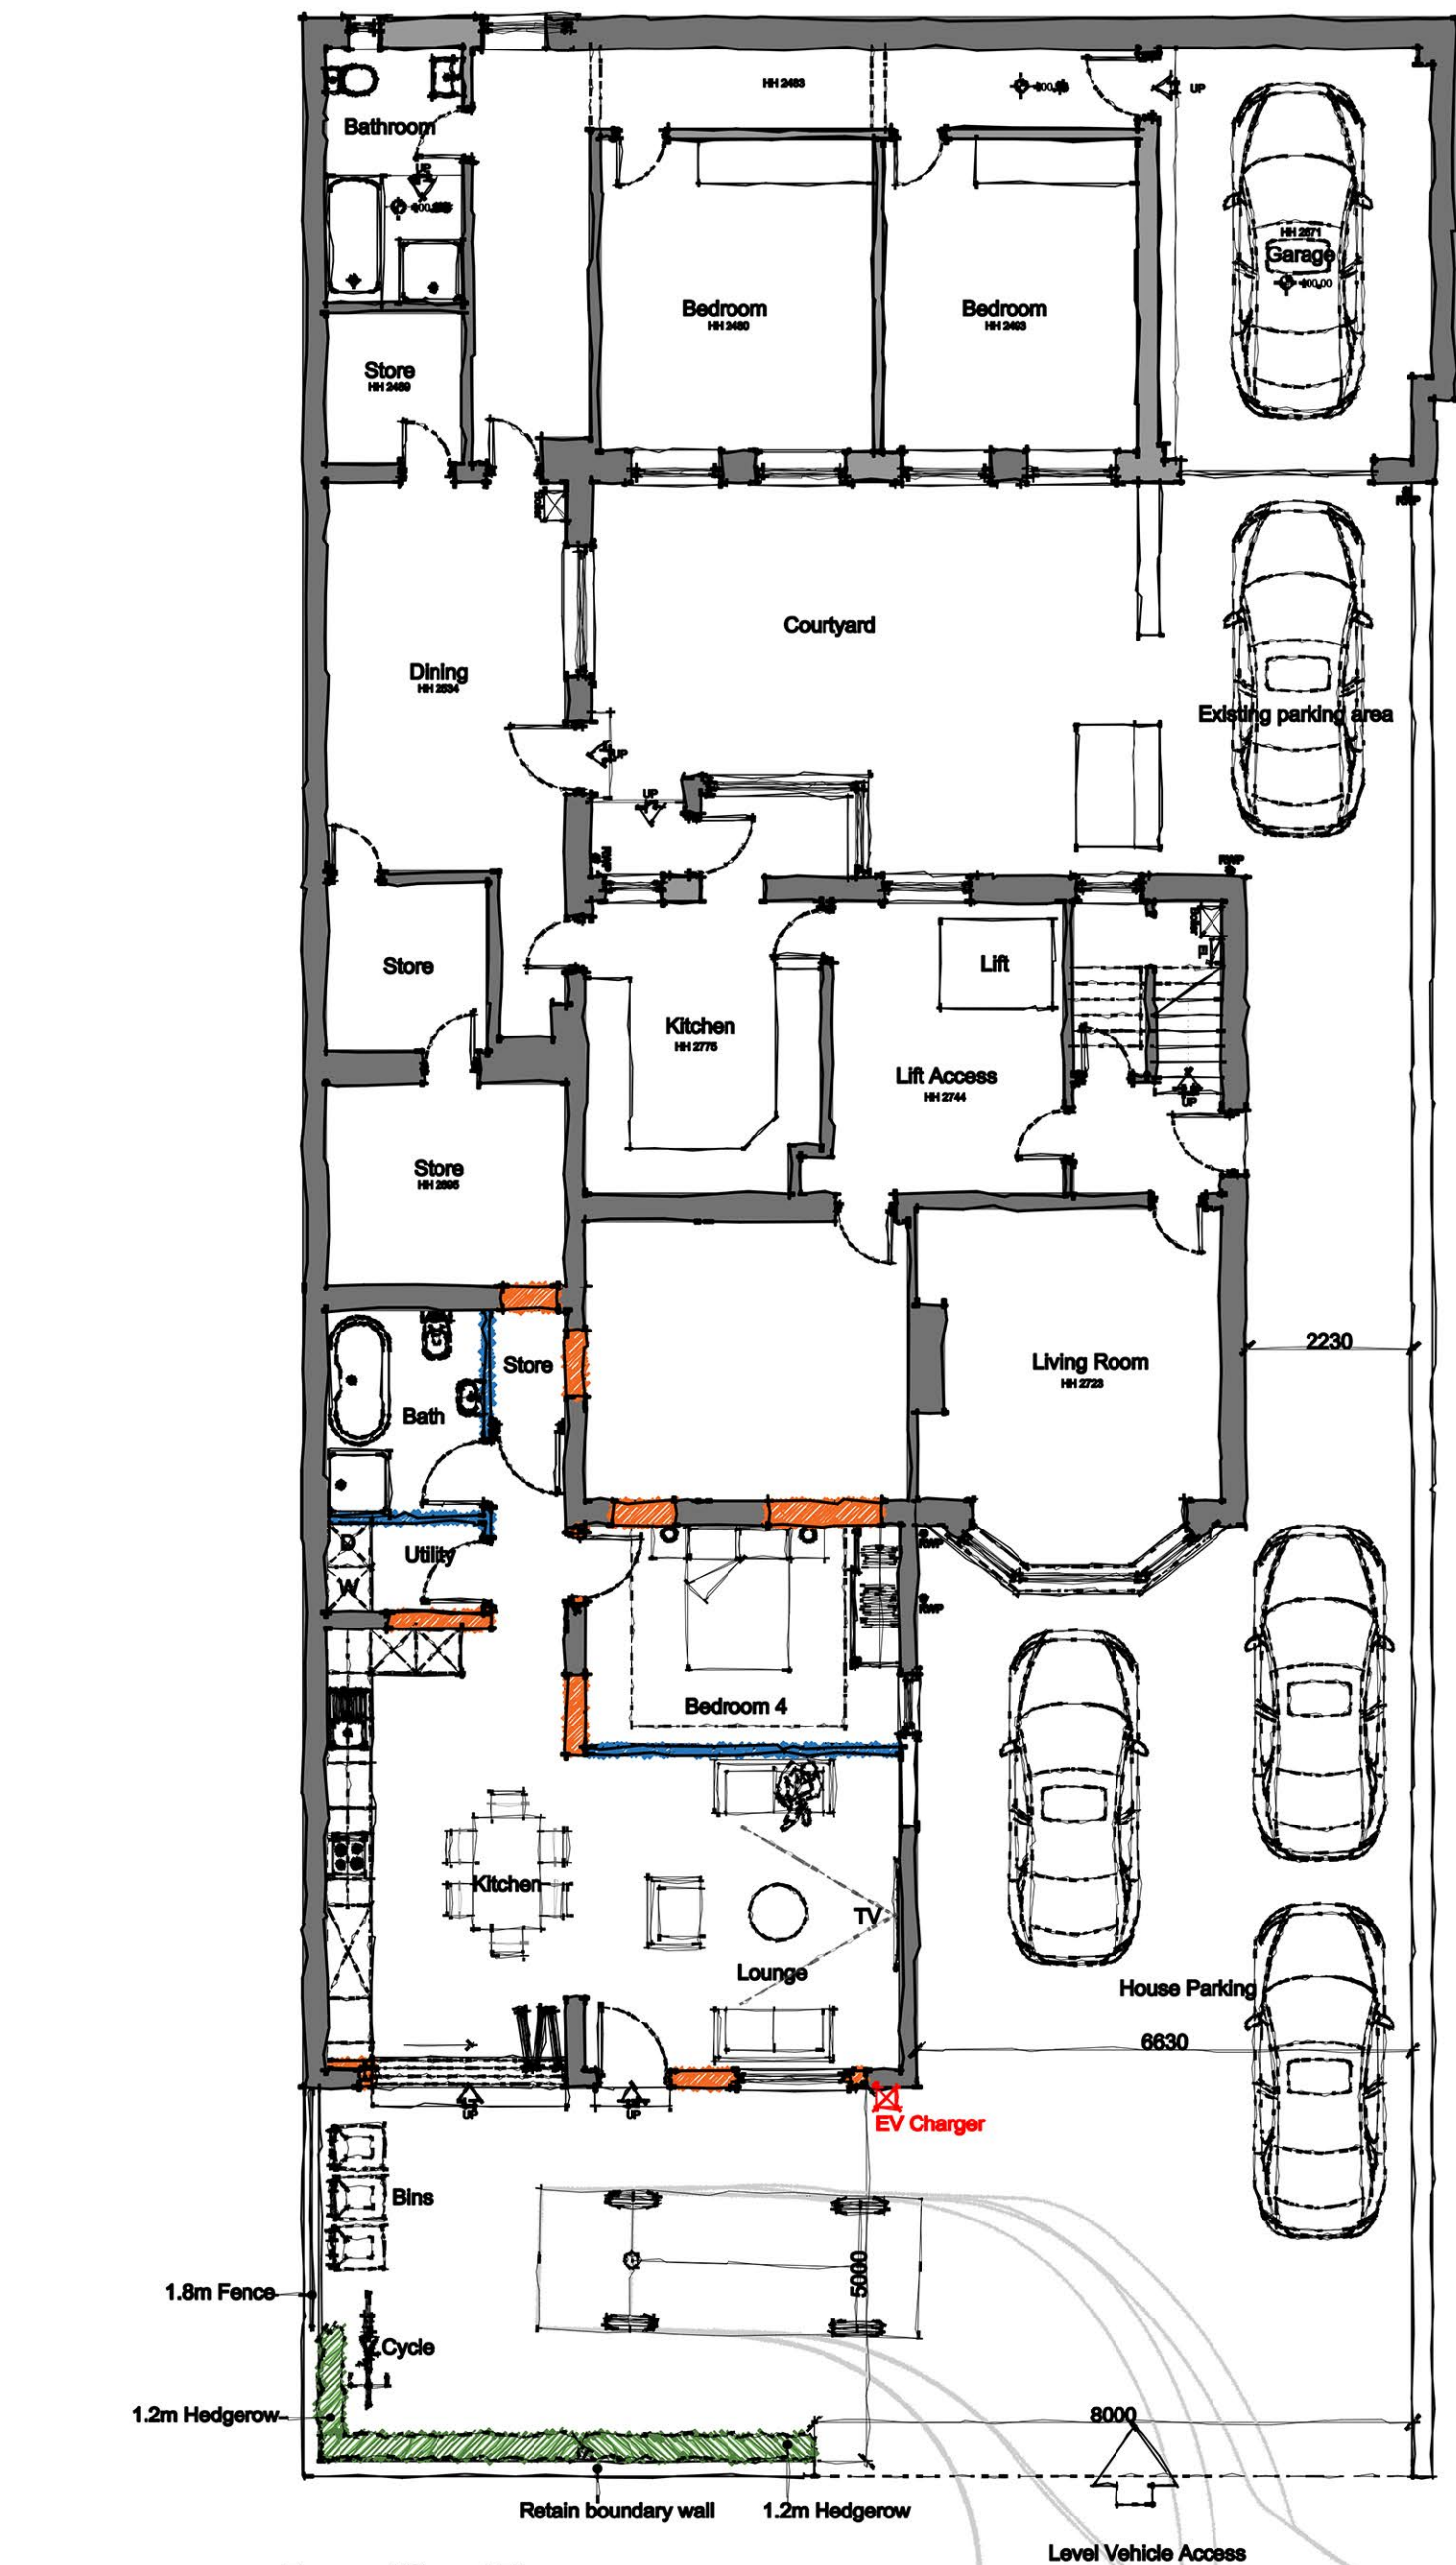
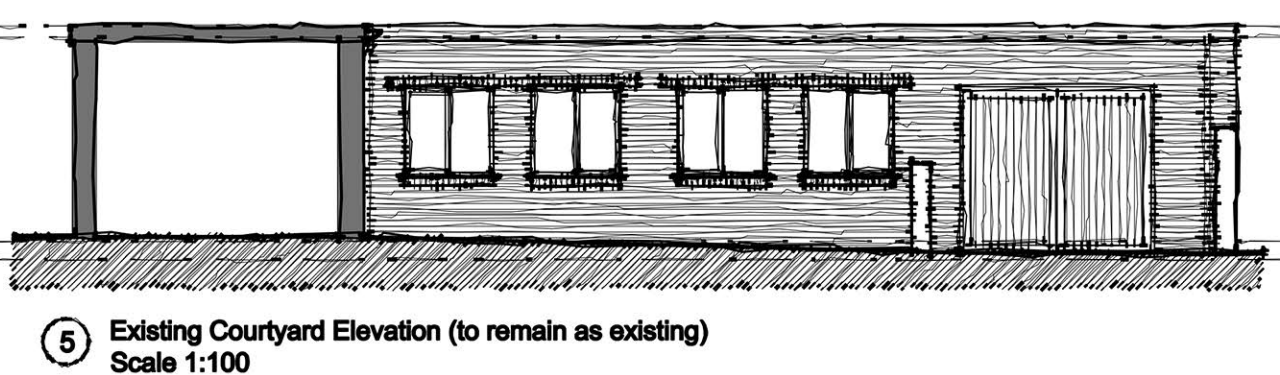
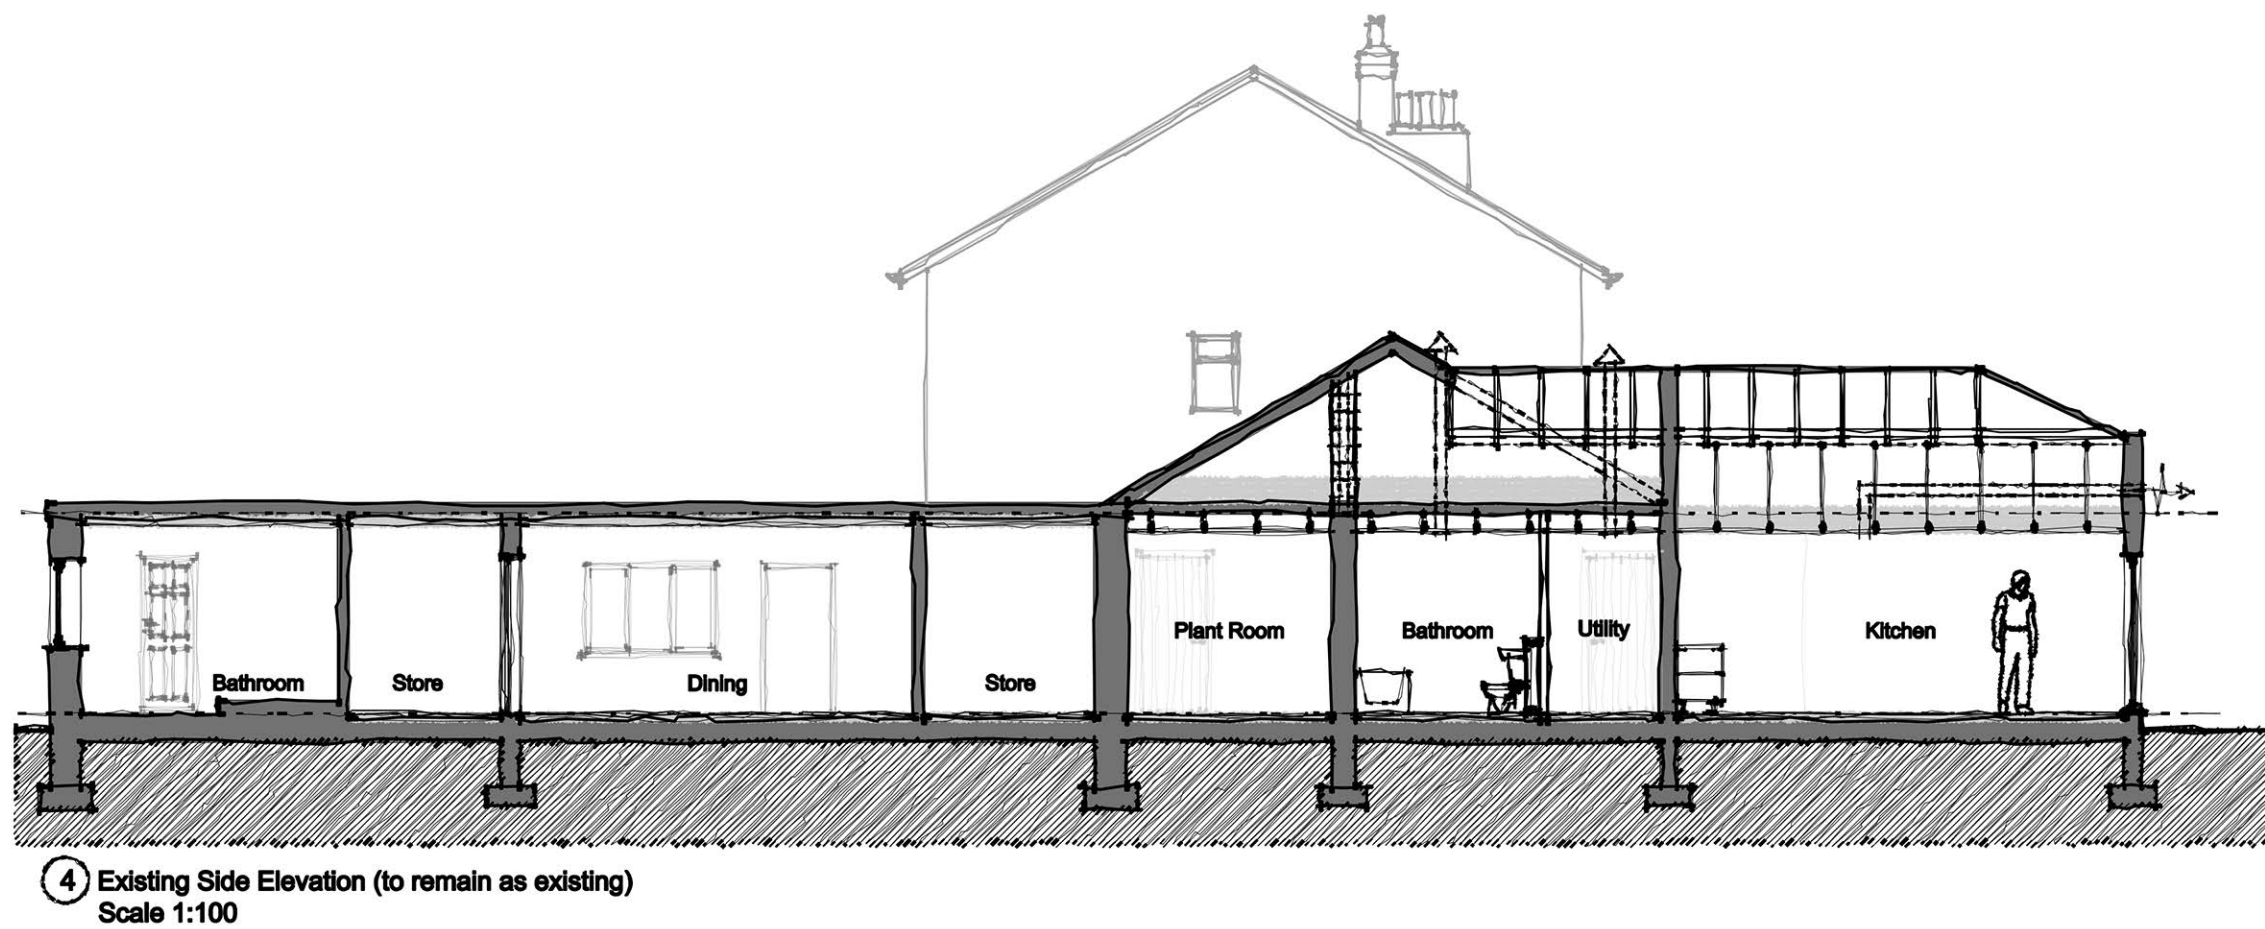


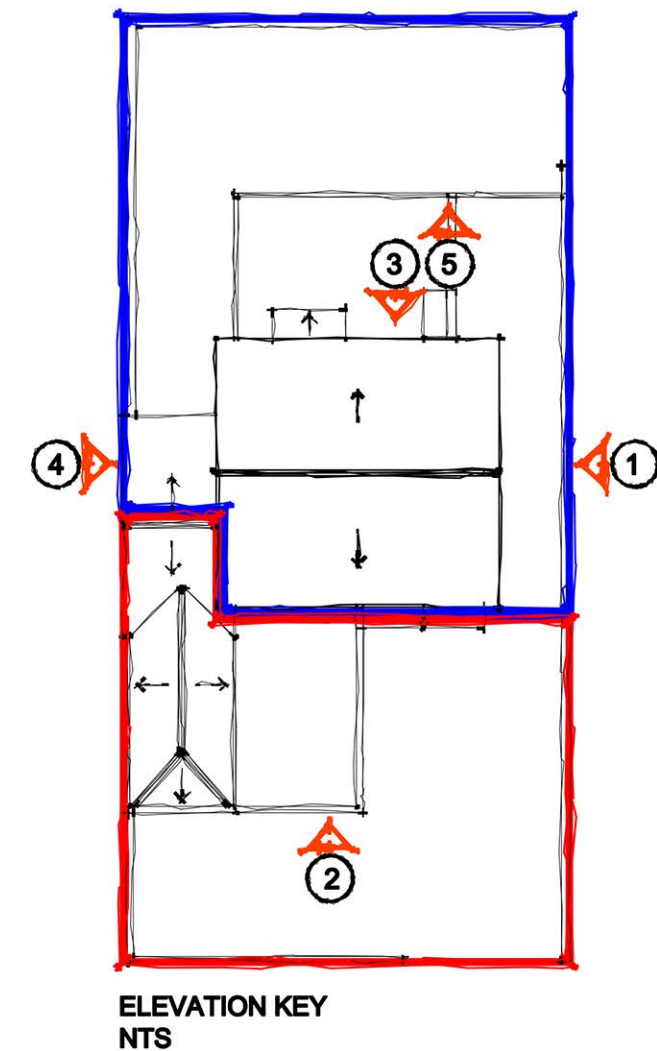

Rev	Amendment	Drawn	Checked	Date
P01	Scheme Amendments	CW	GNP	27.05.25
P02	Scheme Amendments	CW	GNP	27.05.25
P03	Scheme Amendments	CW	GNP	29.05.25
P04	Scheme Amendments	CW	GNP	14.07.25
P05	Scheme Amendments	CW	GNP	05.11.25

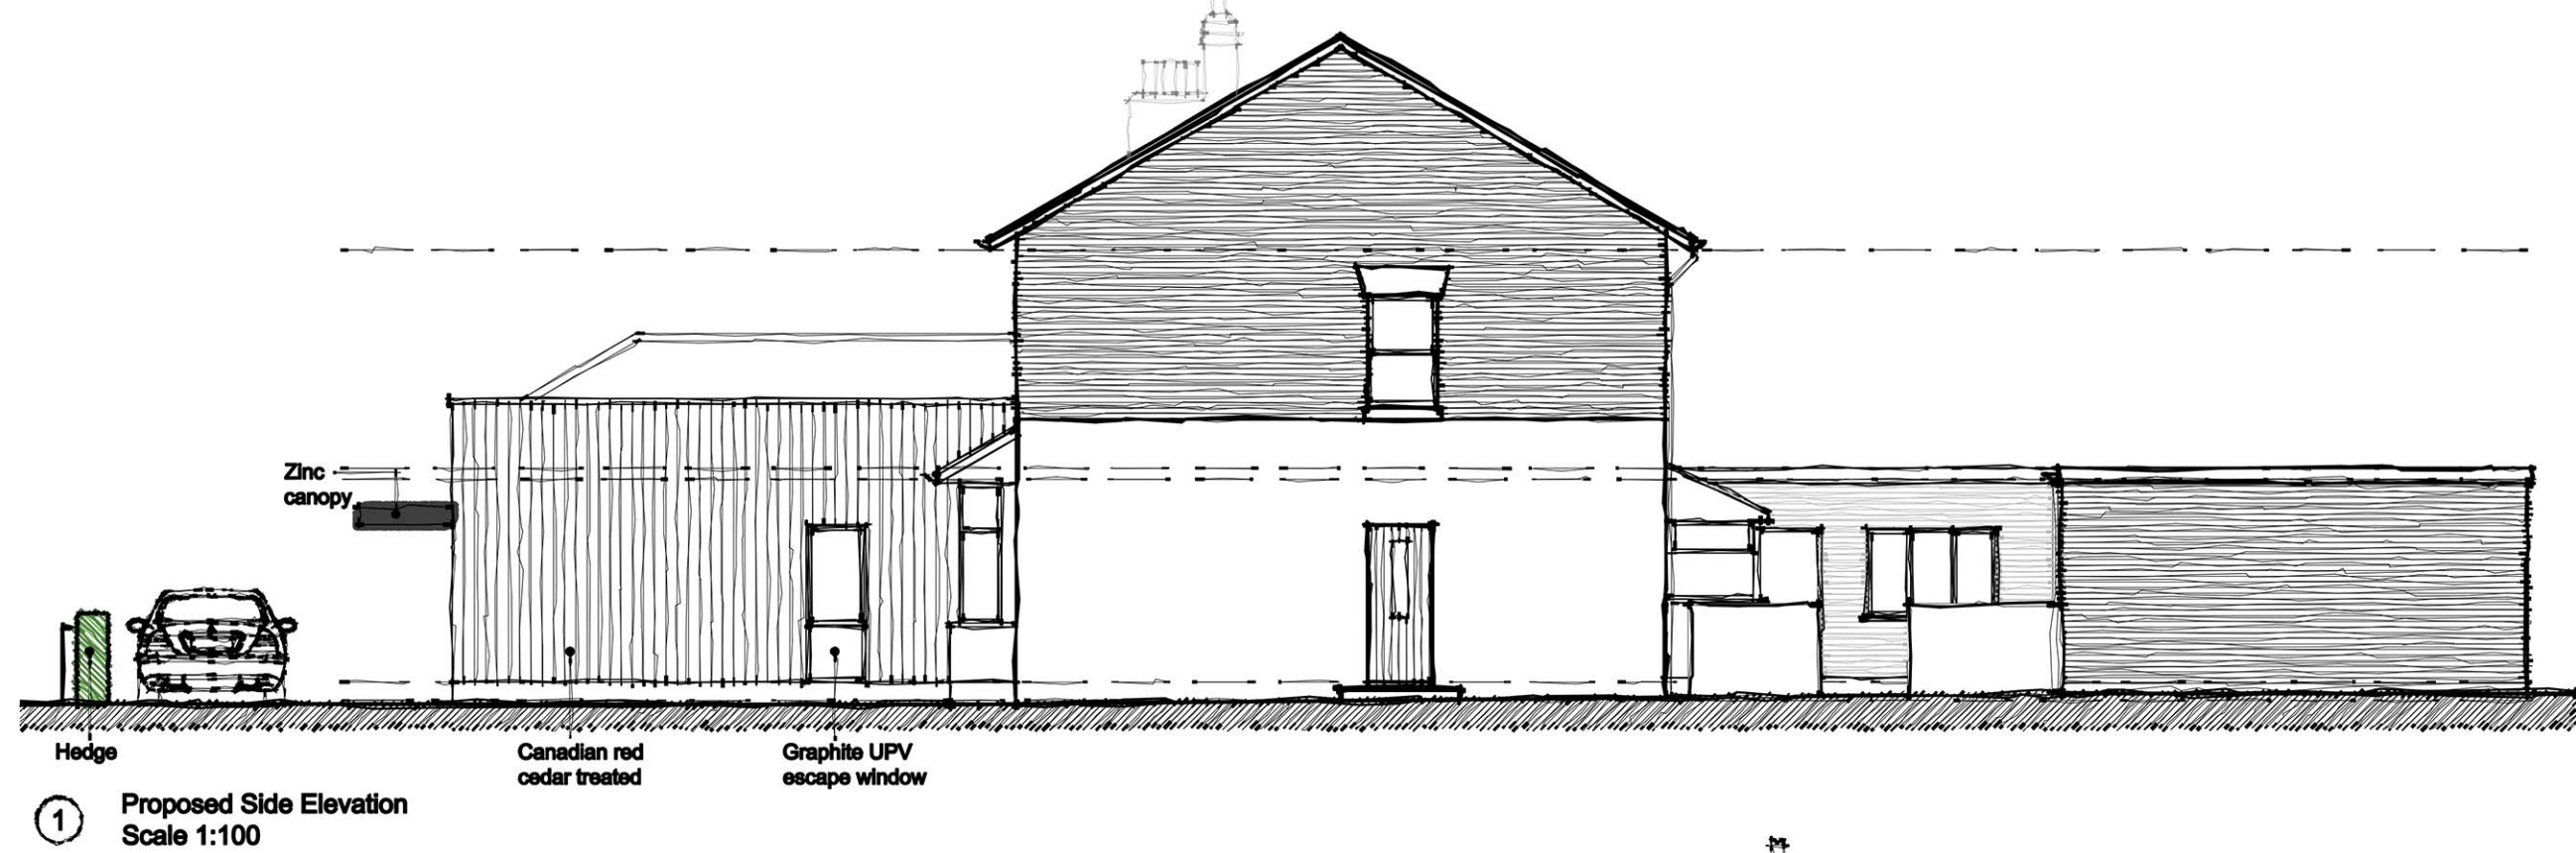

Cladding Precedent

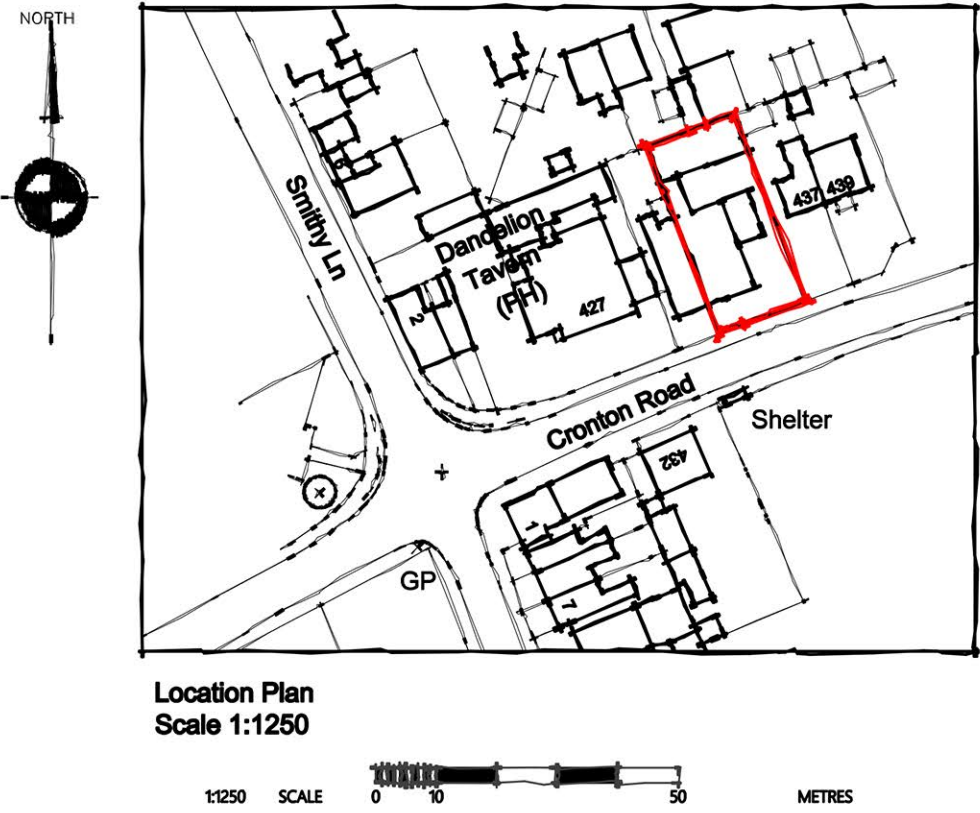

Black UPVC casement windows and doors



Zinc canopy

RA
Revival Architecture

Dream. Plan. Begin.

revivalarchitecture.co.uk 0151 702 6700

The contractor is requested to check all dimensions before work is put in hand. Any discrepancies within the drawing should be reported prior to commencement of works.

This drawing is copyright and remains the property of Revival Architecture Ltd. This drawing must only be used for the purpose for which it is supplied and its contents must not be reproduced for any purpose without written permission.

Project:	433-435 Cronton Road
Client:	TBC
Title:	Proposed Plans and Elevations
Date:	02.08.24
Drawn:	SRD
Check:	SRD
Scale@A1:	1:100
Revision:	P05
Status:	Planning

Drawing Number:

2036-RA-XX-XX-DR-A-0100