
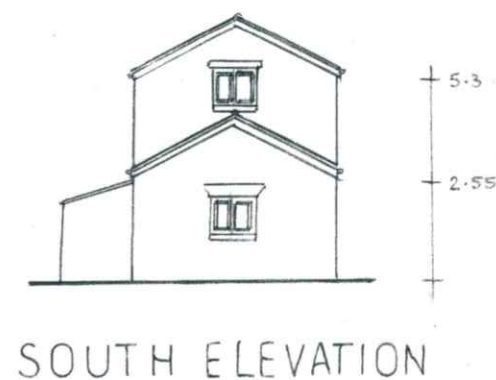
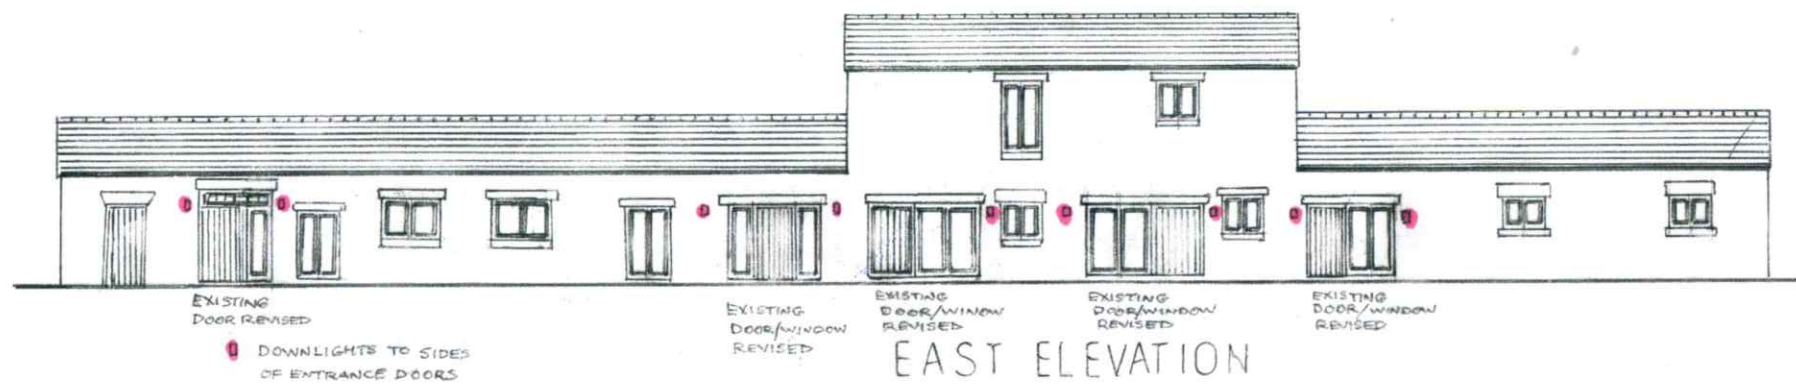


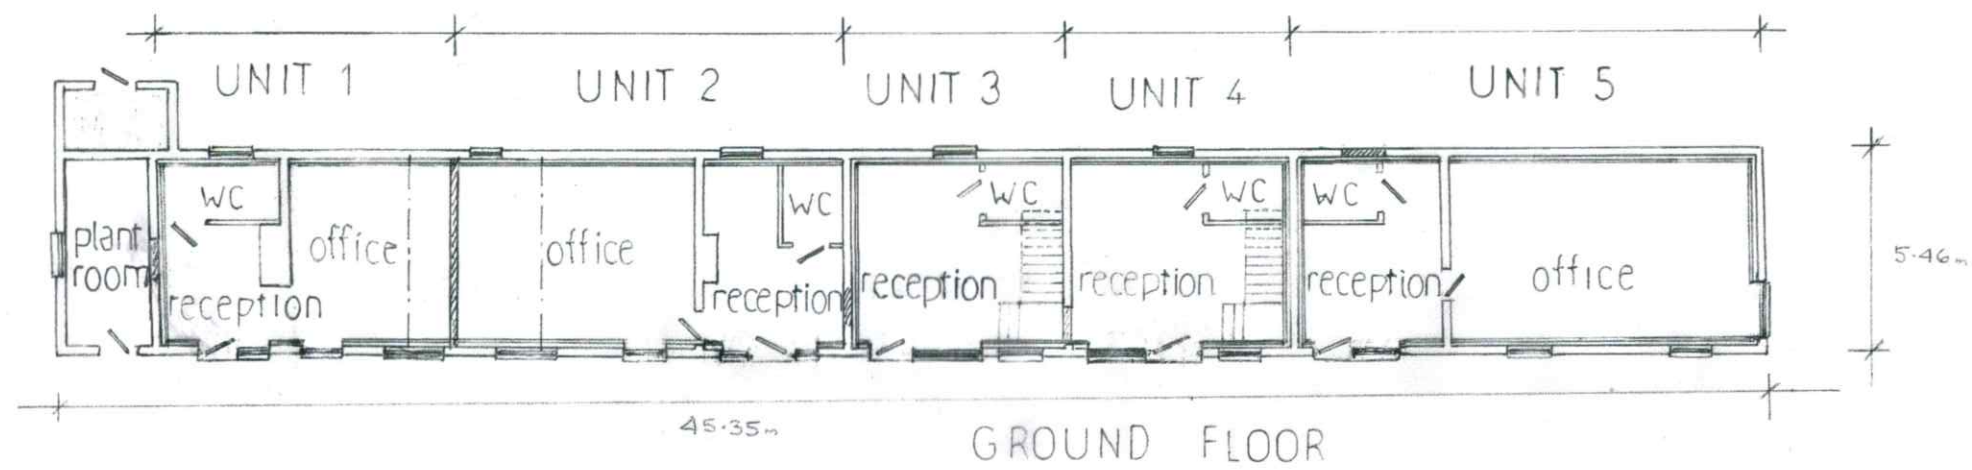

1 100 e A1
1 200 e A3

BARN AT
BROOK HOUSE FARM
HALEWOOD

PLANS AS PROPOSED