



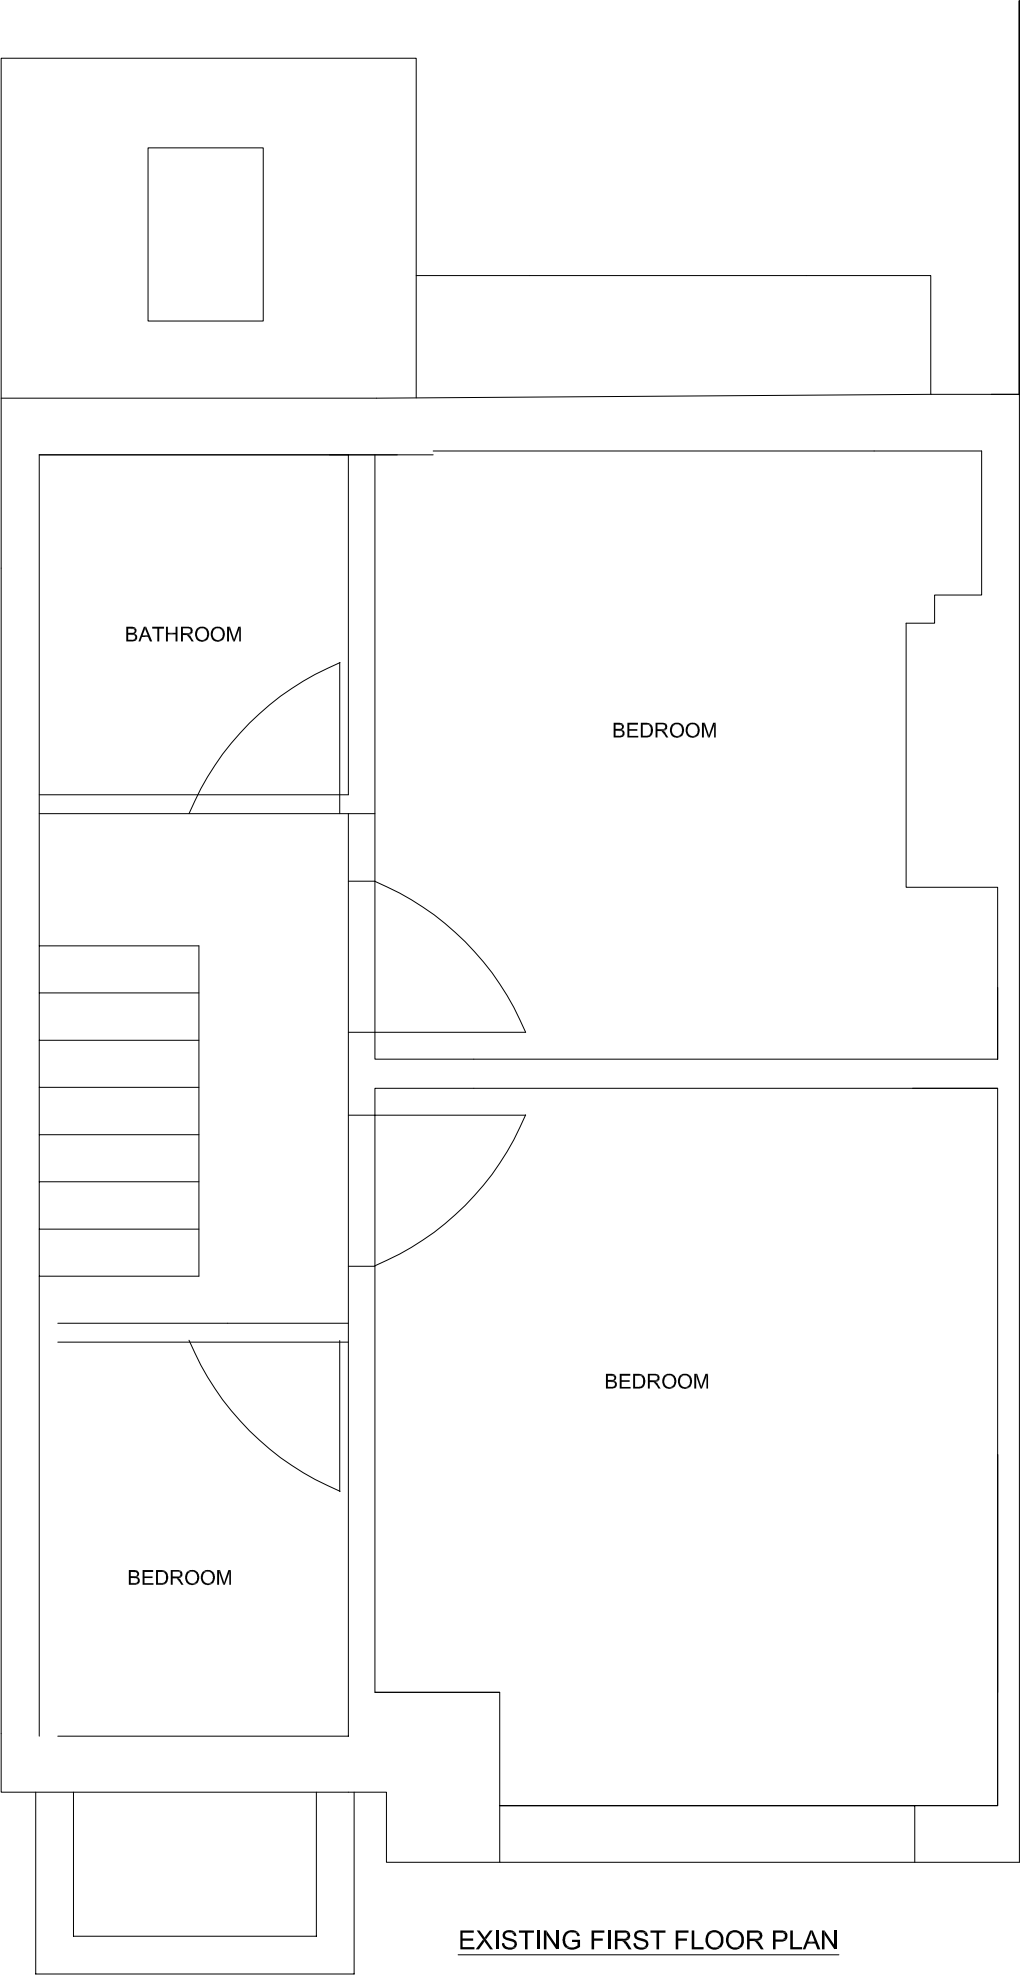

EXISTING FIRST FLOOR PLAN

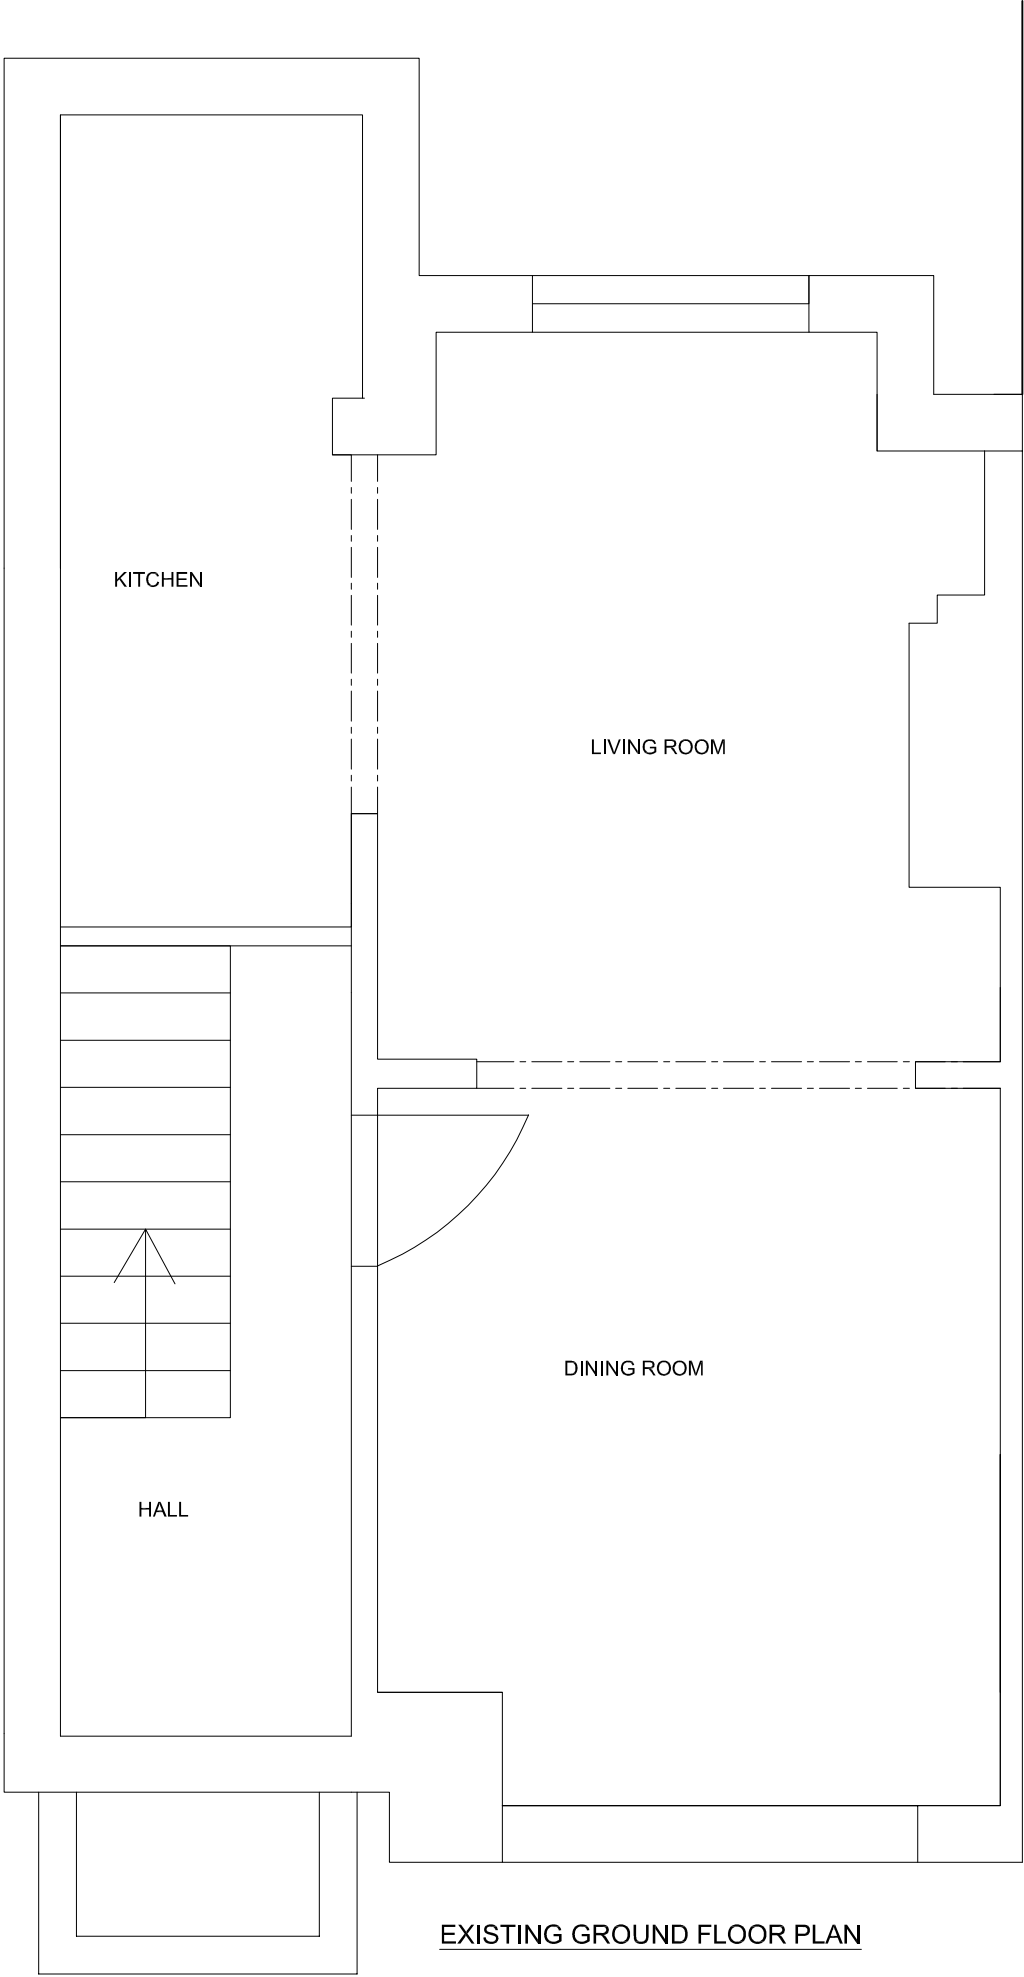

EXISTING GROUND FLOOR PLAN

- REFERENCE MUST BE MADE TO CALCULATION PACKAGE FOR ALL DESIGN ASSUMPTIONS
- ALL TEMPORARY WORKS IS THE RESPONSIBILITY OF THE CONTRACTOR
- DO NOT SCALE OFF THIS DRAWING
- THE CONTRACTOR SHOULD CHECK ALL STUCTURAL OPENINGS DIMENSIONS PRIOR TO ORDERING STEELWORK



01			
Rev	Date	FOR INFORMATION Description	CS By
Client			
DENISE SALE			
Project			
67 JEFFREYS CRESCENT			
Title			
EXISTING PLANS			
Scale @ A1			
VARIES			