



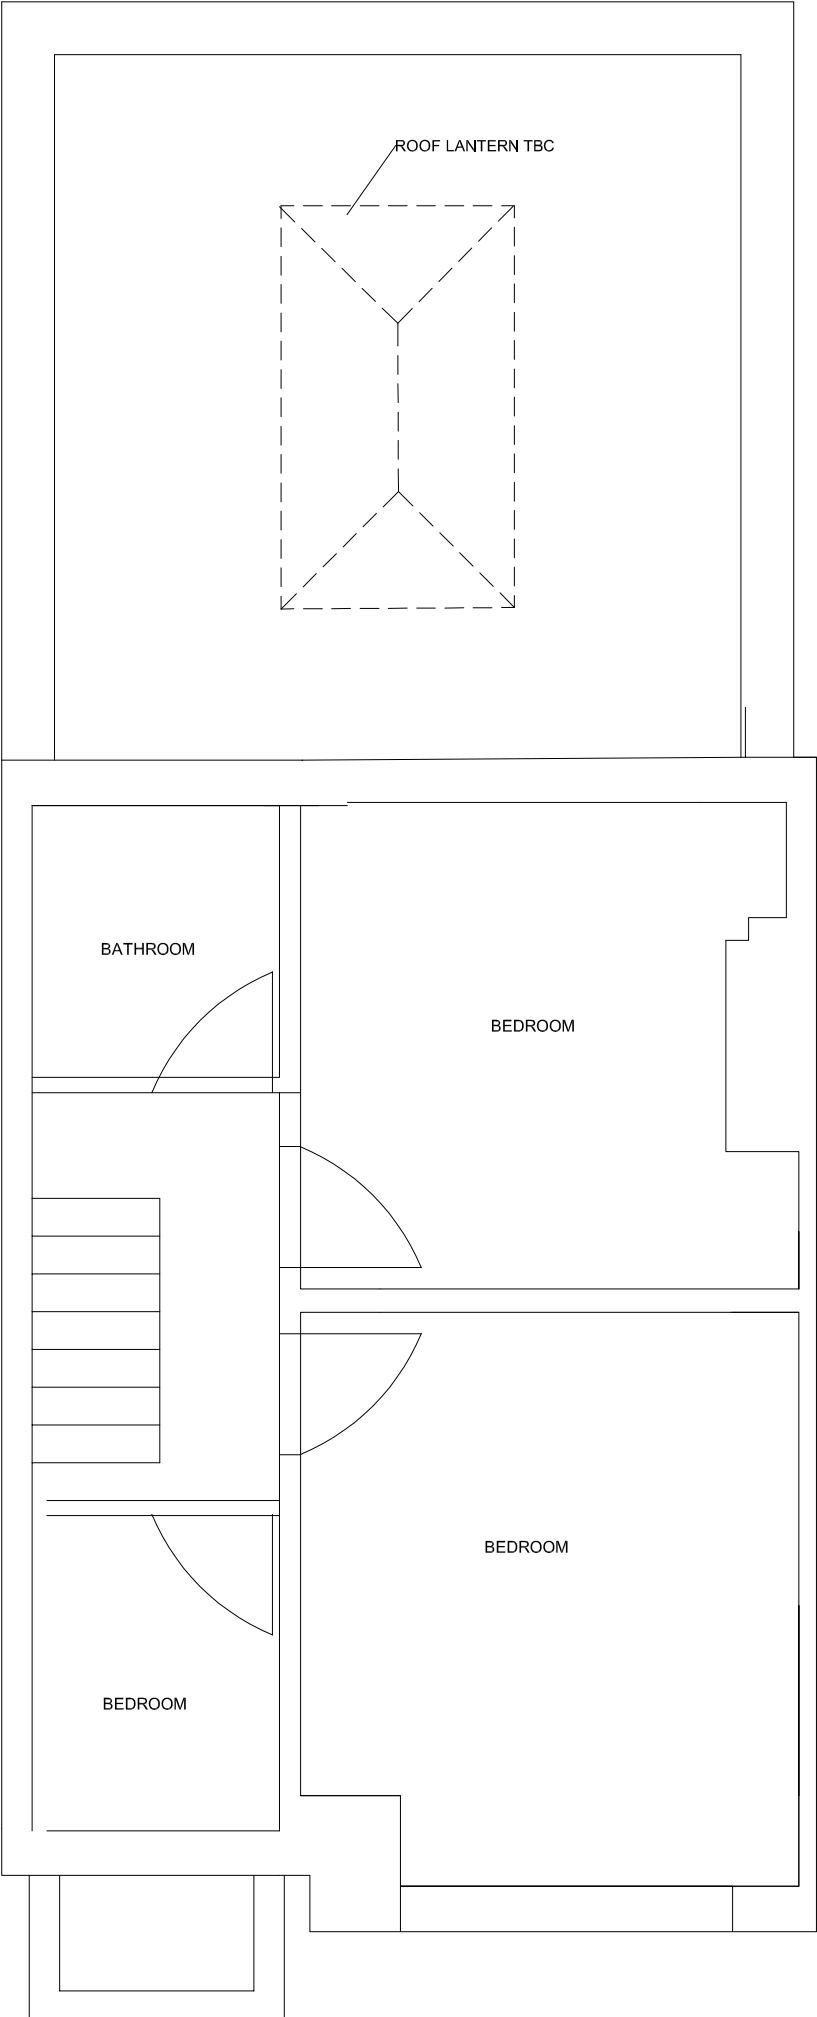

- REFERENCE MUST BE MADE TO CALCULATION PACKAGE FOR ALL DESIGN ASSUMPTIONS
- ALL TEMPORARY WORKS IS THE RESPONSIBILITY OF THE CONTRACTOR
- DO NOT SCALE OFF THIS DRAWING
- THE CONTRACTOR SHOULD CHECK ALL STRUCTURAL OPENINGS DIMENSIONS PRIOR TO ORDERING STEELWORK

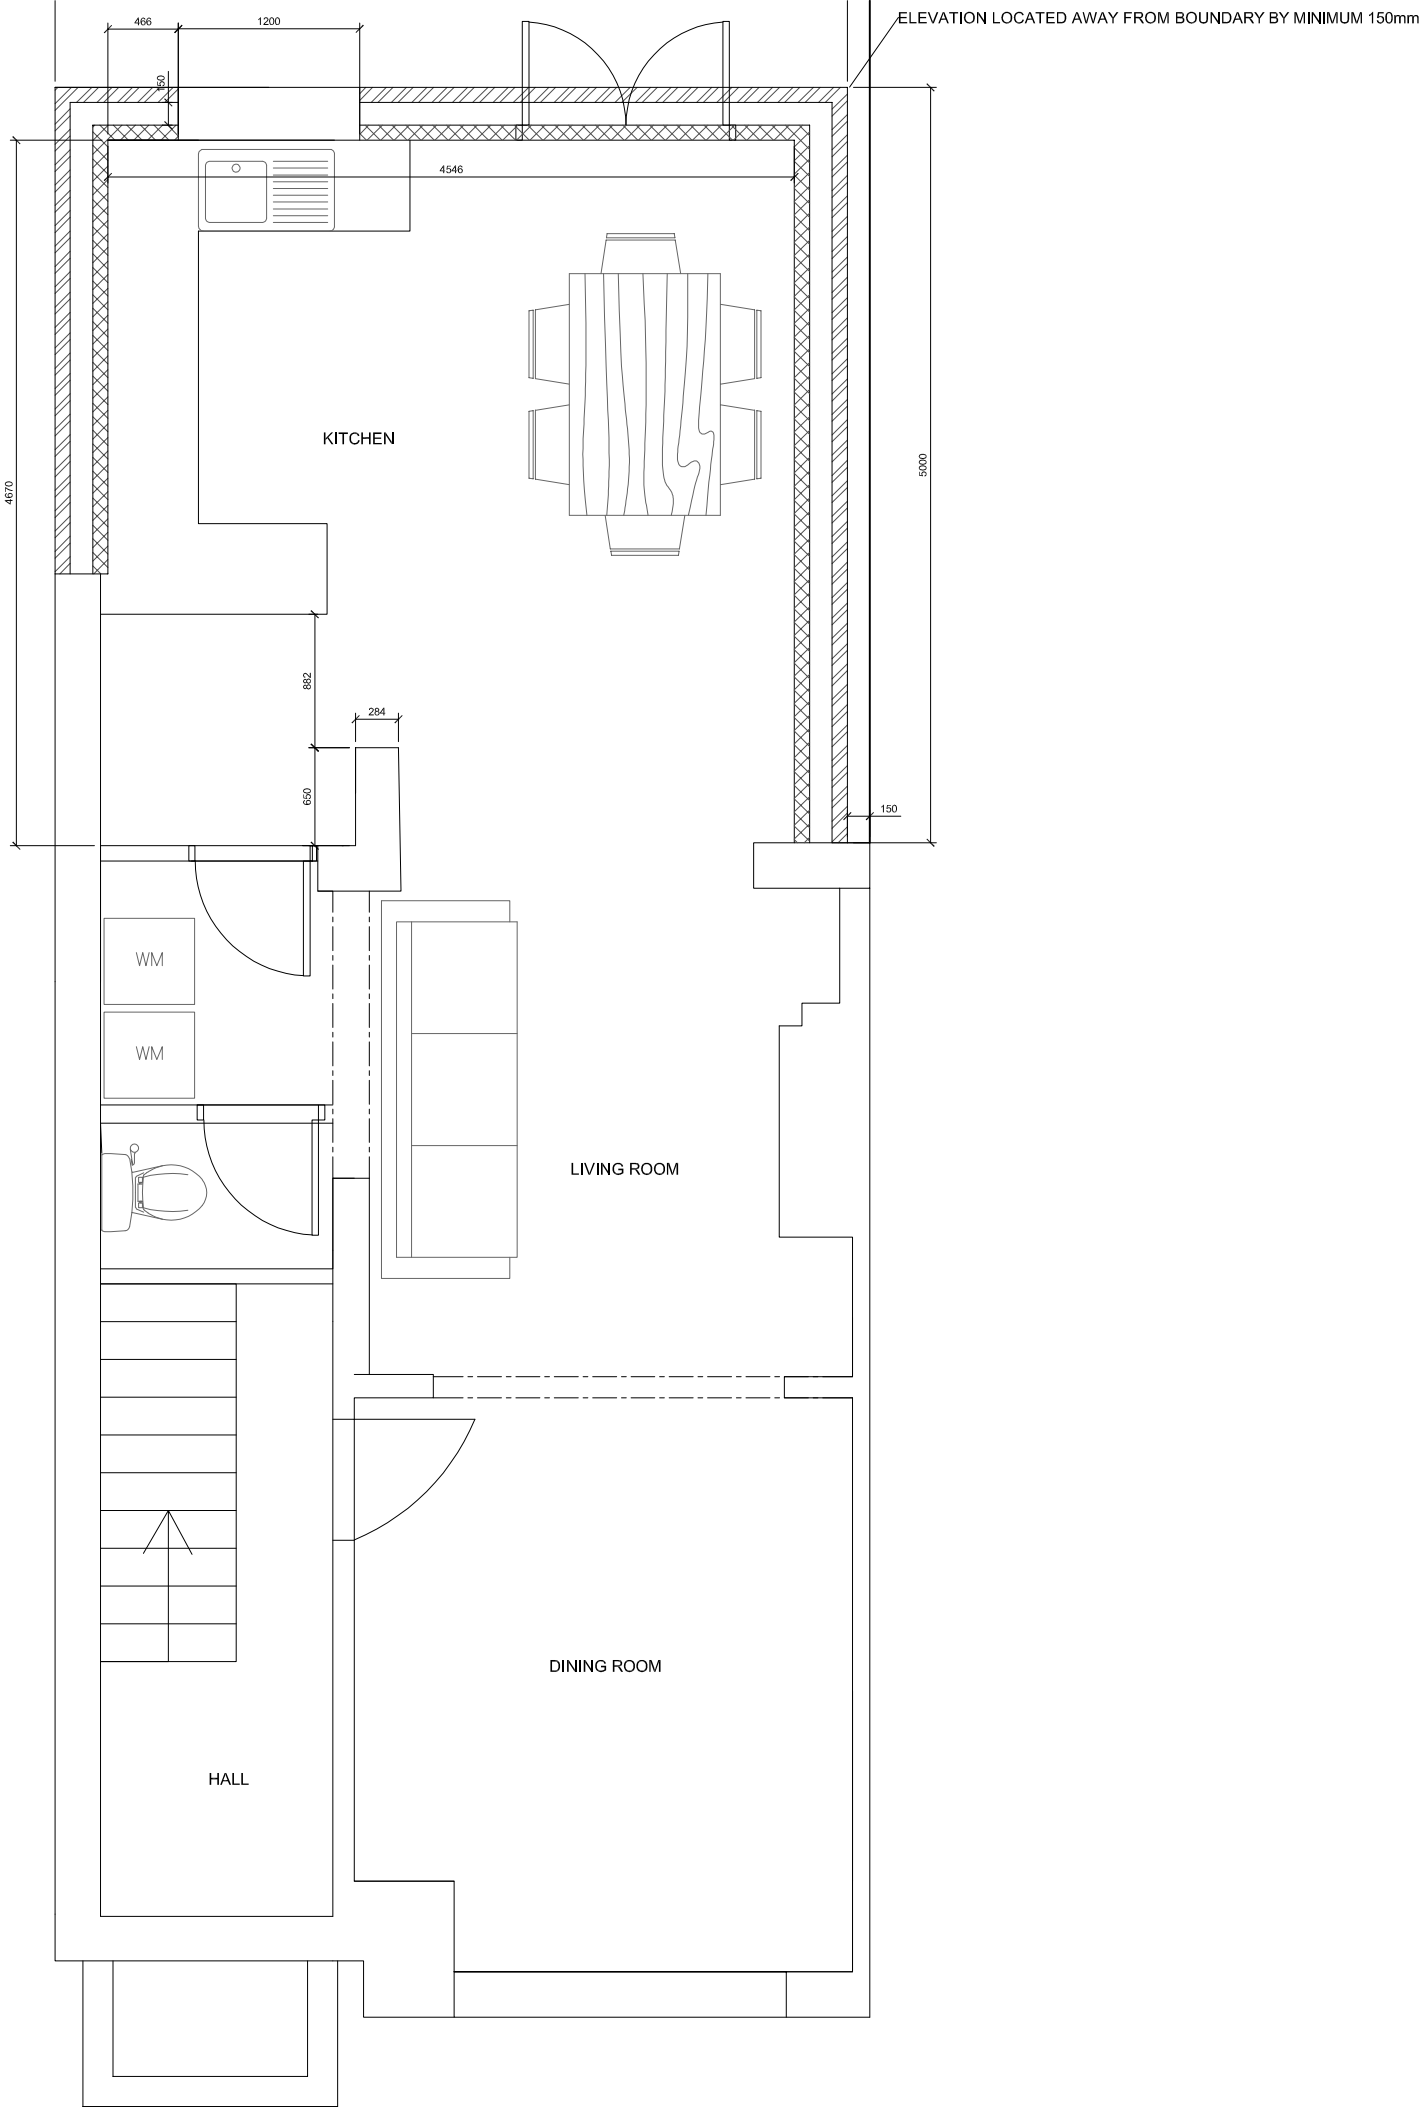

01			
Rev	Date	FOR INFORMATION Description	CS By
Client DENISE SALE			
Project 67 JEFFREYS CRESCENT			
Title PROPOSED PLANS			
Scale @ A1 VARIES			