




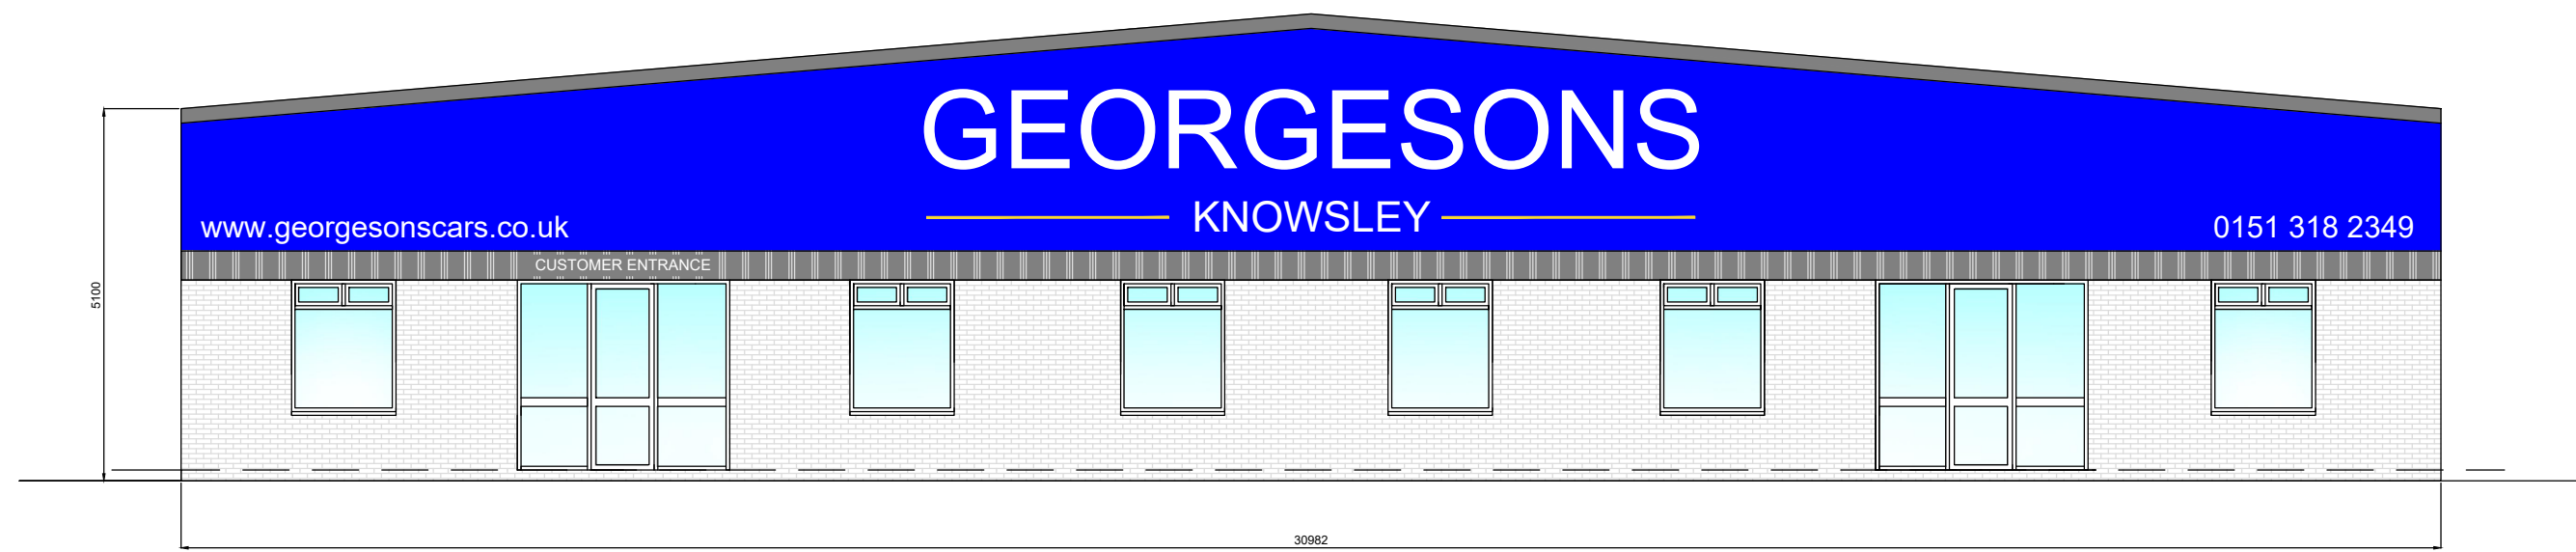


northern elevation

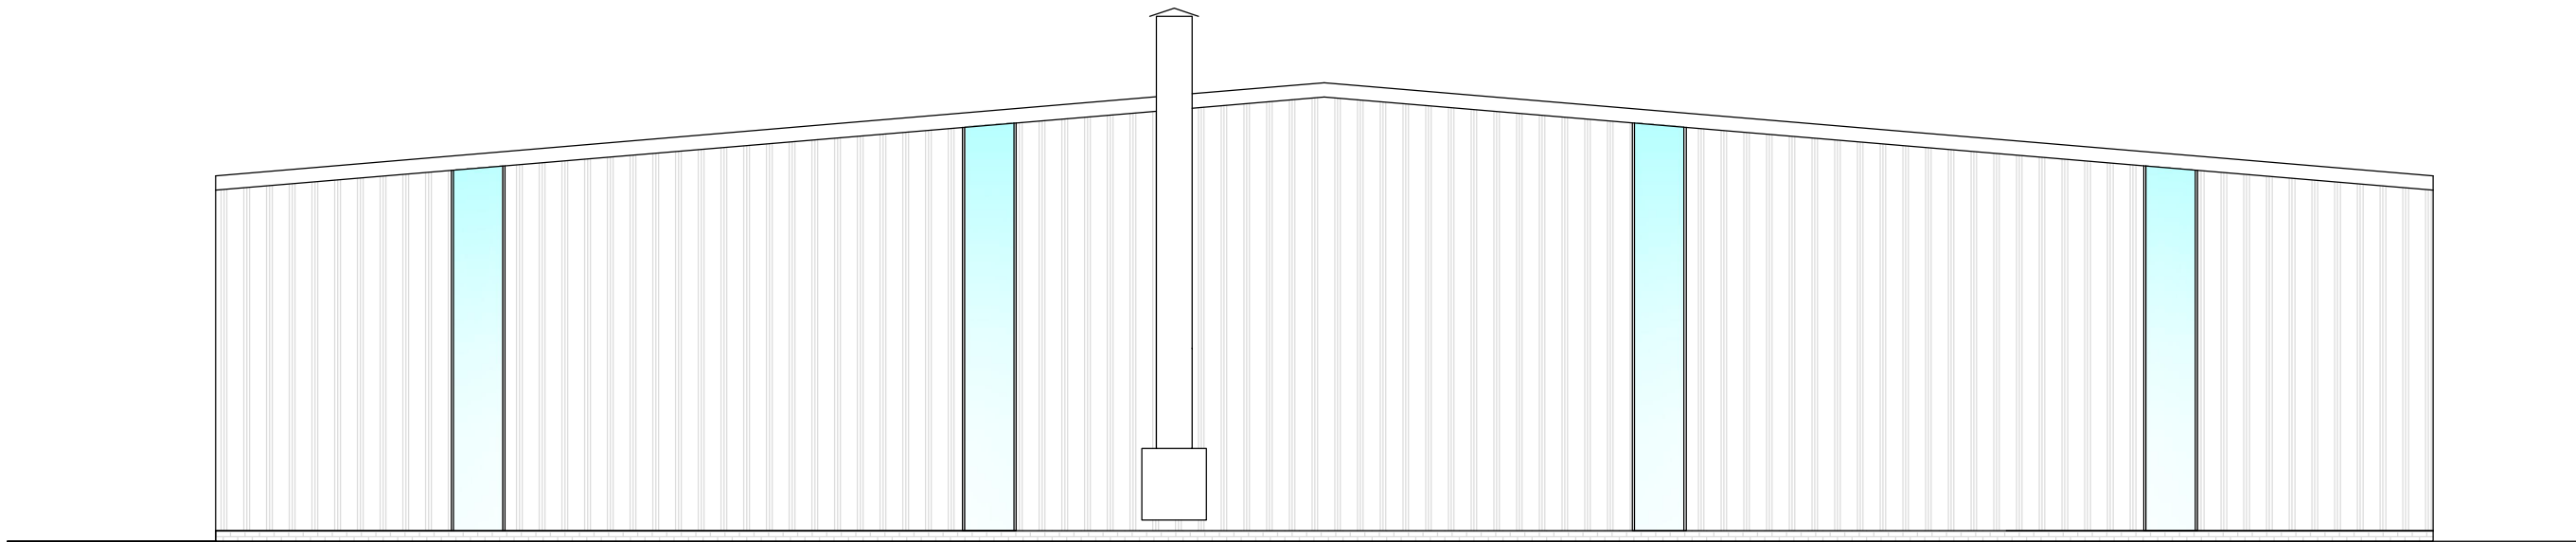


southern elevation

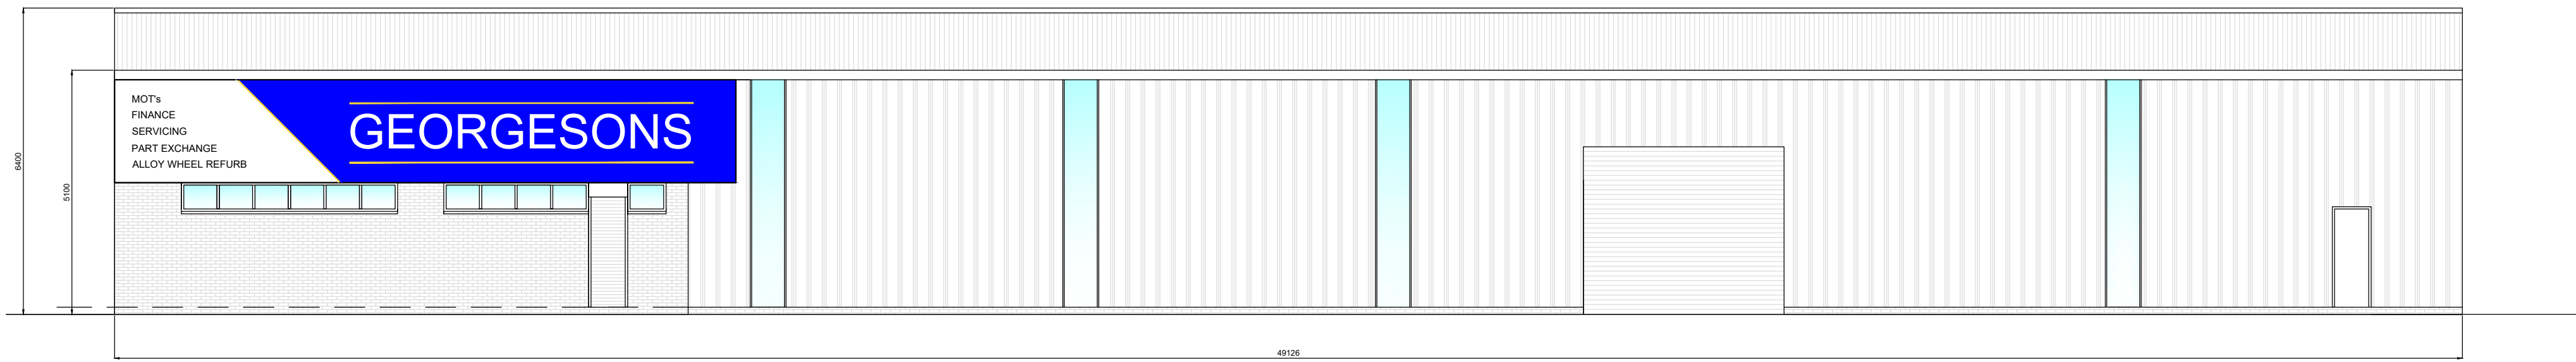

western elevation

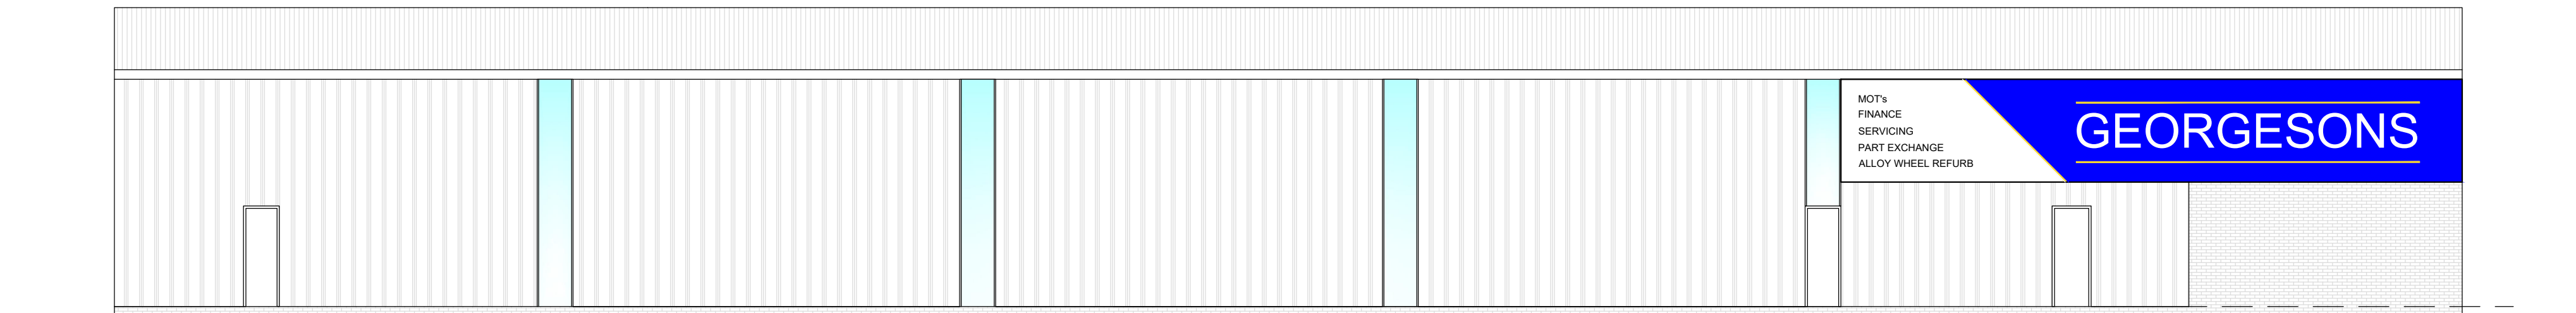


eastern elevation

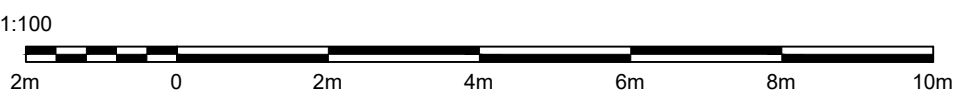


ELEVATIONS TO WORKSHOP
& OFFICE BUILDING




western elevation

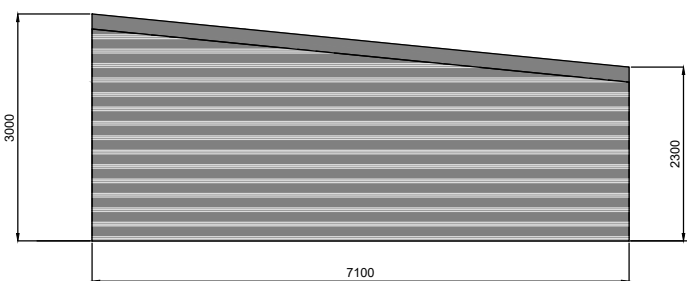

southern elevation

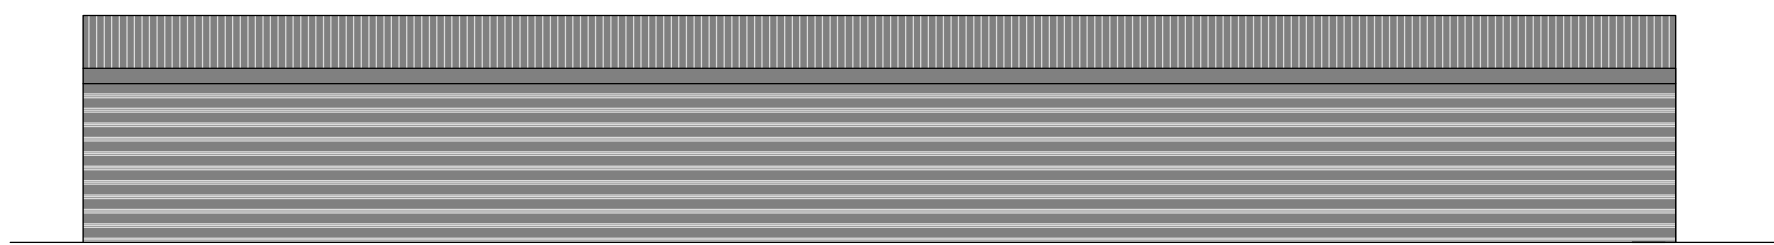

eastern elevation

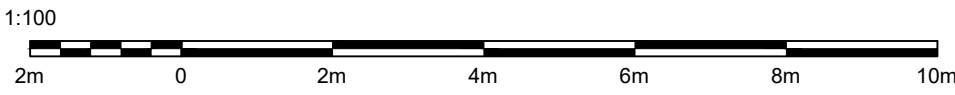

ELEVATIONS TO VALETING &
SMART VALETING BUILDING

DP DESIGN SERVICES

TEL: 0755 131 6517 E-mail: dave@dpdesignservices.co.uk
www.dpdesignservices.co.uk

Client
Mr C Killen
Georgesons Knowsley
42 Randles Road
Knowsley
Prescot.L34 9HX



Project
Georgesons Knowsley
42 Randles Road
Knowsley
Prescot.L34 9HX

Drawing
Elevations

Dwg. No. 0985/22	Drawing A1	Scale 1:100	Date 2-8-22
---------------------	---------------	----------------	----------------