


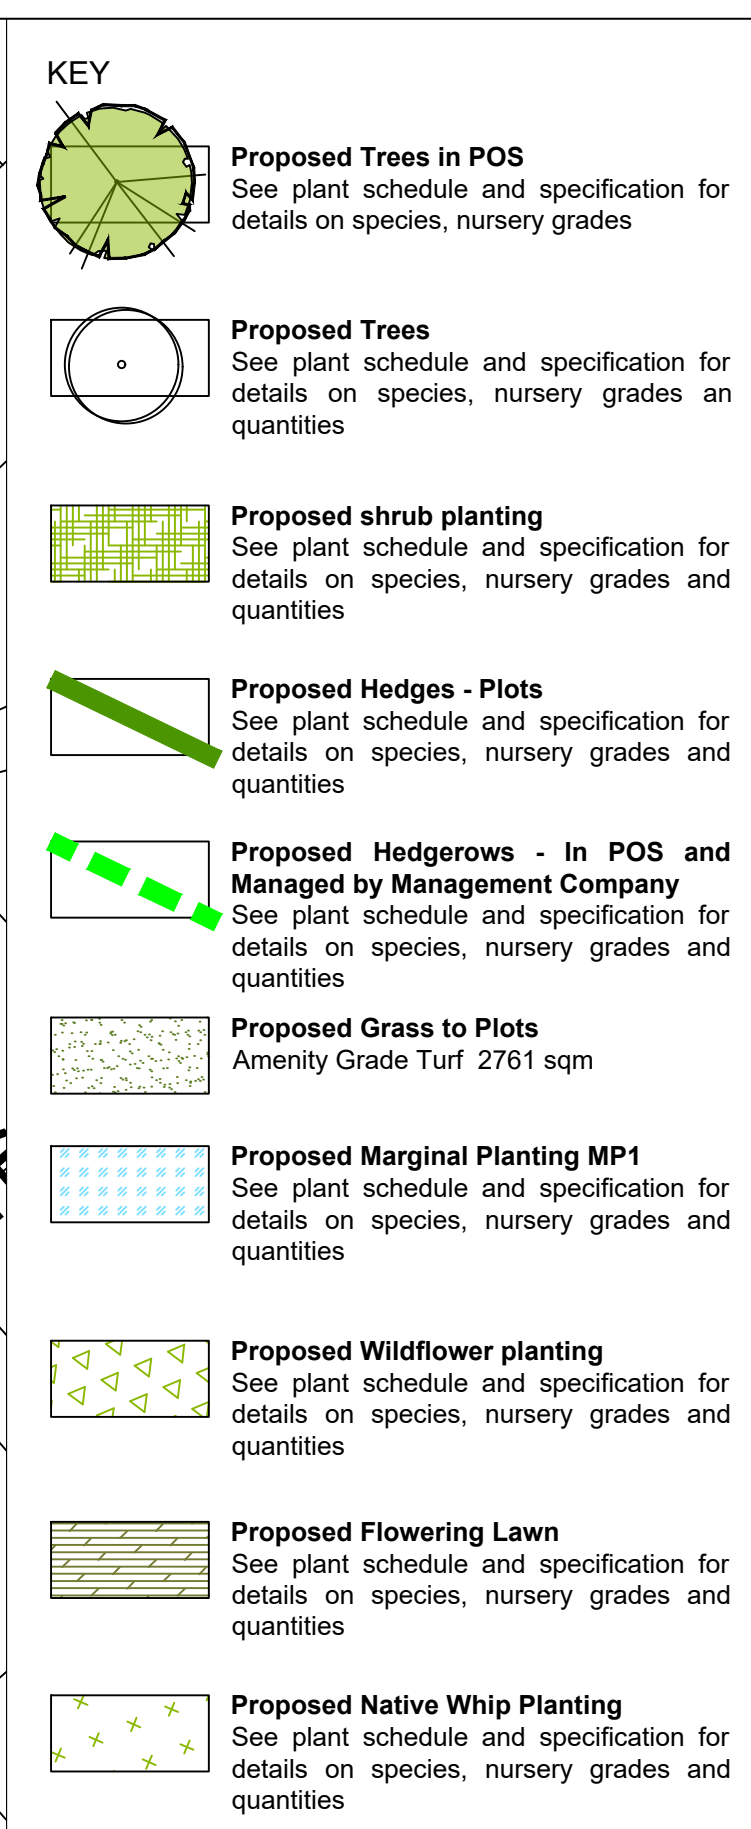

P8	11.08.26	Amended to Clients Comments	KLJ
P7	10.08.26	Amended to Clients Comments	KLJ
P6	06.08.26	Updated to reflect revised layout	KLJ
P5	13.03.26	Emphasise POS Hedge Graphics - Adjust Schedule	PGG
P4	16.01.26	Scale bar added	KLJ
P3	09.12.25	Minor Layout and Basin Updates	PGG
P2	04.12.25	Layout and Basin Updates	PGG
P1	19.11.25	Initial Issue for Comment	PGG
Rev	Date	Description	Initials



PGLA Ltd
Landscape Architects
Station Hop Offices
815 Stockport Road
Manchester
M19 3BS

t: 0161 238 9138
e: info@pgla.co.uk
w: www.pgla.co.uk

Client
TAYLOR WIMPEY UK LIMITED

Taylor Wimpey

Project	Glen Dimplex_Stoney Lane_Whiston
Description	

PLANTING PLAN
SHEET 4

Status
FOR PLANNING

Scale	Drawn	Checked	Date
1:200@A1	PGG	KLJ	NOV 25
Job number	Drawing number	Revision	
WHI2508	PP01.04	P8	

