



S21 - S30


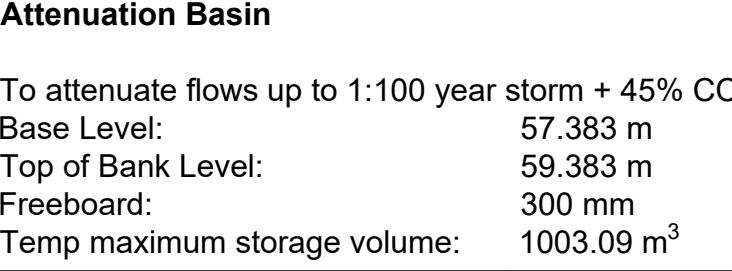


Specification for site won and site imported clay to be used as a pond liner:

-
- Top of berm to be set at 30yr WL
- 1.0m x 0.5m square Gabion Baskets to form Berm
- 100-200mm Gabion stone to form permeable berm, proposed stones to consist of igneous rock or similar approved to protect potential aquatic life
- Attenuation Basin base - up stream
- Attenuation Basin base - down stream
- 0.15
- 225mm thick concrete

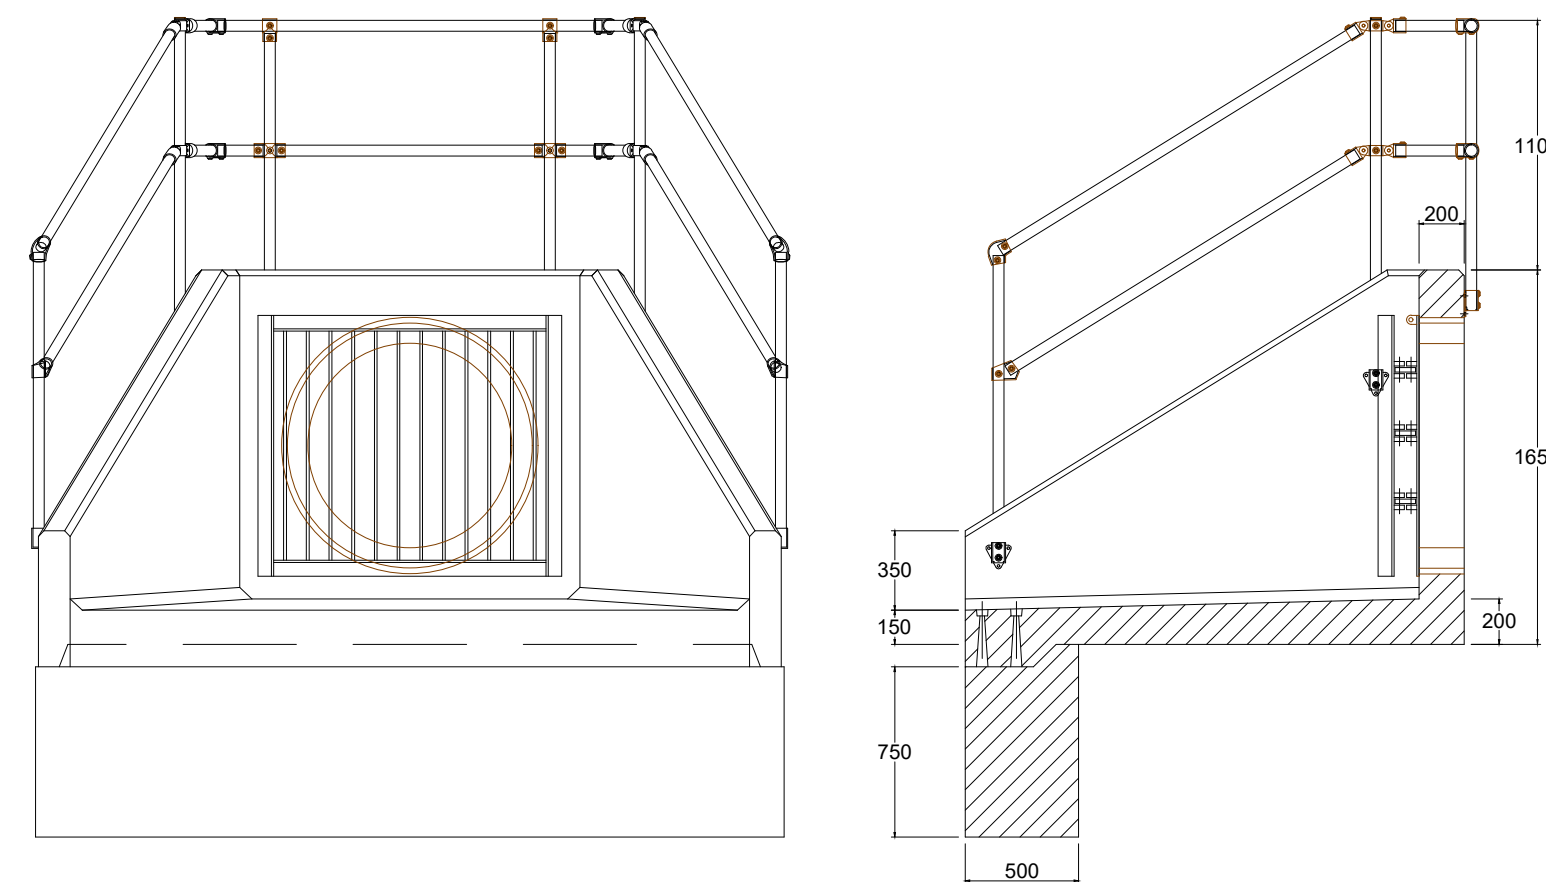

SFA15B Headwall
750 x 500mm Toe
3 Sided Kee Klamp

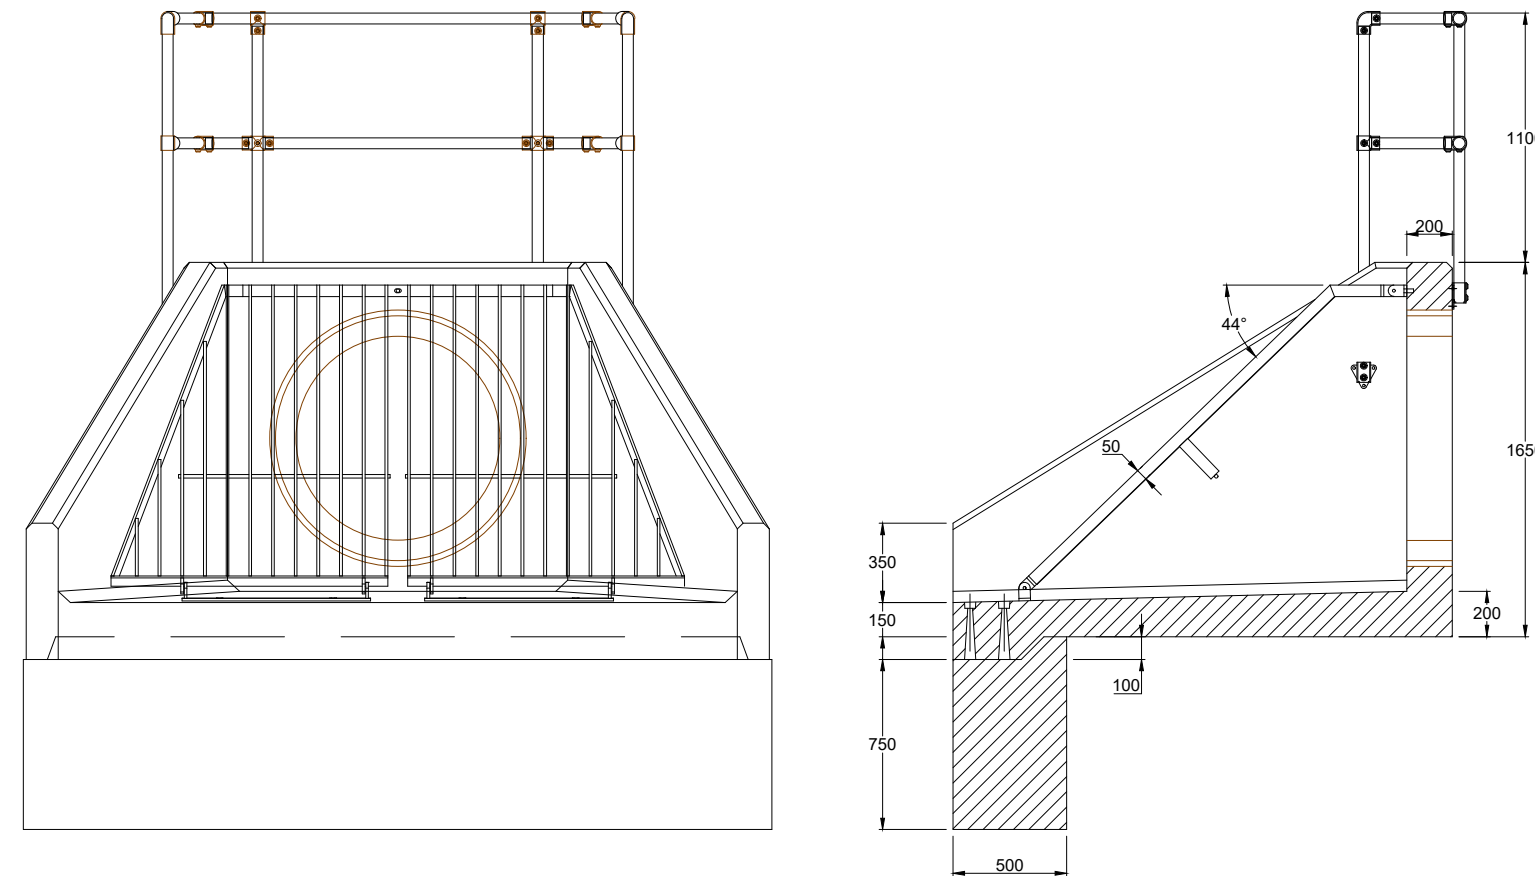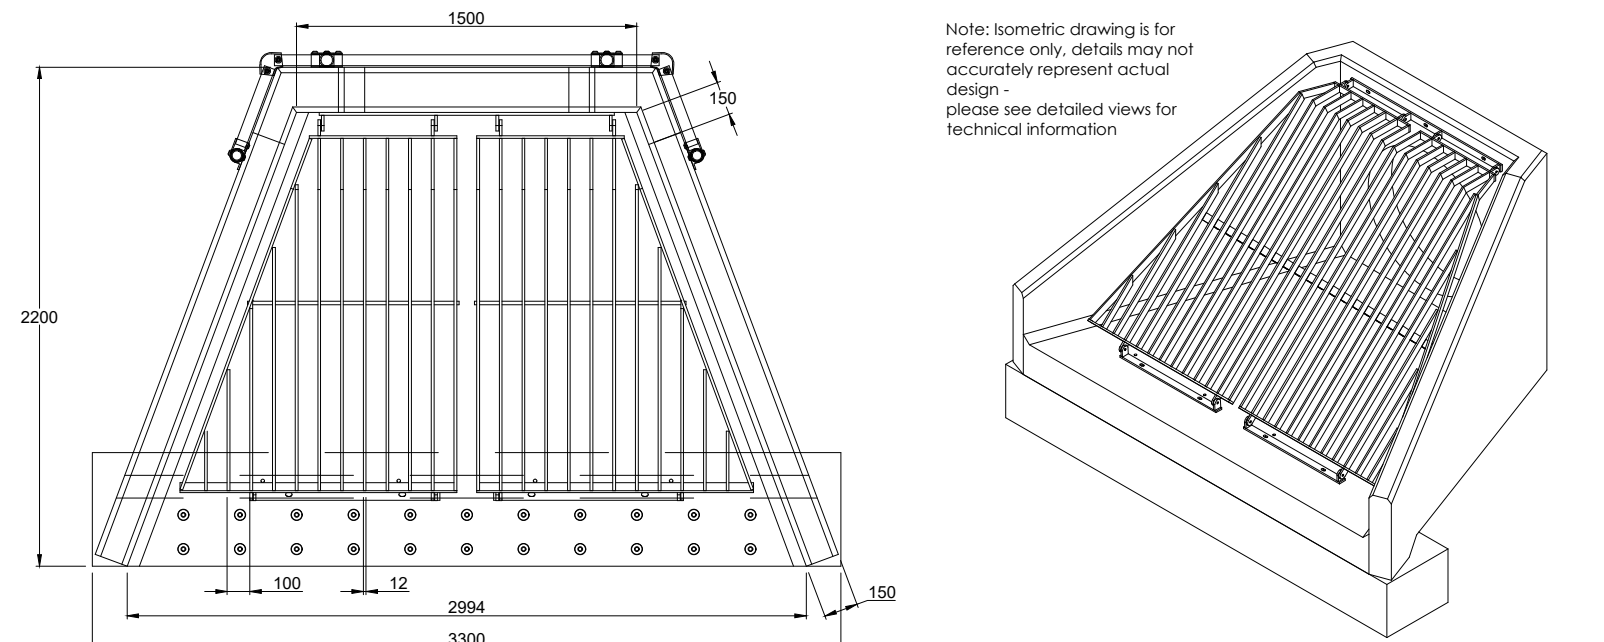

SFA15B Headwall
750 x 500mm Toe
Backwall Kee Klamp
Cranked Grating

NOTES

- ## Notes

1. Planning layout ref.
Taylor Wimpey - 25053-VIM_2026-07-29
2. Topographical survey provided by 'Geographical Engineering Operations' ref 'G24104 Stoney Lane, Whiston Cross', Dated March 2024.
3. Road detail, levels and layout are subject to local authority section 38 Highways approval.

Drawing originator:

Taylor Wimpey

Former Glen Dimplex,
Stoney Lane, Whiston

Attenuation Basin Detail

Drawn by: CP | Checked by: - | Passed by: RA | Date: June 26

Drawing status:

For Planning

Do not scale this drawing
6-7 Old Marsh Farm Barns, Welsh Road, Sealand, Flintshire, CH5 2LY
enquiries@bellys-associates.co.uk
Chester 01244 288178