



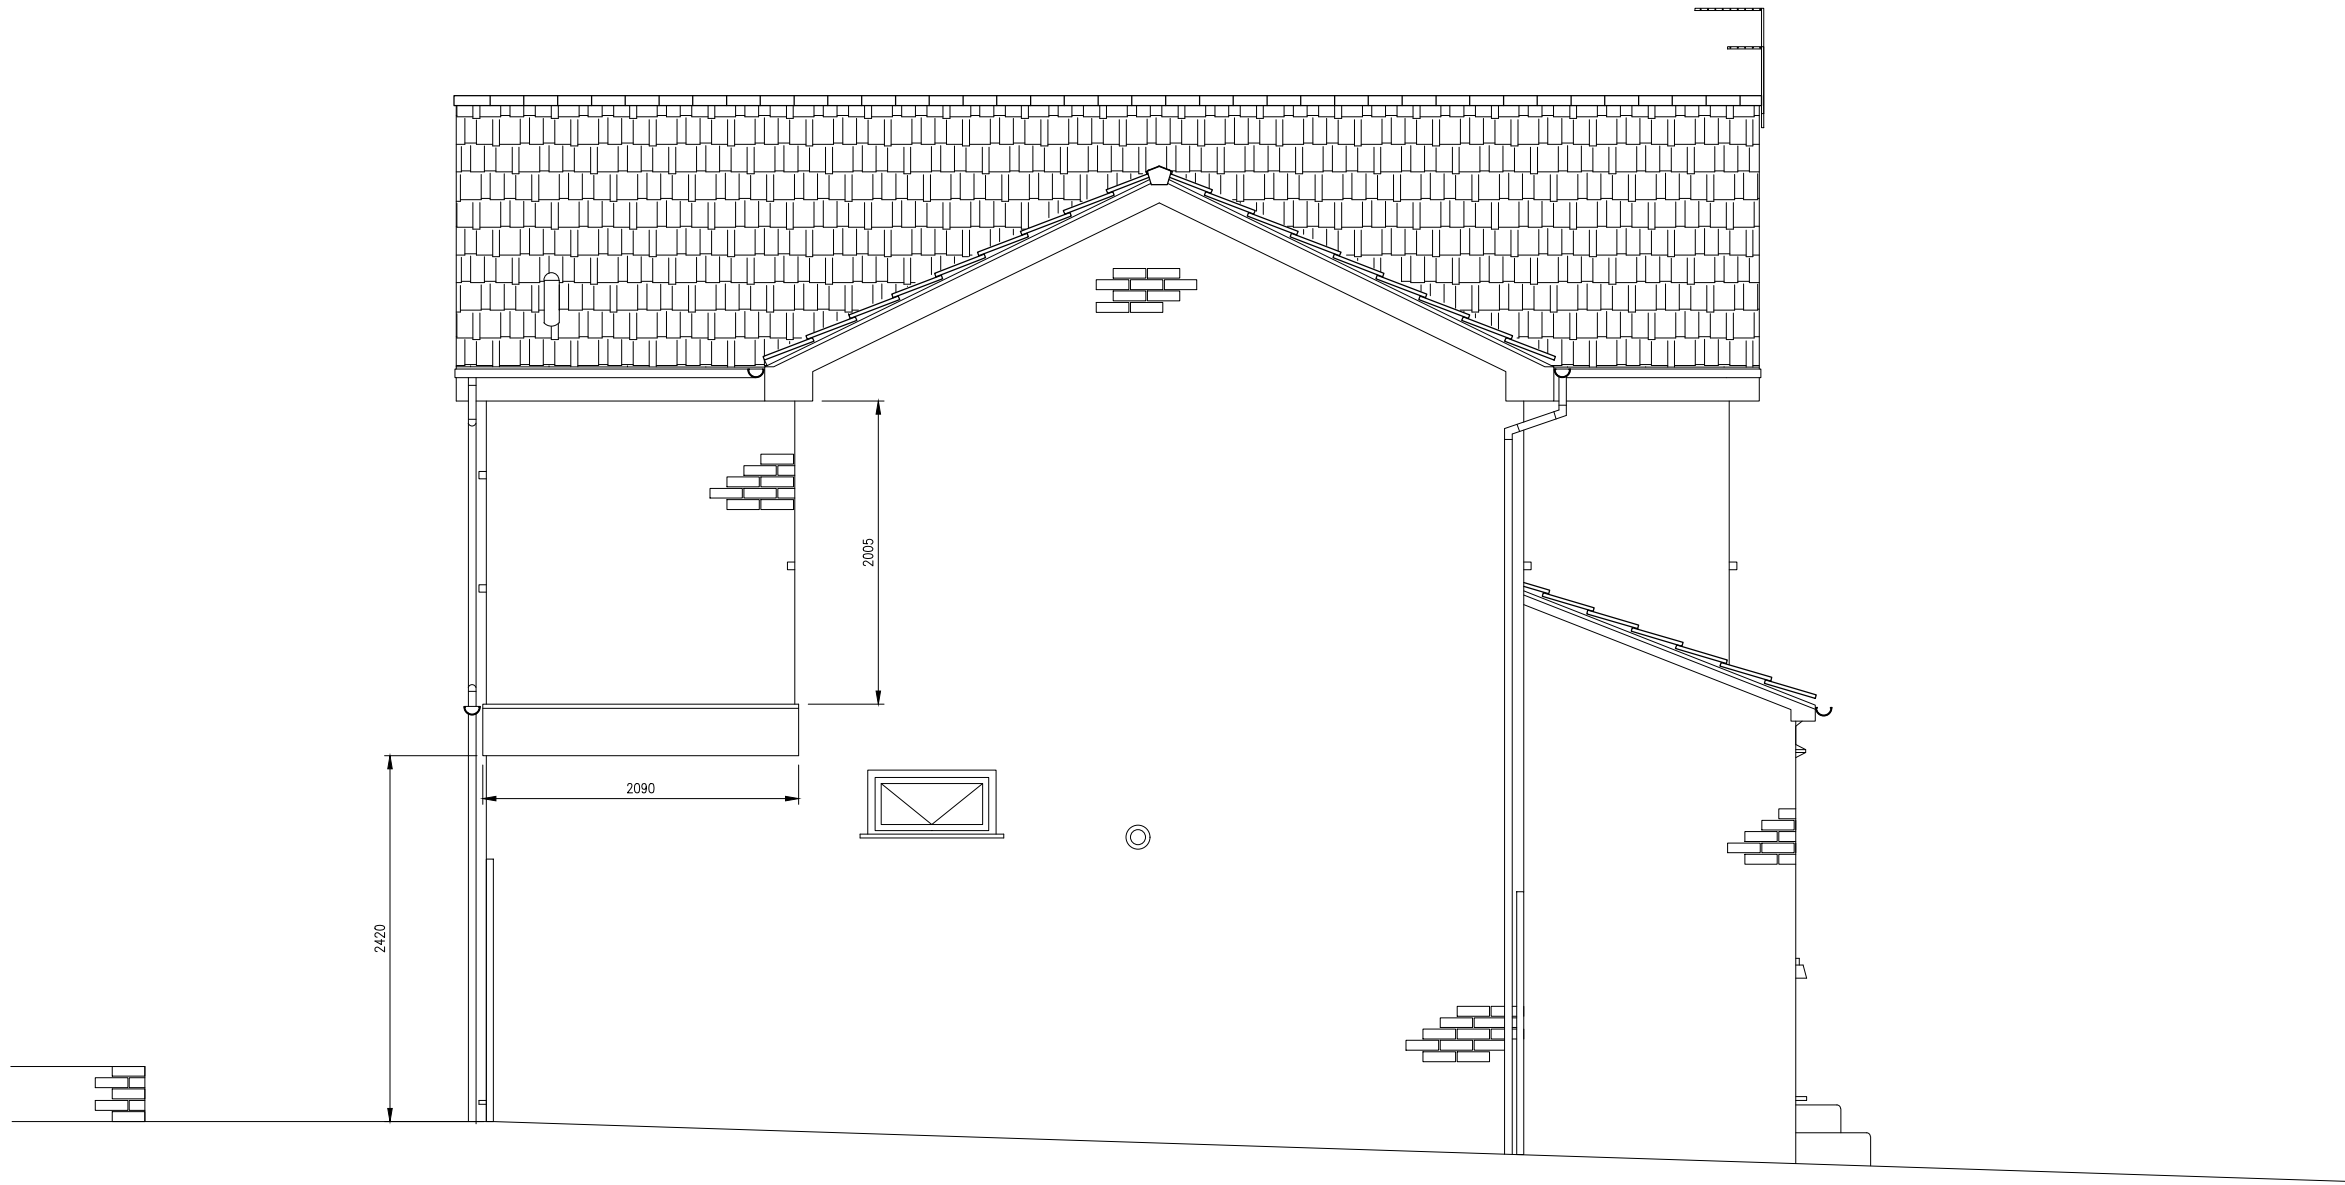

EXISTING SIDE ELEVATION
SCALE 1:25

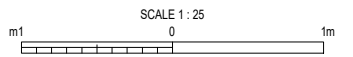

PROJECT	ALTERATIONS TO 2 RAMSEY CLOSE, WHISTON, L35 3UA		
CLIENT	MR & MRS RUSH		
TITLE	NEW KITCHEN/BATHROOM EXTENSION EXISTING SIDE ELEVATION		

SCALE 1:25 @ A1 SIZE	DRAWING NUMBER E-002	REV 1
-------------------------	-------------------------	----------

PLOT STYLE: