


110 Saxon Way, Kirkby, L33 4DQ-Location Plan

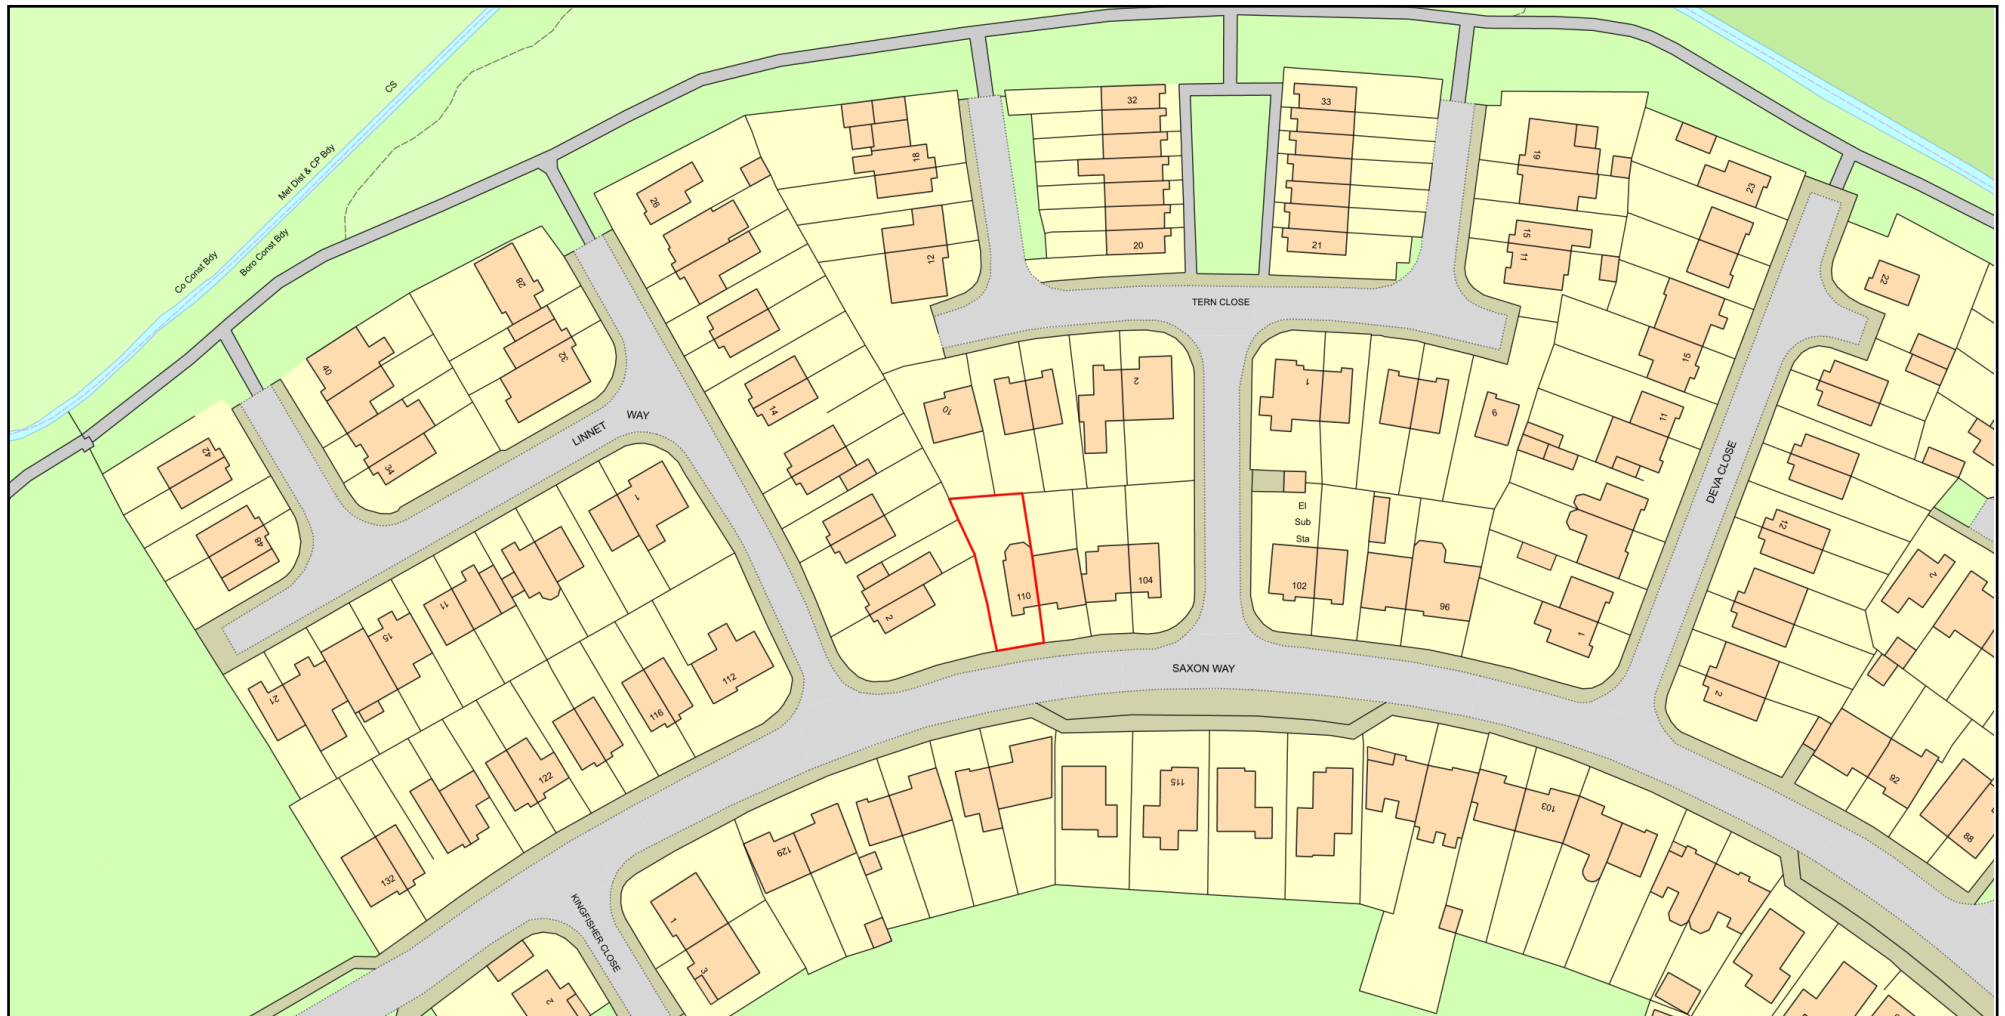

0 50
Metres



Plan Produced for: Mr K Maddocks

Date Produced: 04 May 2021

Plan Reference Number: TQRQM21124132502635

Scale: 1:1250 @ A4

© Crown copyright and database rights 2021 OS 100042766