


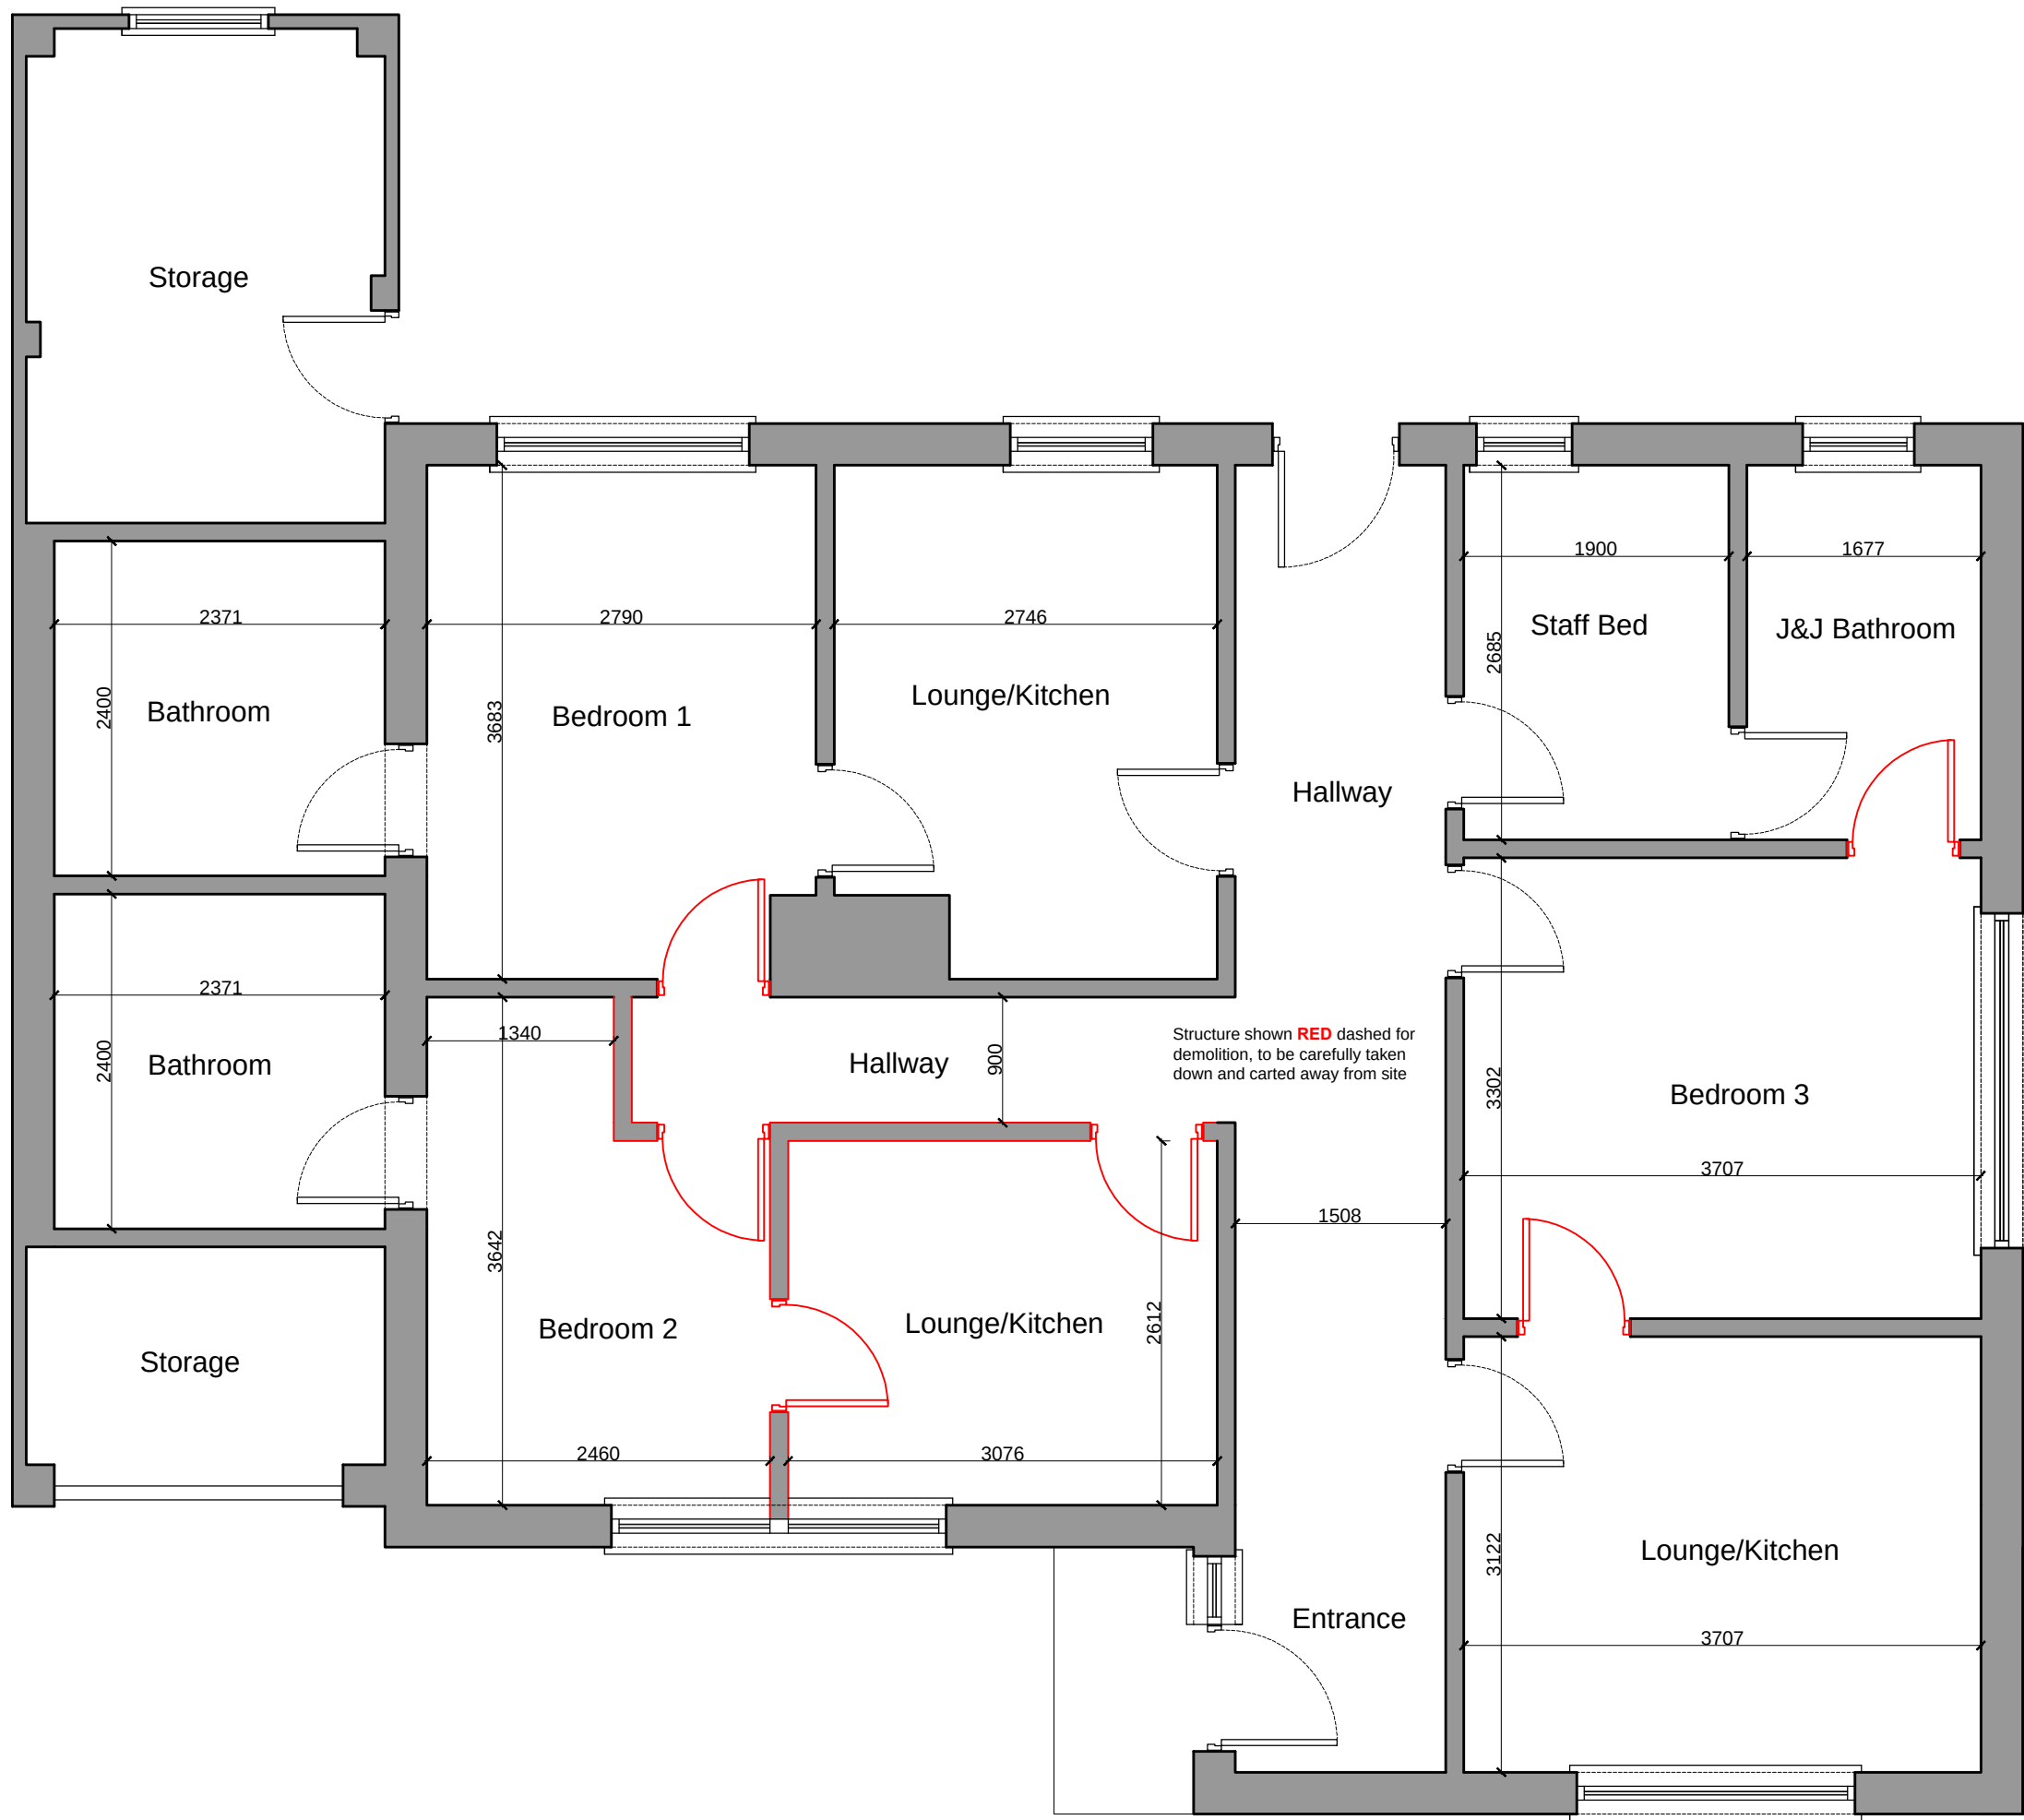


Existing Ground Floor
Scale 1:50




Proposed Ground Floor
Scale 1:50

NOTES

All dimensions to be checked on site. Figured dimensions to be read in preference to scaled. Drawing author accepts no responsibility for any unauthorised amendments to the drawing and does not permit unauthorised copying of the drawing. This drawing is copyright and remains the property of drawing author unless otherwise agreed.

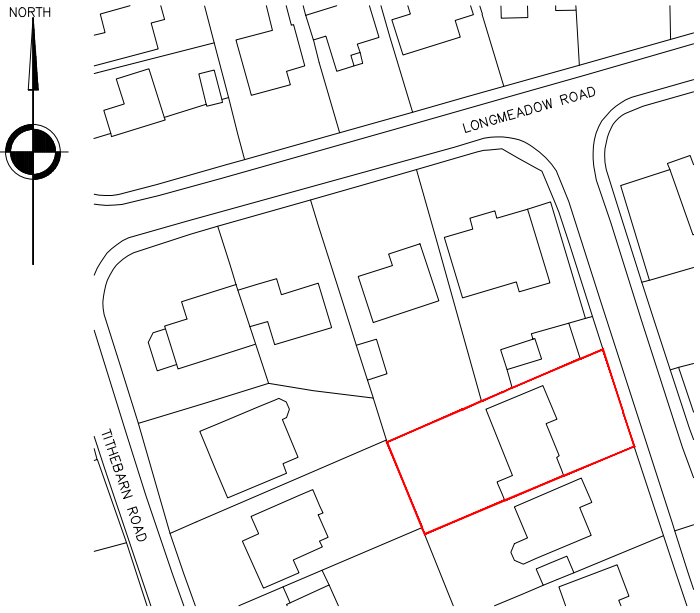

Location Plan
Scale 1:1250

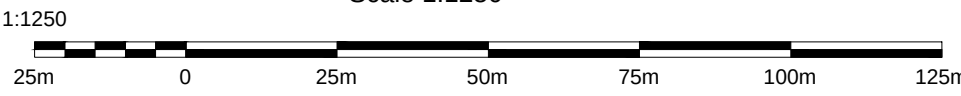

SCALE BAR: Scale 1:50



Version	Amendment	Drawn & Date	Checked & Date	Approved & Date
McGovern Architectural Design				
Telephone: 07732060878 Email: mkgovern.architecturaldesign@gmail.com				
Internal Project Number: 100				
Client: Compassionate Care Group				
Project Name: 139 Longmeadow Rd, Knowsley, Prescot L34 0HW				
Drawing Title: Existing & Proposed Plans				
Scale SHOWN	Original Size A1	*		
Date MAY_2025	Drawn MMC	Checked MMC	Approved *	Status PLANNING Revision C
Drawing Number P_01				