



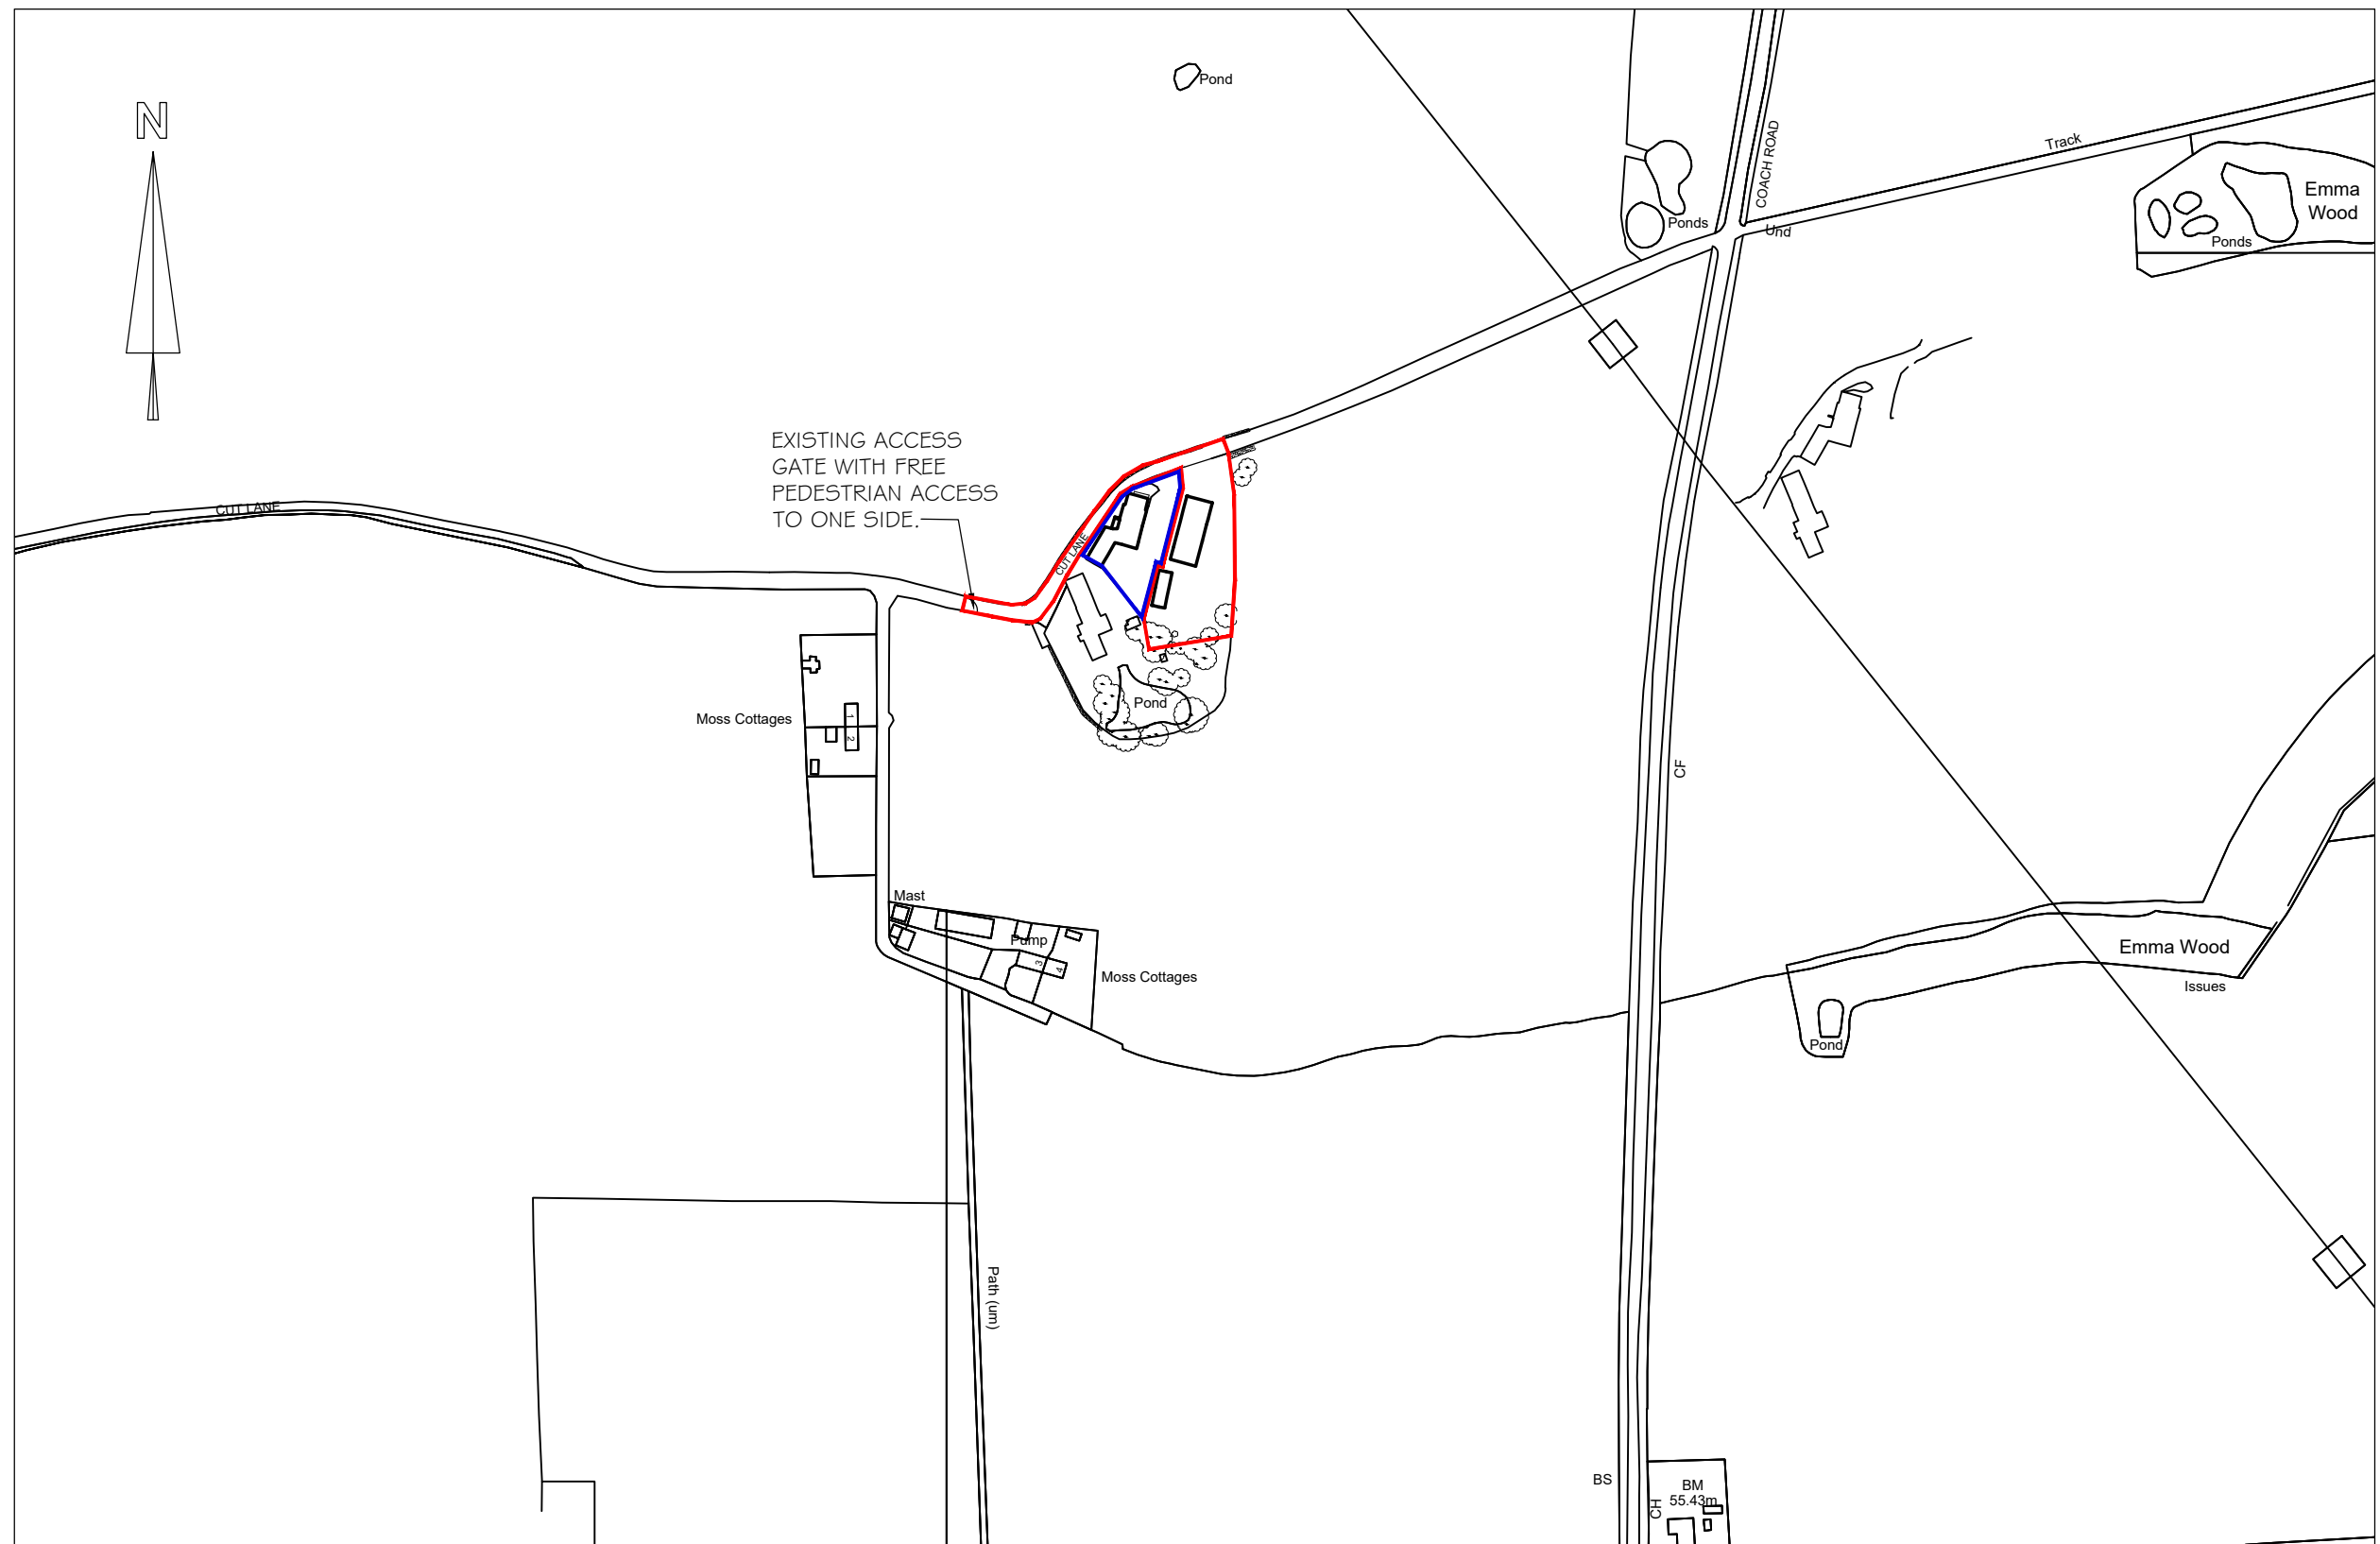

LOCATION PLAN (1:2500)

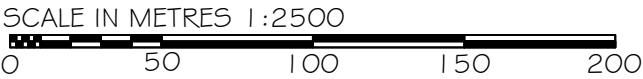

Project	CHANGE OF USE AND EXTENSION OF FORMER DUTCH HAY BARN TO 1 NO. DWELLING, CONVERSION OF FORMER PIGGERY TO ANCILLARY HOME OFFICE, MEANS OF ACCESS AND EXTERNAL LANDSCAPING WORKS. LAND AT FORMER COACH ROAD FARM CUT LANE KNOWSLEY, L33 3AJ	Scale	1:1250 @ A3
		Date	MAY 2024
Plan	LOCATION PLAN	Drg.No	MG2024/PLO1