



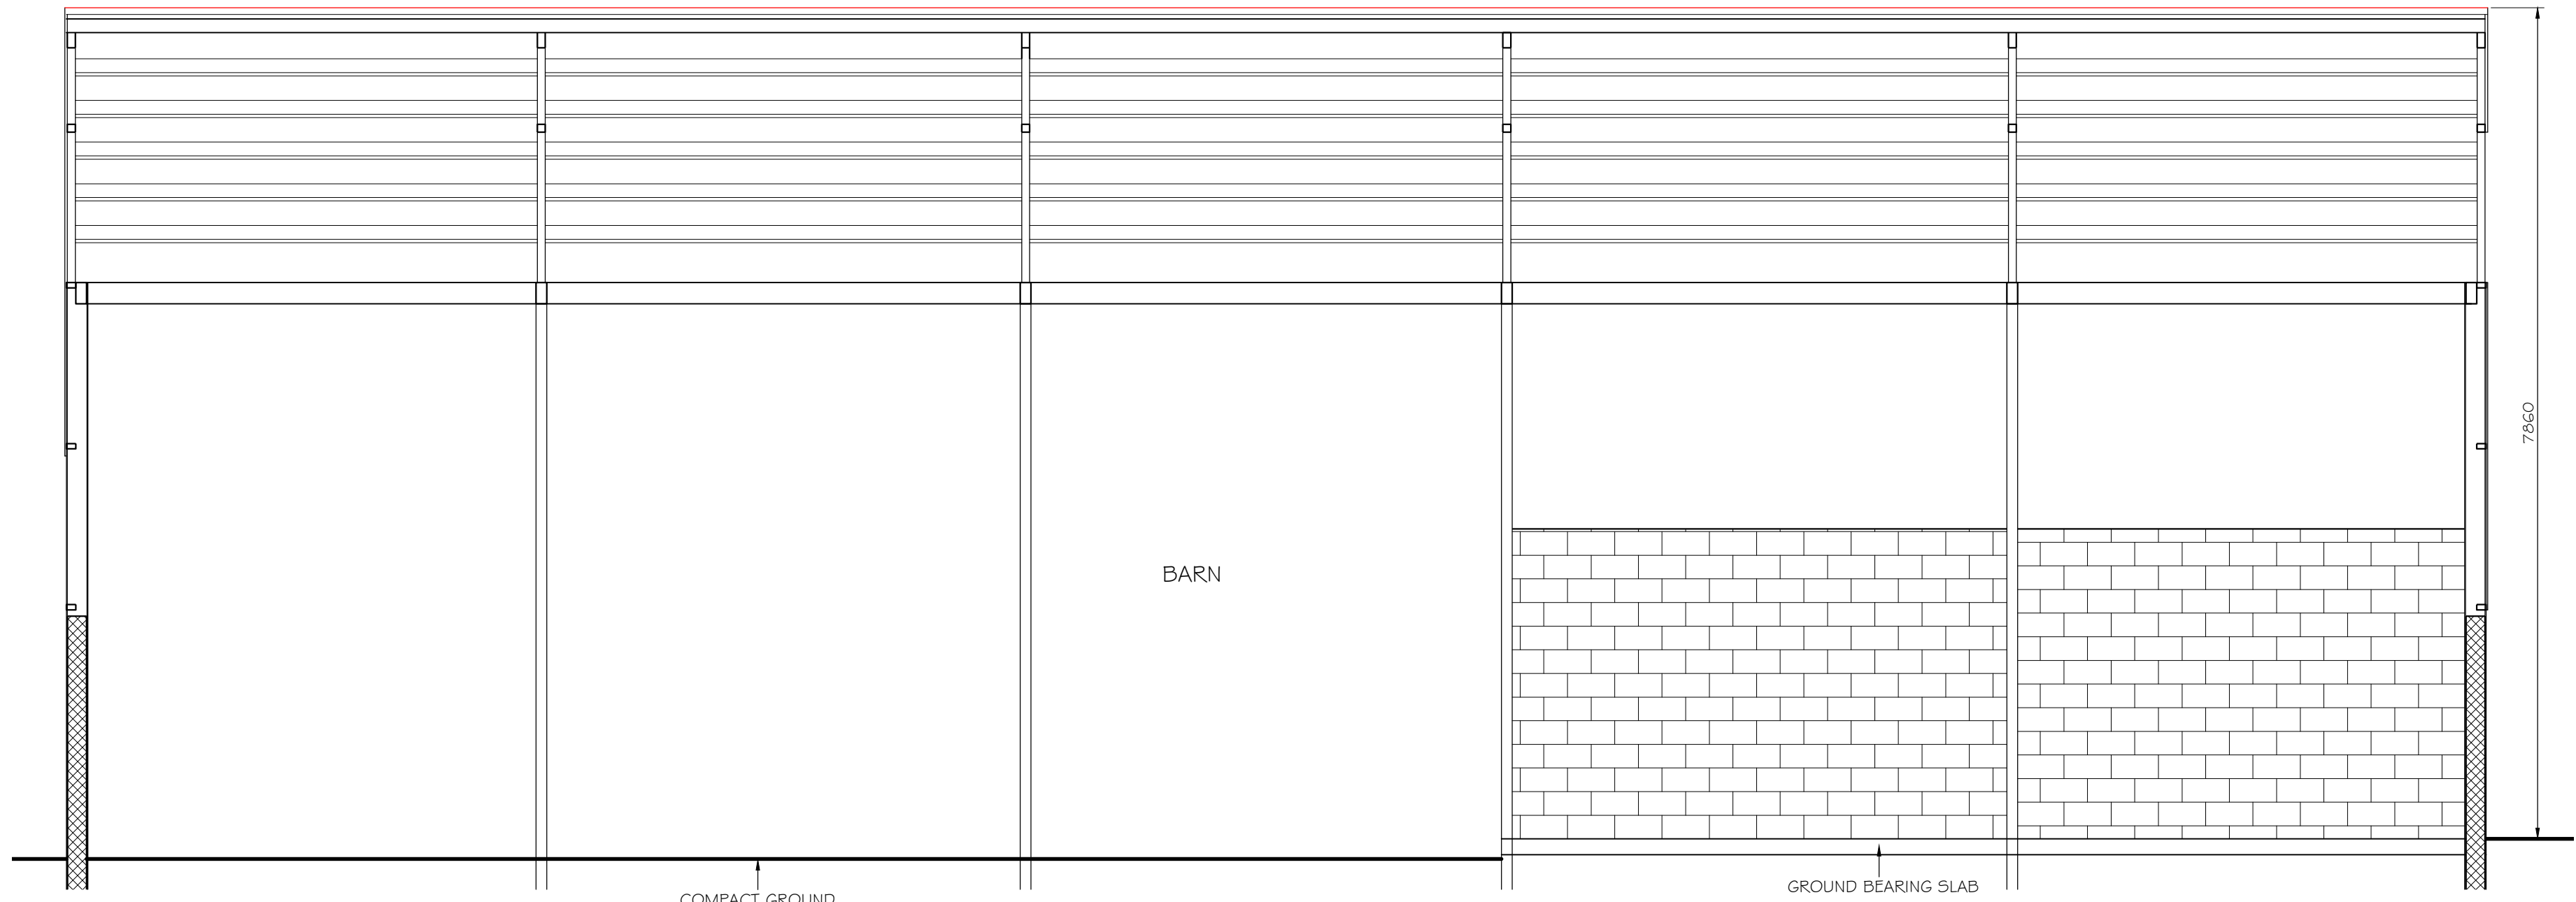


EXISTING SECTION A-A (1:50)

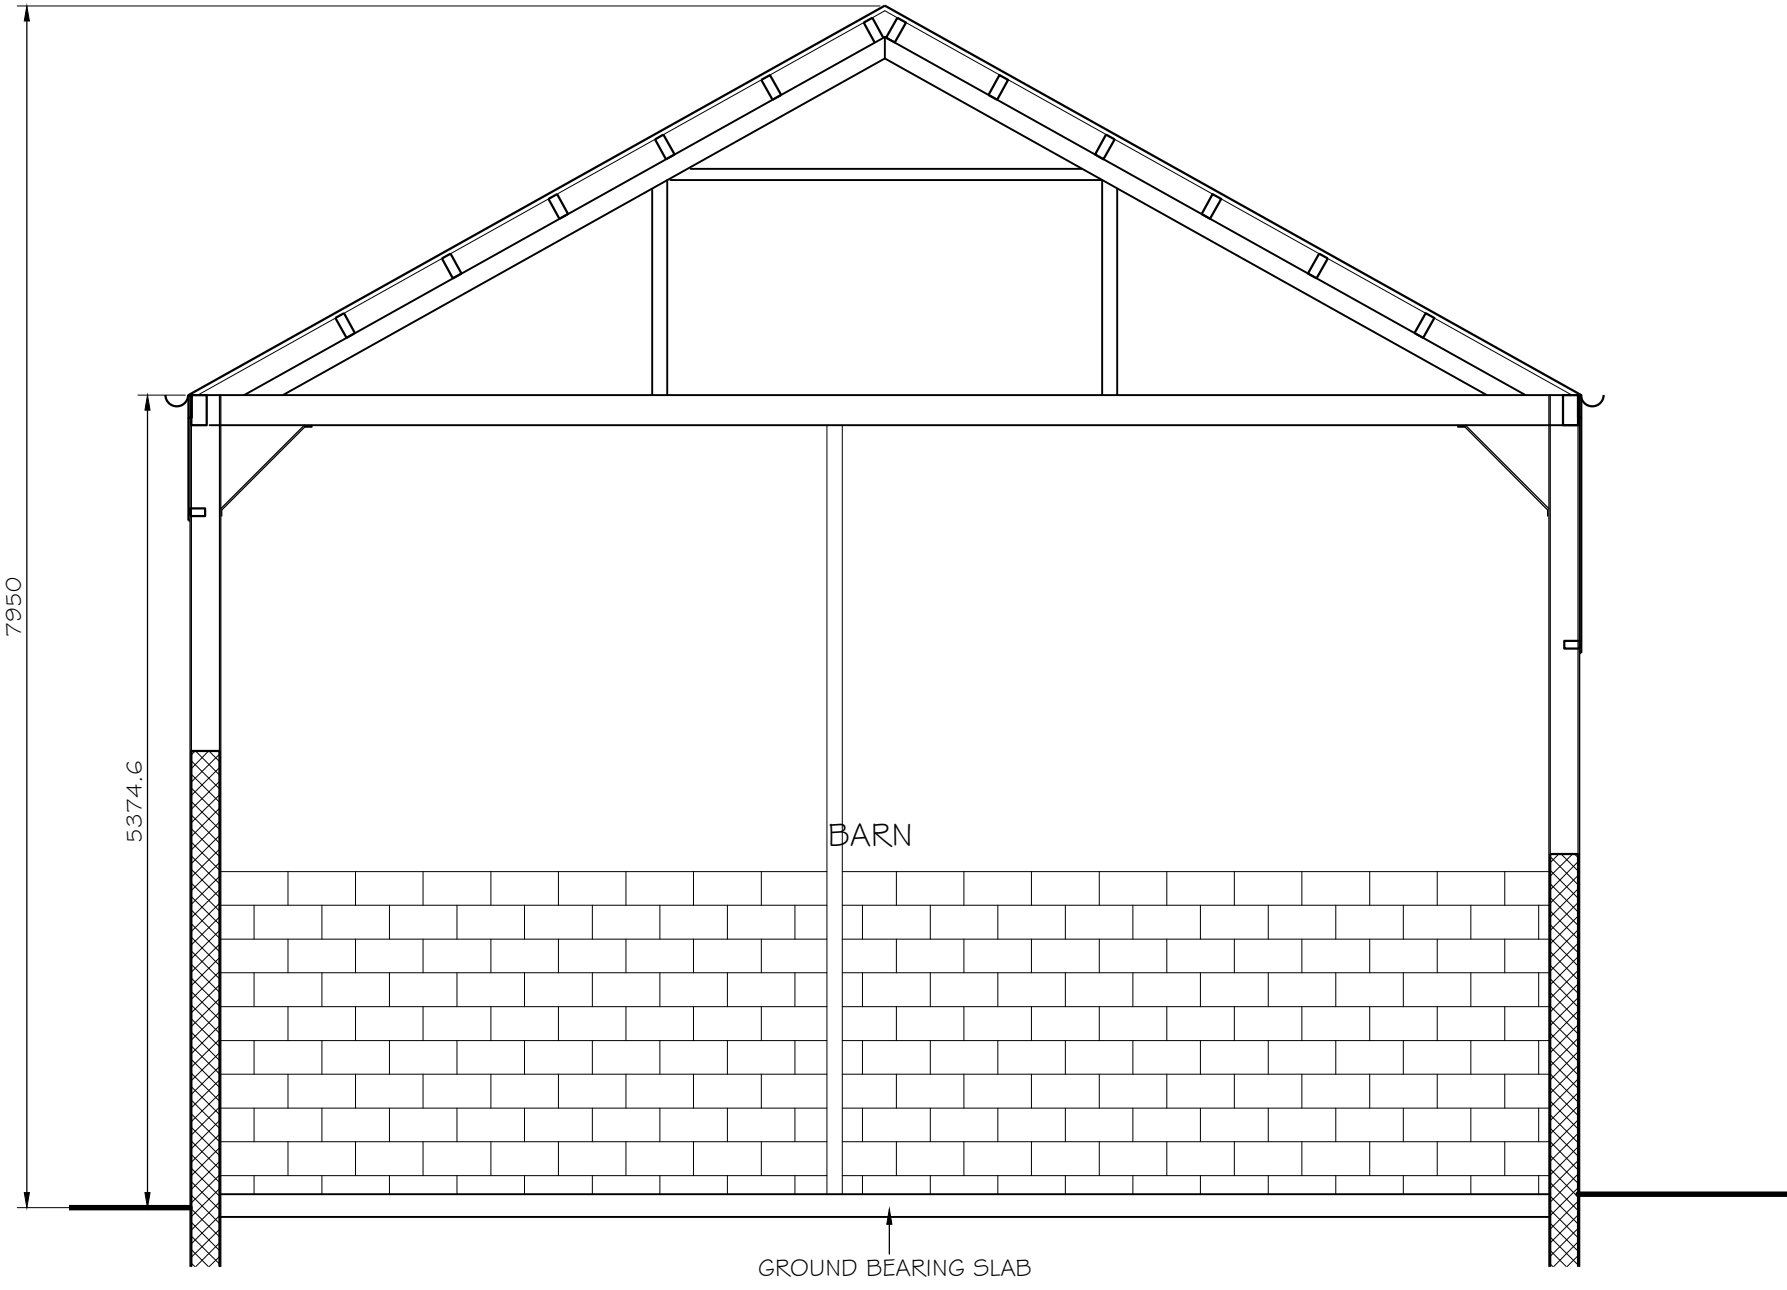

EXISTING SECTION B-B (1:50)



EXISTING PLAN (1:50)

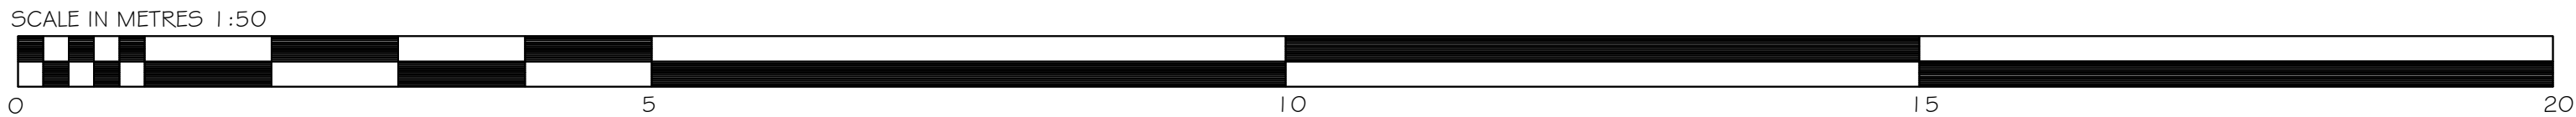

Project	CHANGE OF USE AND EXTENSION OF FORMER DUTCH HAY BARN TO 1 NO. DWELLING, CONVERSION OF FORMER PIGGERY TO ANCILLARY HOME OFFICE, MEANS OF ACCESS AND EXTERNAL LANDSCAPING WORKS. LAND AT FORMER COACH ROAD FARM CUT LANE KNOWSLEY, L33 3AJ	Scale	1:50 @ A1
		Date	MAY 2024
Plan	EXISTING PLAN & SECTIONS		Dwg.No MG2024/PL04