

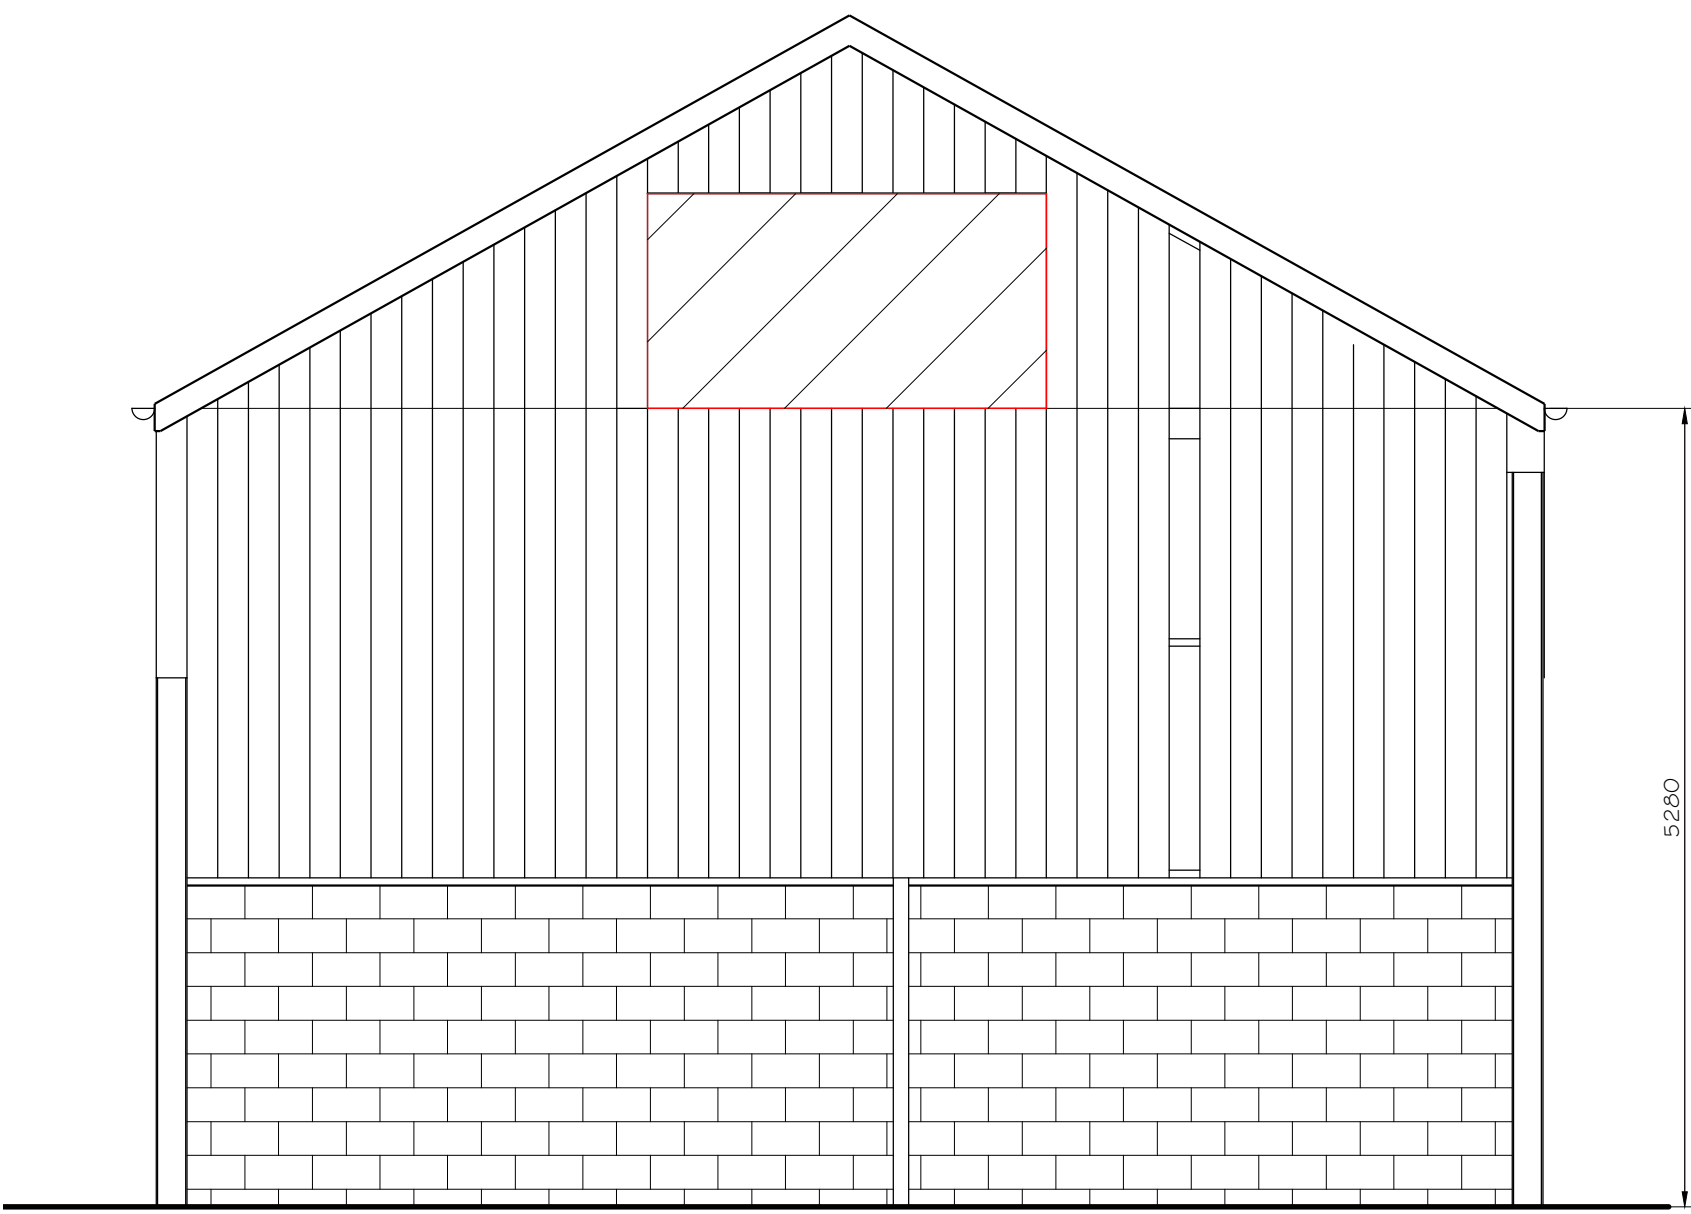


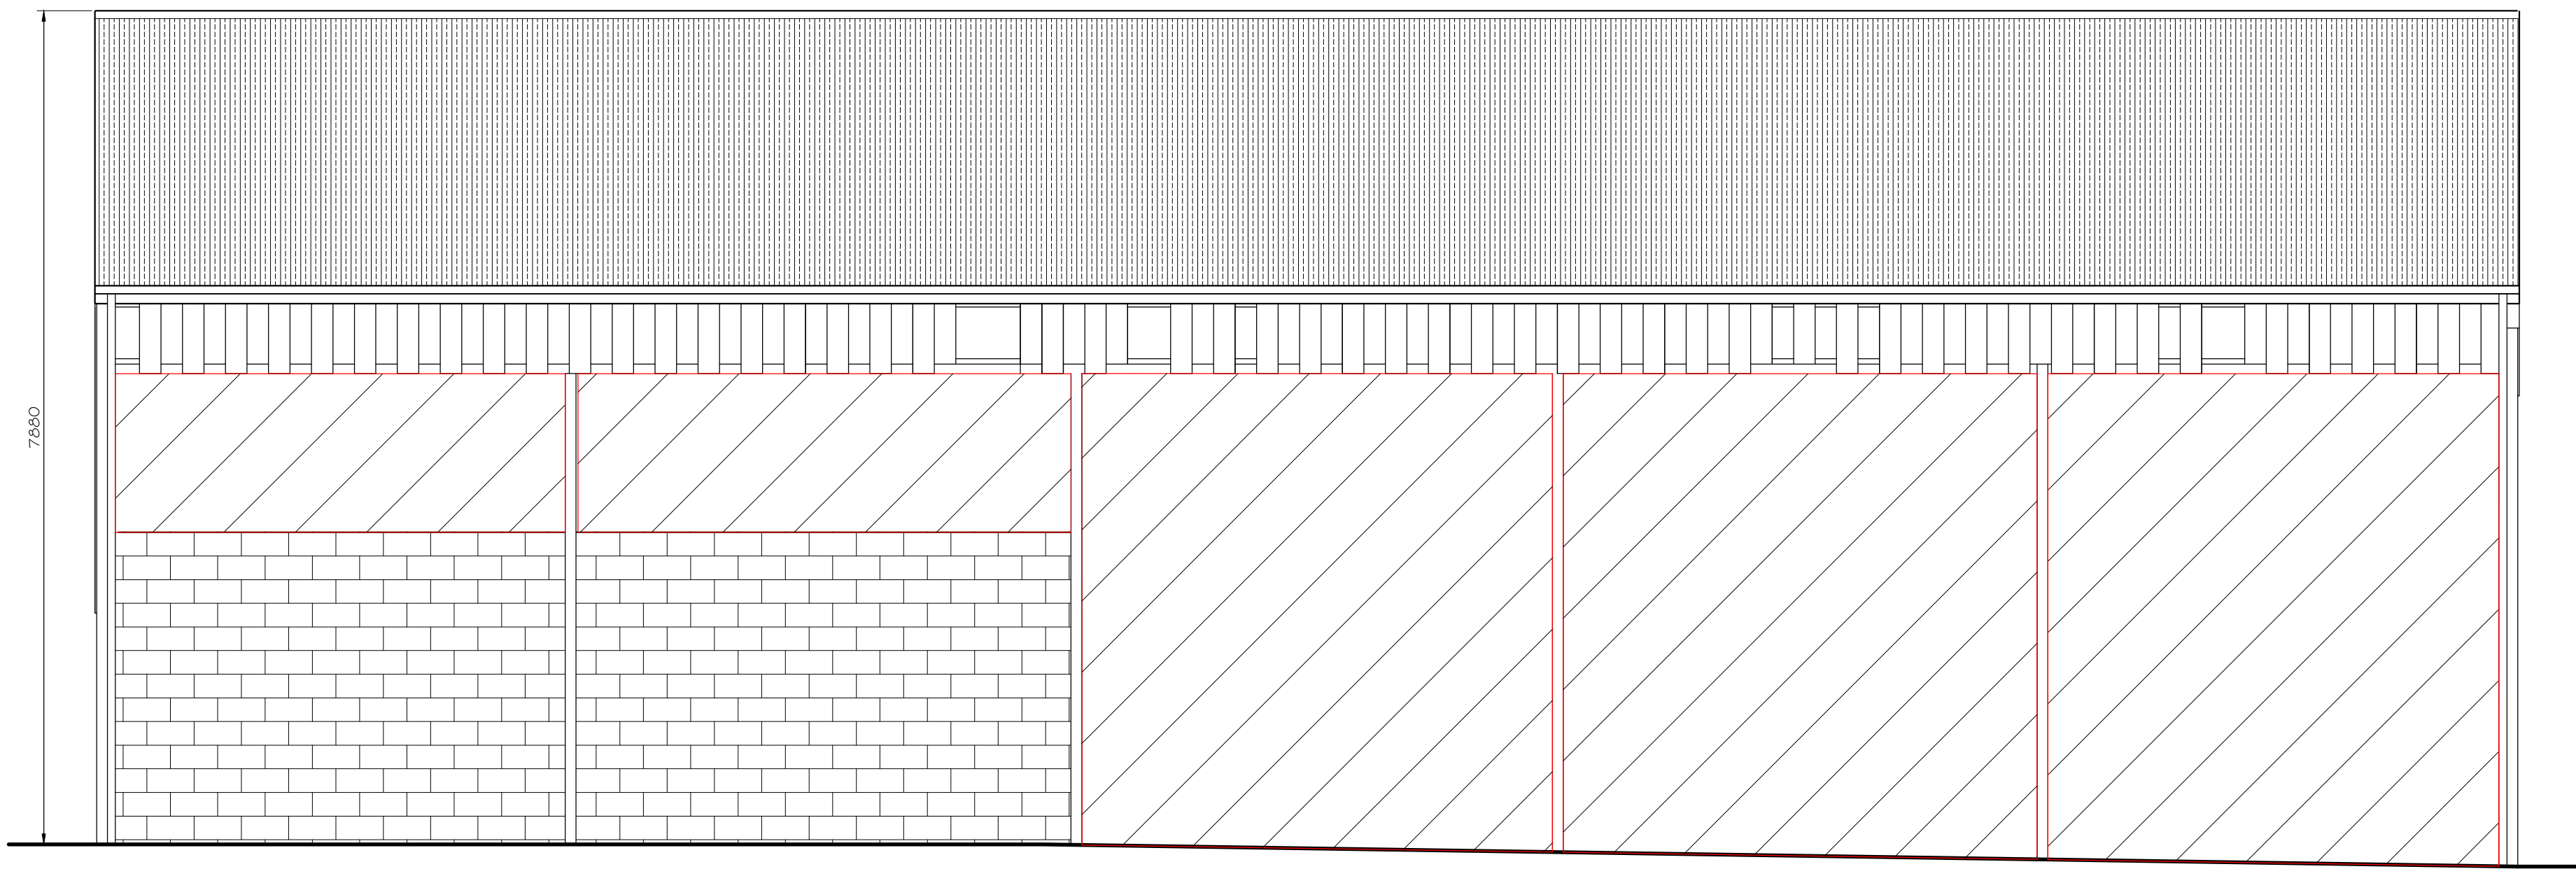


EXISTING NORTH ELEVATION (1:50)

OVERALL WALL AREA = 62.5m²
OPEN AREA = 4m²
ENCLOSED WALL AREA = 58.5m²

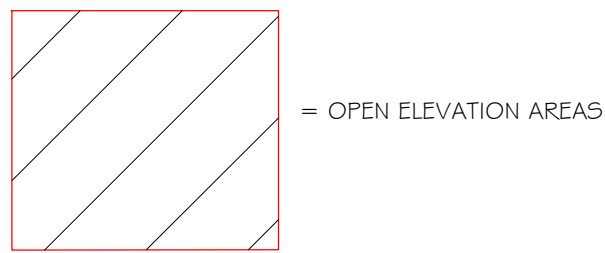


EXISTING WEST ELEVATION (1:50)

OVERALL WALL AREA = 122.5m²
OVERALL ROOF AREA = 63m²
OPEN WALL AREA = 73.5m²
ENCLOSED WALL AREA = 49m²

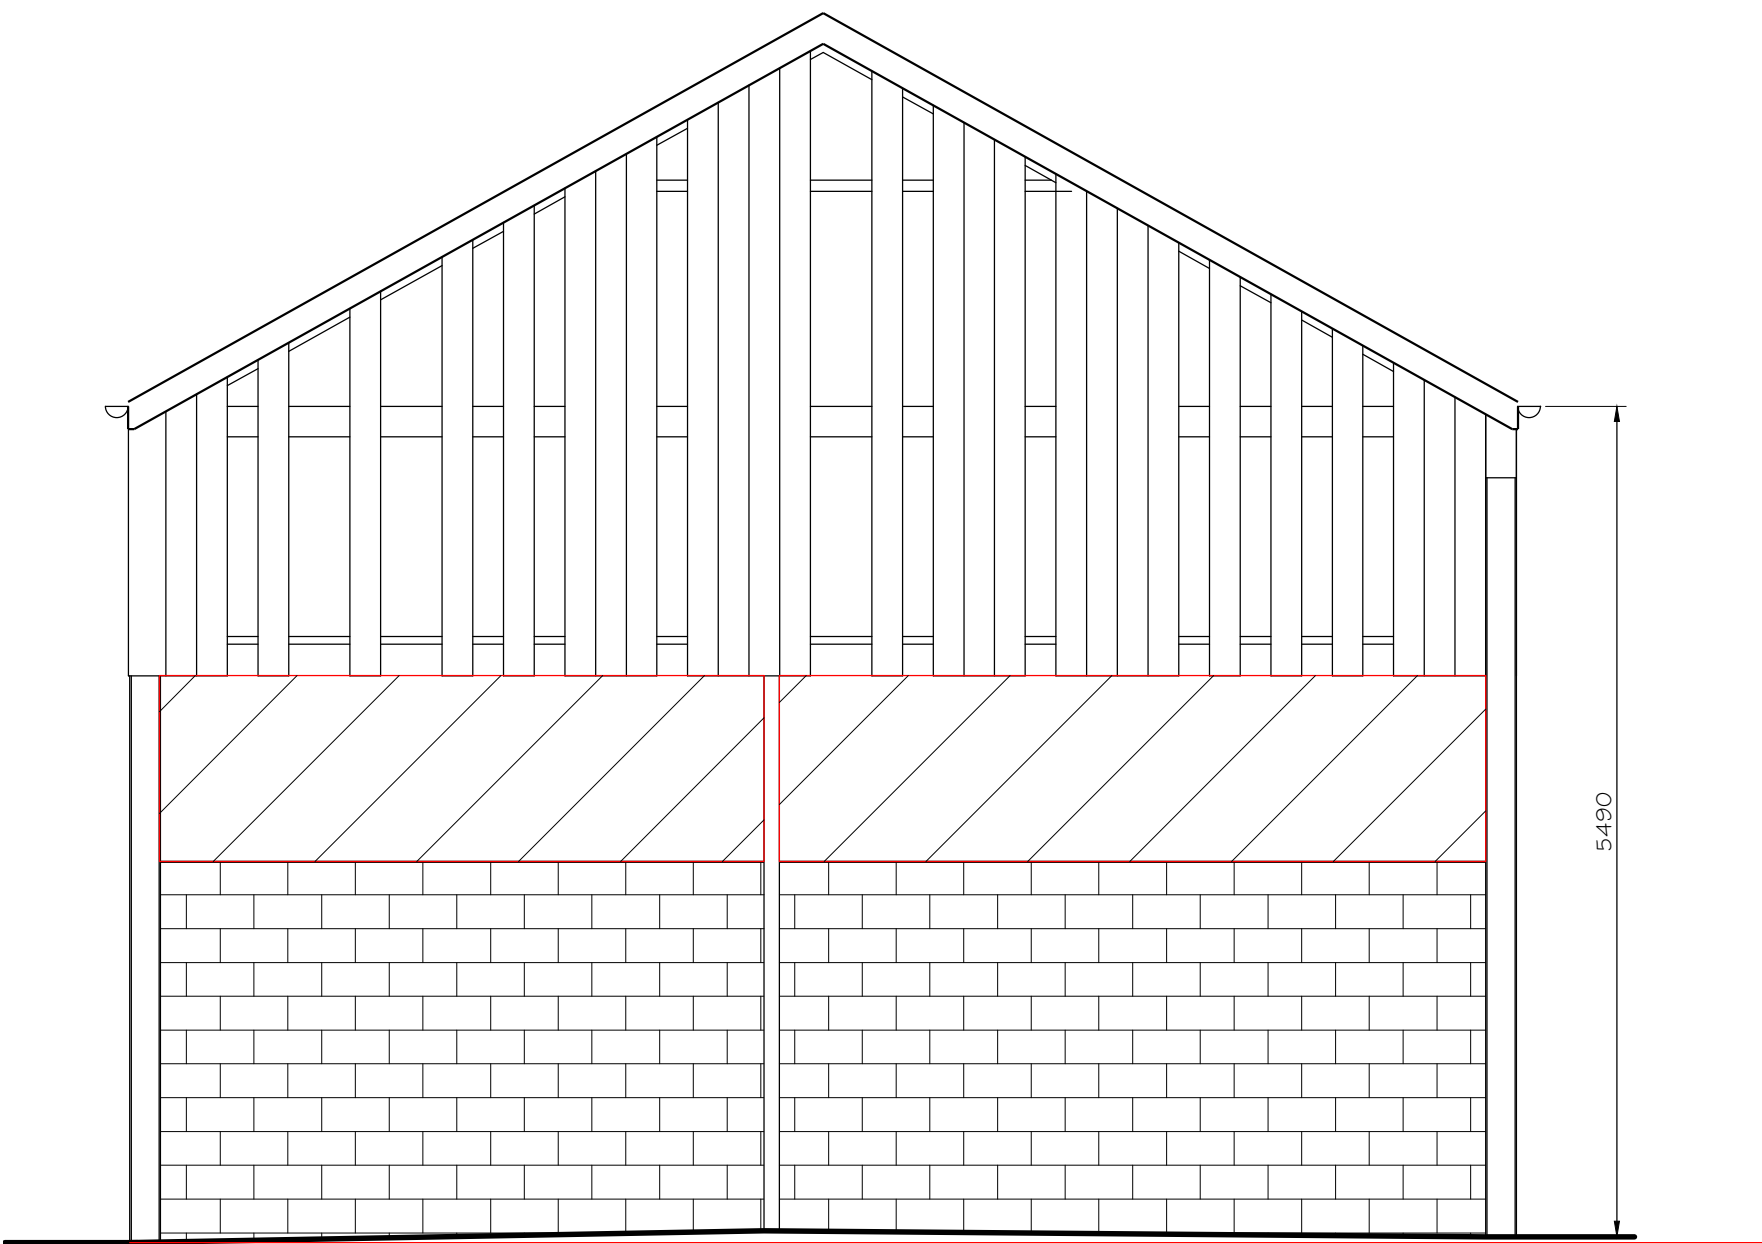


EXISTING SOUTH ELEVATION (1:50)

OVERALL WALL AREA = 62m²
OPEN AREA = 10.5m²
ENCLOSED WALL AREA = 51.5m²

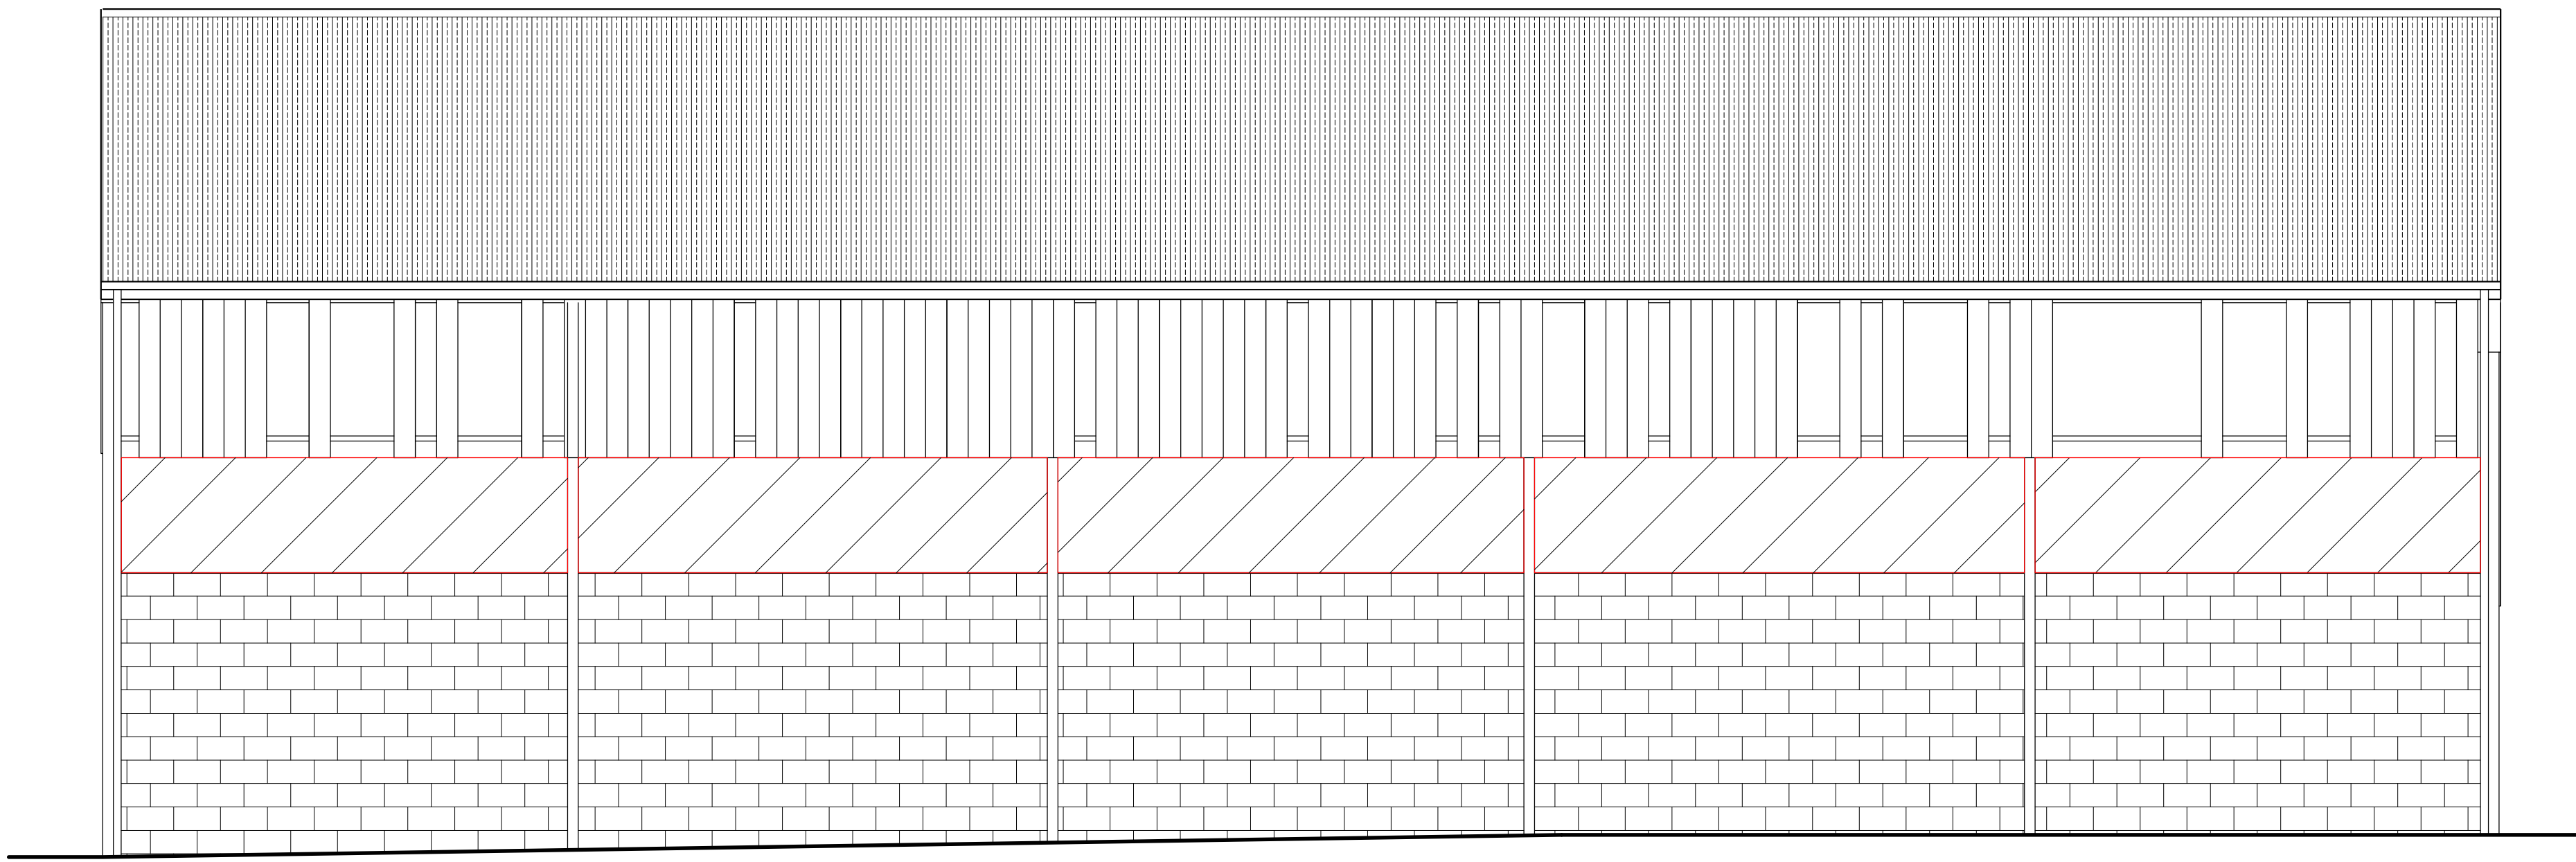

EXISTING EAST ELEVATION (1:50)

OVERALL WALL AREA = 122.5m²
OVERALL ROOF AREA = 63m²
OPEN WALL AREA = 24m²
ENCLOSED WALL AREA = 98.5m²

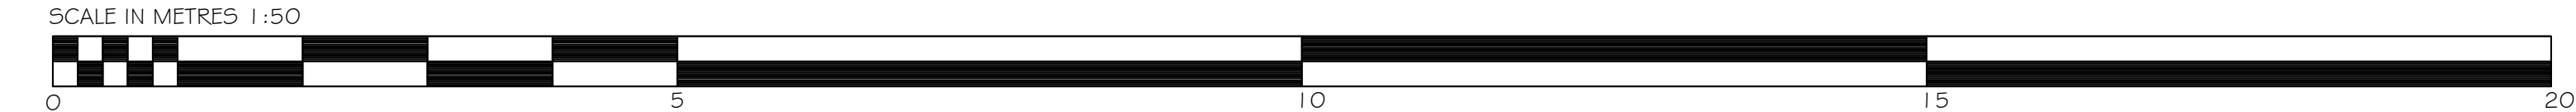

Project	CHANGE OF USE AND EXTENSION OF FORMER DUTCH HAY BARN TO 1 NO. DWELLING, CONVERSION OF FORMER PIGGERY TO ANCILLARY HOME OFFICE, MEANS OF ACCESS AND EXTERNAL LANDSCAPING WORKS. LAND AT FORMER COACH ROAD FARM CUT LANE KNOWSLEY, L33 3AJ	Scale	1:50 @ A1
		Date	MAY 2024
Plan	EXISTING ELEVATIONS		Dwg.No MG2024/PL05