



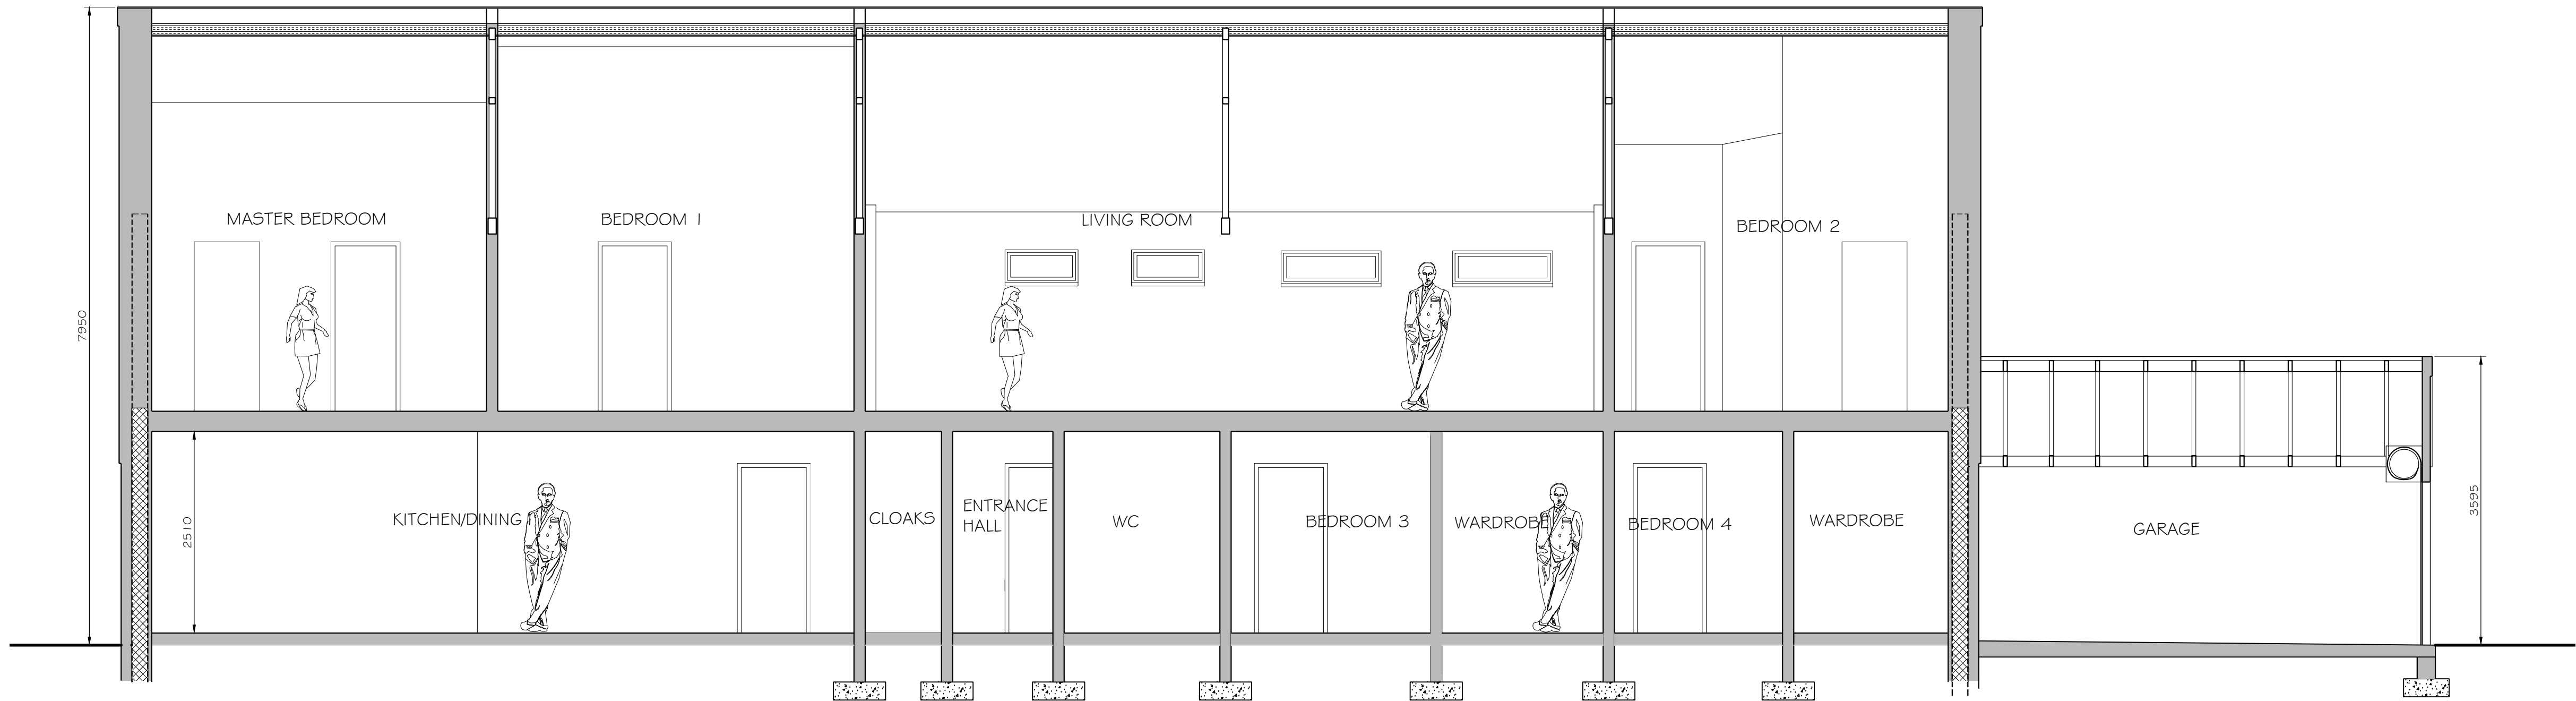


PROPOSED SECTION A-A (1:50)

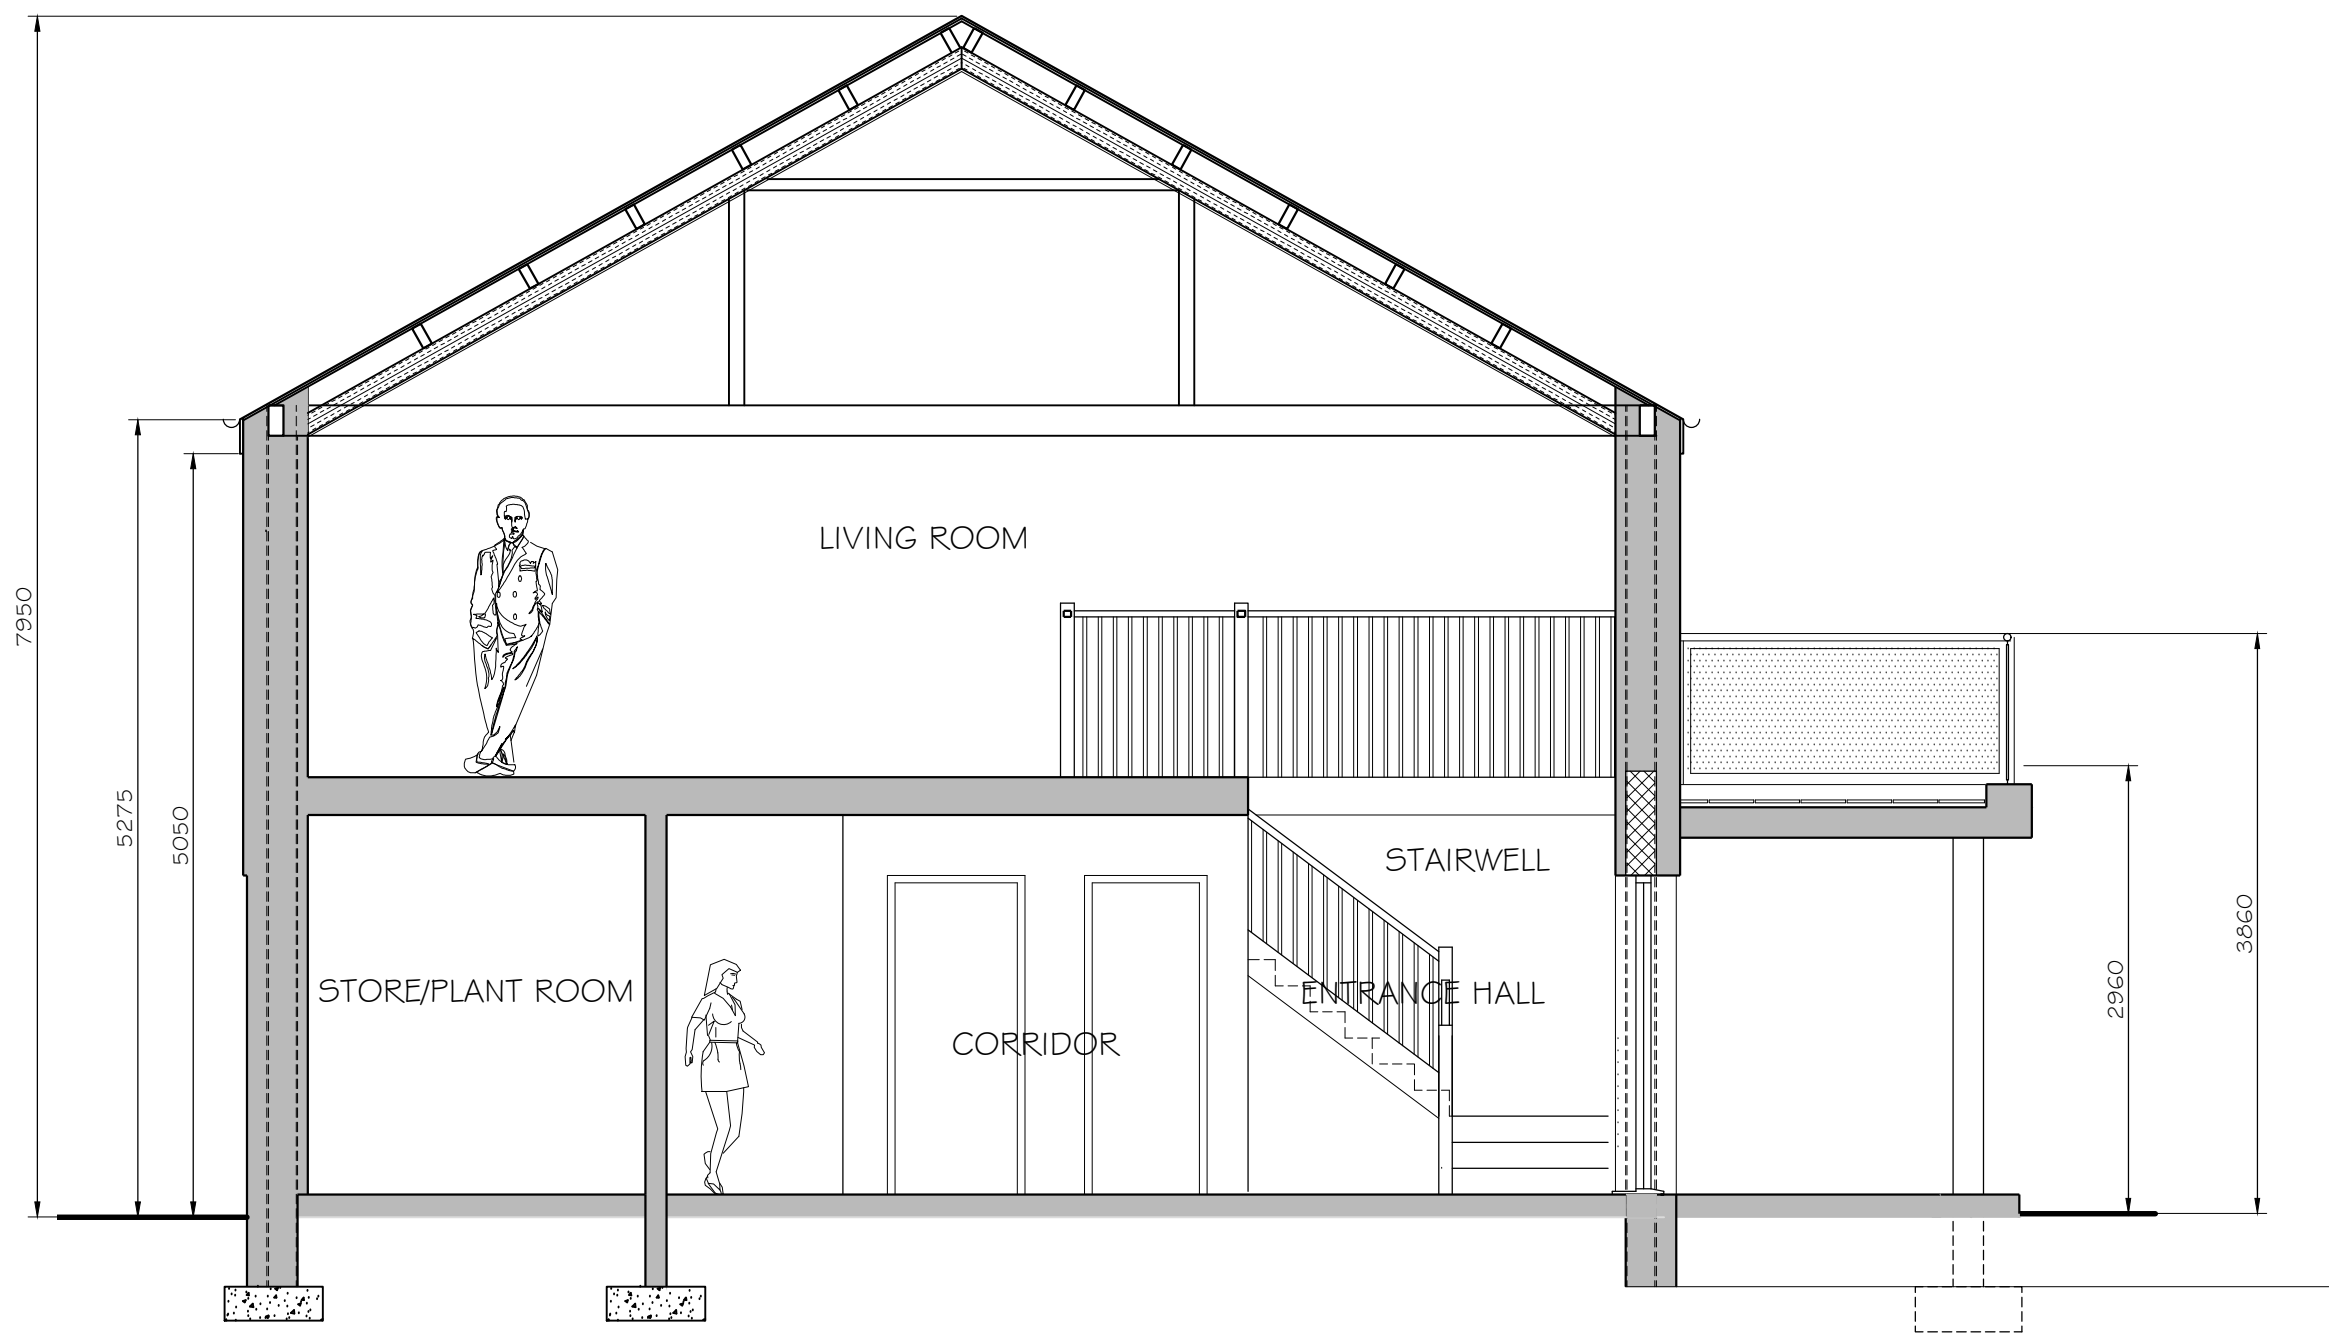

PROPOSED SECTION B-B (1:50)

- NOTES
- INDICATES EXISTING BLOCK WALLS RETAINED
 - EXISTING ELEMENTS
 - EXISTING TIMBER ROOF TRUSSES AND PURLINS TO BE RETAINED AND FORM THE MAIN ROOF STRUCTURE.
 - EXISTING STEEL COLUMNS TO BE RETAINED TO FORM PART OF THE MAIN STRUCTURE.
 - EXISTING ASBESTOS CORRUGATED ROOF SHEETING TO BE REMOVED
 - TIMBER FACIAS/DOWNSTANDS ETC TO BE REMOVED
 - EXISTING BLOCK WALLS TO BE RETAINED.
 - ROOF
 - LIGHTWEIGHT RAISED SEAM PROFILE SHEETING COLOUR ANTHRACITE GREY OR SIMILAR APPROVED.
 - WALLS
 - NEW BRICKWORK UP TO HEADS OF GROUND FLOOR WINDOWS/DOORS COLOUR/TYPE T.B.A.
 - METAL PROFILE SHEETING ABOVE BRICK LEVEL BETWEEN WINDOWS, COLOUR ANTHRACITE GREY
 - DOORS/WINDOWS
 - GARAGE DOOR TO BE PFC STEEL ROLLER DOORS - COLOUR ANTHRACITE GREY OR SIMILAR APPROVED
 - DOORS & WINDOWS TO BE PVC OR PFC ALUMINIUM COLOUR ANTHRACITE GREY OR SIMILAR APPROVED
 - ROOF LIGHTS
 - NEW ROOF LIGHTS TO BE VELUX OR SIMILAR APPROVED CONSERVATION TYPE ROOF LIGHTS
 - FASCIA BOARDS
 - PFC ALUMINIUM COLOUR T.B.A.
 - RAINWATER GOODS
 - 125mm DIA GUTTERS WITH 75mm DIA RWP's COLOUR/TYPE T.B.A.

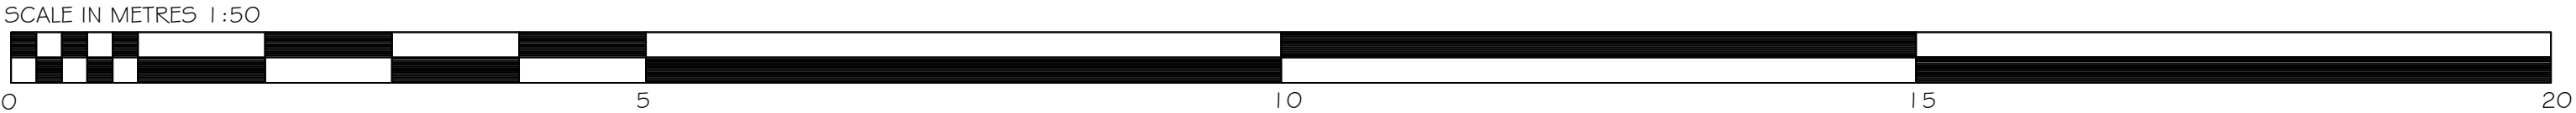

Project	CHANGE OF USE AND EXTENSION OF FORMER DUTCH HAY BARN TO 1 NO. DWELLING, CONVERSION OF FORMER PIGGERY TO ANCILLARY HOME OFFICE, MEANS OF ACCESS AND EXTERNAL LANDSCAPING WORKS. LAND AT FORMER COACH ROAD FARM CUT LANE KNOWSLEY, L33 3AJ	Scale	1:50 @ A1
		Date	MAY 2024
	Plan	Orig.No	MG2024/PL08
PROPOSED SECTIONS			