


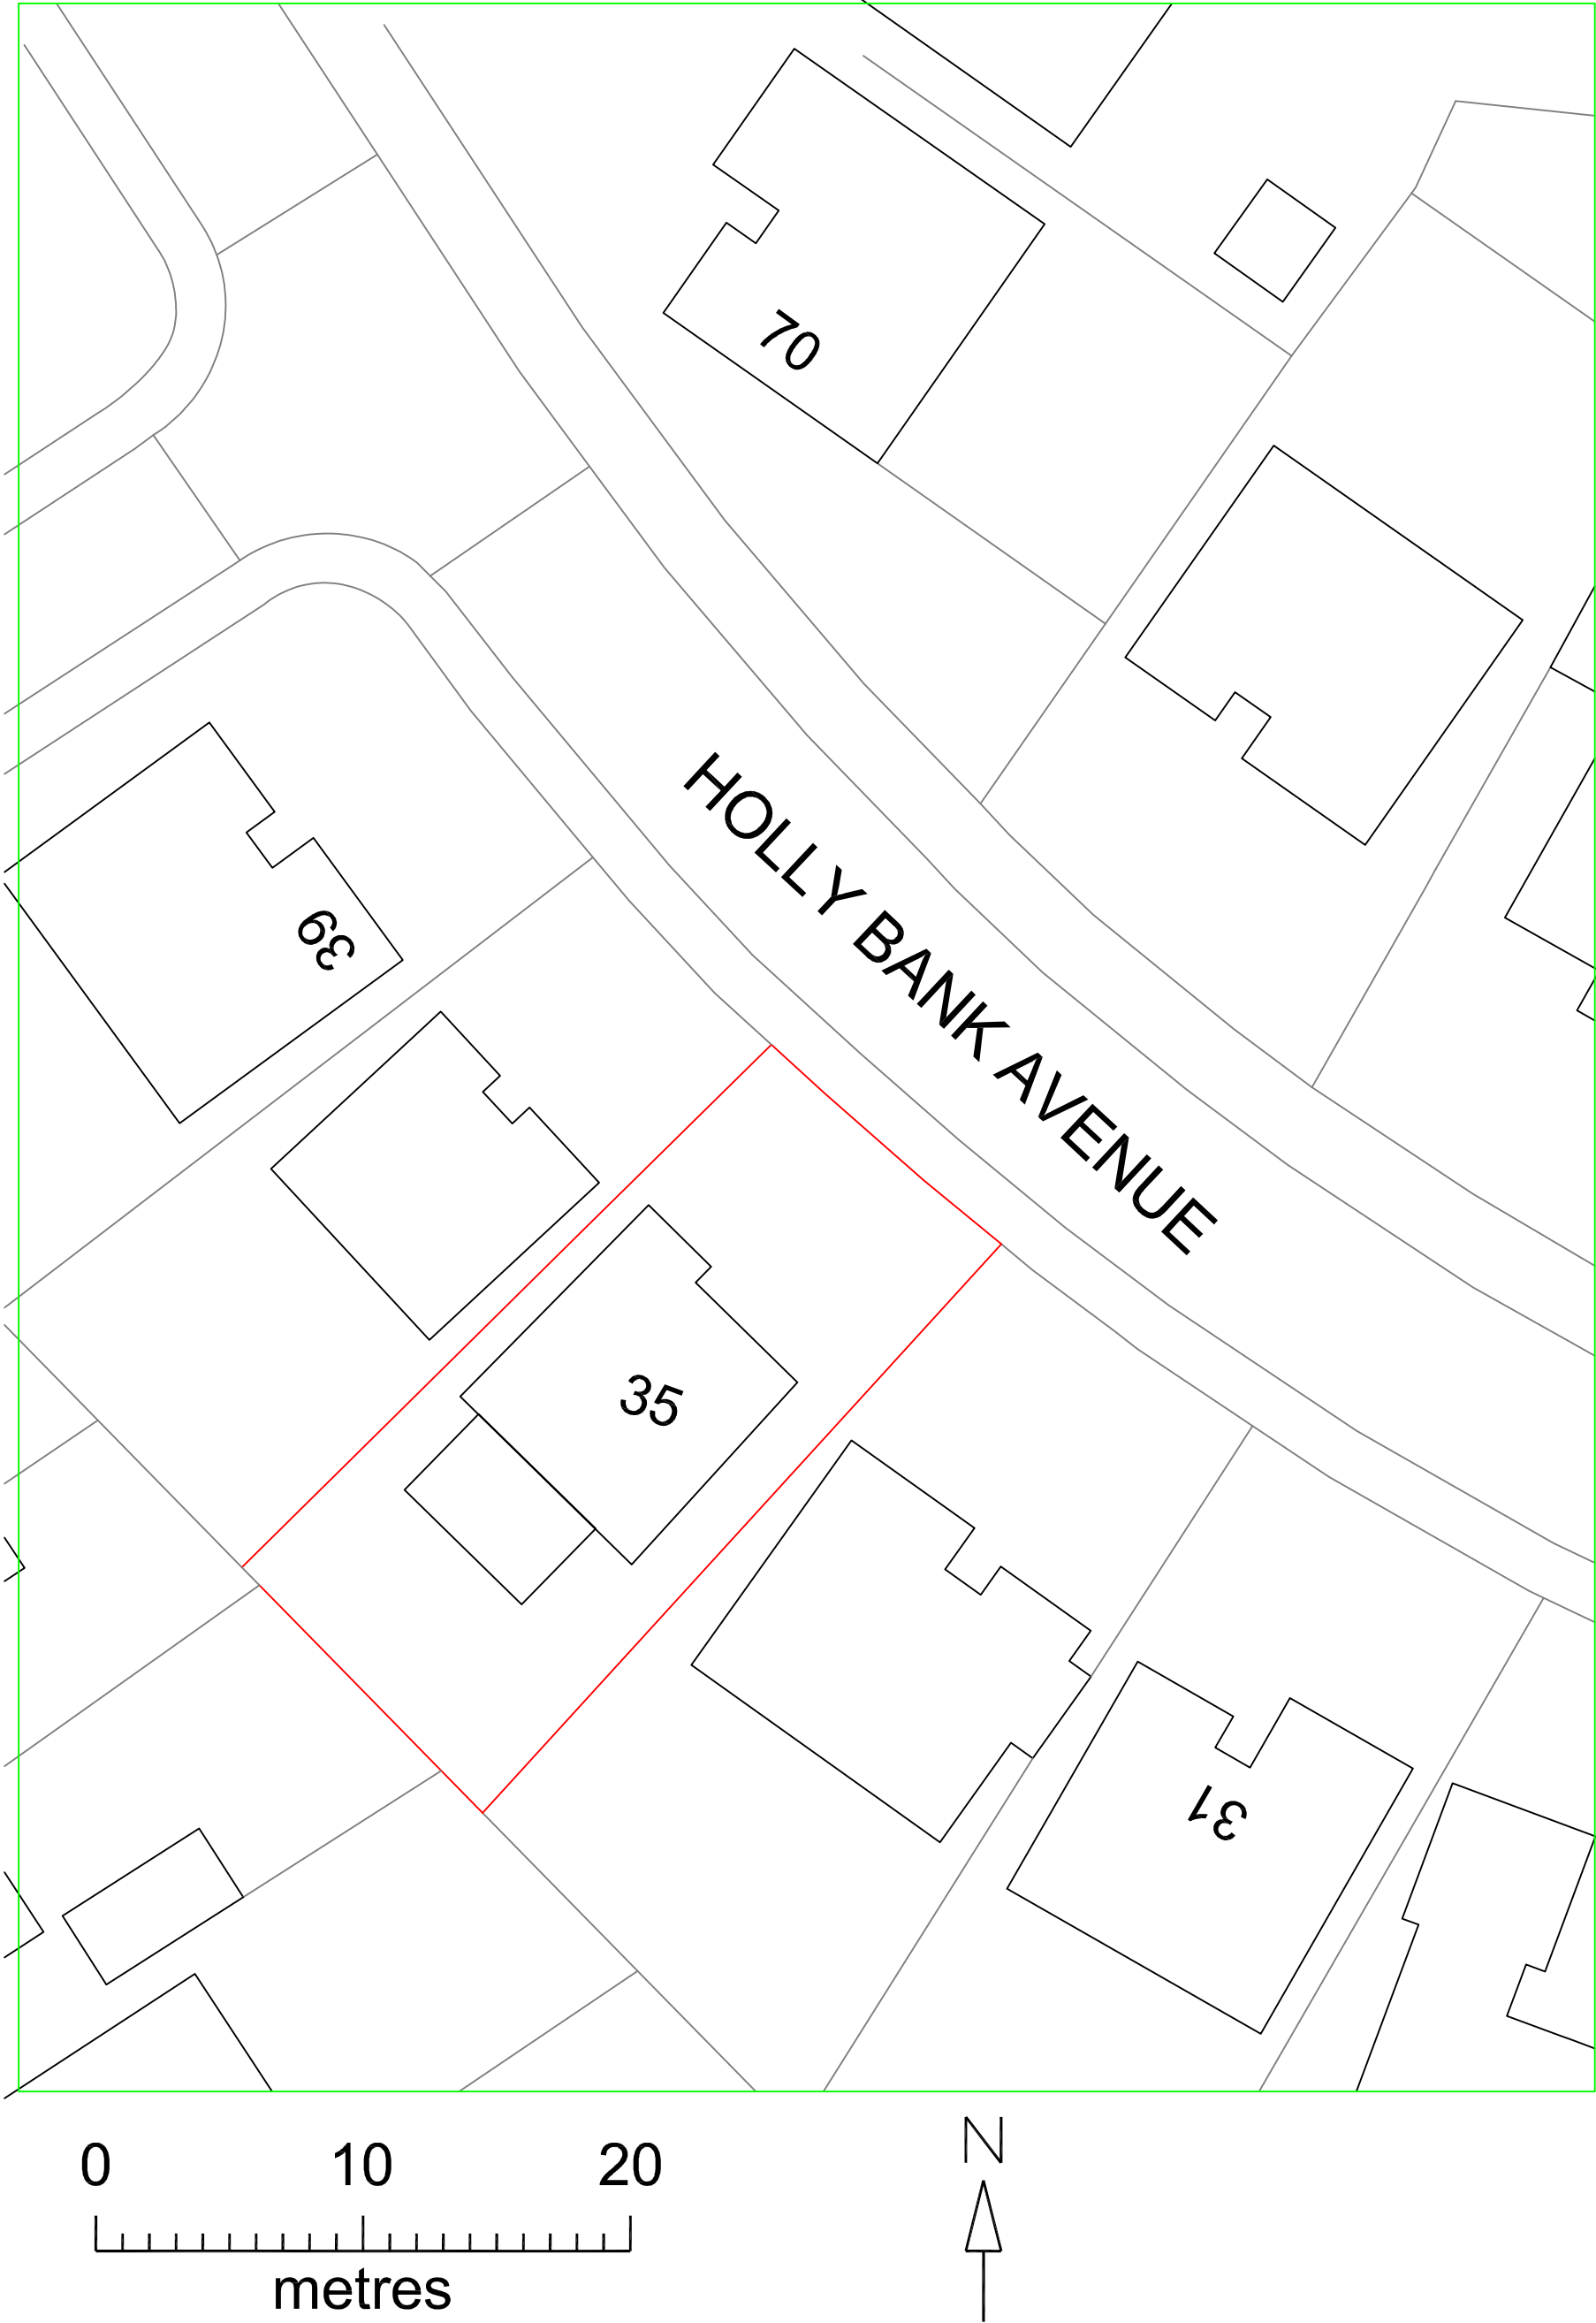

EXISTING AND PROPOSED SITE PLAN  
35 Hollybank Avenue L14 7AG