



BLOCK PLAN

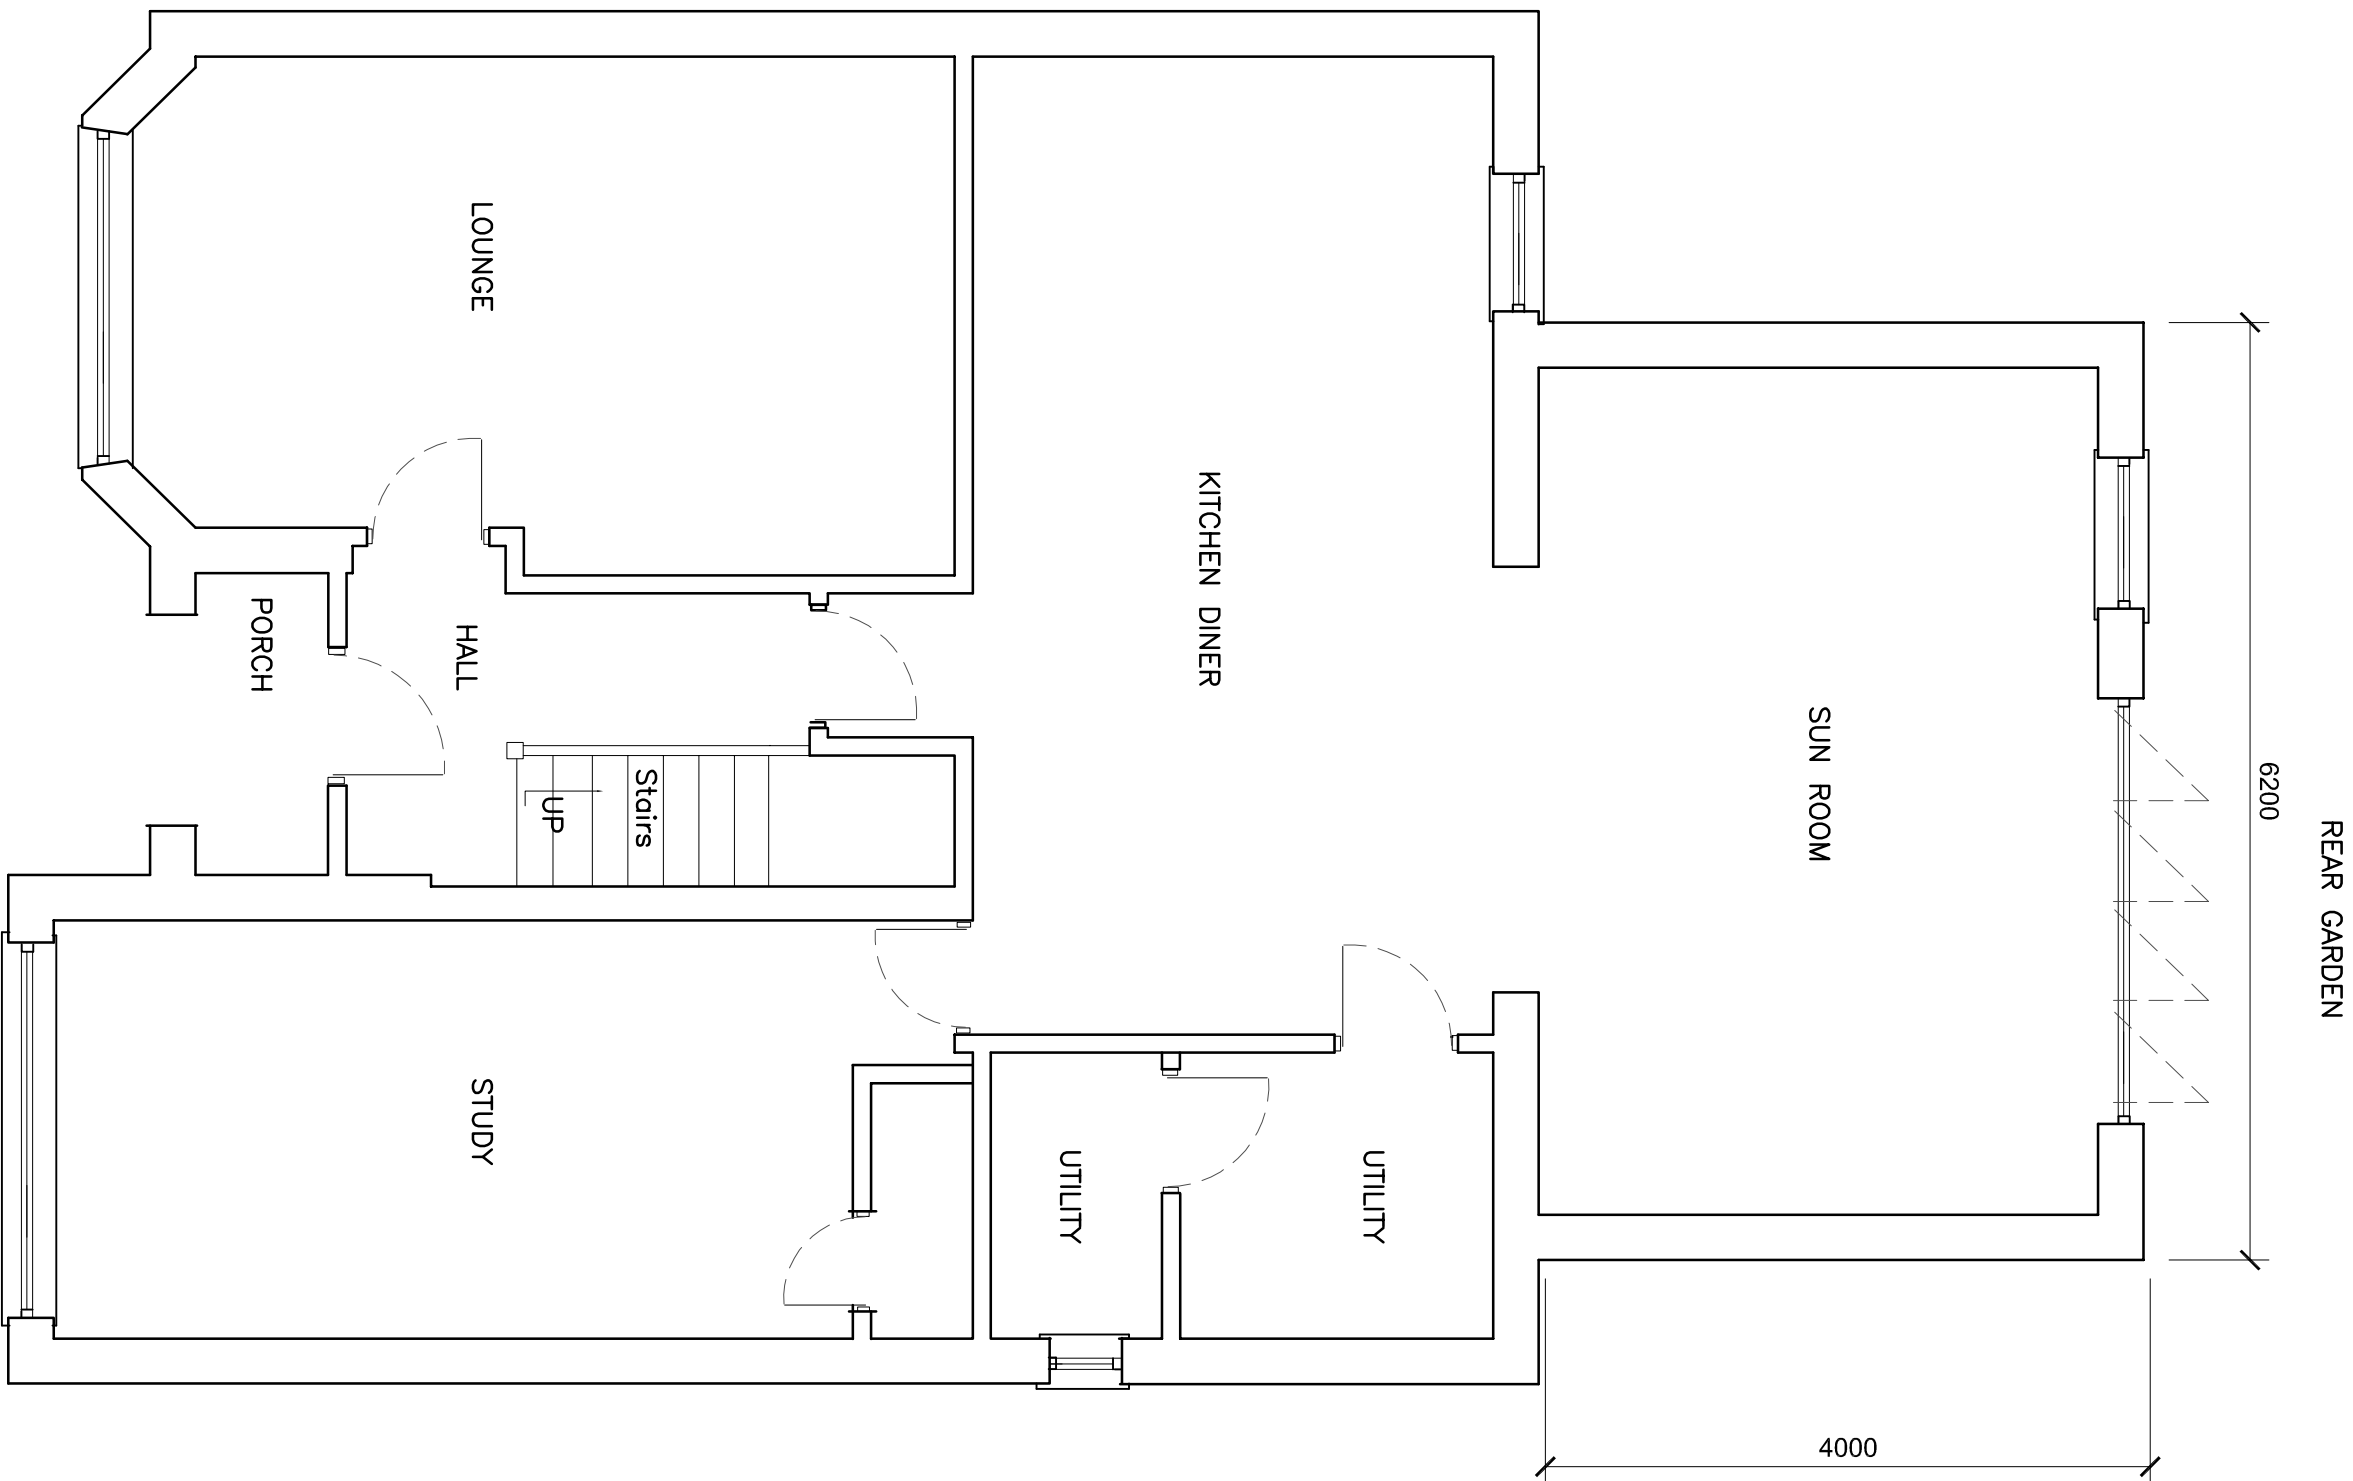


FRONT GARDEN

PLAN ON GROUND FLOOR AS PROPOSED  
UNAFFECTED

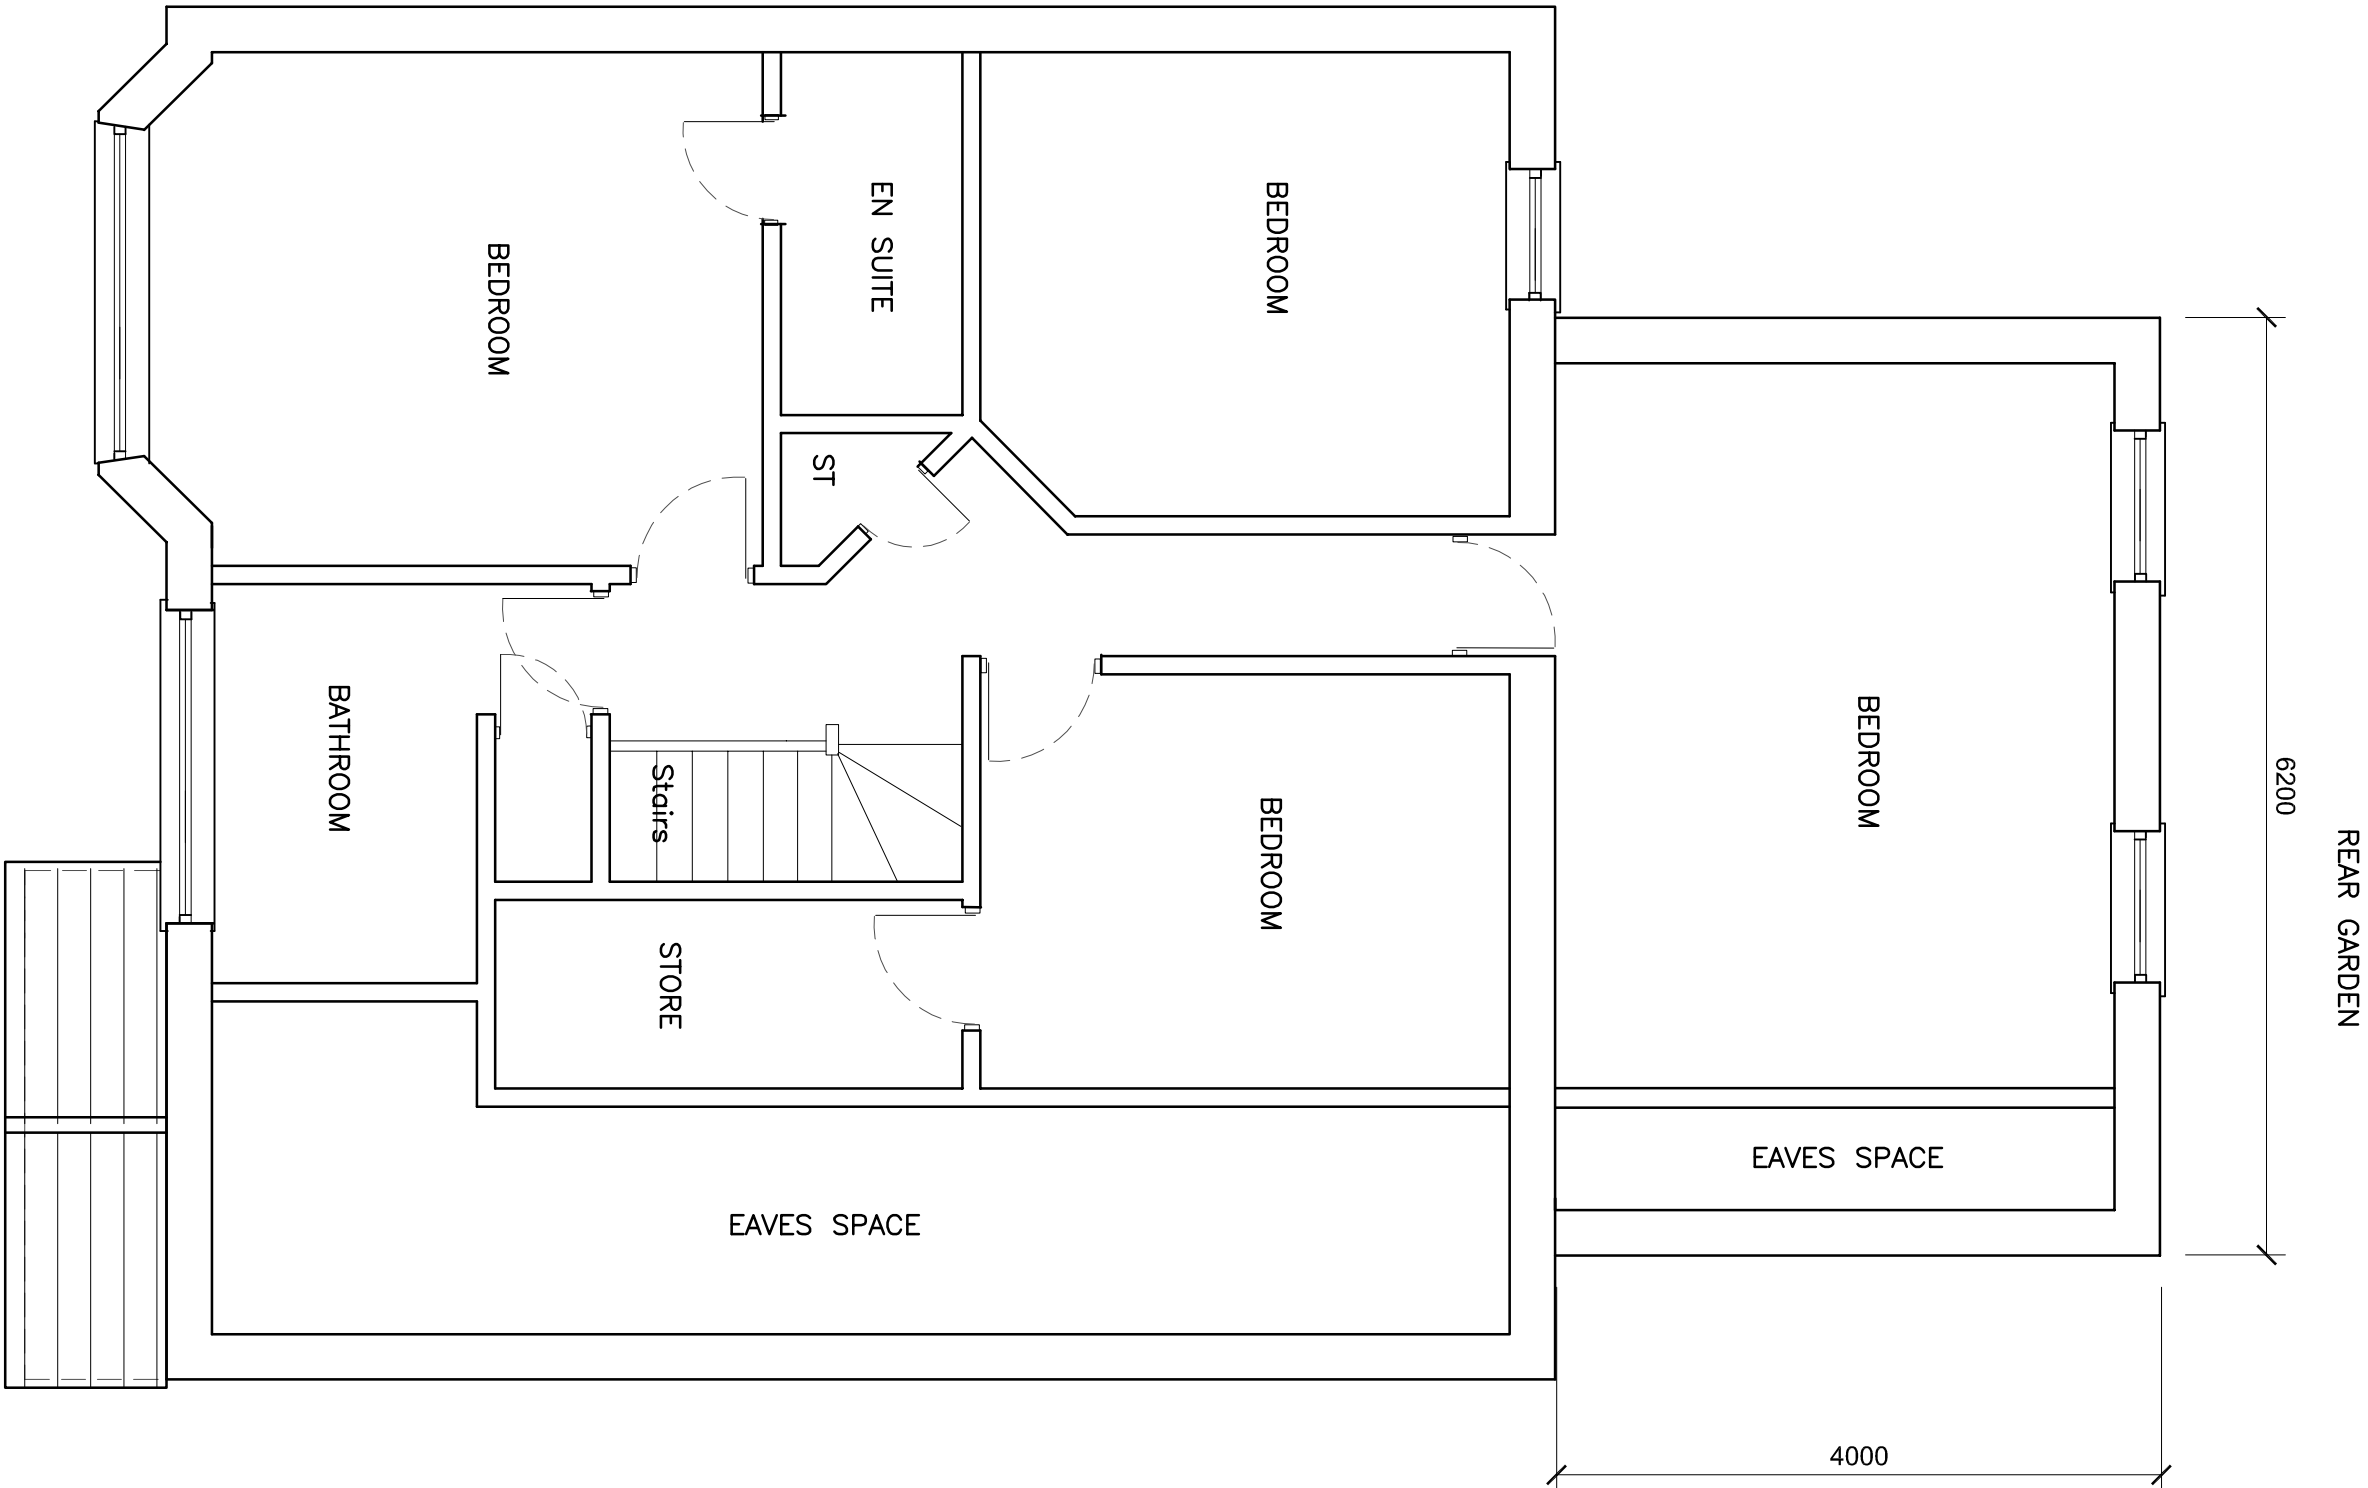

FRONT GARDEN

PLAN ON FIRST FLOOR AS PROPOSED

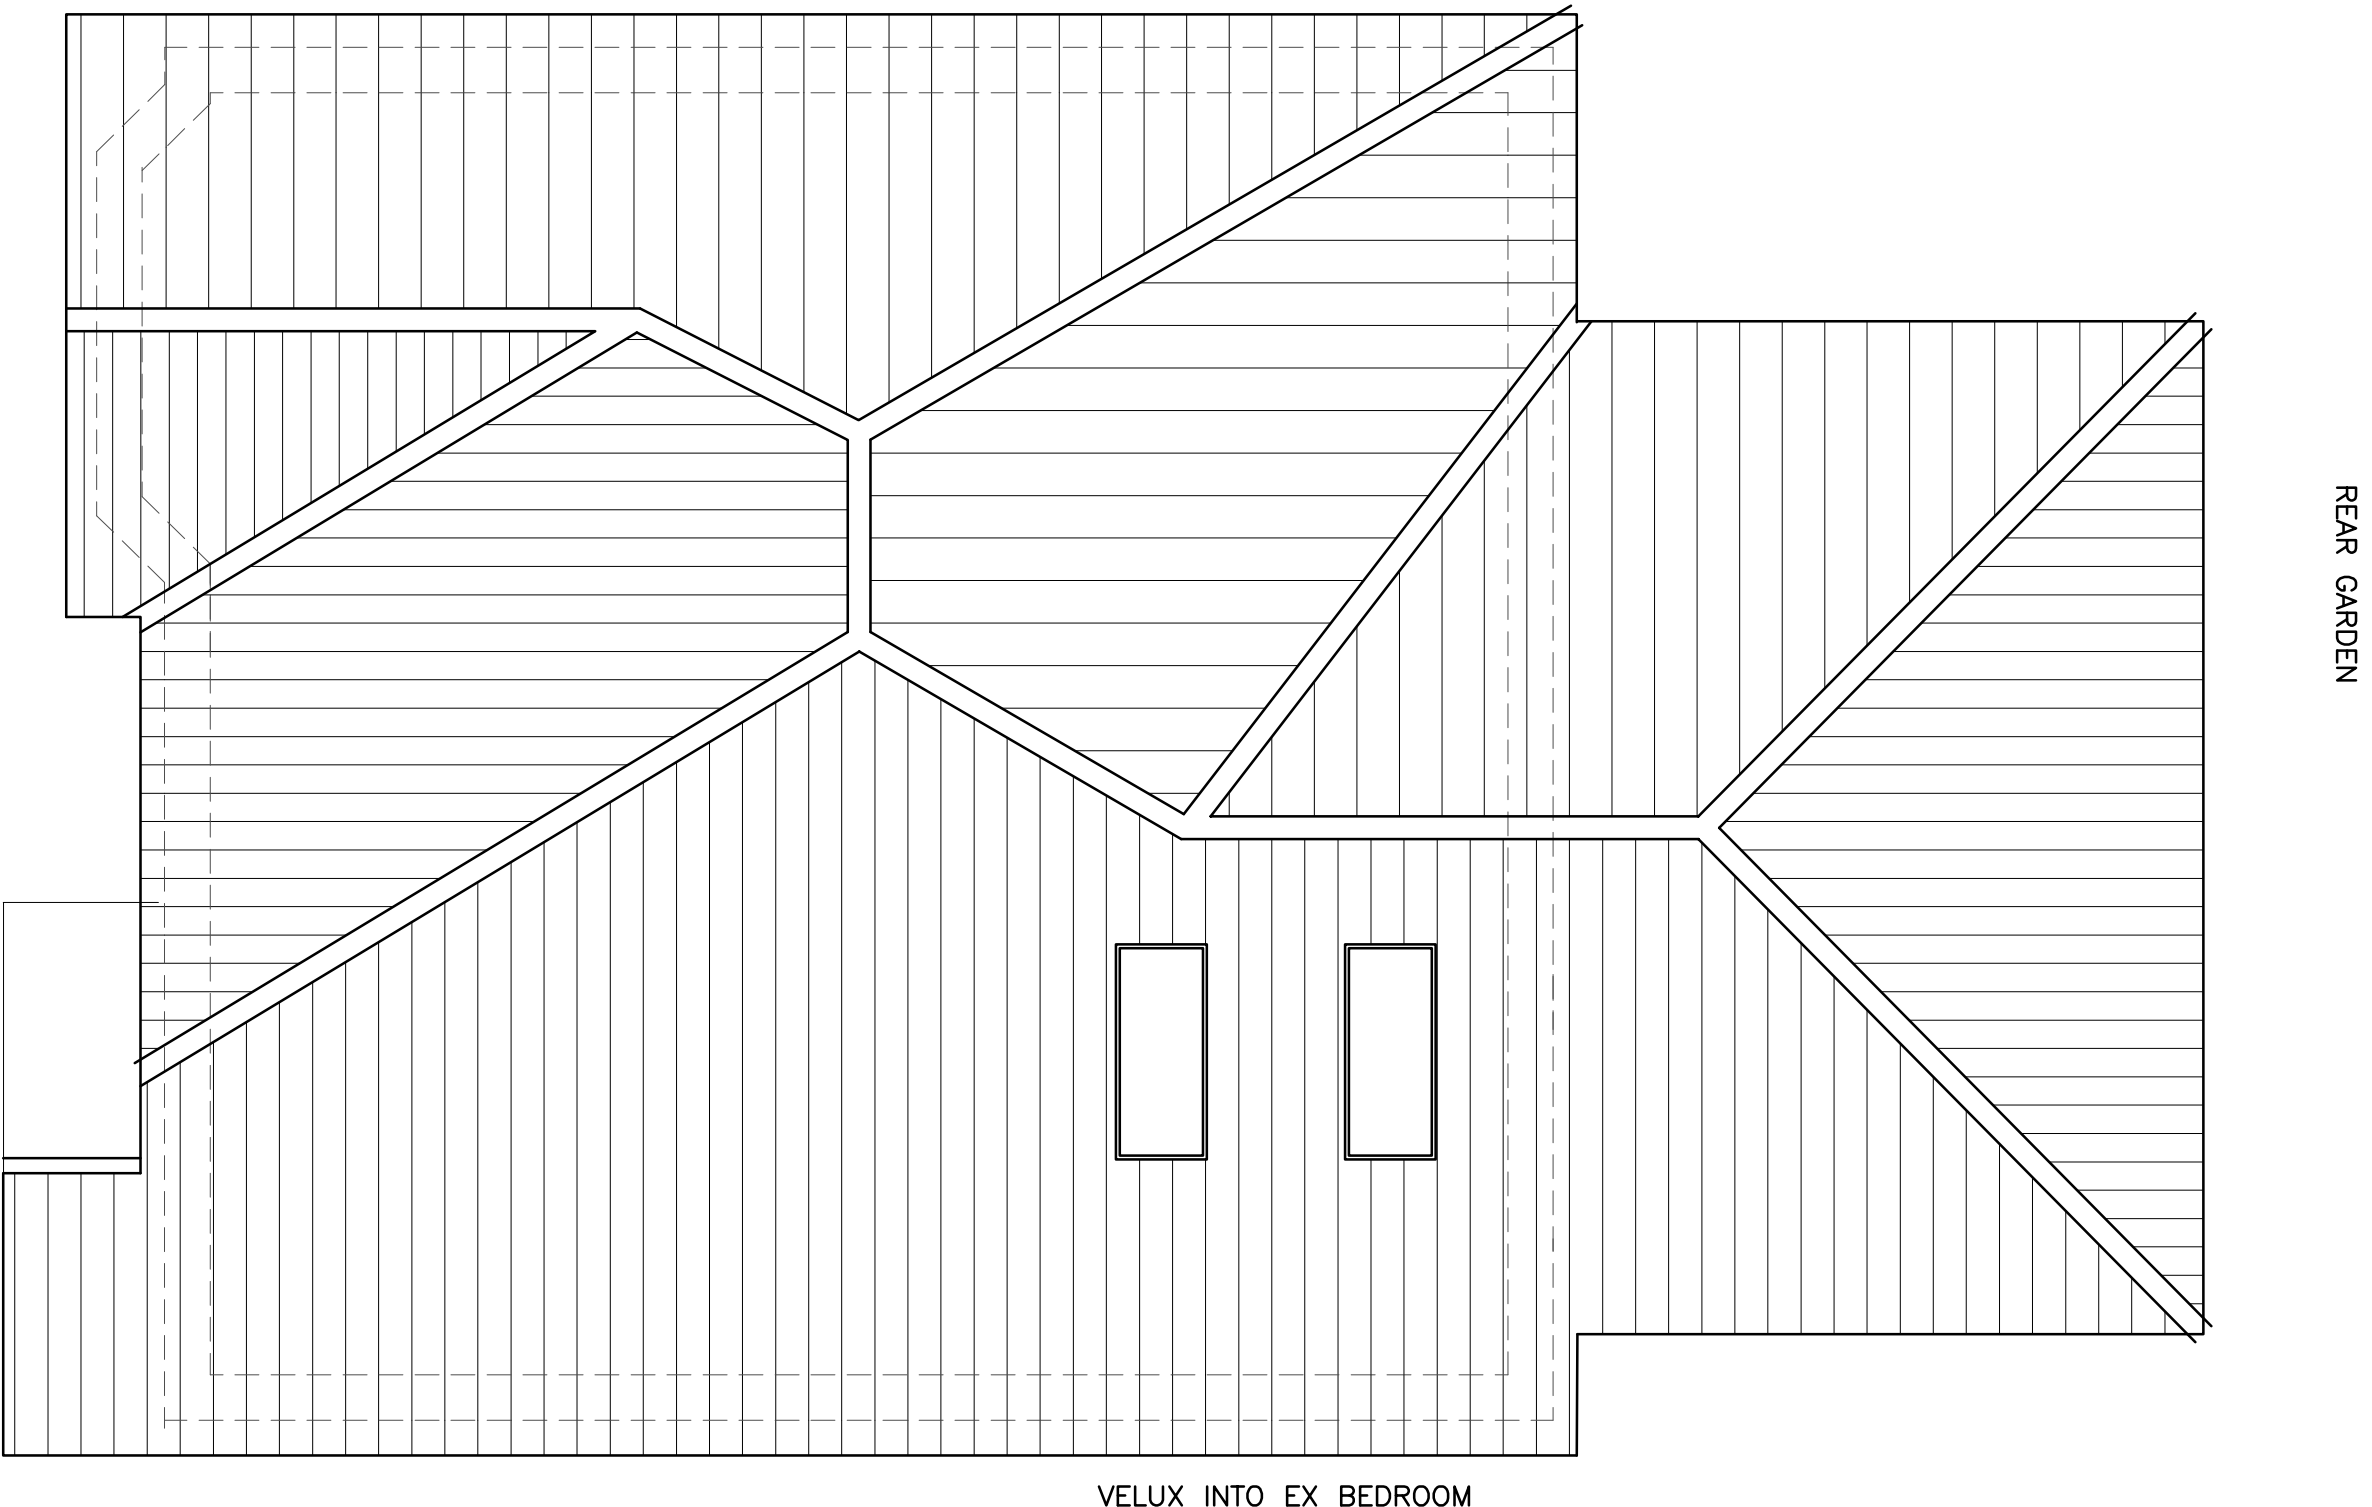

FRONT GARDEN

PLAN ON ROOF AS PROPOSED

NOTES

Brickwork to match existing including cill and soldier bands  
Tiled roof and rain water goods to match existing  
Velux Windows in new roof to side