
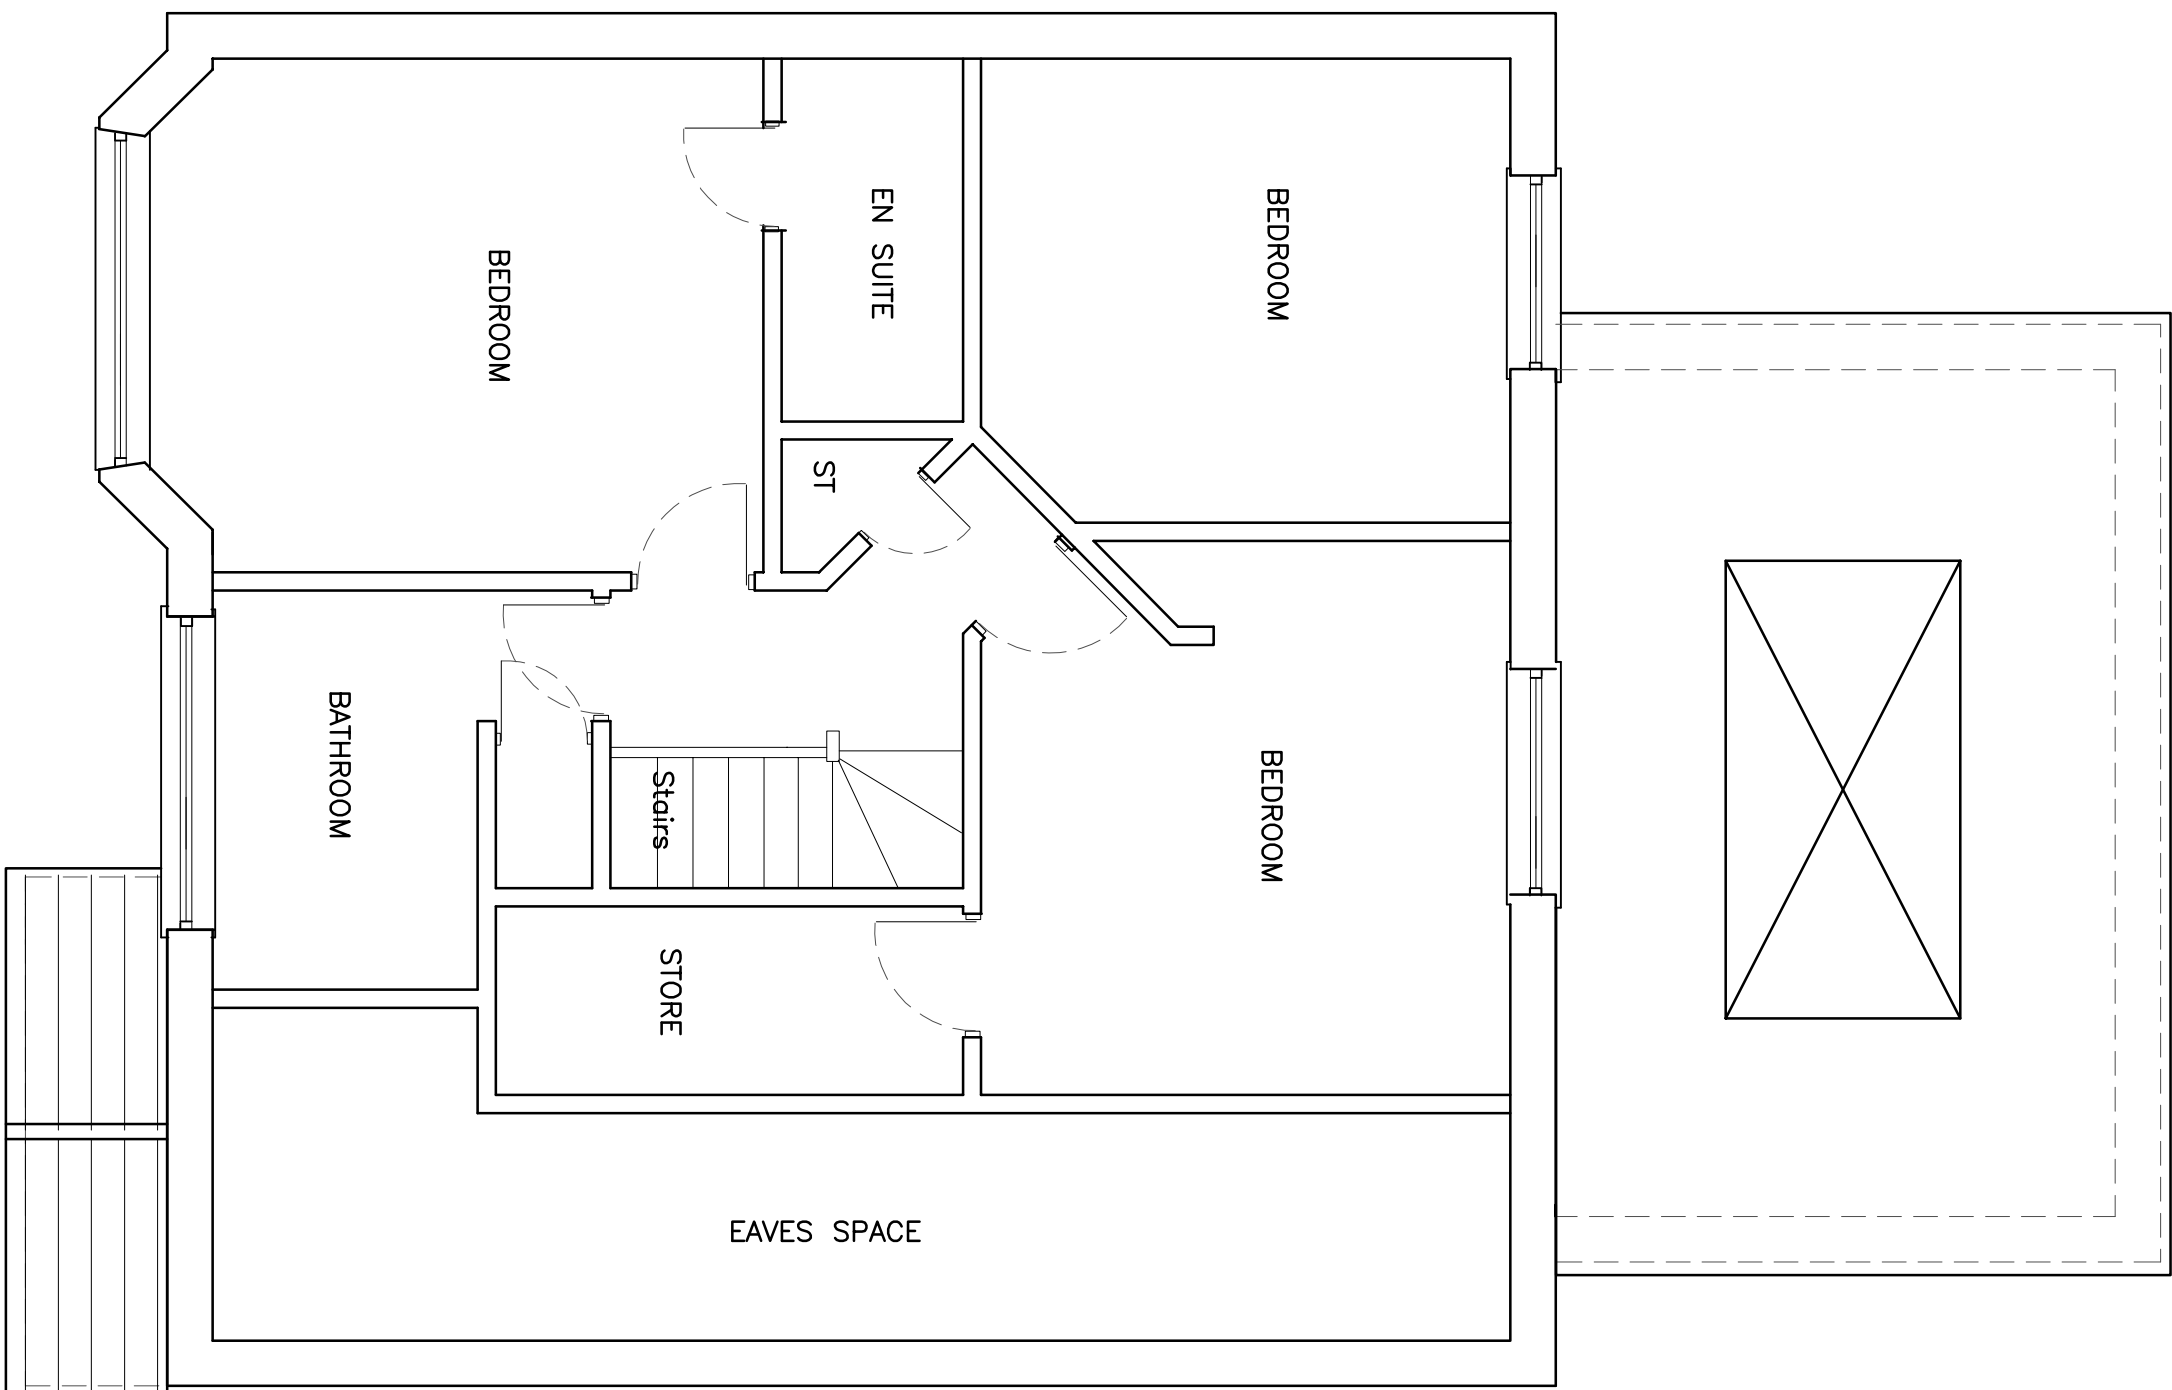



PLAN ON FIRST FLOOR AS PROPOSED

FOR EXISTING PLANS SEE DRG 01

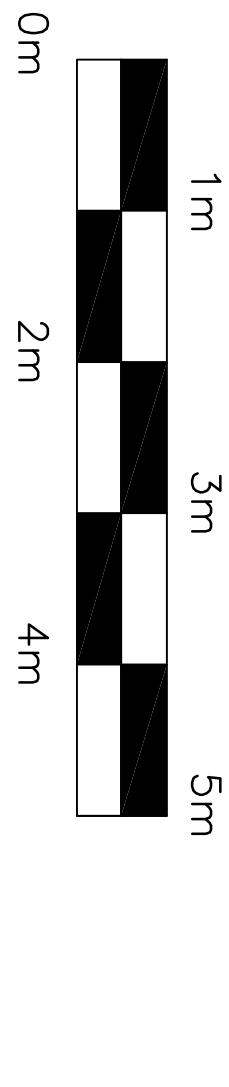


PLAN ON FIRST FLOOR AS EXISTING

FRONT GARDEN

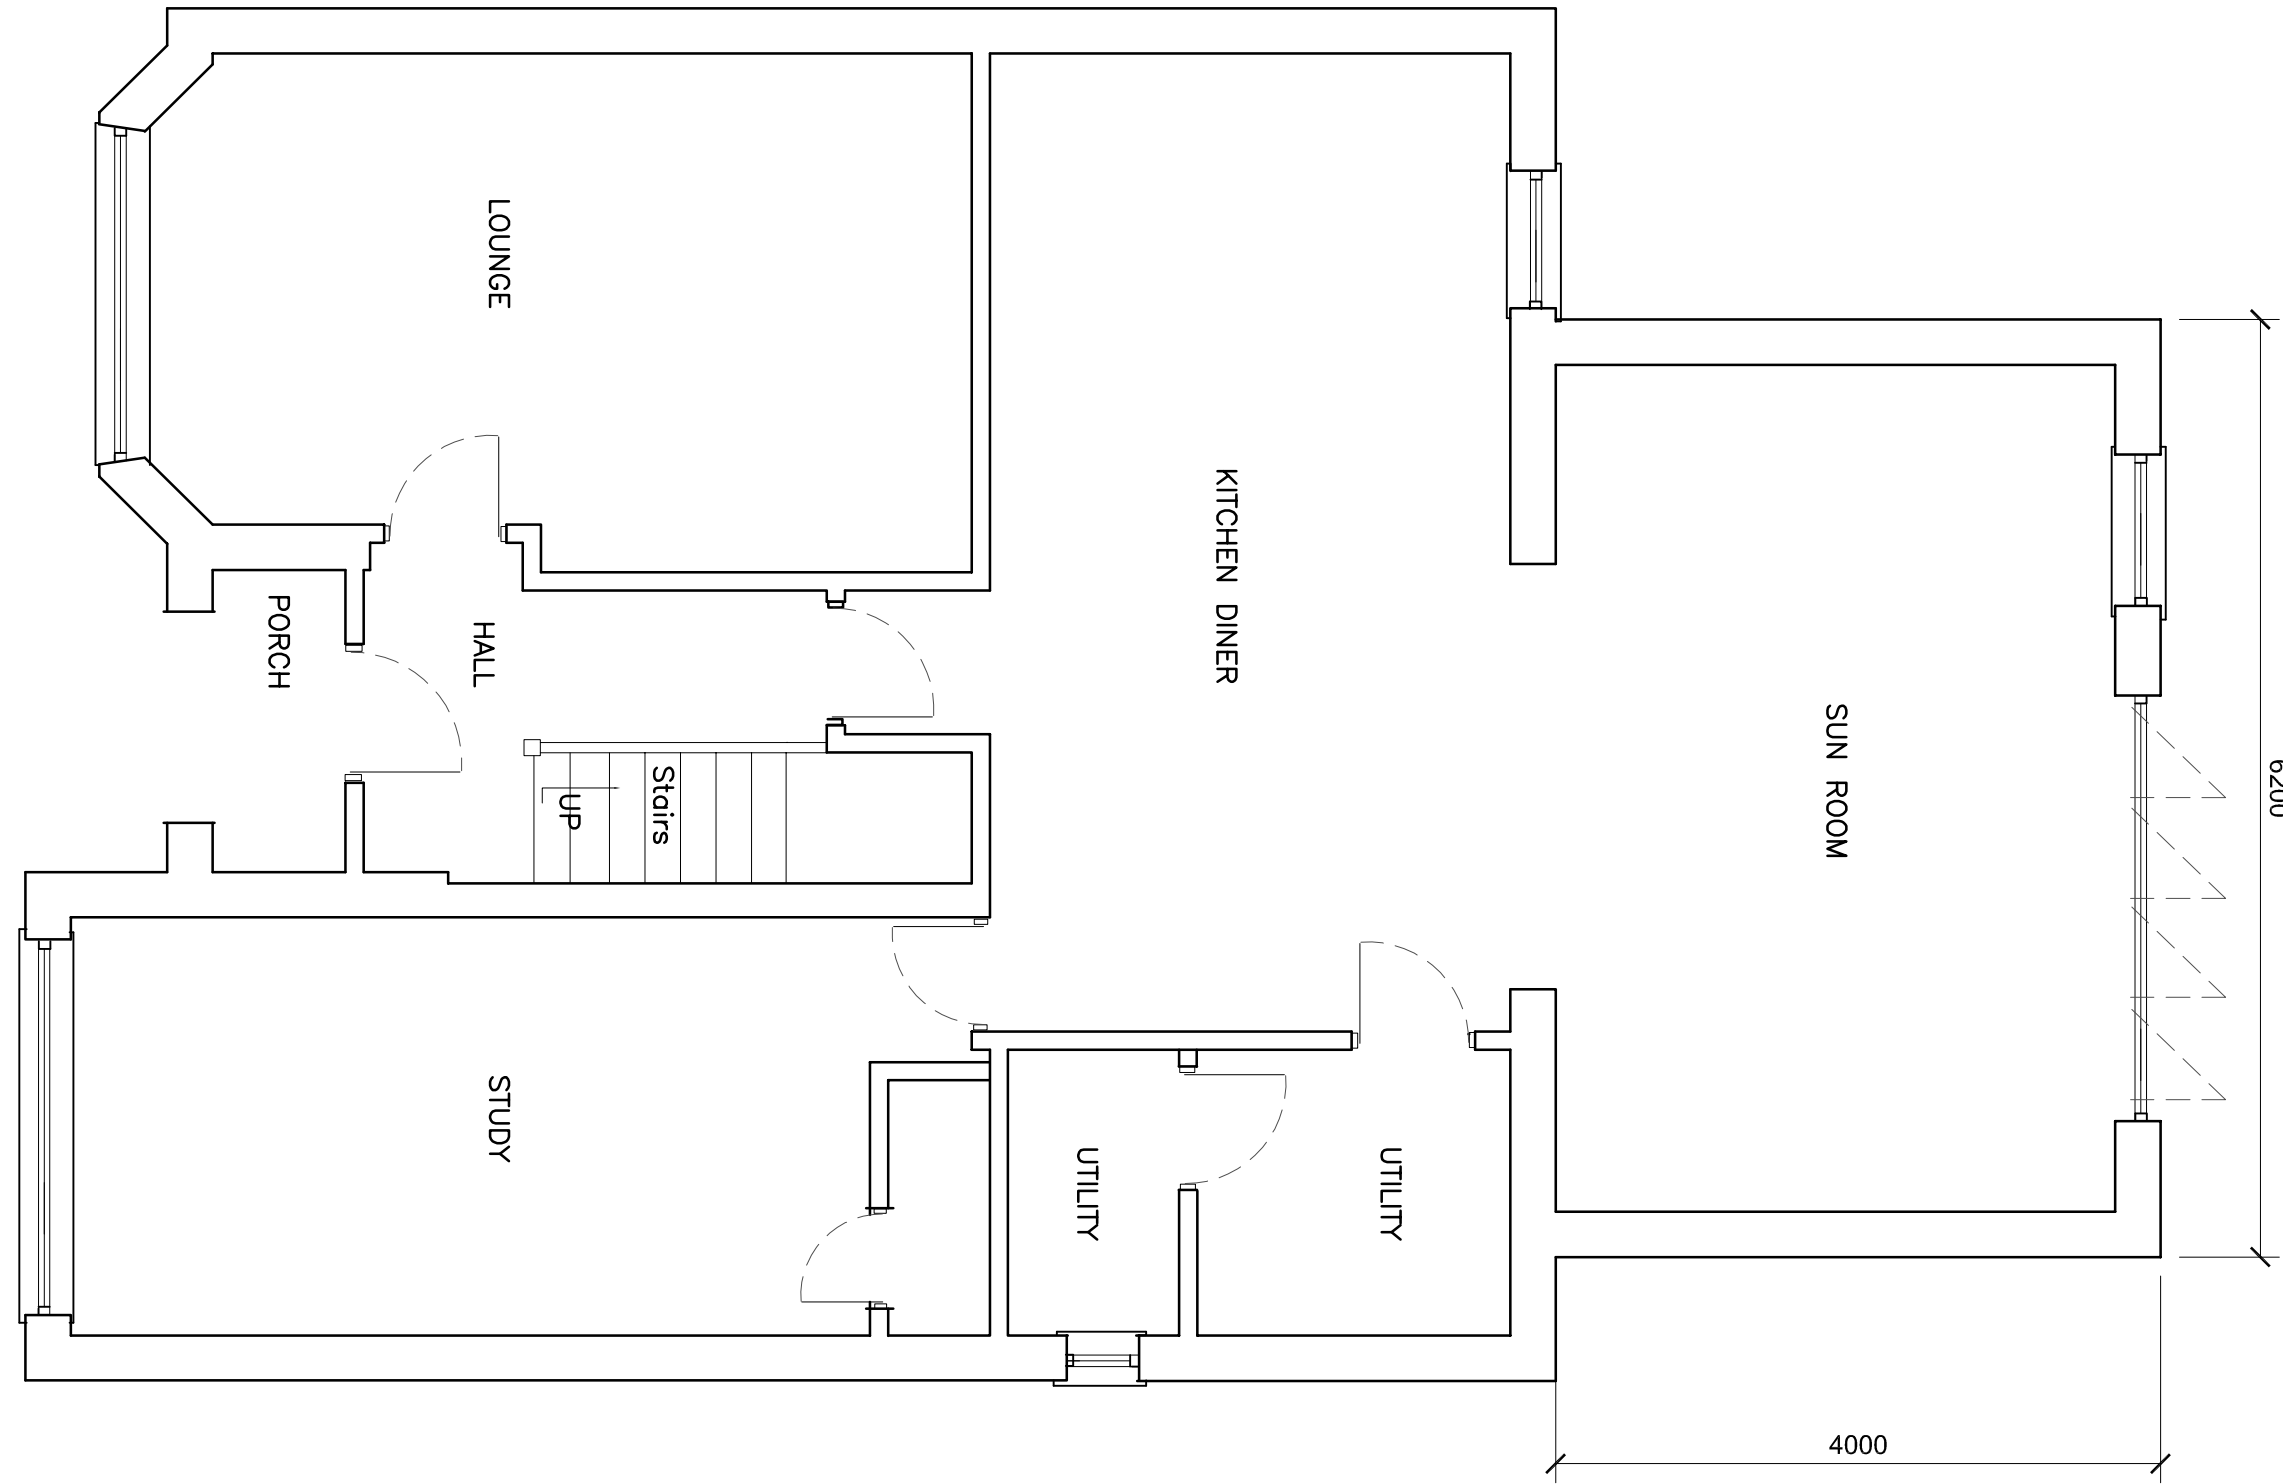

PLAN ON GROUND FLOOR AS EXISTING

FRONT GARDEN

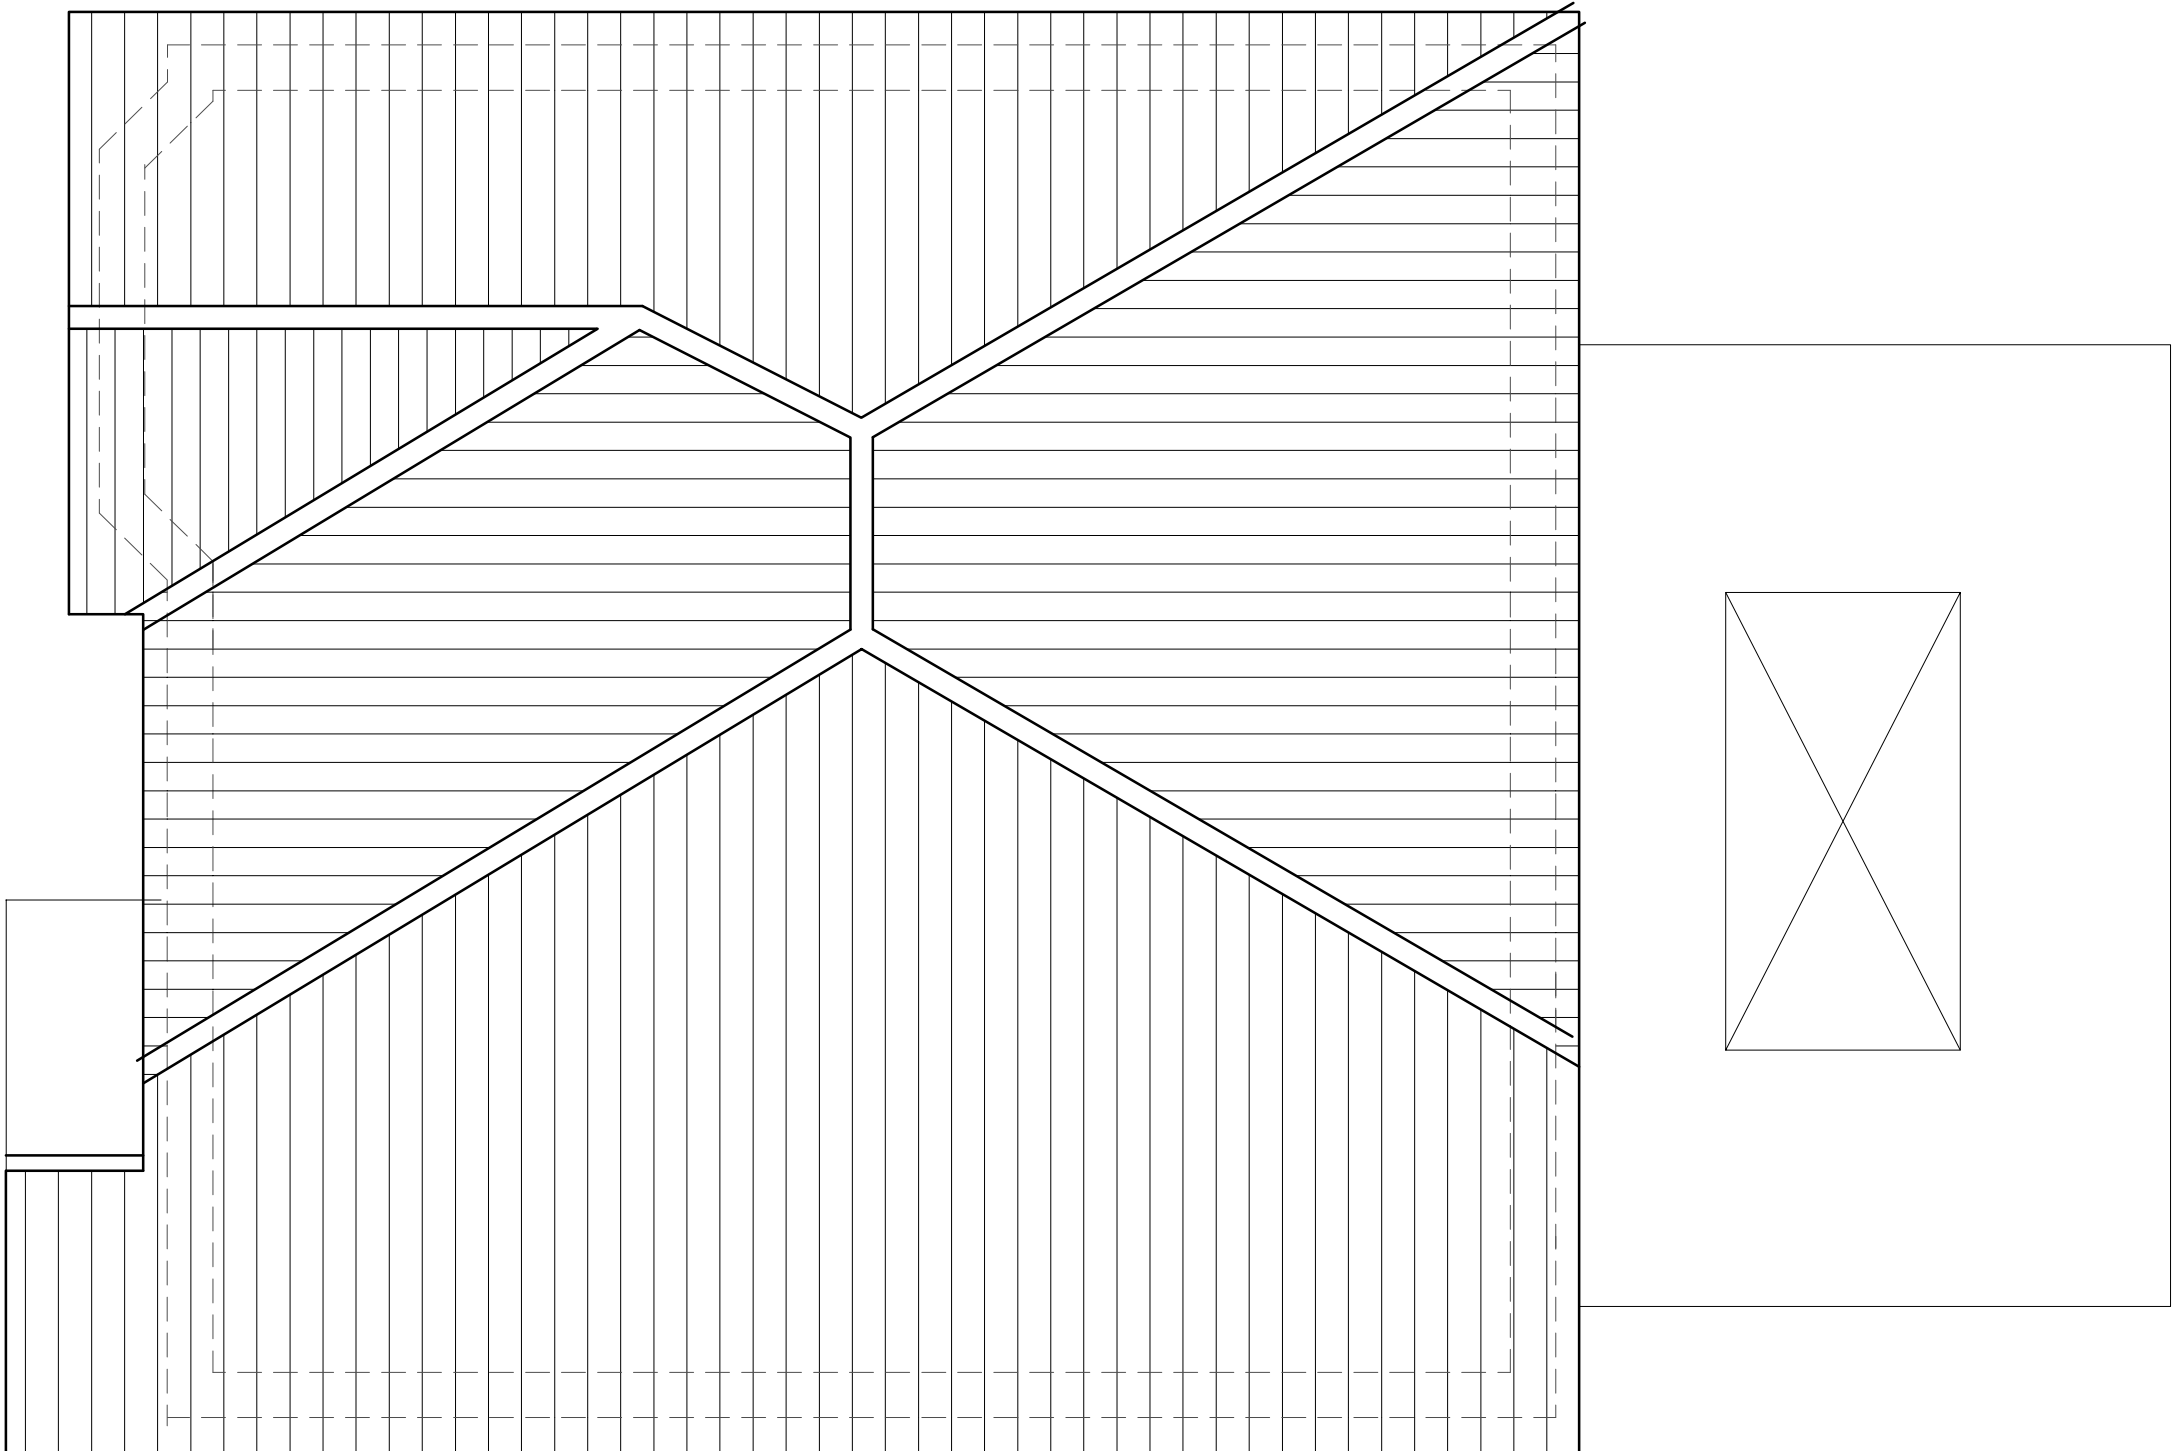

PLAN ON ROOF AS EXISTING

FRONT GARDEN