
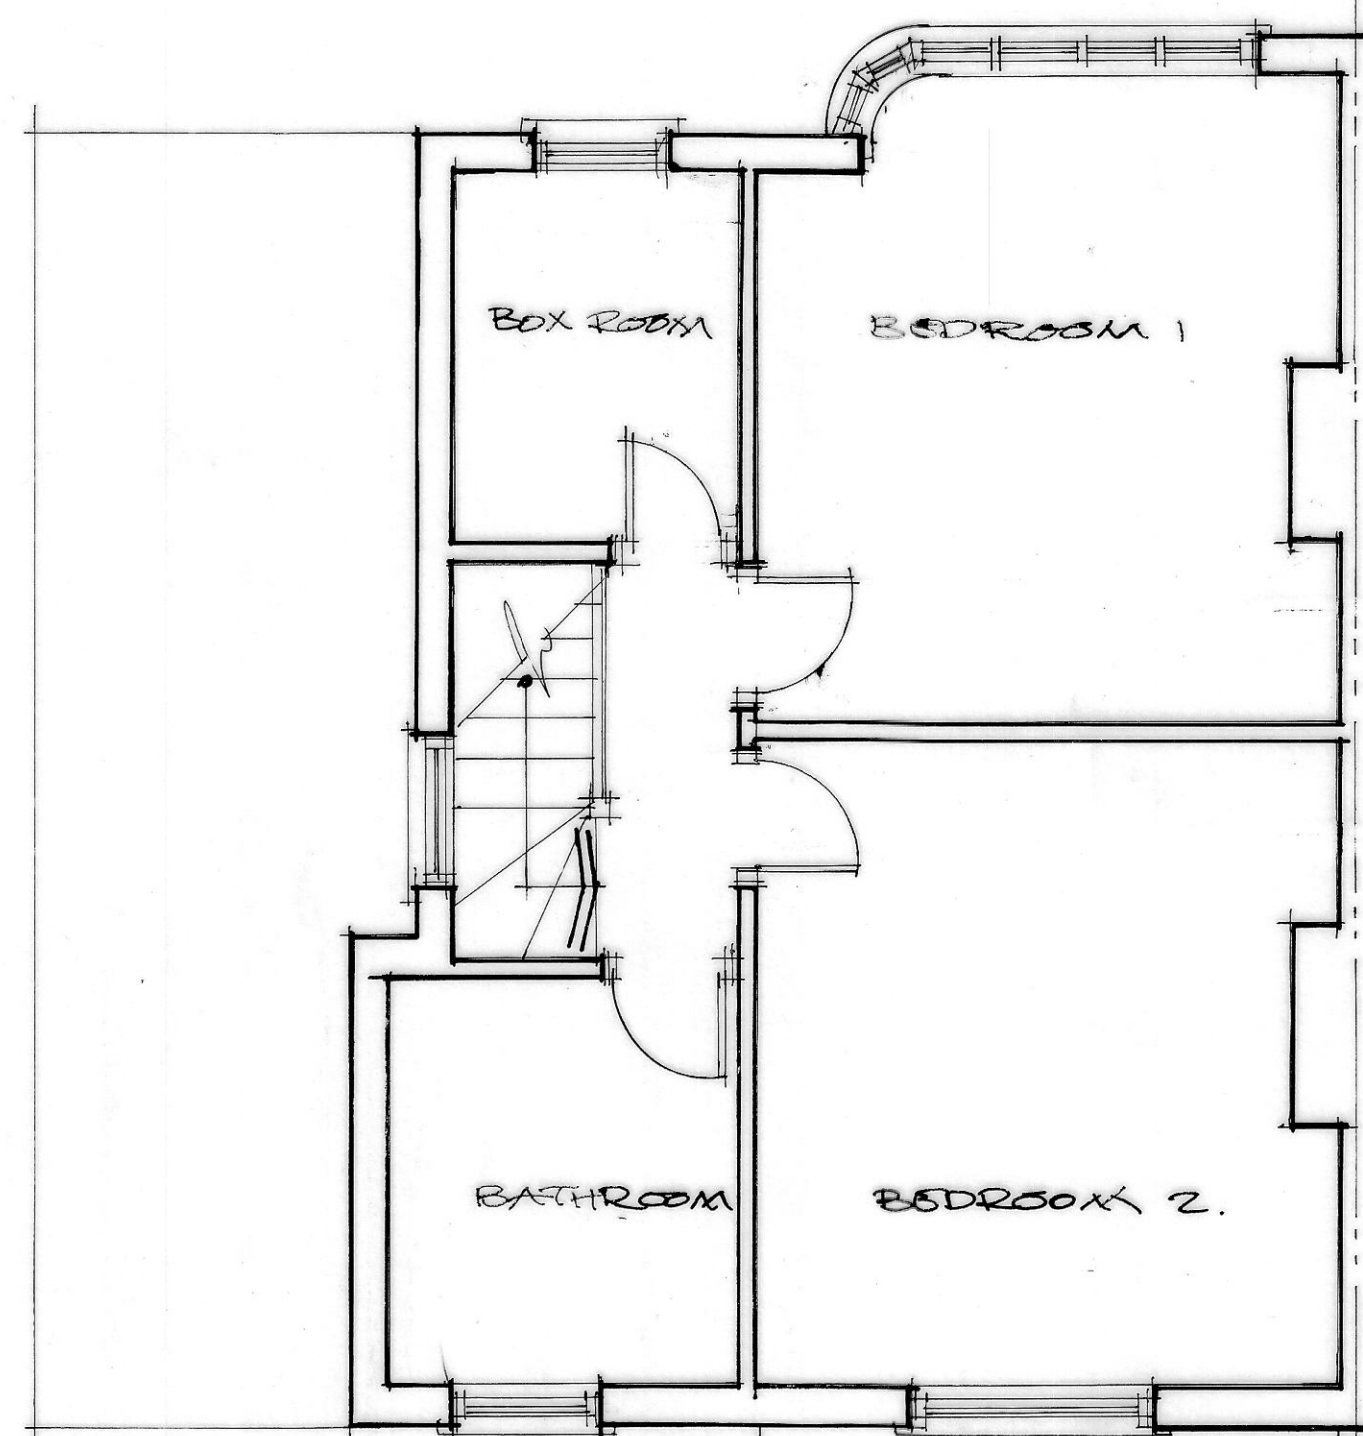
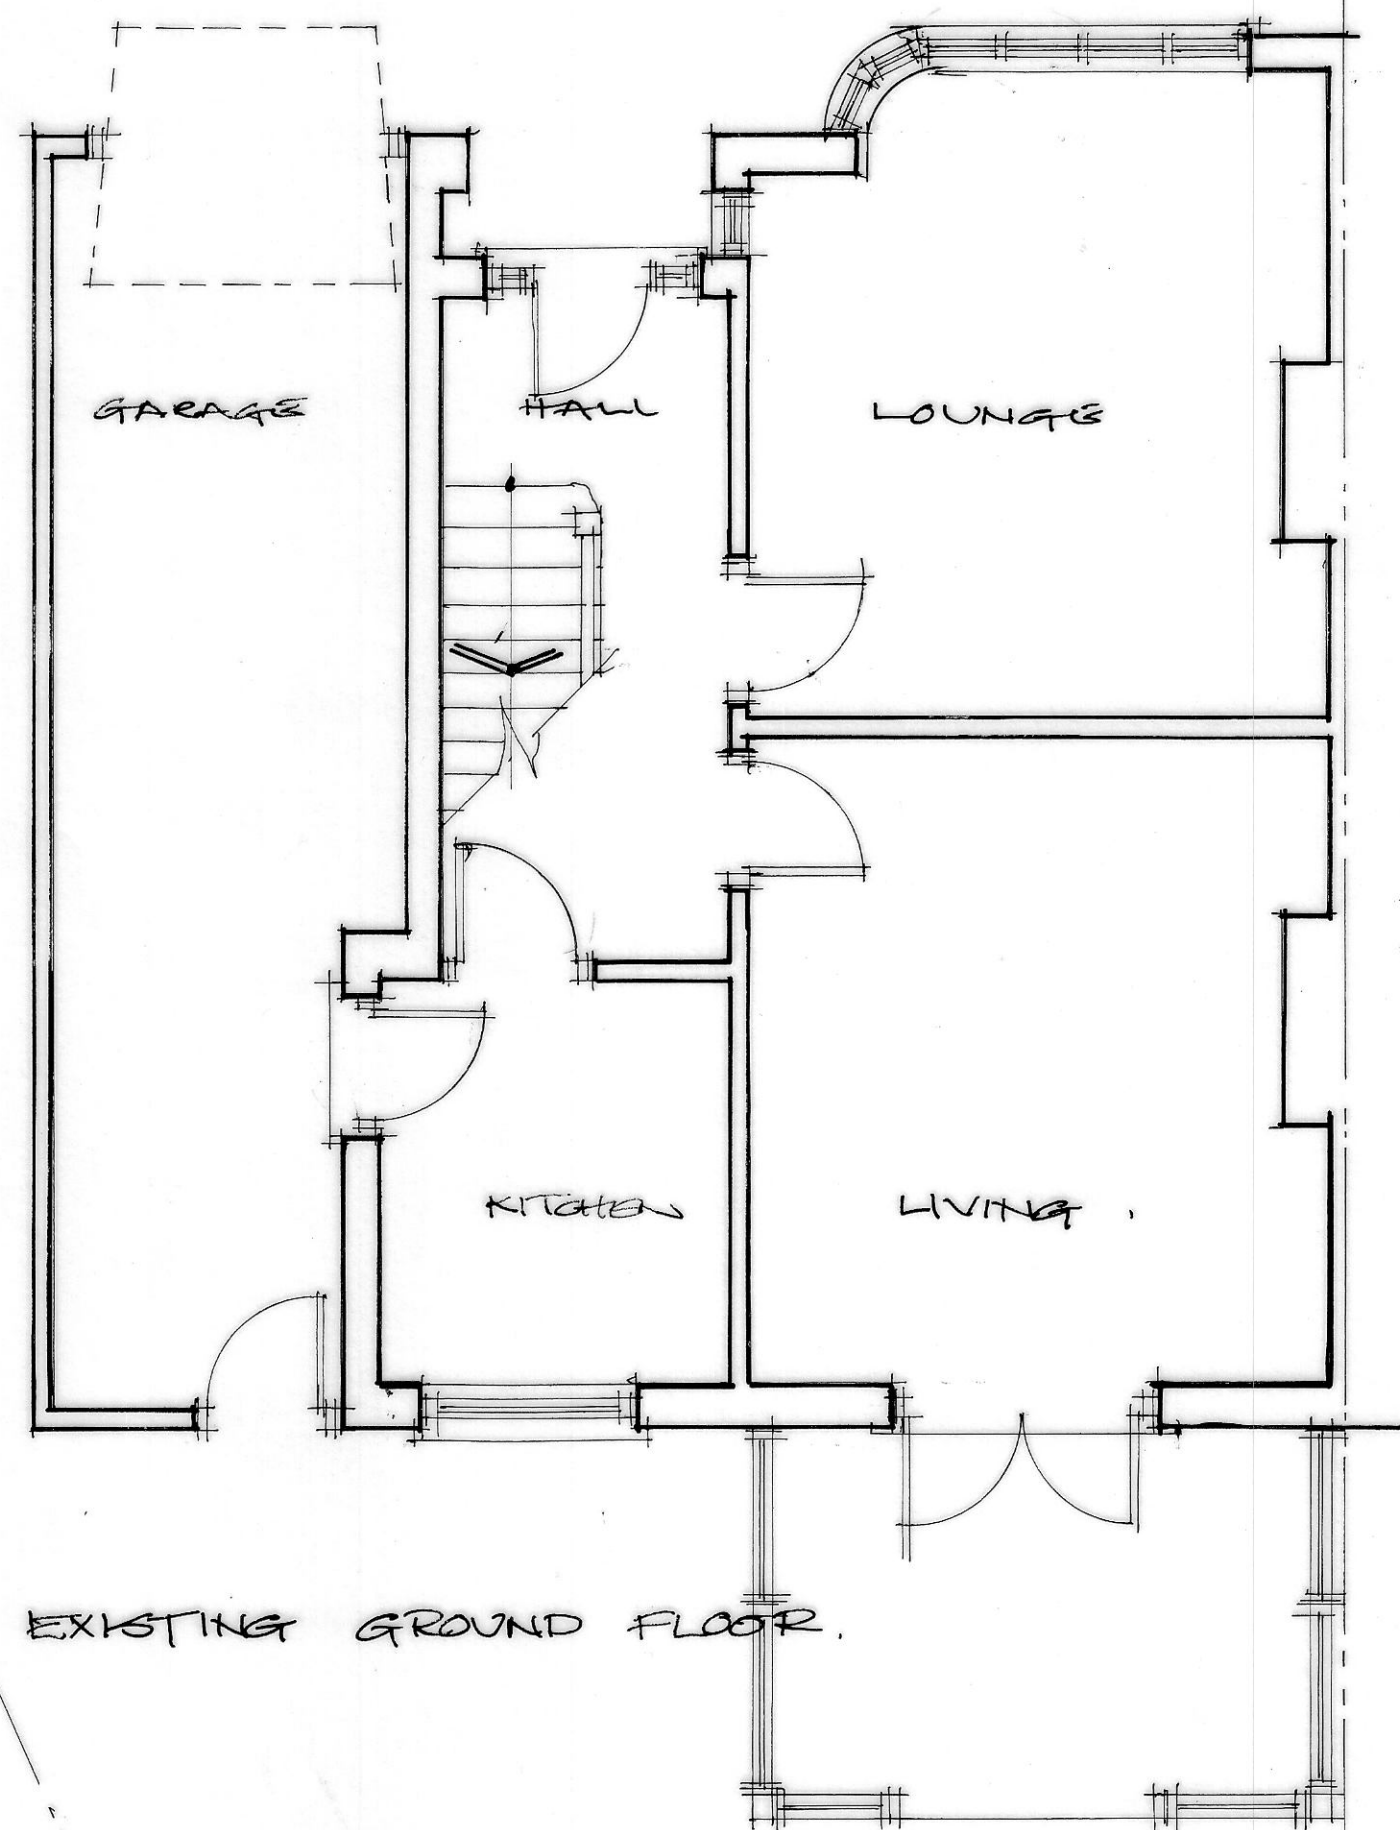


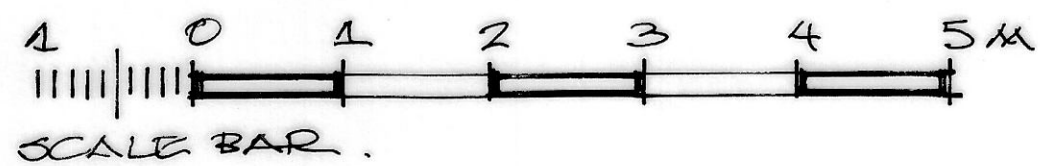

PROPOSED WORKS.
FOR MR & MRS. FOLKES.
41. COURTHEY AVENUE.
LIVERPOOL 16 2ND
PLANS AS EXISTING
SCALE 1/850.