


1 0 1 2 3 4 5M
SCALE BAR

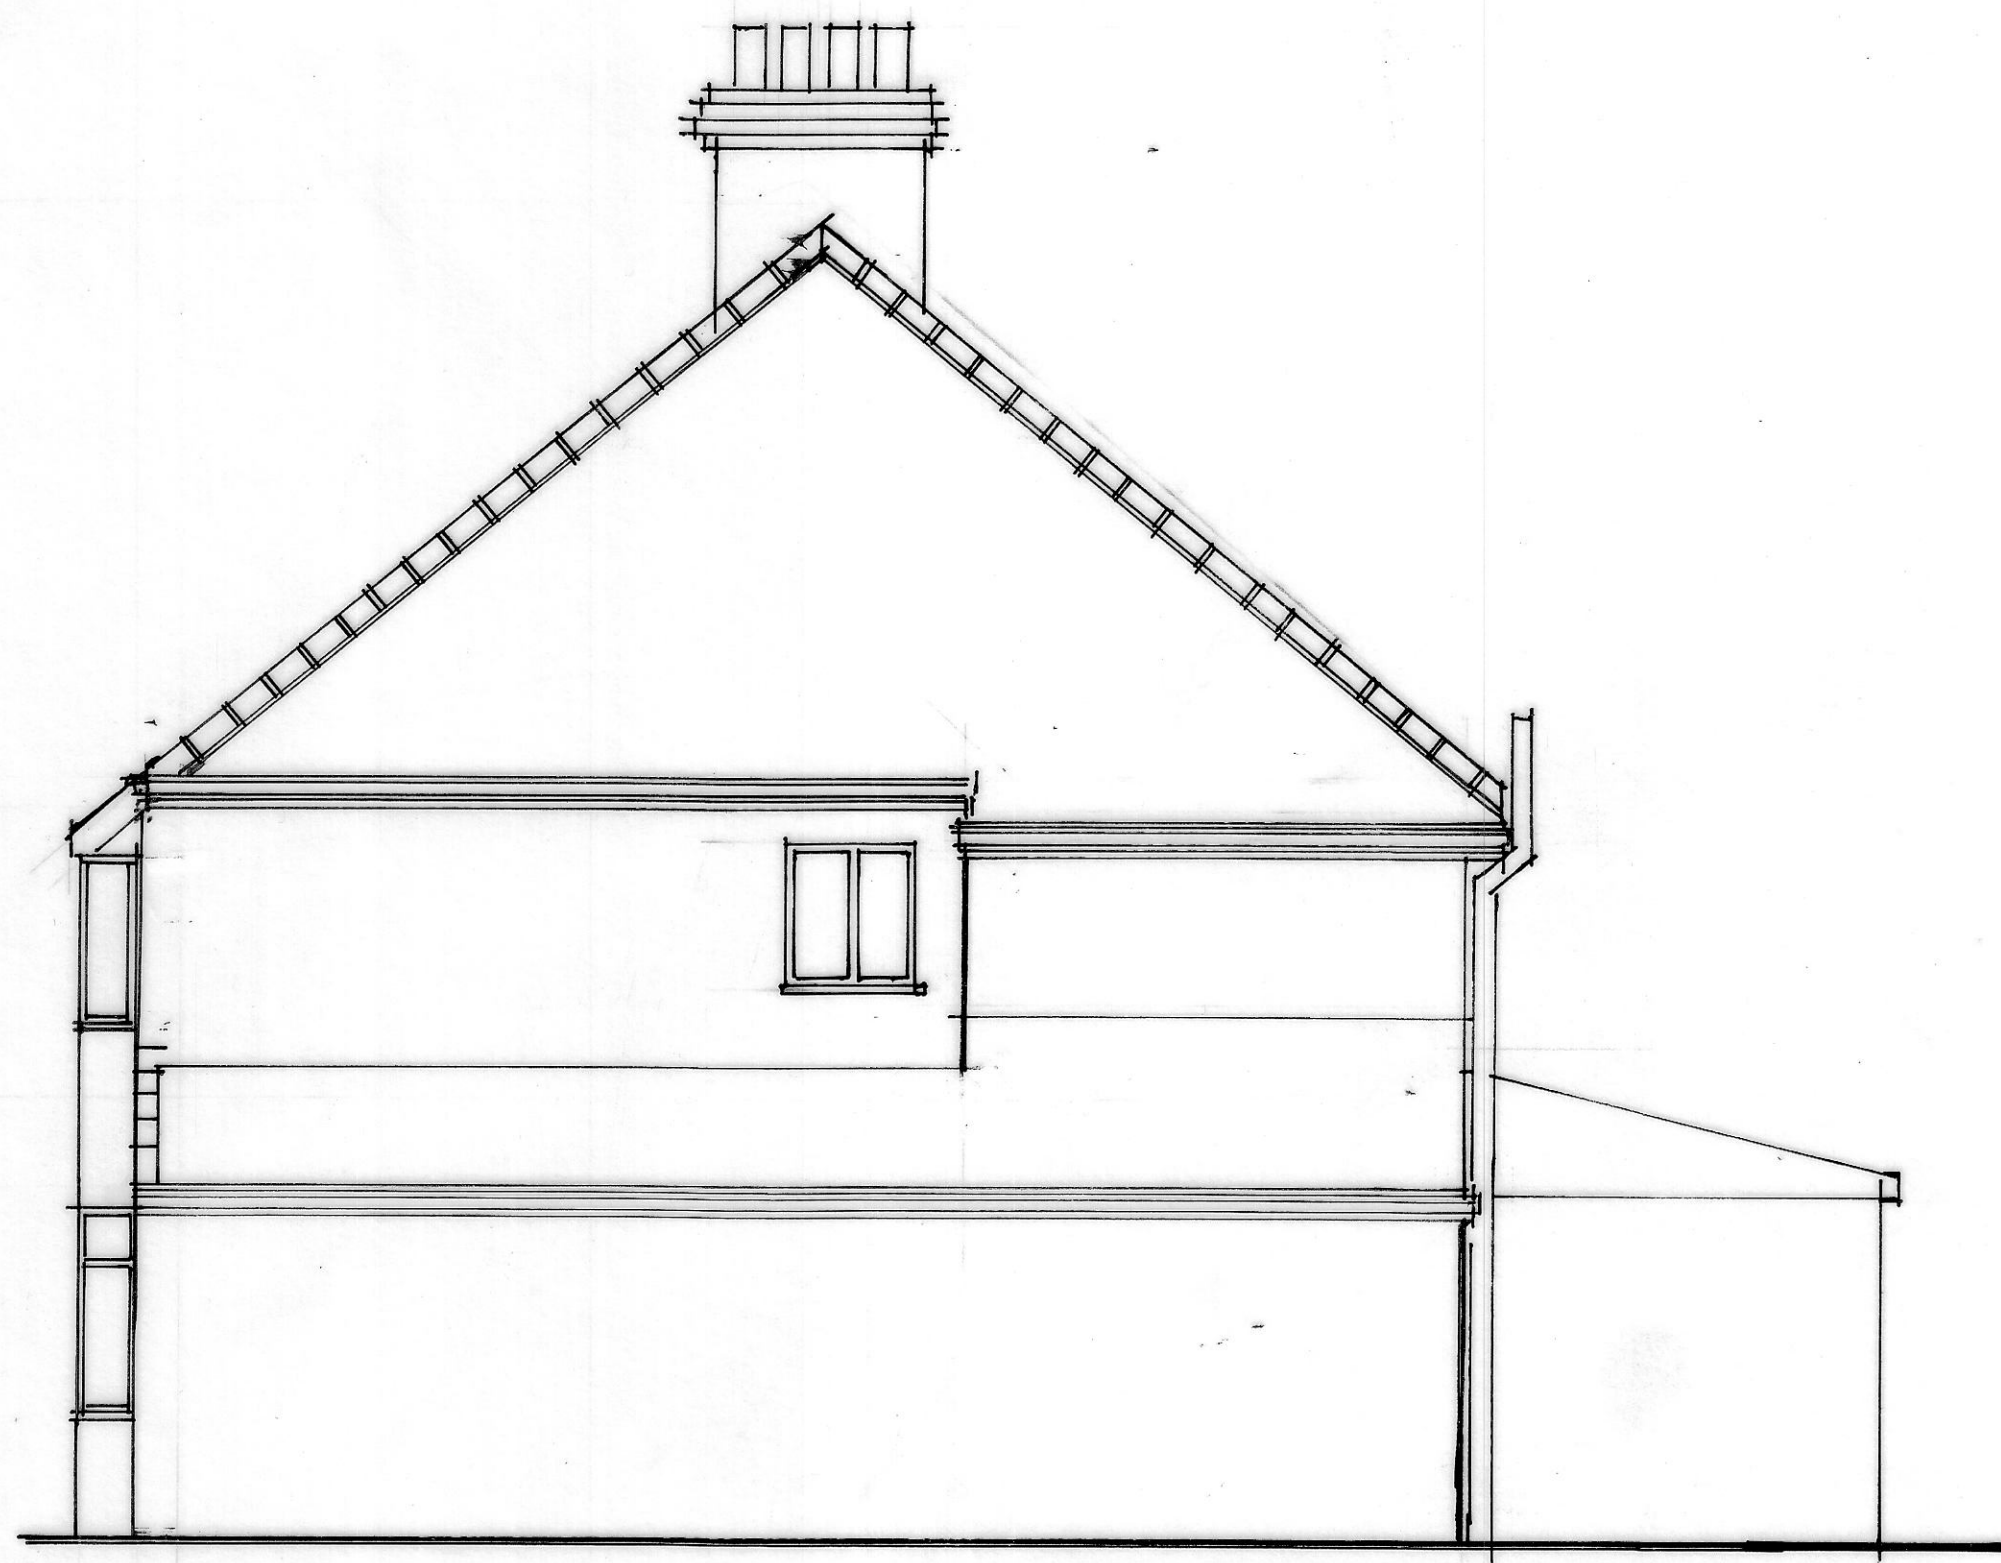

EXISTING SIDE ELEVATION.

PROPOSED WORKS.
FOR MR & MRS. FOLKES
41. COURT HEY AVENUE
LIVERPOOL L16 2NB
PLANS AS EXISTING.
SCALE 1/850