

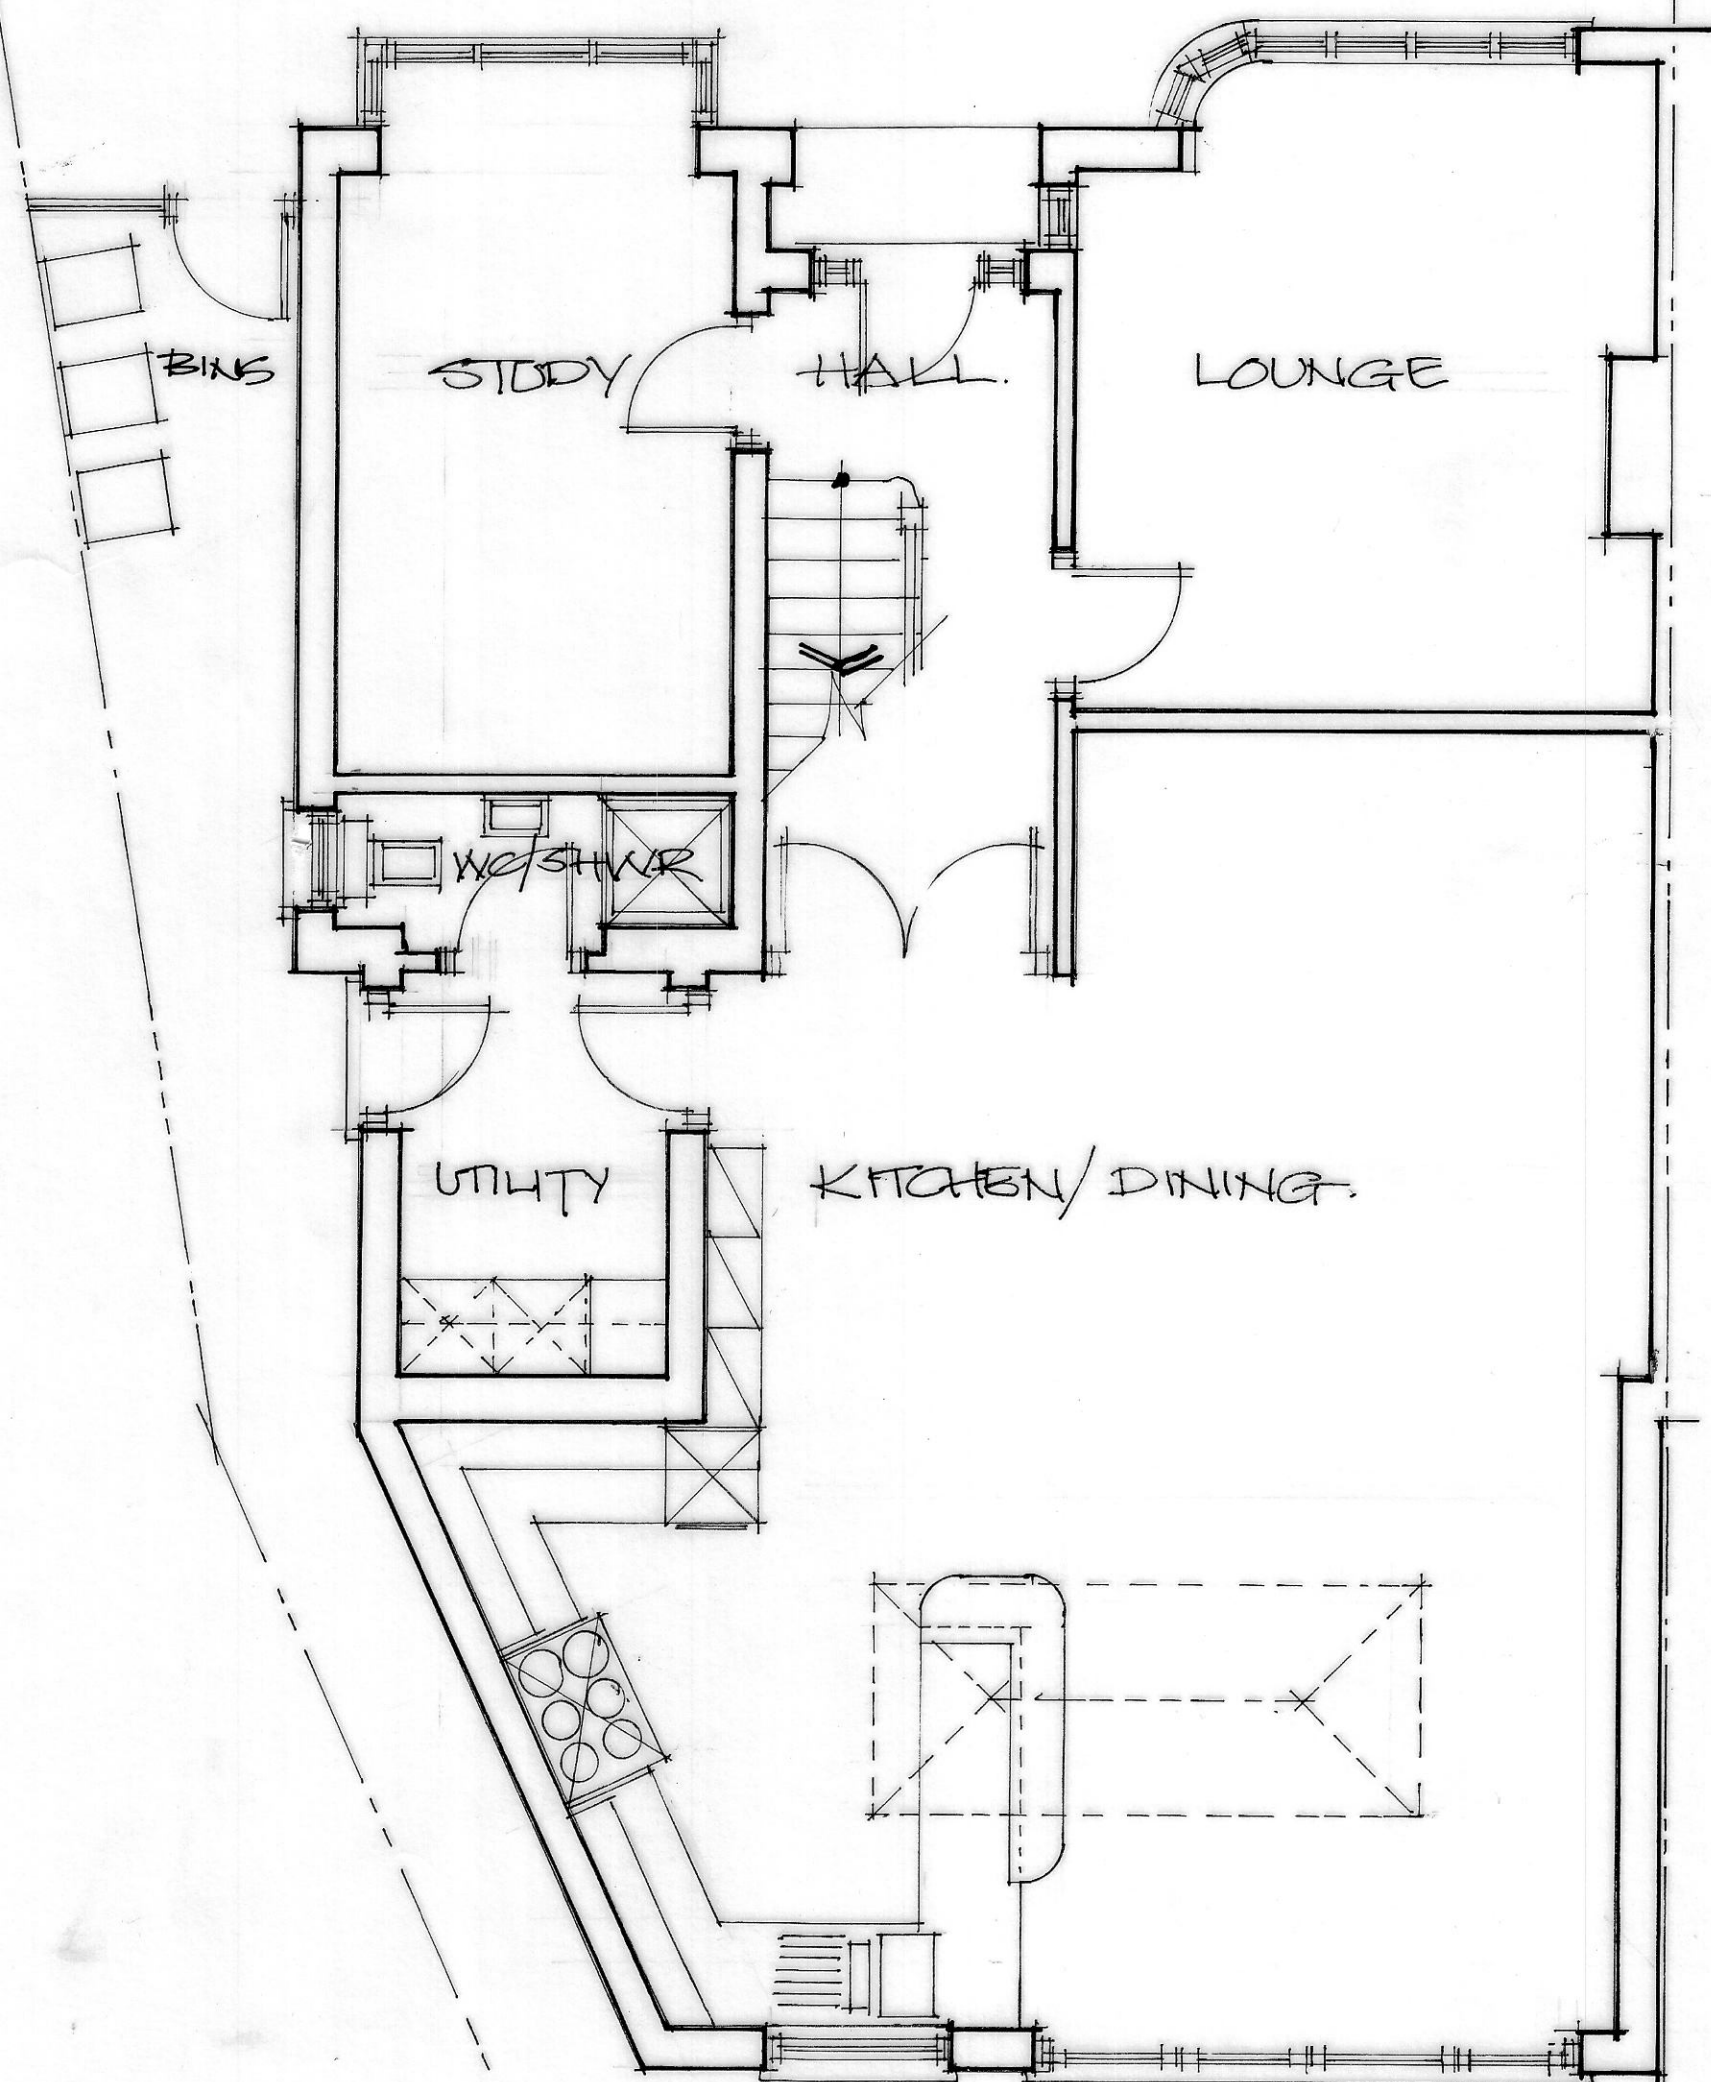


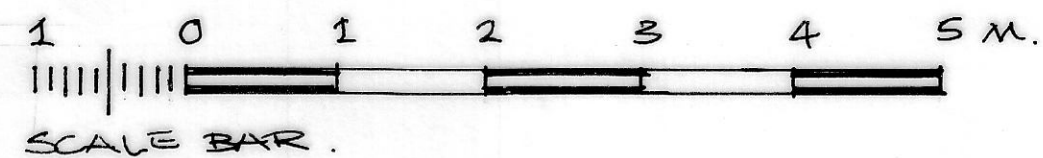

PROPOSED GROUND FLOOR.

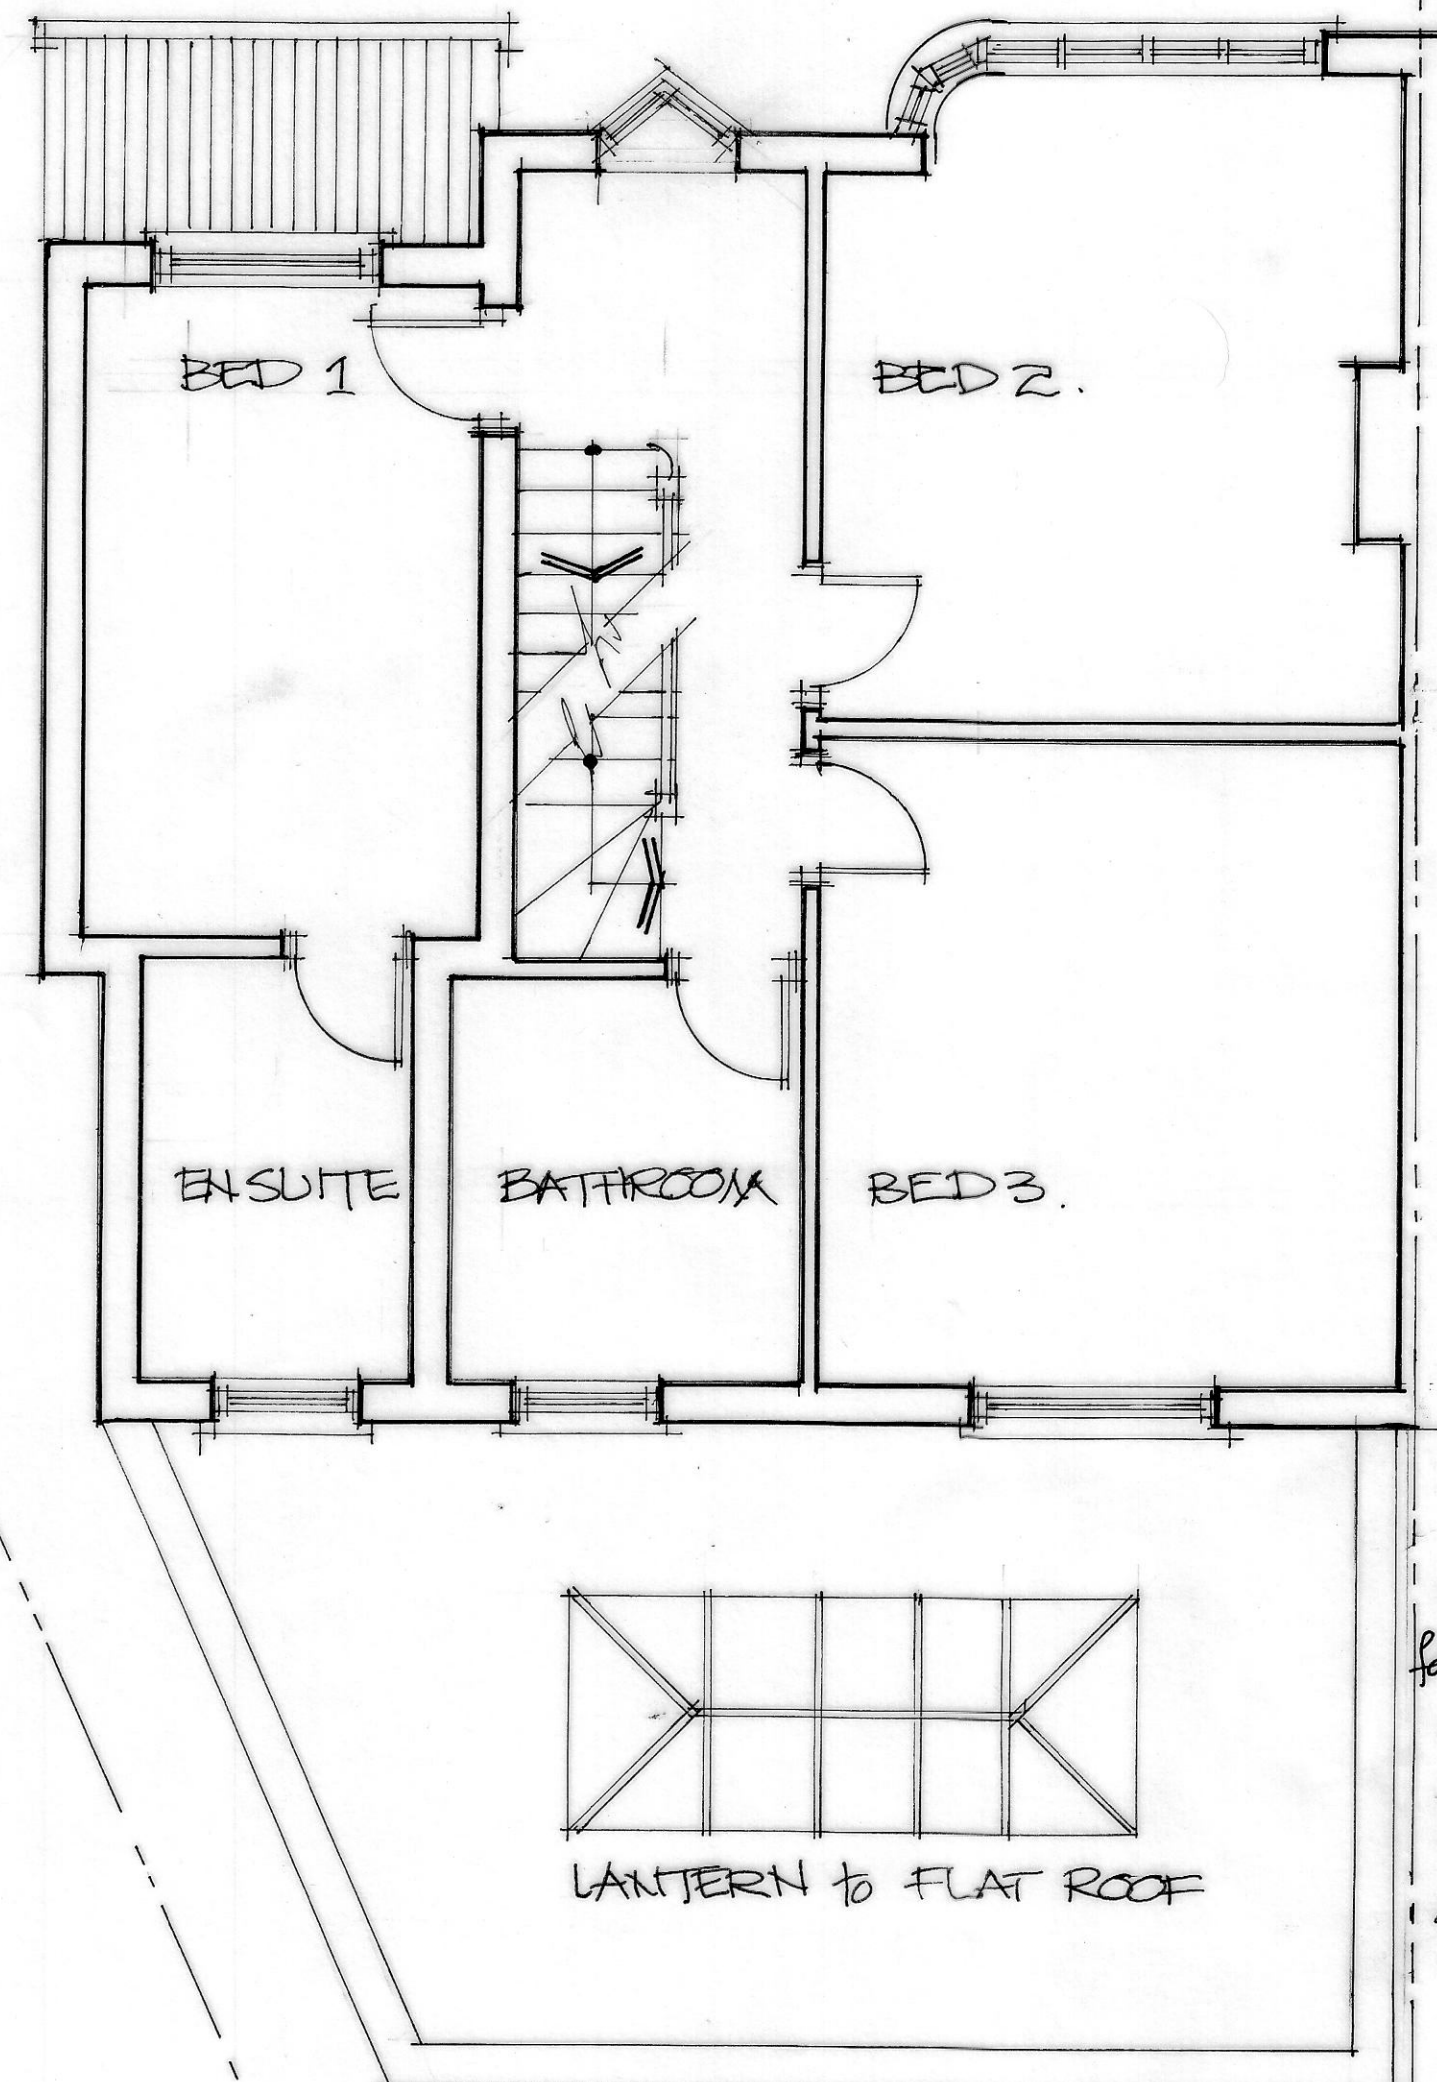

PROPOSED FIRST FLOOR.

PROPOSED WORKS.
for MR & MRS. FOULKES
41. COURT HEY AVN
LIVERPOOL L16 2NB
PLANS AS PROPOSED
SCALE 1:250.