

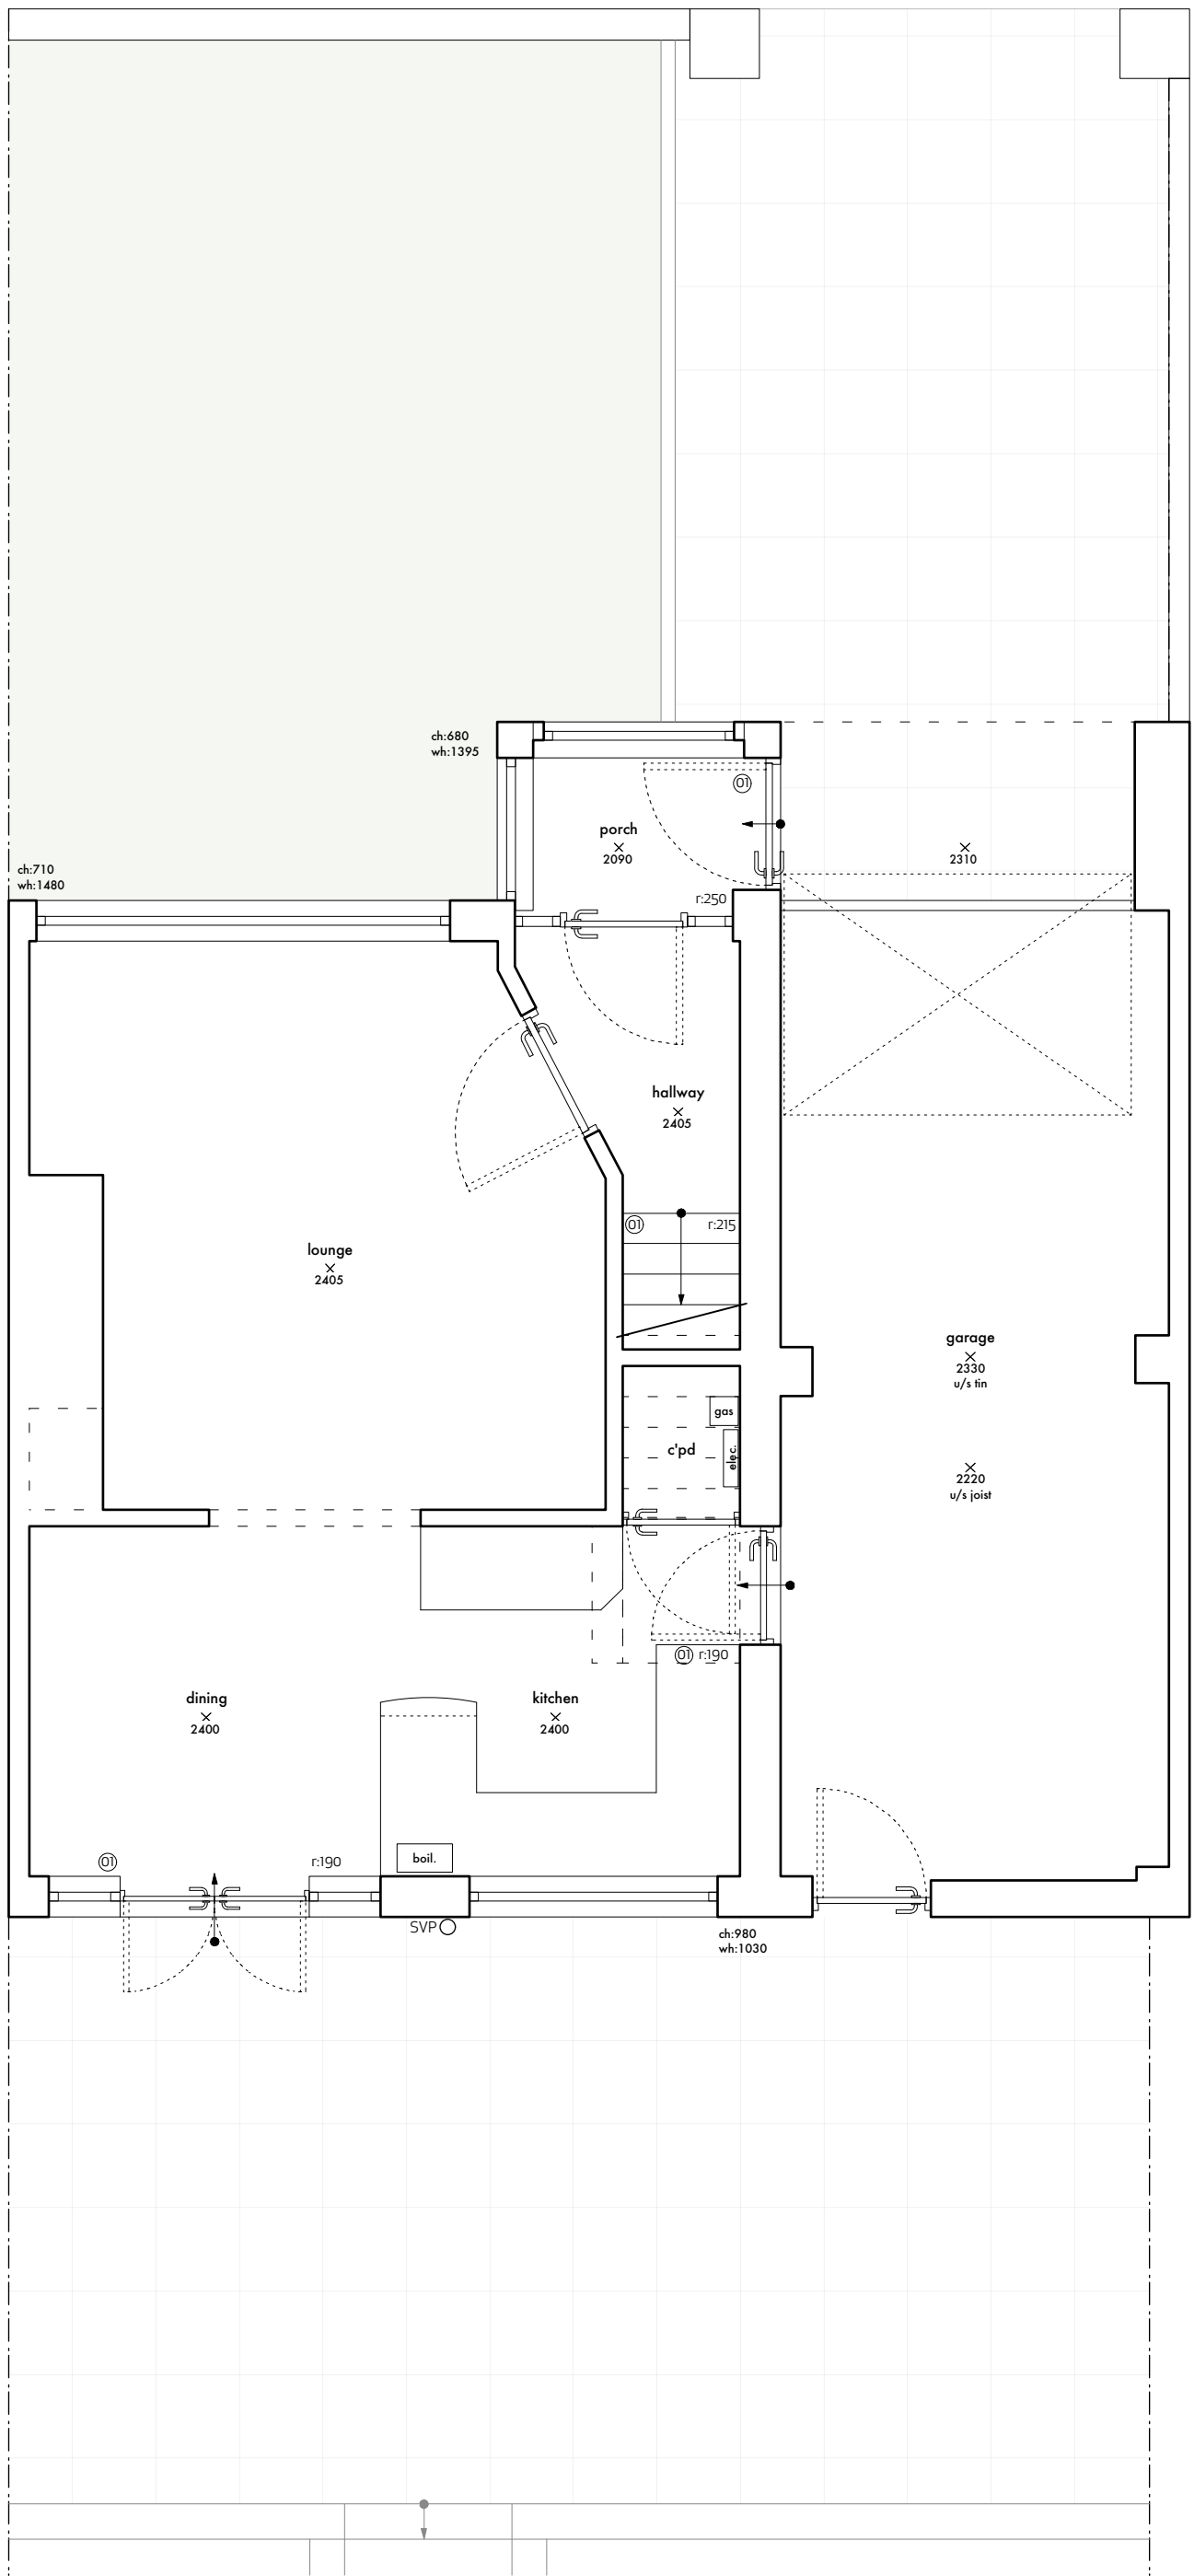


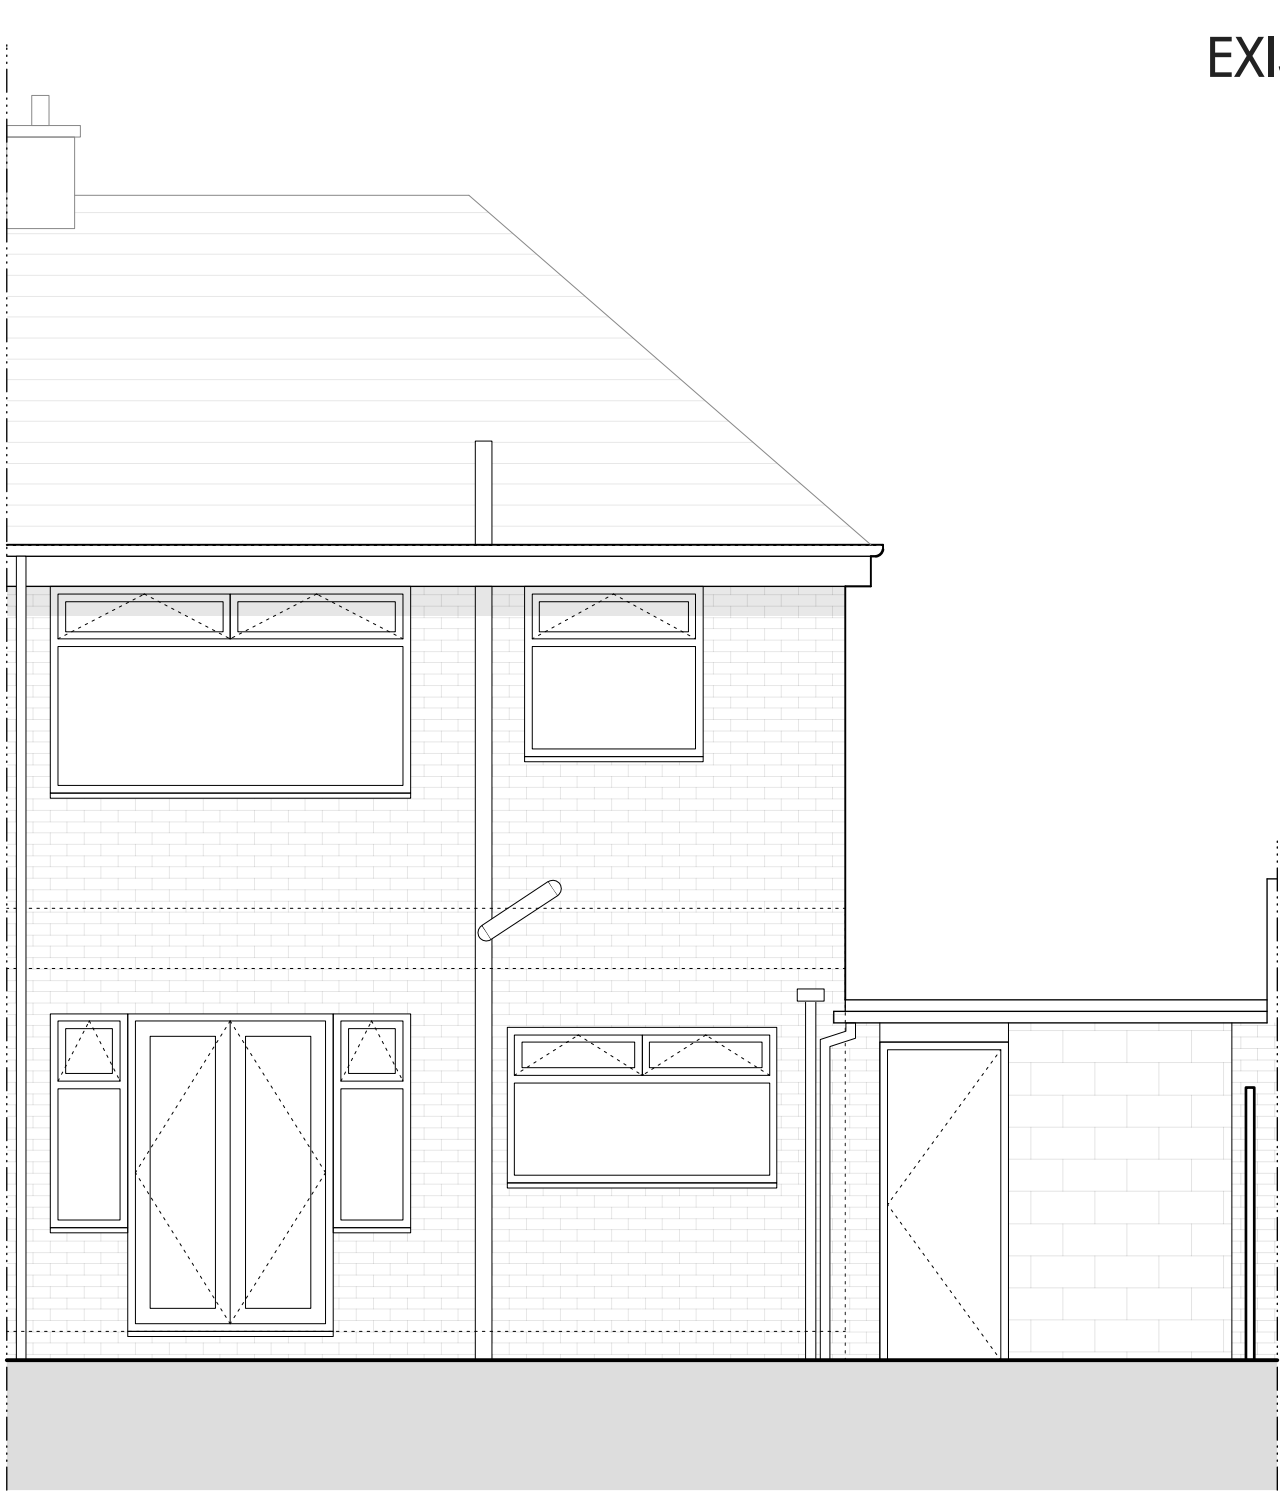

ground floor plan

side elevation

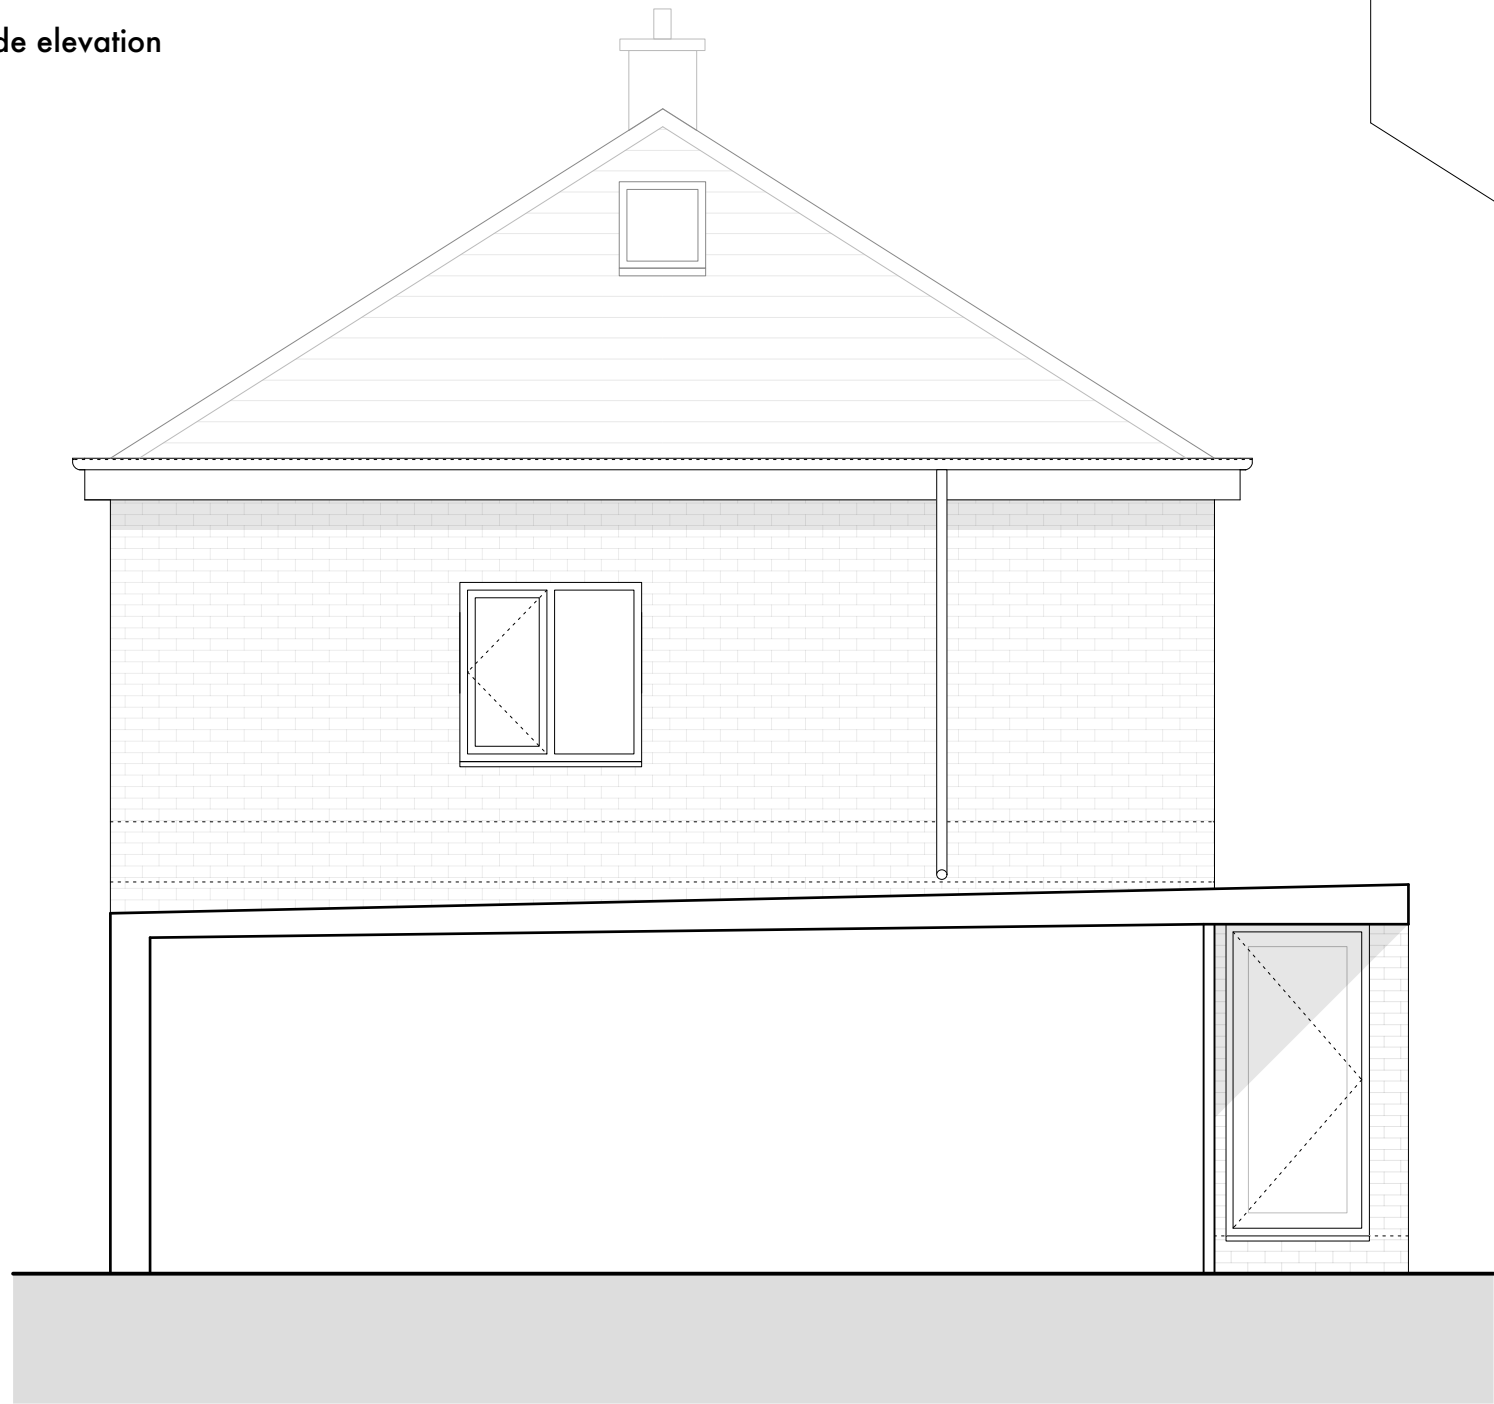


rear elevation





front elevation

EXISTING

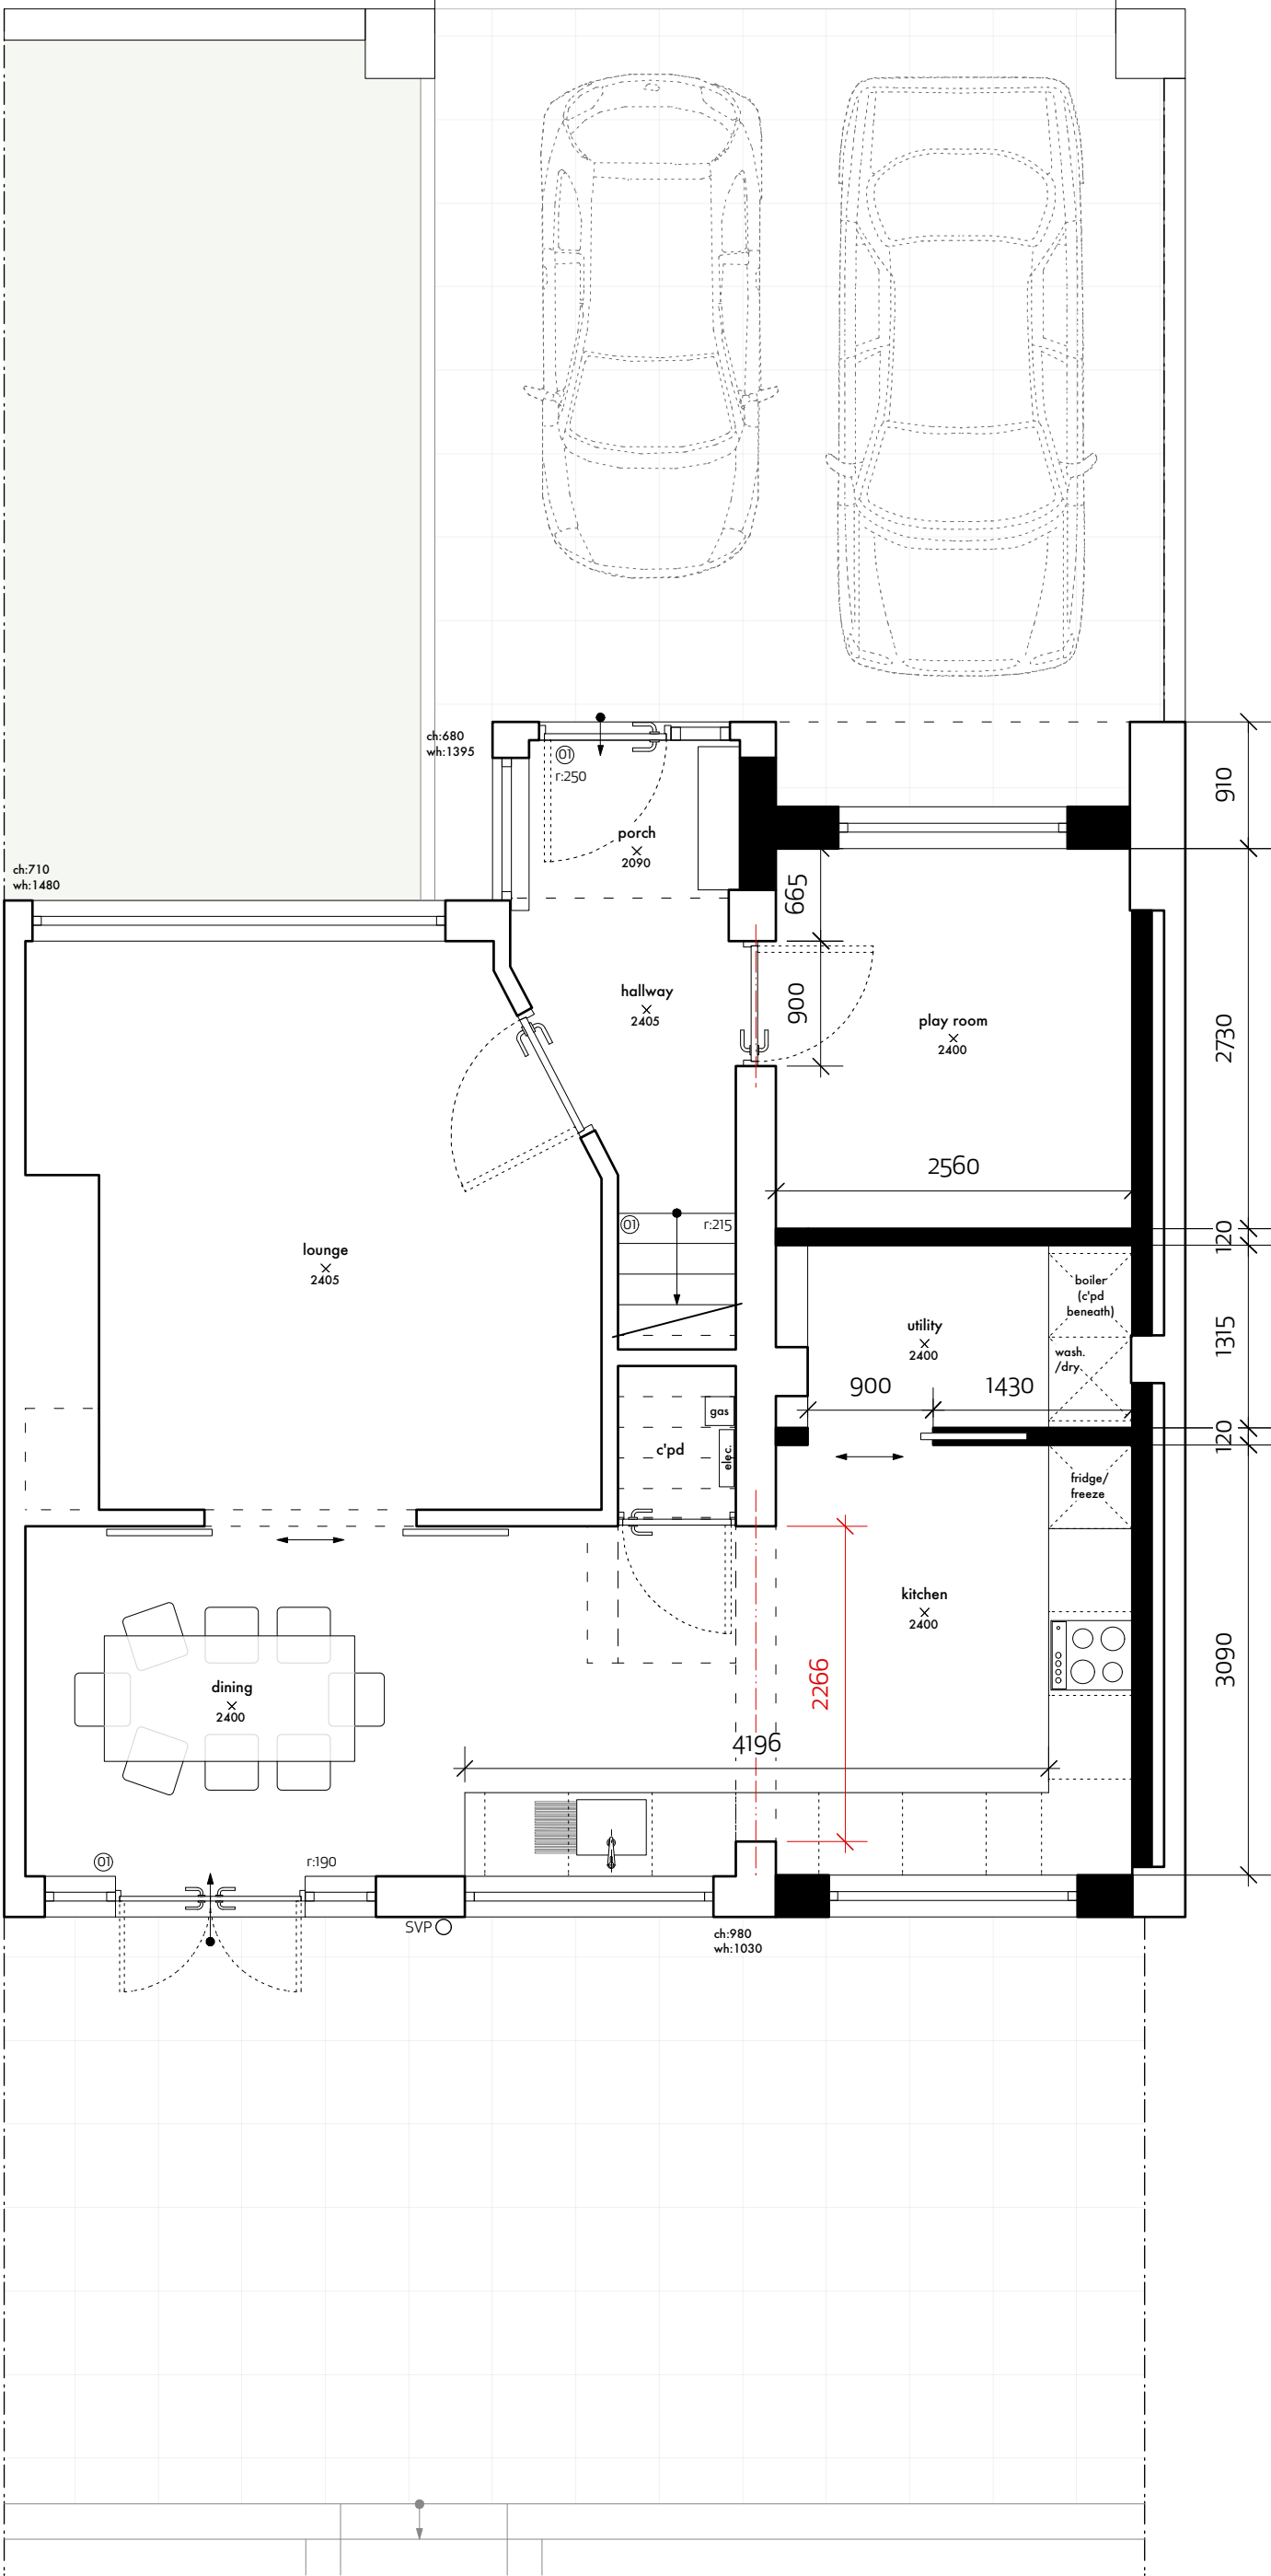

ground floor plan

side elevation

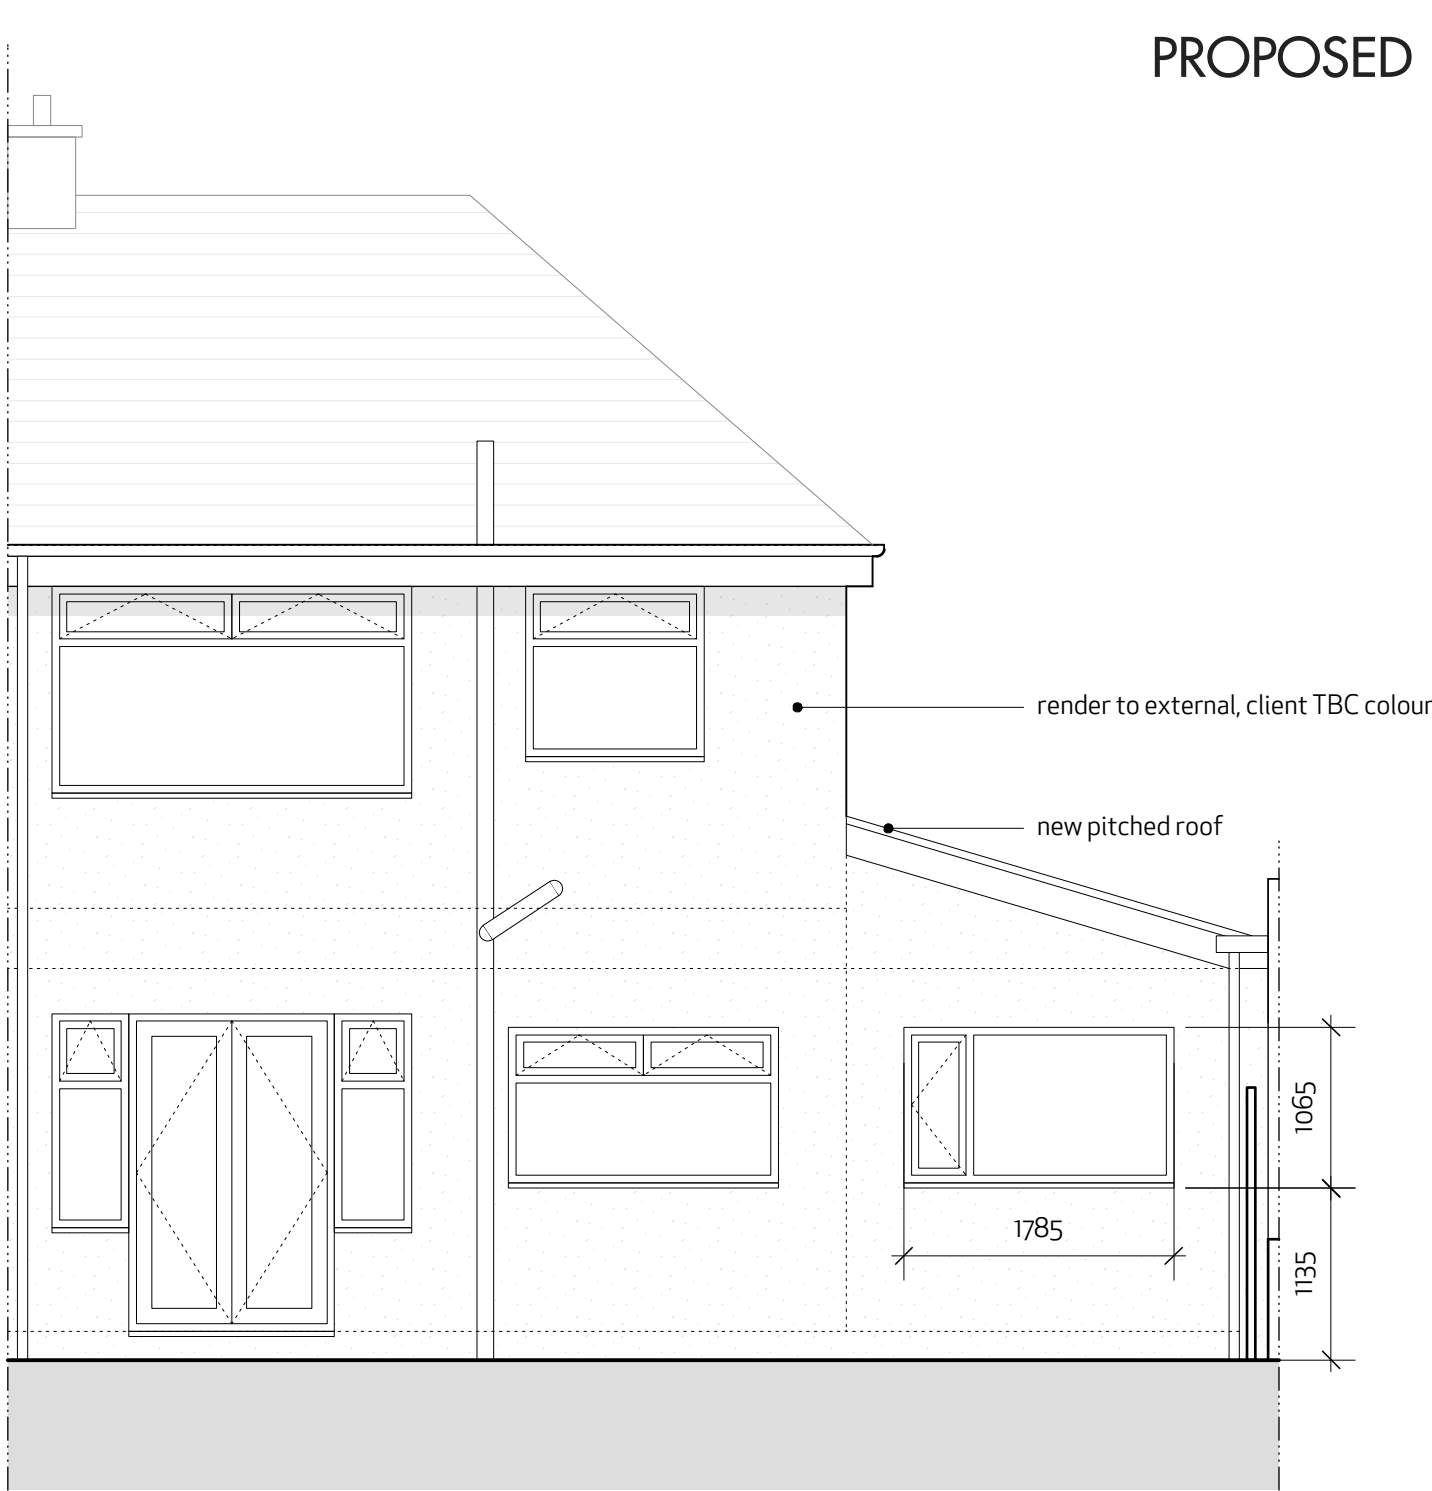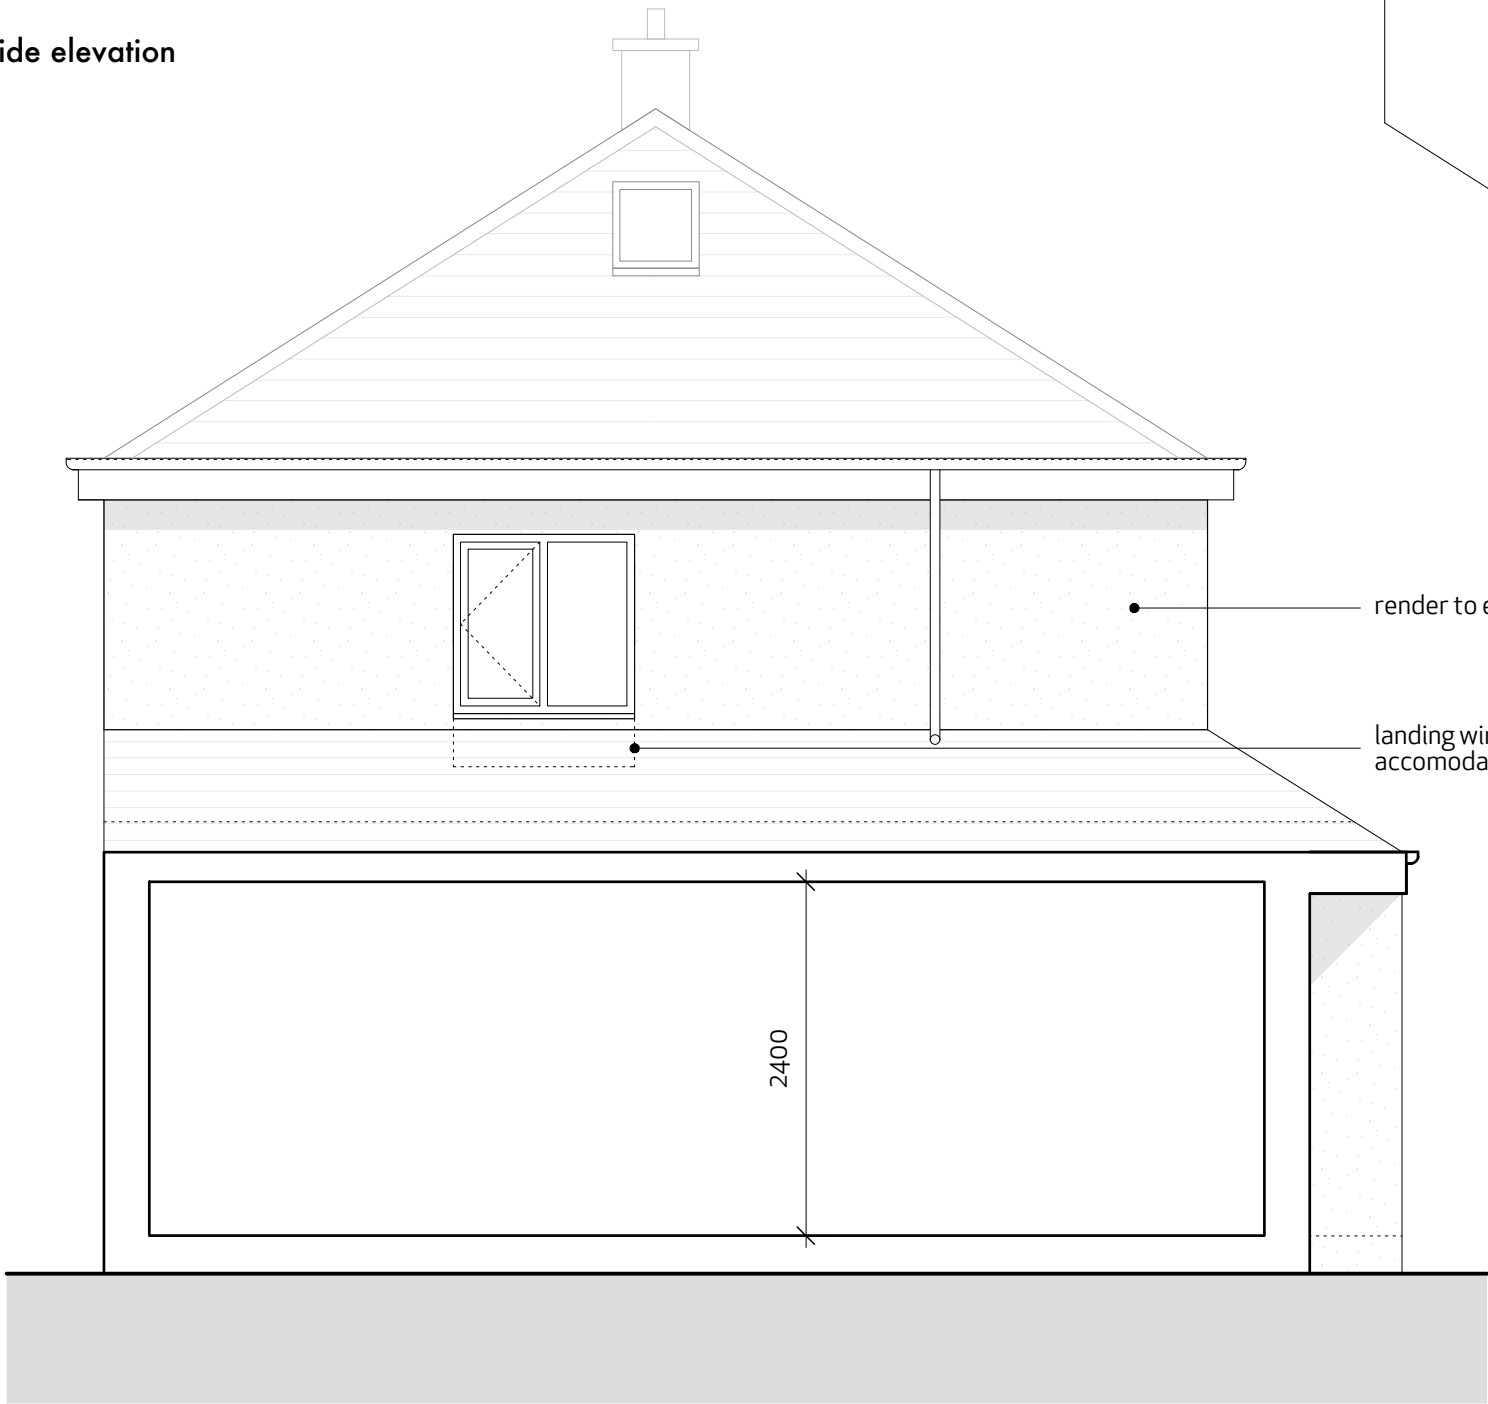

rear elevation



front elevation

PROPOSED



ROWANDRIVE
001 exist / proposed 1:50 @ A1


All dimensions are to be checked on site prior to commencing works on site. Discrepancy found between information given on this drawing and that given elsewhere or recorded on site shall be notified immediately to the project architect in writing.



existing site plan



proposed site plan

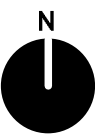

10m
0 10 20

ROWAN DRIVE
002 Site plan 1:500 @ A1

All dimensions are to be checked on site prior to commencing works on site. Discrepancy found between information given on this drawing and that given elsewhere or recorded on site shall be notified immediately to the project architect in writing.