


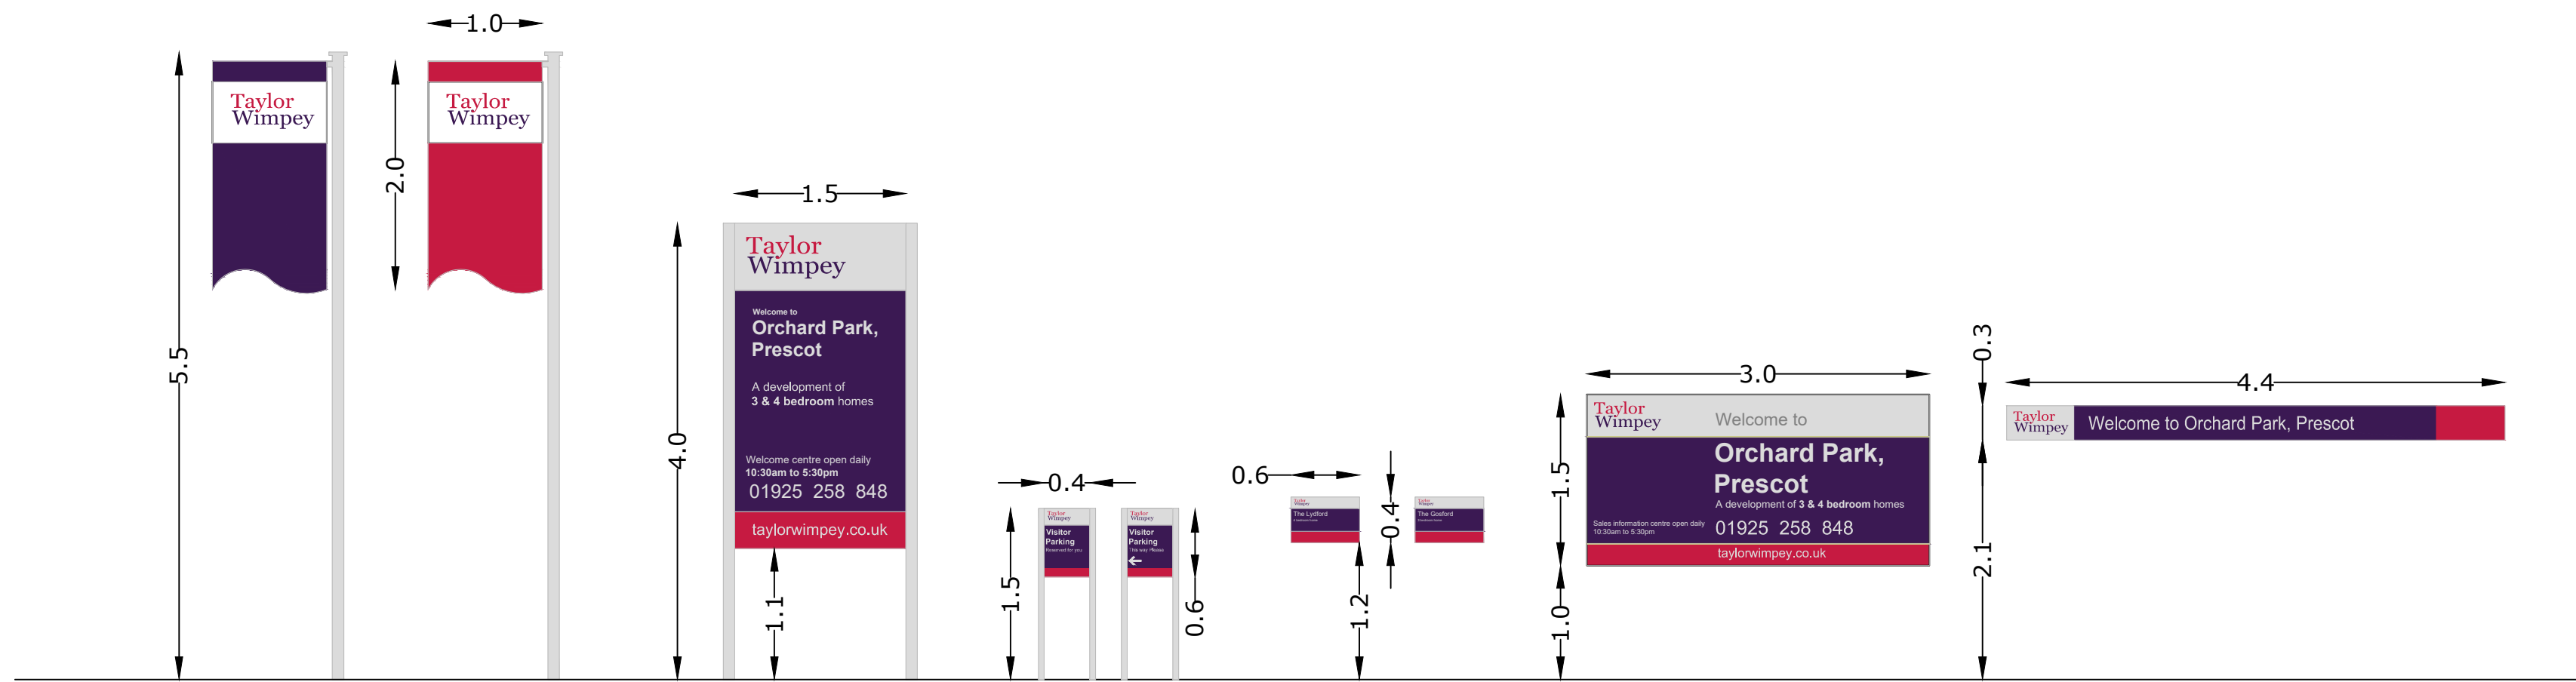

Denotes flagpole & flag

Denotes V-stack sign


Denotes car park/way finding signage (content may vary)

Signage to show homes

Fence mounted marketing panels (content may vary)

Signage to sales office elevation

Signage - 1:50

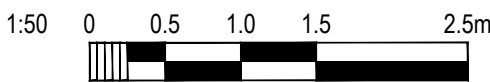

Site Layout Scale 1:200



LEGEND

Denotes uplighter (floodlight)

Denotes bollard lighting (500-600 LED)

Denotes flagpole & flag

Denotes car parking sign

Denotes promotional wall/fence mounted signage

Denotes V-stack sign

Denotes Marshalls Saxon paving flags

Denotes Sales Office

Denotes 1.1m high ball top railings

Denotes 1.8m high curved screen wall constructed to reflect approved planning layout (Refer to drawing no. SP04)

Denotes 1.8m high close boarded screen fence (Refer to drawing no. SP01)

Denotes 1.8m Personal Gate (Refer to drawing no. SP19)

Denotes bitmac visitor car park with white lined spaces

Denotes turfed area

Denotes Red edge boundary

Electrical connection for development board

Show Area Plots		
Plot Number	House Type	Description
1	Gosford	Sales Office
2	Gosford	Show Home
3	Lytford	Show Home
13 & 14	Lytford & Trusdale	Visitor Parking

Taylor Wimpey

Taylor Wimpey North West
Washington House, Birchwood Park,
Warrington, Cheshire WA3 6GR
Tel 01925 849 500 Fax 01925 849 501
www.taylorwimpey.com

**WHITAKERS
GARDEN CENTRE
PRESOT
SALES AREA**

LPE PLANS

DATE	DRAWN	CHECKED BY
21.01.20	AD	-

DATE	DRAWING CODE	DRAWING NO	REVISION
------	--------------	------------	----------

20288	LPE	03	-
-------	-----	----	---