




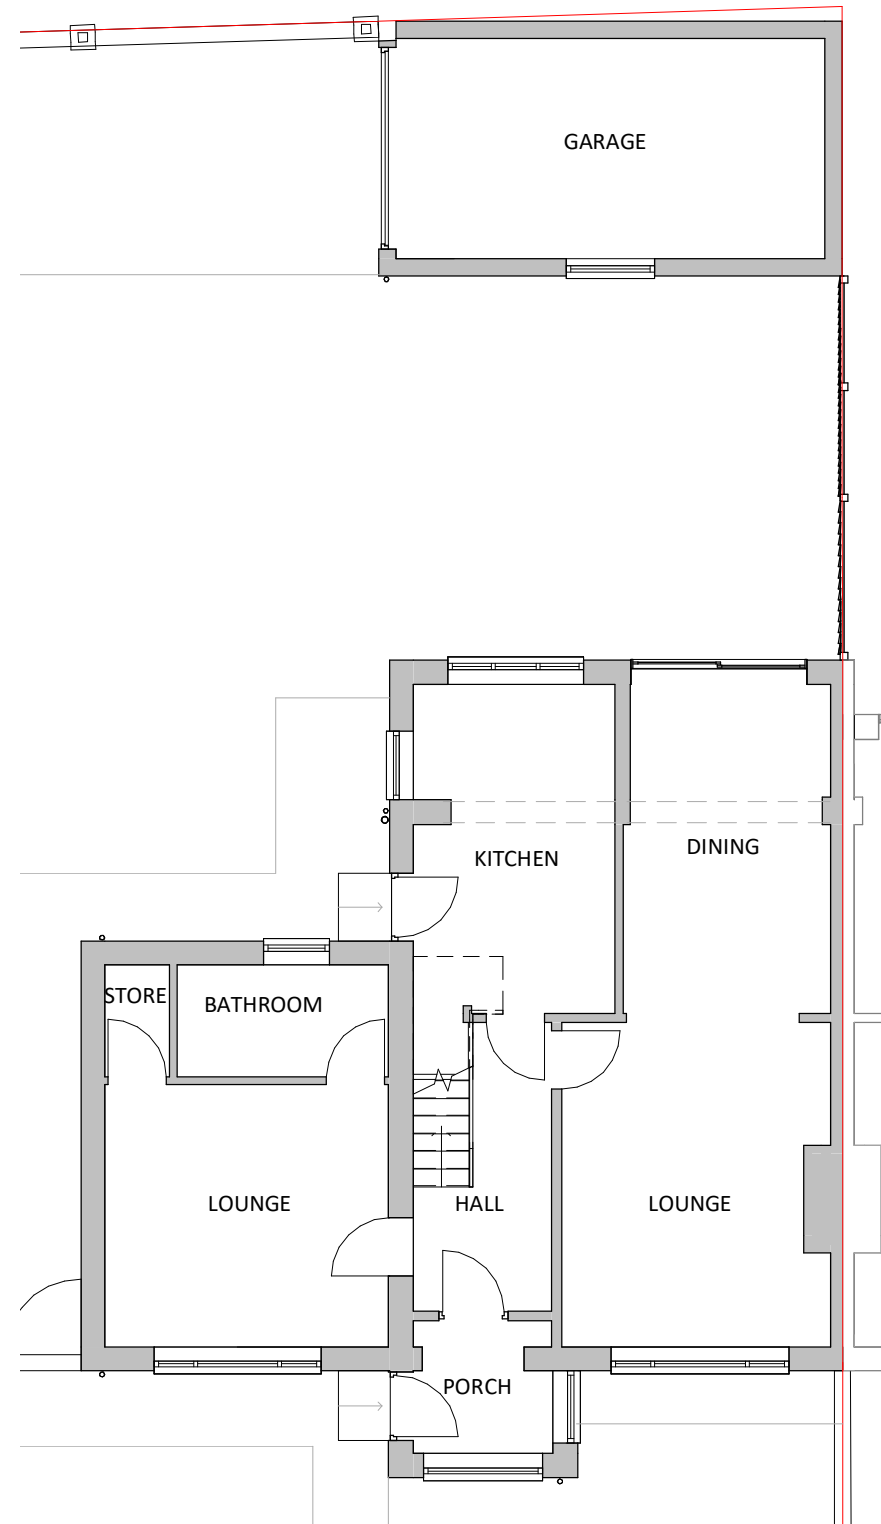



GF PLAN

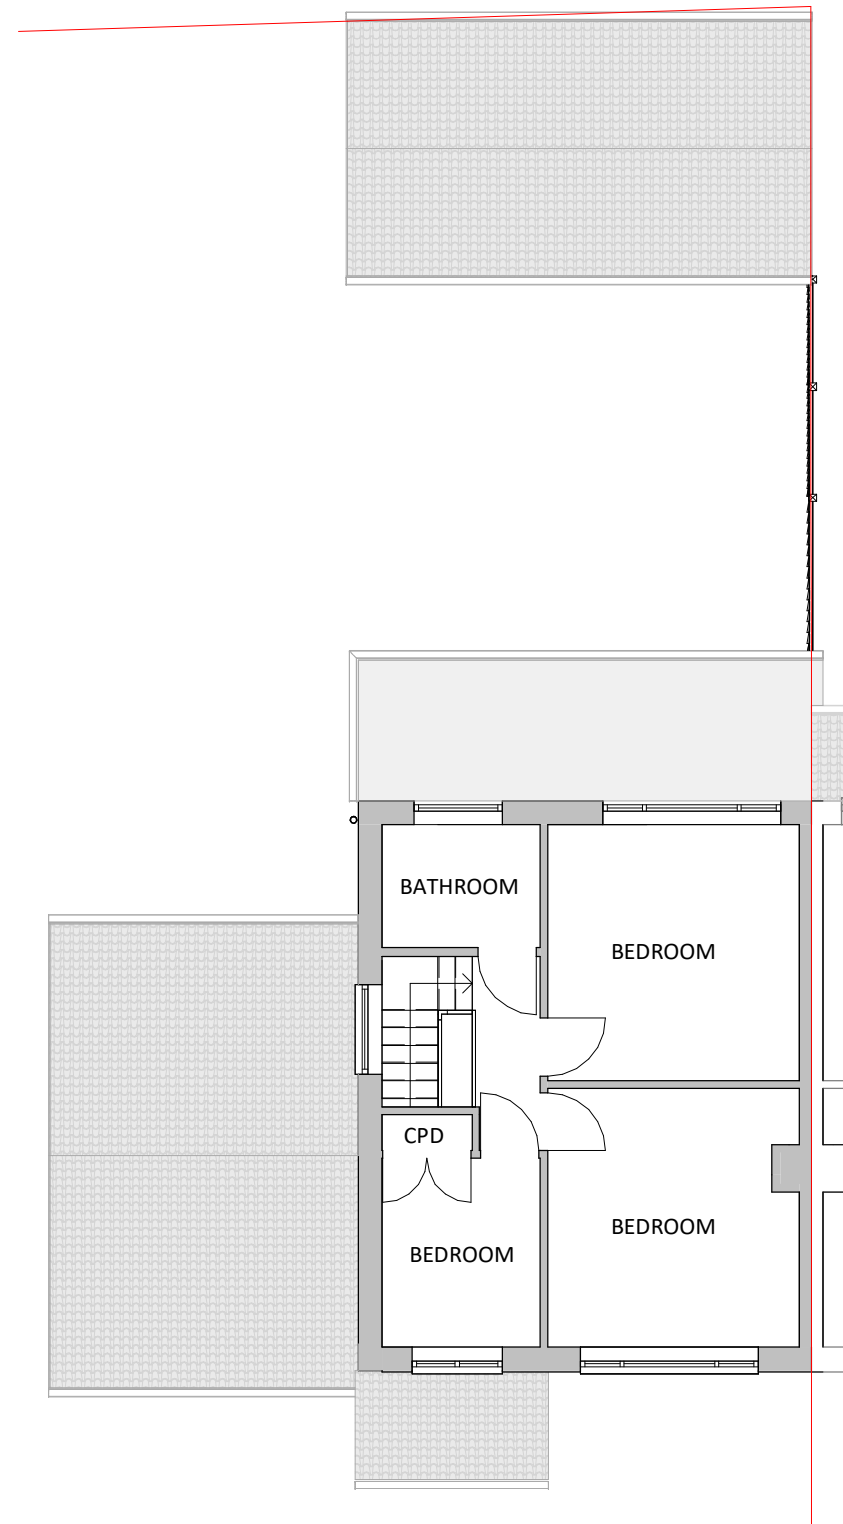

1F PLAN

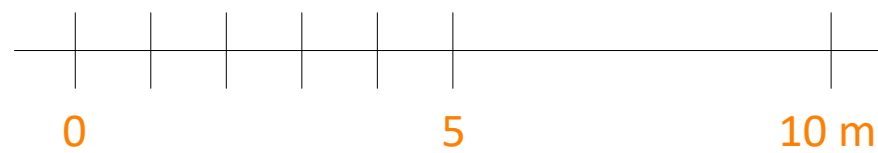

This drawing (or any part thereof) may not be copied, transmitted or disclosed to any third party or unauthorized person without the prior written permission of Future3Architecture
This drawing is to be read in conjunction with all other relevant drawings prepared by consultants and sub-contractors. Work only to printed dimensions. Report any discrepancies to the Architect or representatives thereof.

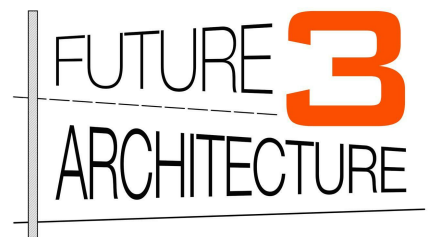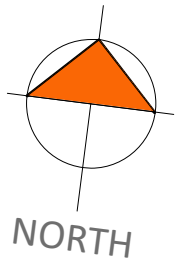

Contact:
07919222347
hello@future3.co.uk
155 Score Lane, Liverpool, L16 5EE
www.future3.co.uk

PROJECT	74 Rutland Avenue		
	Liverpool		
	L26 OTP		
PROJECT N°	22005		
CLIENT	Josh & Mia		
	Existing Plans		
DRAWING	Existing Plans		
STATUS	PLANNING		
SCALE (@ A3)	1 : 100		
DRAWN BY	C.F.		
DATE	25.01.22		
DRAWING NUMBER	22005 - 02		REV
			A