




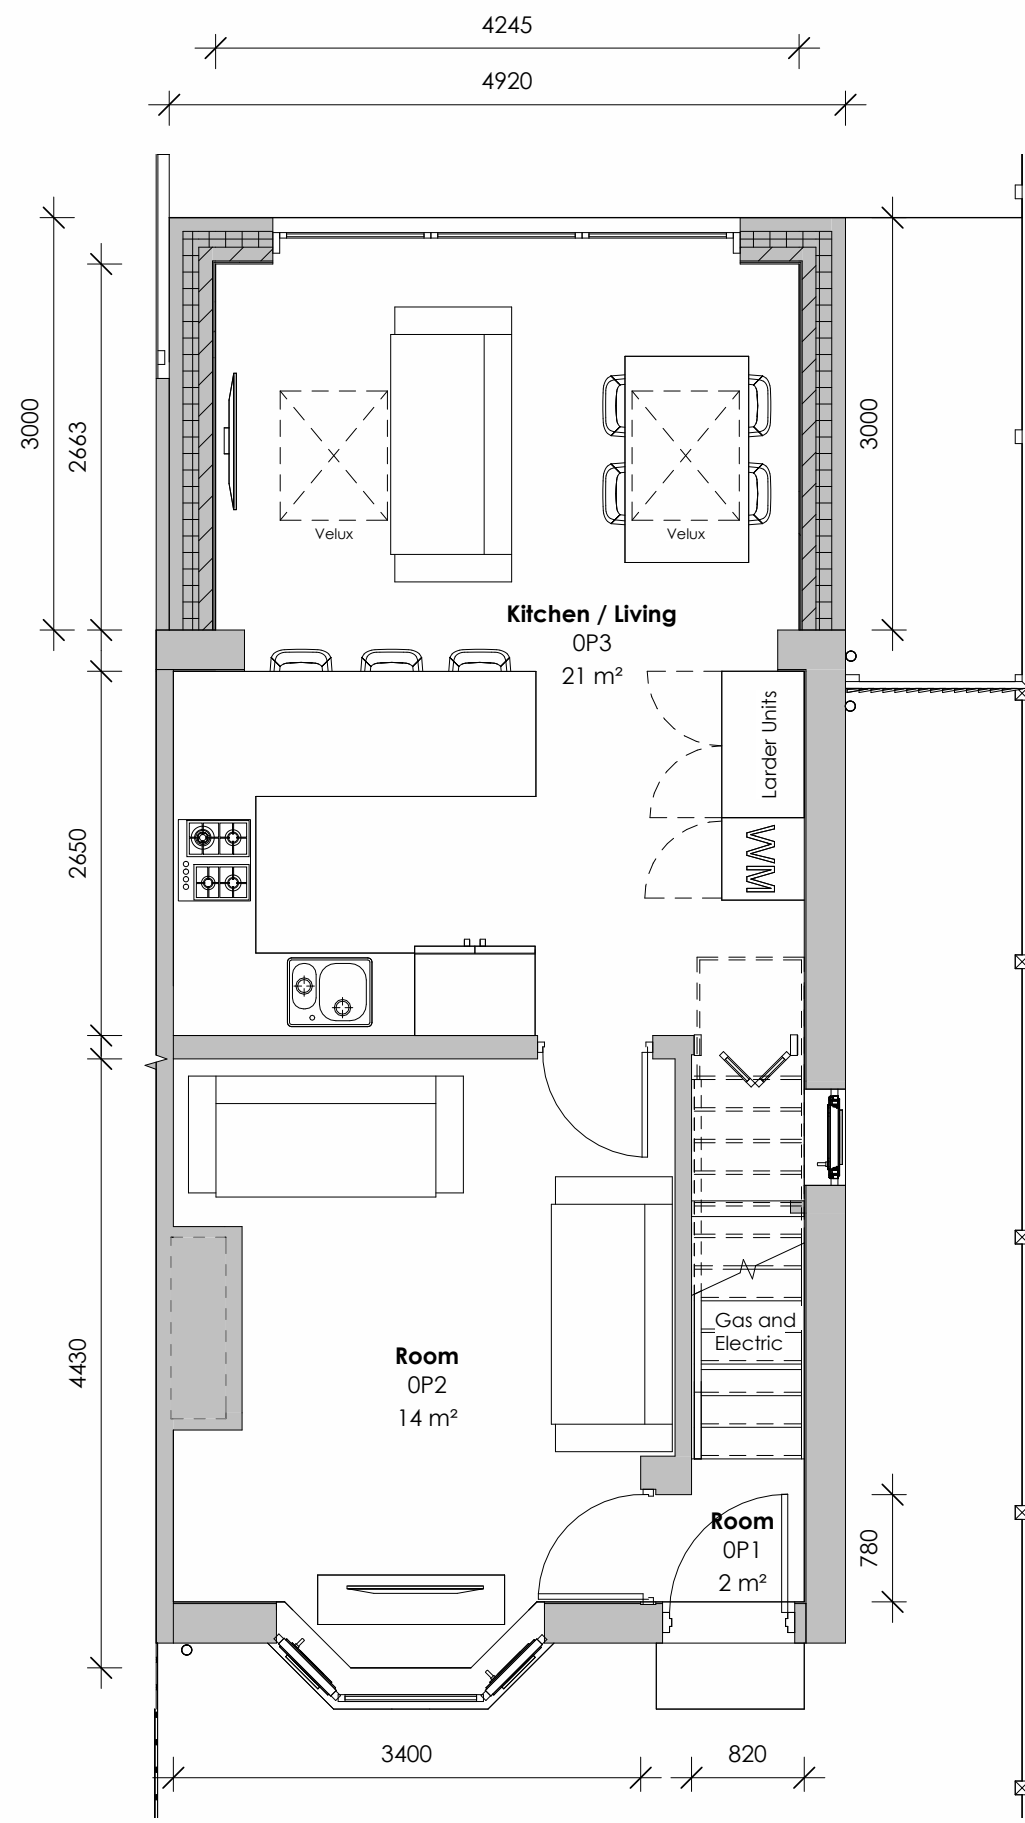


1 Level 0 - Proposed
1 : 50

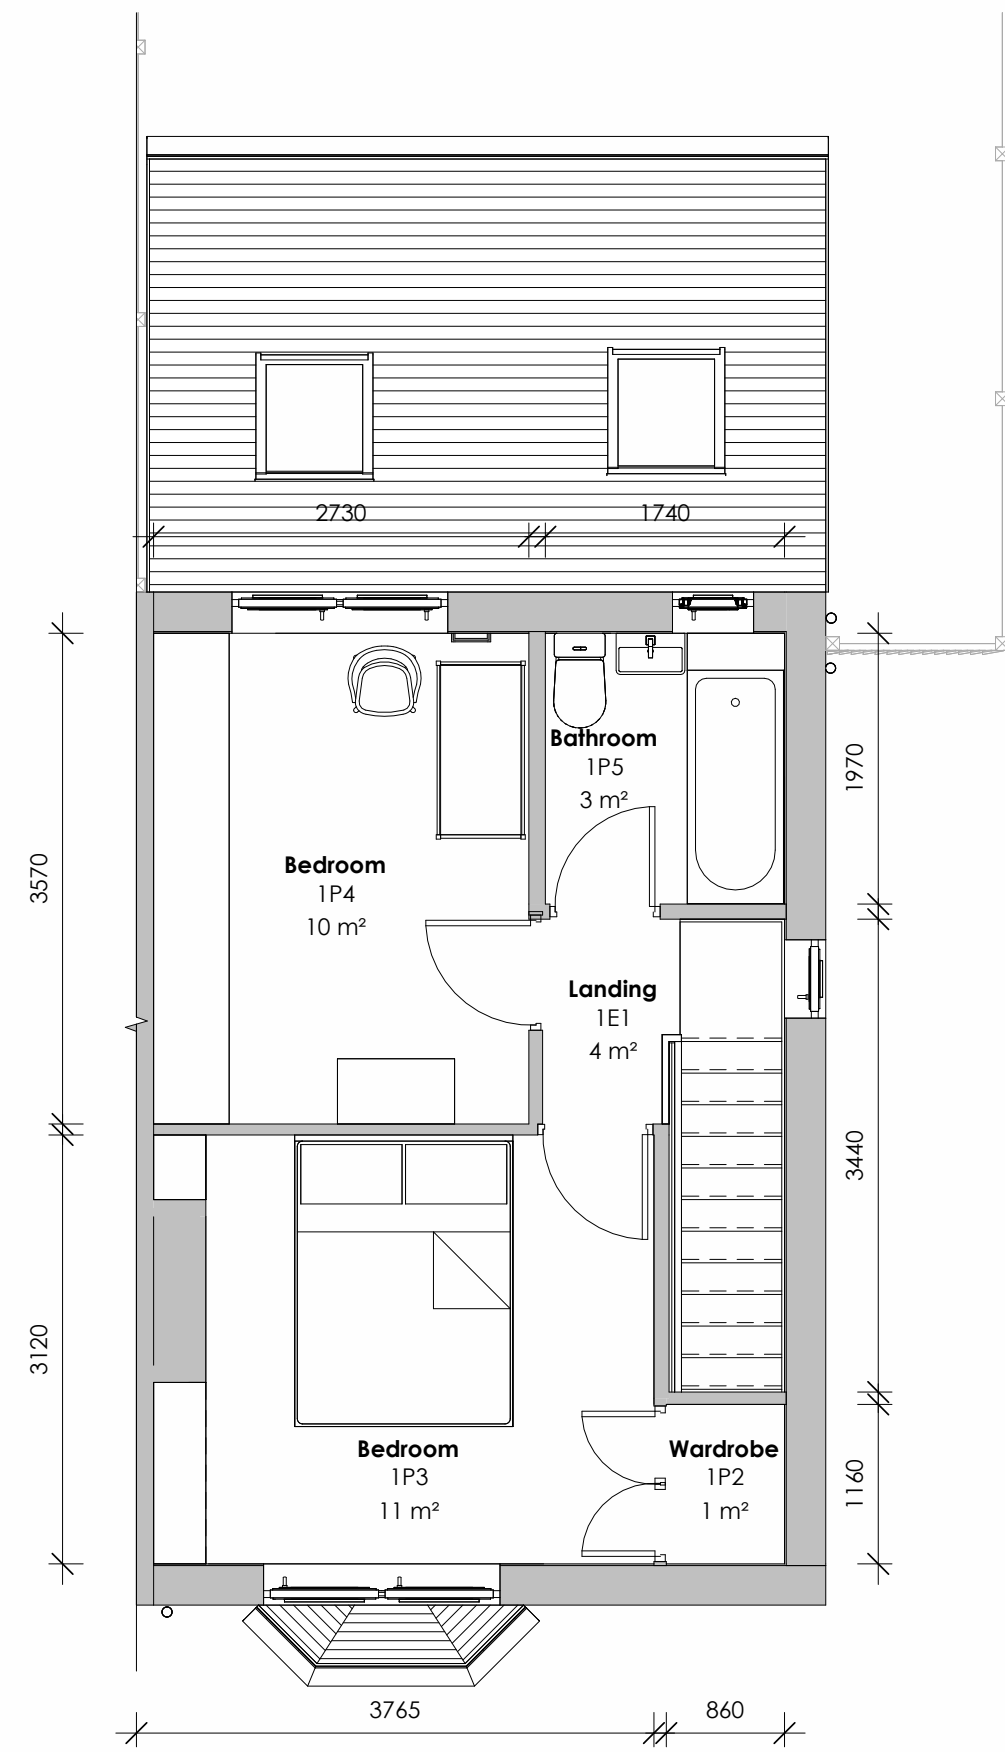


2 Level 1 - Proposed
1 : 50

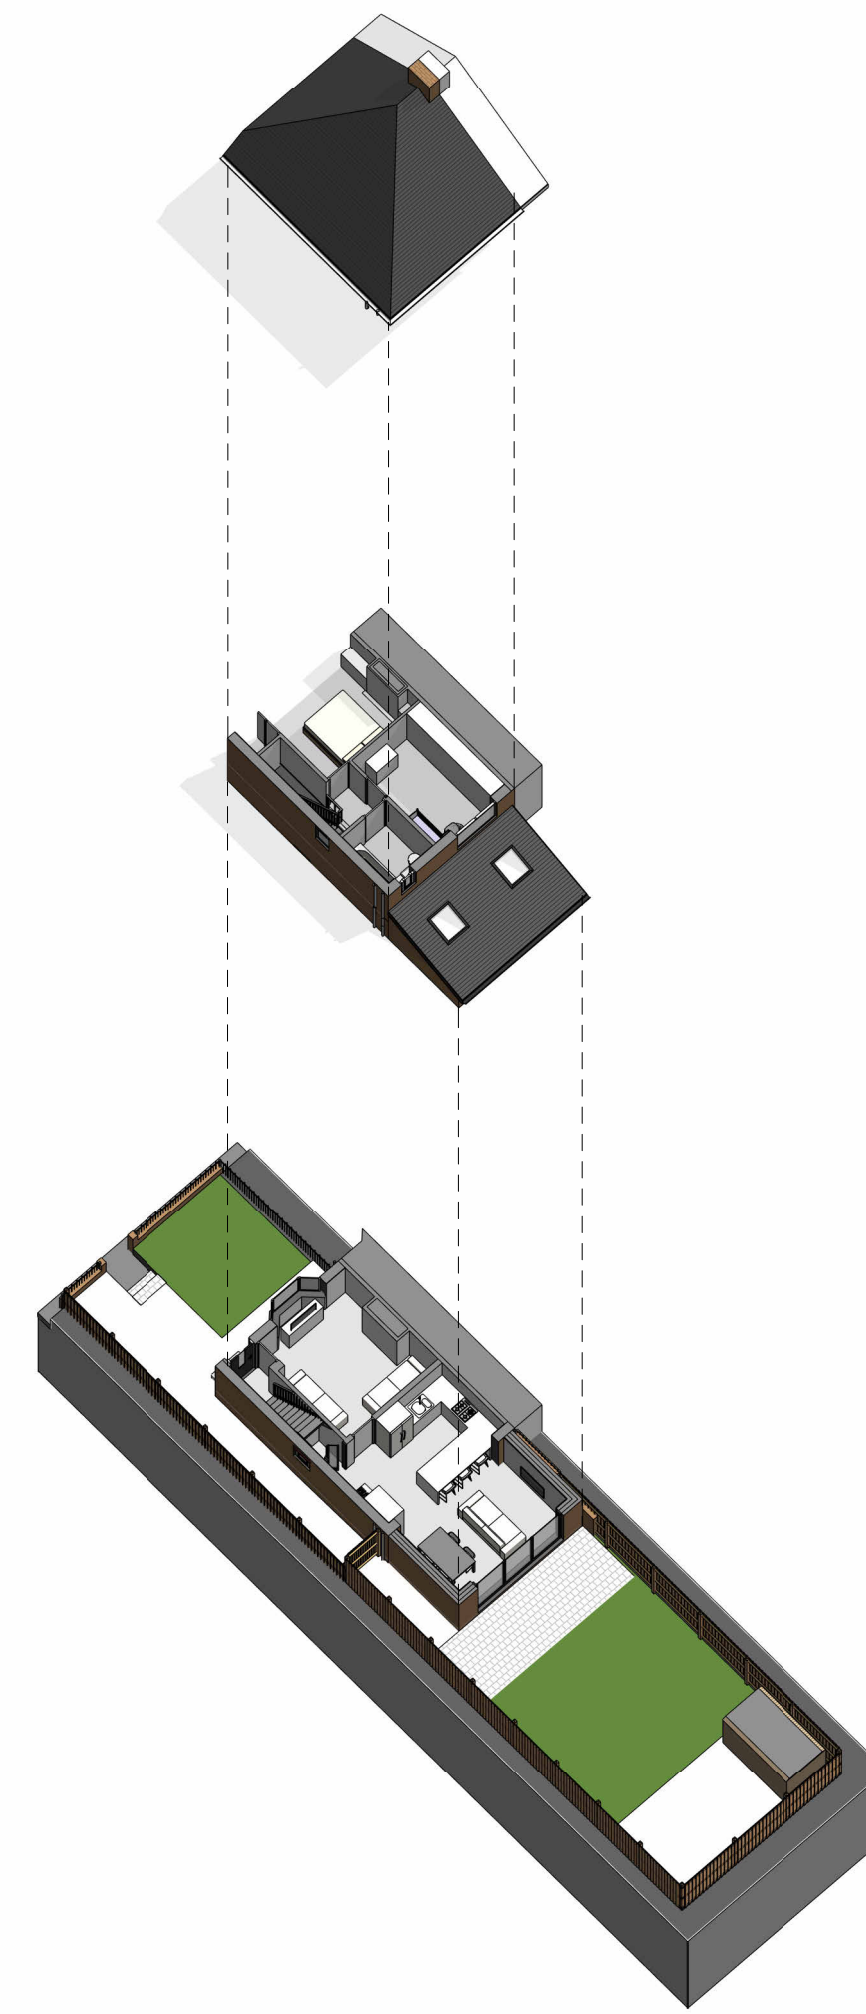


5 3D - Axo Plan

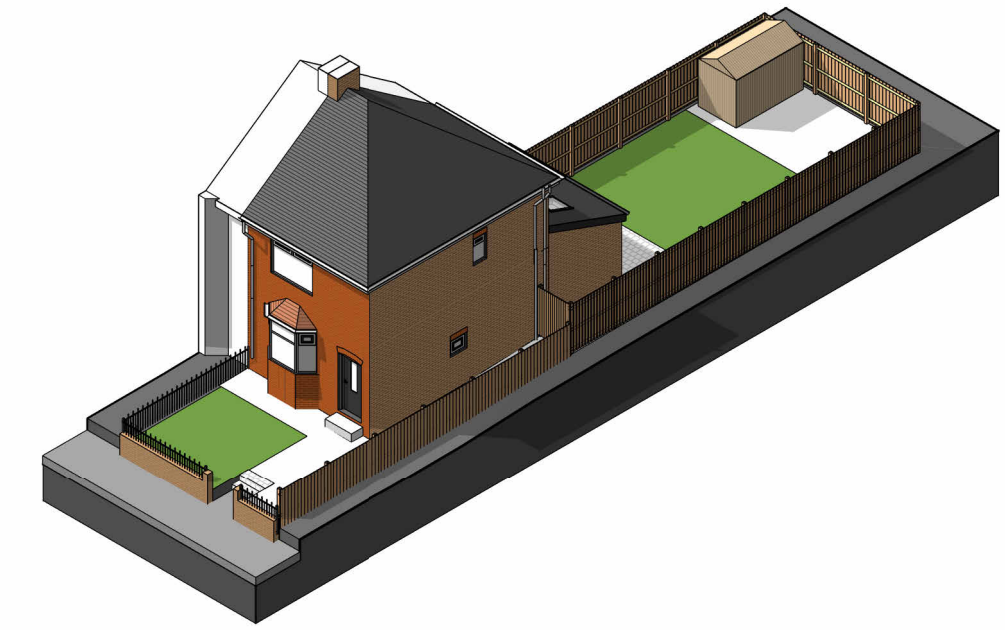

3 3D - Site - Proposed - Front

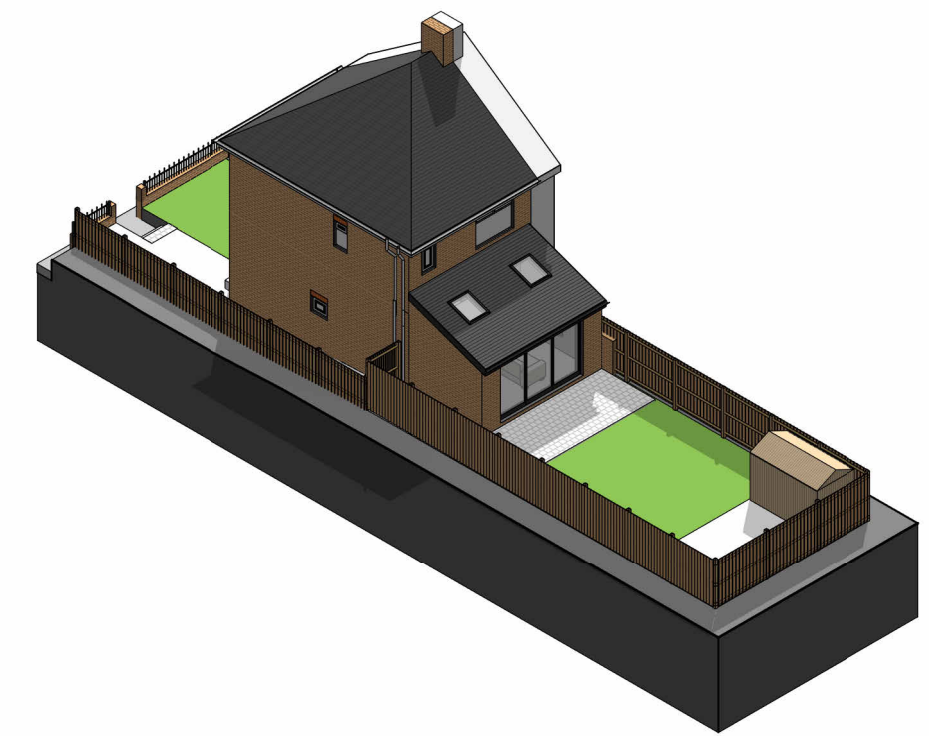

4 3D - Site - Proposed - Rear

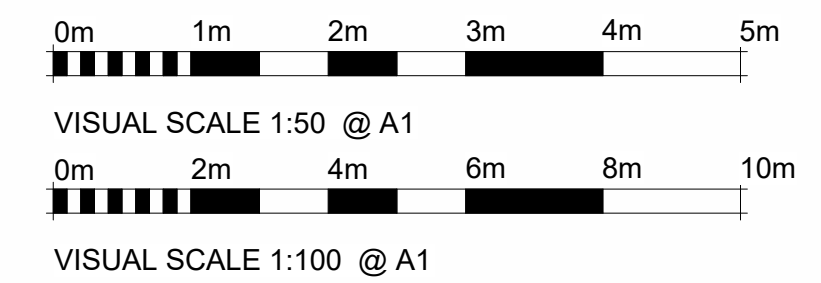

Project	02 - 13 Bryer Road	
Drawing number	02	
Date	14/05/2024	
Drawn by	CB	
Scale at A1	As Indicated	
Stage	DESIGN	

Rev	Description	Date
1	No Toilet	15/04/2024

All copyrights reserved. Design and or drawings should not be reproduced without written consent from designer. All dimension to be checked on site by contractor before the commencement of any work. All work to comply with current British standards and relevant codes of practice. Where applicable, the Construction drawings to be read in conjunction with structural engineers designs and report. Drawings are only to be used for the stage shown on sheet. All dimensions are in millimeters and areas of square meterage unless otherwise stated.



6 Front - Proposed
1 : 100



7 Left - Proposed
1 : 100



8 Rear - Proposed
1 : 100



9 Right - Proposed
1 : 100