



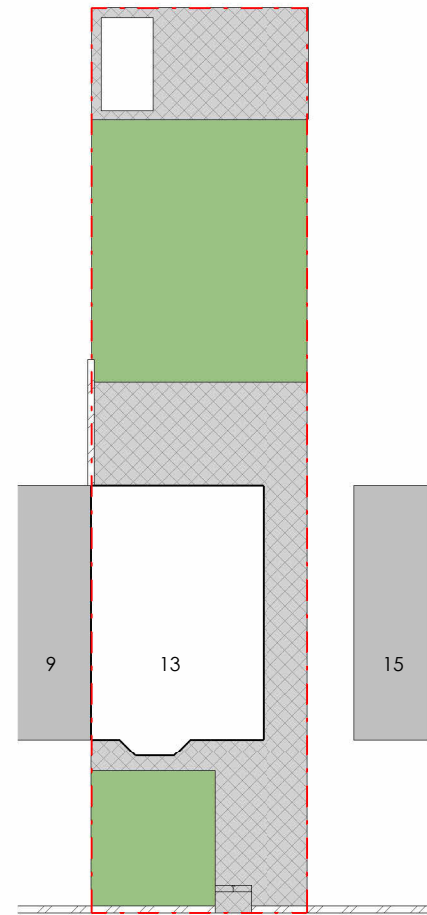


1 Site - Existing
1 : 200

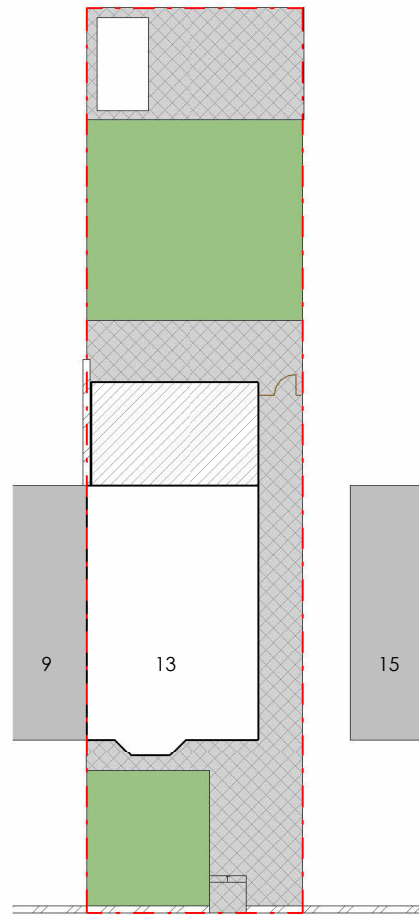

2 Site - Proposed
1 : 200

Site Key

-  Existing
-  Proposed
-  Brick Wall
-  Grass
-  Hard Landscaping

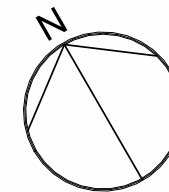

Site Key

 Site Boundaries



VISUAL SCALE 1:200 @ A3

Project	13 Bryer Road	Date	16/05/2024	Rev	Description	Date
Drawing number	102	Drawn by	NA			
Scale	As indicated	Stage	DESIGN			